




PROJECT GLAMMERS

633 TAMIAI TRAIL N, SUITE #201
NAPLES, FLORIDA

REVISIONS		
NO.	DATE	DESCRIPTION

DRAWING SET	
CONSTRUCTION DOCUMENTS	
06/17/2026	
PROJECT MANAGER:	RTM
DRAWN / CHECKED	GAB/ RTM
PROJECT NUMBER	
26-42	
SHEET TITLE	
WALL SECTIONS, DETAILS, & SCHEDULES	
SHEET NUMBER	
A6.0	

DOOR SCHEDULE								
NO.	STYLE	SIZE		PROTECTION		MATERIAL	MANUFACTURER	SERIES
		WIDTH	HEIGHT	SHUTTER	IMPACT			
101	SWING	3'-0"	8'-0"			WOOD		
102	POCKET	2'-8"	8'-0"			WOOD		
103	GLASS-BYPASS	PR 2'-6"	8'-0"			GLASS		
104	GLASS-BYPASS	PR 2'-6"	8'-0"			GLASS		
105	GLASS-BYPASS	PR 4'-6"	8'-0"			GLASS		FROSTED
106	GLASS-BYPASS	PR 4'-0"	8'-0"			GLASS		FROSTED
107	SWING	3'-0"	8'-0"			WOOD		
108	SWING	3'-0"	8'-0"			WOOD		
109	SWING-DBL	PR 1'-6"	8'-0"			WOOD		
110	SWING	3'-0"	8'-0"			WOOD		
111	SWING	2'-6"	8'-0"			WOOD		
112	SWING	3'-0"	8'-0"			WOOD		
113	SWING	3'-0"	8'-0"			WOOD		
114	SWING	3'-0"	8'-0"			WOOD		
115	SWING	2'-6"	8'-0"			WOOD		
116	SWING	3'-0"	8'-0"			WOOD		

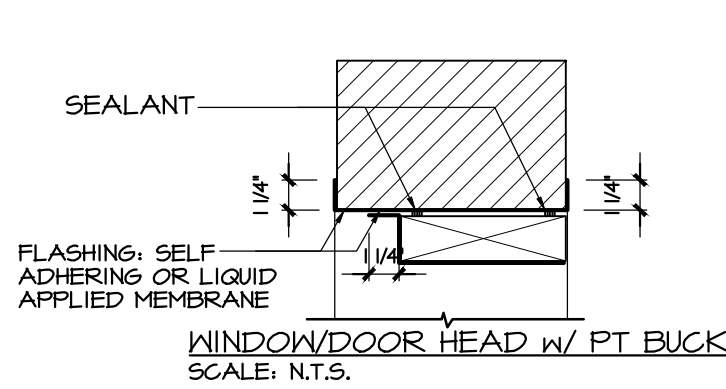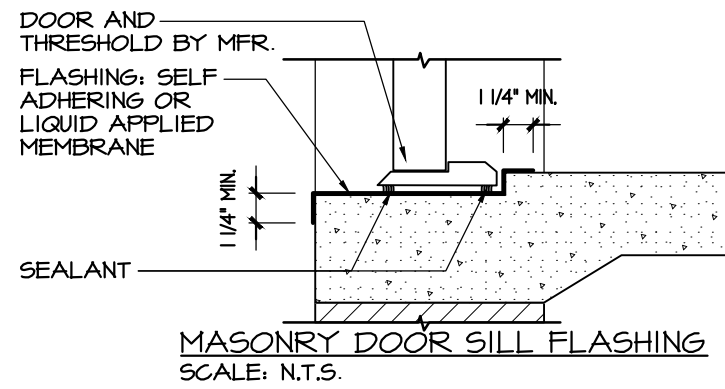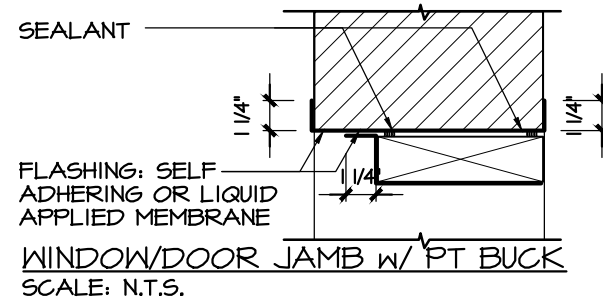


ALL FLASHING SHALL BE INSTALLED IN ACCORDANCE WITH THE FOLLOWING SPECIFICATIONS BASED ON THE WALL CONSTRUCTION AND WINDOW TYPES:

FMA/AAMA - 100-10 STANDARD PRACTICE FOR THE INSTALLATION OF WINDOWS IN WOOD FRAME CONSTRUCTION
FMA/AAMA - 200 FMA/NDMA 250: STANDARD PRACTICE INSTALLATION OF WINDOWS IN SURFACE BARRIER CMU WALLS
FMA/AAMA/NDMA 300 STANDARD PRACTICE FOR THE INSTALLATION OF EXTERIOR DOORS IN WOOD FRAME CONSTRUCTION
AND/OR FMA/AAMA/NDMA 400 STANDARD PRACTICE FOR THE INSTALLATION OF DOORS IN SURFACE BARRIER CMU WALLS



1 TYP. WINDOW/DOOR INSTALL
SCALE: N/S

2 TYP. WINDOW INFIL
SCALE: 1-1/2" = 1'-0"

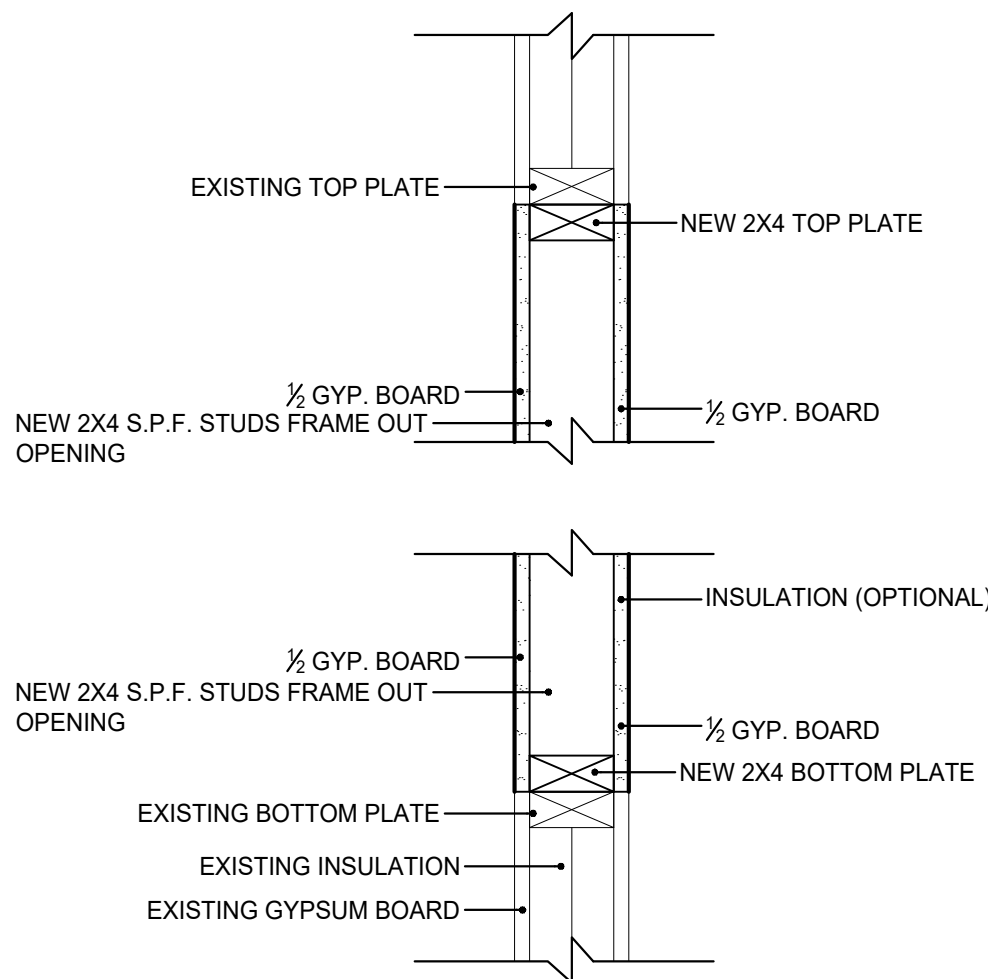

CONTRACTOR IS TO VERIFY ALL WINDOW, EXTERIOR DOOR AND SLIDING GLASS DOOR OPENINGS, HARDWARE AND TRACK SIZE BEFORE START OF CONSTRUCTION.

3 TYP. INT. WALL W/ INSUL.
SCALE: 3/4" = 1'-0"

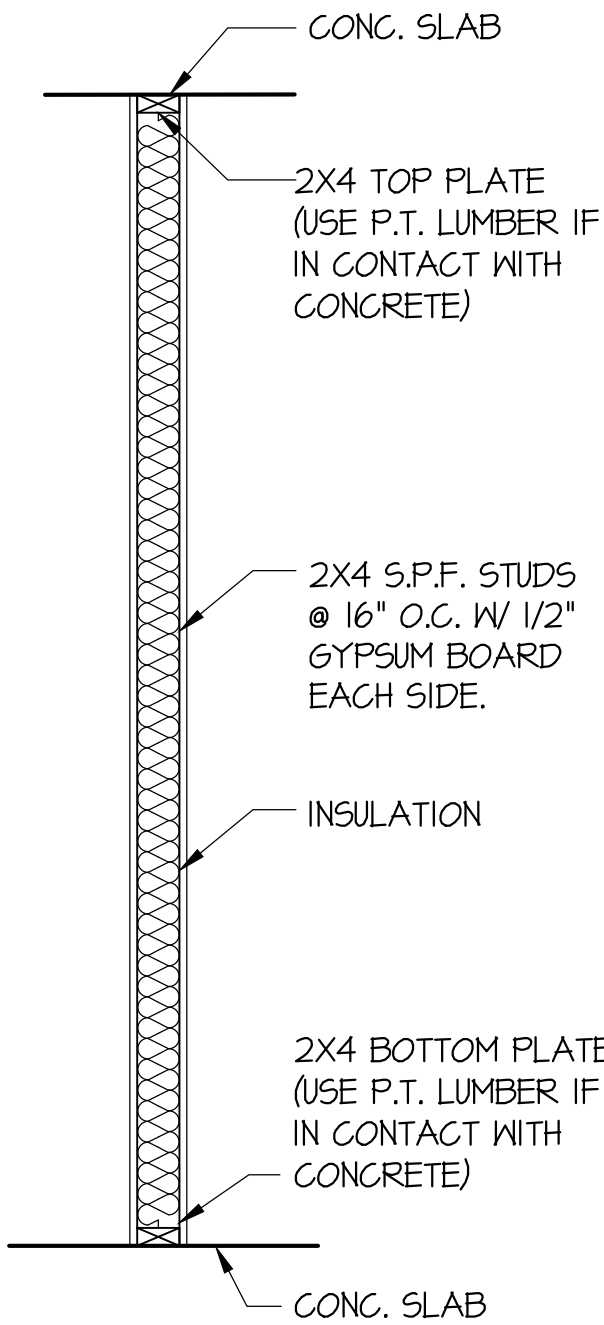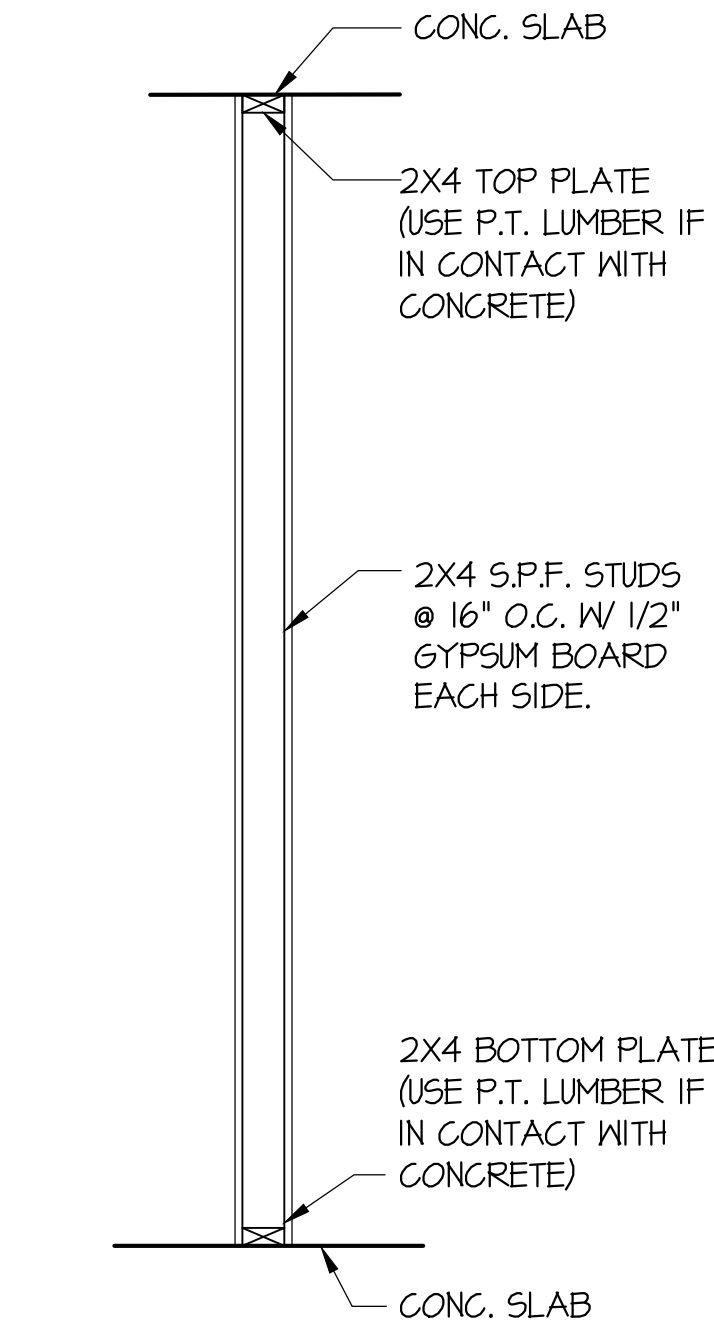

4 TYP. INT. WALL
SCALE: 3/4" = 1'-0"