


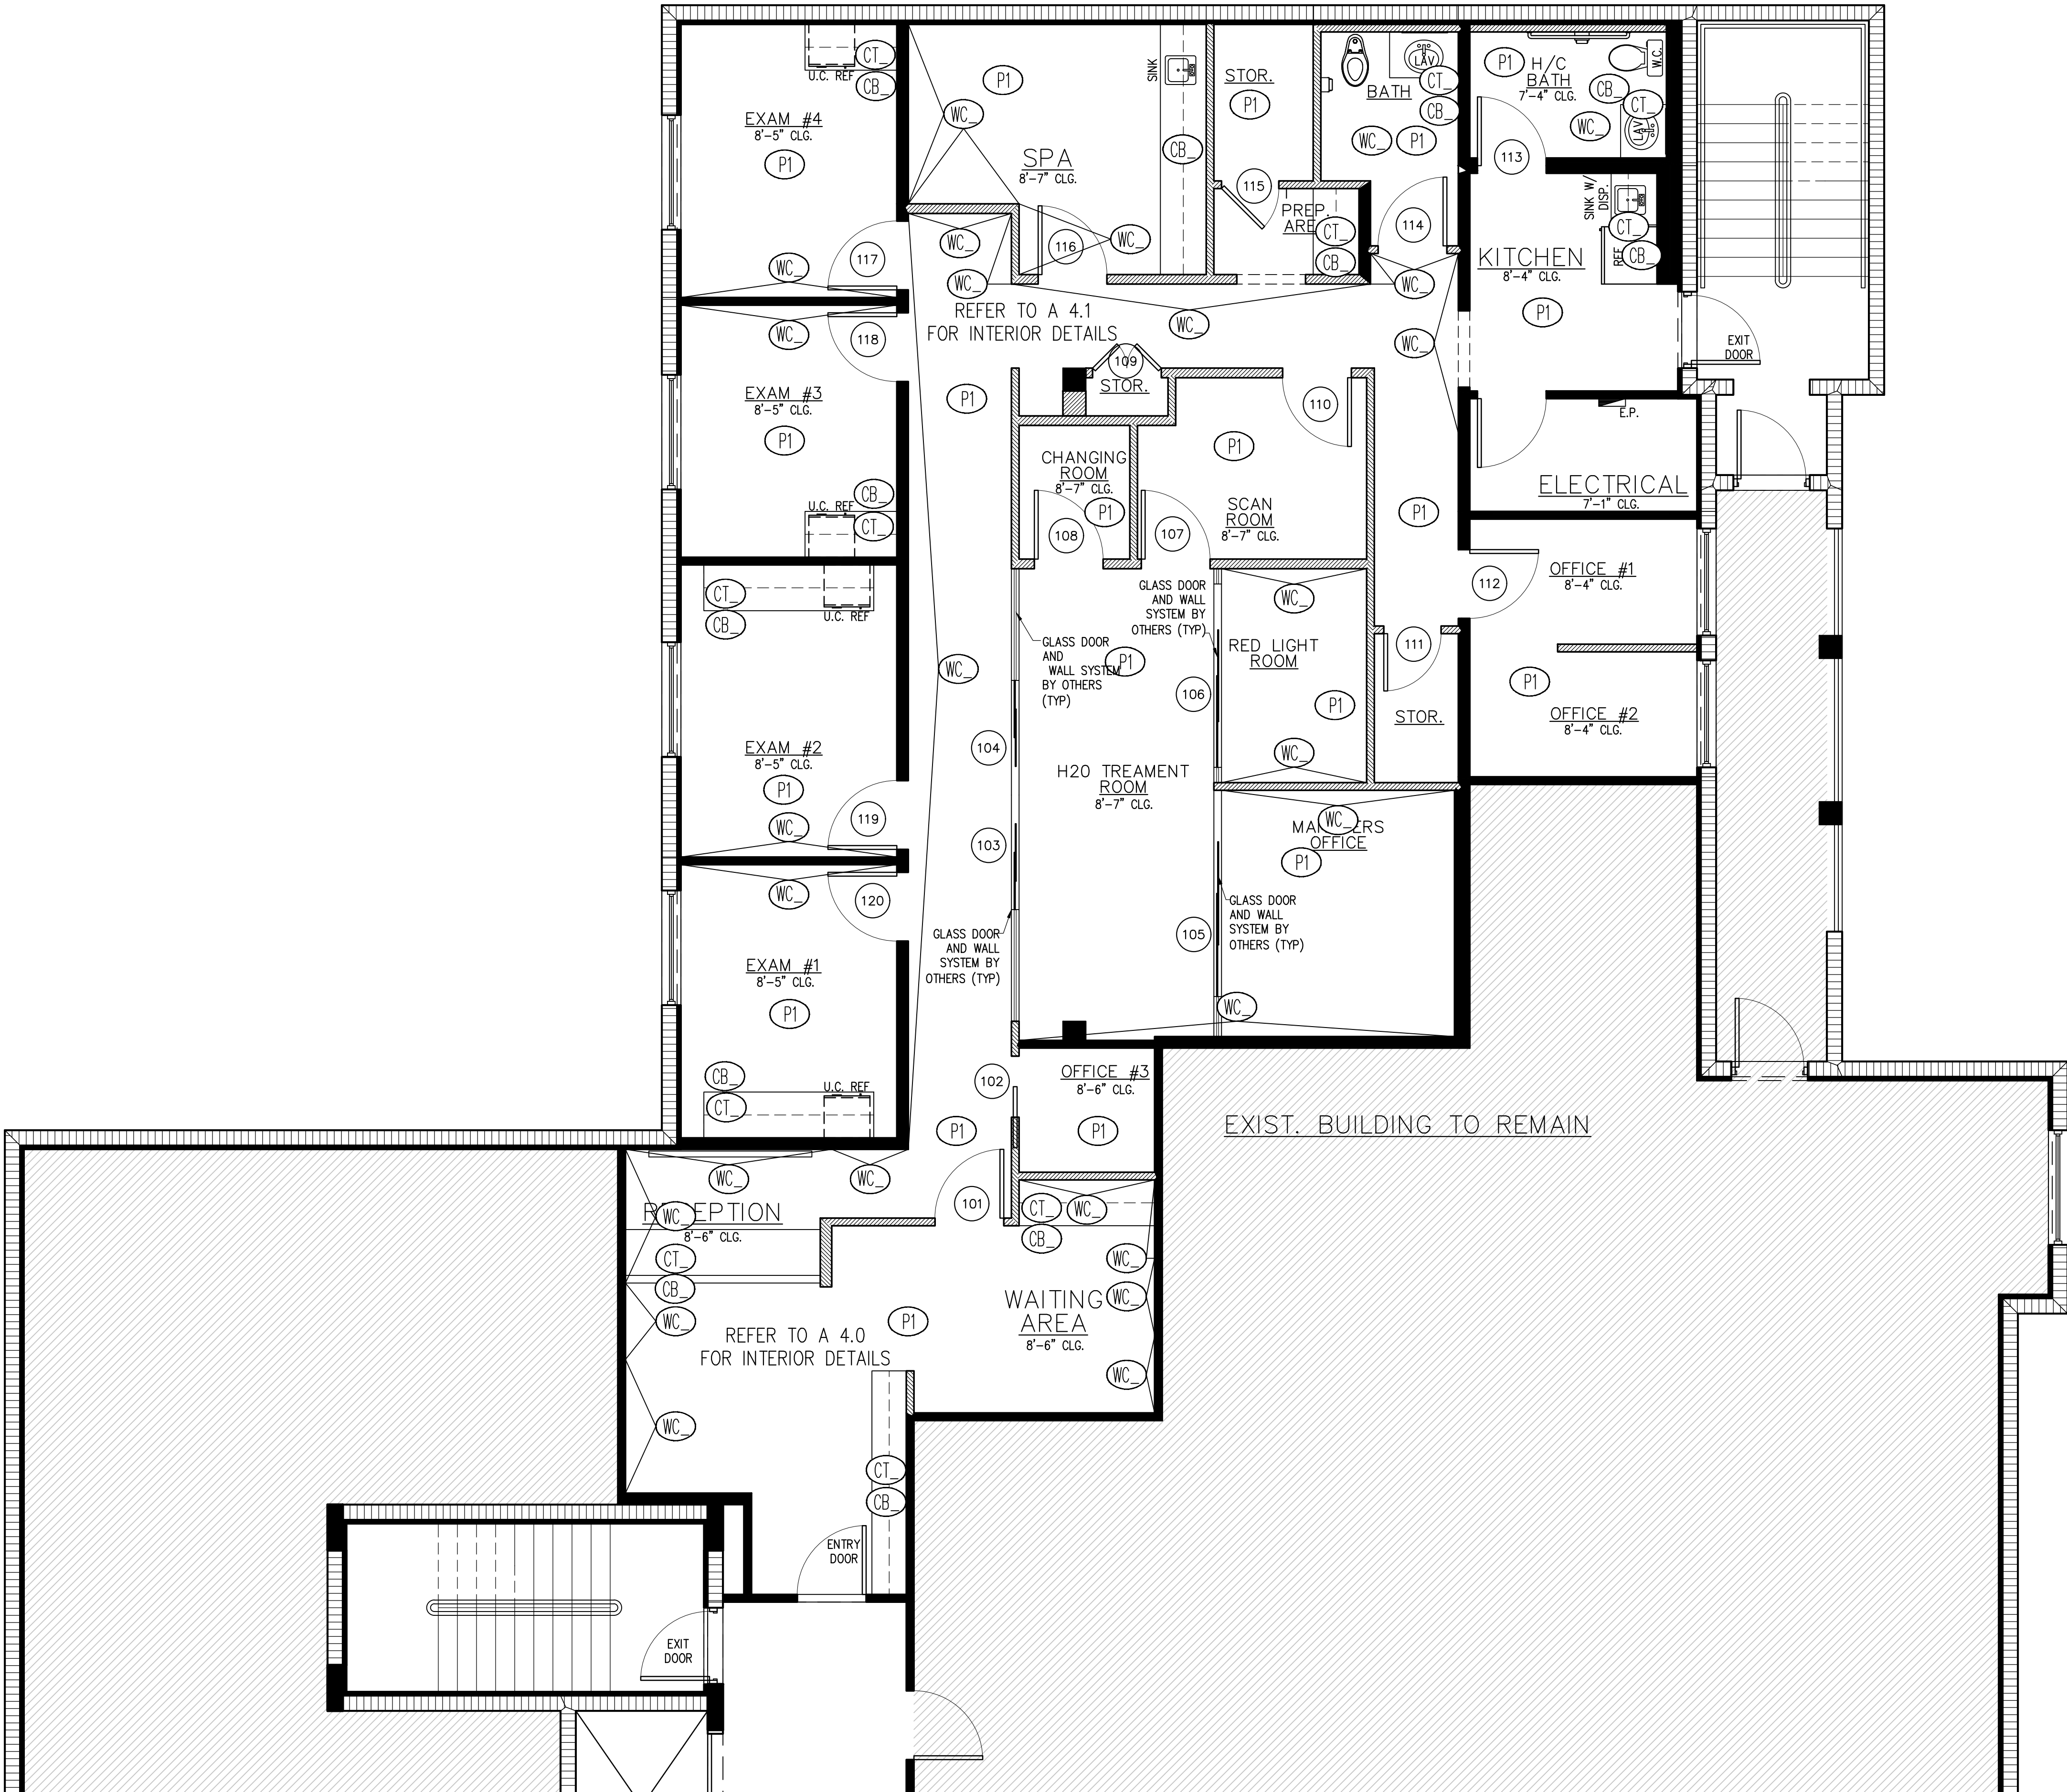

GENERAL NOTES

1. ALL DIMENSIONS ARE NOMINAL. CONTRACTOR TO ADJUST AND VERIFY ACTUAL MATERIAL DIMENSIONS.
2. GENERAL CONTRACTOR TO FOLLOW ALL APPLICABLE CODES AND REGULATIONS BY FEDERAL, STATE AND LOCAL AGENCIES.
3. DEVIATION FROM THESE CONTRACT DOCUMENTS SHALL BE PRESENTED TO THE DESIGNER FOR APPROVAL PRIOR TO IMPLEMENTATION. IF THERE IS ANY DOUBT AS TO AN ITEM IN THE CONTRACT DOCUMENTS, CONSULT WITH THE DESIGNER PRIOR TO IMPLEMENTING THE AREA OR MATERIAL IN QUESTION.
4. WRITTEN DIMENSIONS ON THESE DRAWINGS SHALL HAVE PRECEDENCE OVER SCALED DIMENSIONS. CONTRACTOR SHALL VERIFY AND BE RESPONSIBLE FOR ALL DIMENSIONS AND CONDITIONS ON THE JOB AND THE DESIGNER MUST BE NOTIFIED IN WRITING OF ANY VARIATIONS FROM THE DIMENSIONS OR CONDITIONS SHOWN ON THE DRAWING.
5. SHOP DETAILS, IF REQUIRED, MUST BE SUBMITTED TO THE DESIGNER FOR REVIEW PRIOR TO PROCEEDING WITH FABRICATION OF ITEMS REGARDING SUCH.
6. ALL MATERIALS AND FIXTURES ARE TO BE FABRICATED AND/OR INSTALLED PER MANUFACTURERS' INSTRUCTIONS FOR COMMERCIAL APPLICATIONS.
7. ALL FABRICATION AND/OR INSTALLATION ARE TO BE DONE IN A MANNER CONSISTENT W/ MANUFACTURES' WARRANTIES.
8. QUESTIONS ON ANY MANNER OR INSTALLATION, METHOD OF FABRICATION, OR MATERIAL USE AND INFORMATION SHOULD BE FORWARDED TO THE DESIGNER BEFORE PURCHASE, FABRICATION, AND/OR INSTALLATION.
9. INSTALL ALL FLOOR AND WALL TILE PER TCNA HANDBOOK.
10. SEE SCHEDULE, FINISH PLANS, DETAILS, INTERIOR ELEVATIONS AND SECTIONS, AND SPECIFICATIONS FOR EXTENT OF WALL FINISH AND PAINT LOCATIONS.
11. LOCATE TRANSITIONS AND REDUCERS CENTERED UNDER DOORS IN THE CLOSED POSITION, UNLESS NOTED OTHERWISE.
12. ALL CASEWORK LOCATIONS TO BE SITE VERIFIED FOR CONDITIONS AND MEASUREMENTS PRIOR TO SHOP DRAWINGS OF FABRICATION.
13. INTERIOR DIMENSIONS ARE TAKEN FROM FINISH TO FINISH (A.F.F.) UNLESS OTHERWISE NOTED.

NOTED FLOOR PLAN
SCALE: 1/4" = 1'-0"



633 TAMAMI TRAIL N, SUITE 300
NAPLES, FL 34102
239 594 9778
www.jmdg-architecture.com

THE DRAWING INFORMATION AND DESIGN CONCEPT ON THIS PRINTED COPY OR ELECTRONIC FILE MEDIUM IS THE EXCLUSIVE COPYRIGHT PROTECTED PROPERTY AND CREATION OF JMDG ARCHITECTURE AND SHALL NOT BE REPRODUCED IN WHOLE OR IN PART WITHOUT THE EXPRESSED WRITTEN CONSENT OF JMDG ARCHITECTURE © 2025 JMDG ARCHITECTURE

PROJECT GLAMMERS
633 TAMAMI TRAIL N, SUITE #201
NAPLES, FLORIDA

REVISIONS

NO.	DATE	DESCRIPTION

DRAWING SET

CONSTRUCTION DOCUMENTS
7/14/2026

PROJECT MANAGER: RTM
DRAWN / CHECKED: GAB/ RTM

PROJECT NUMBER
26-42

SHEET TITLE
NOTED FLOOR PLAN

SHEET NUMBER
ID1.0