



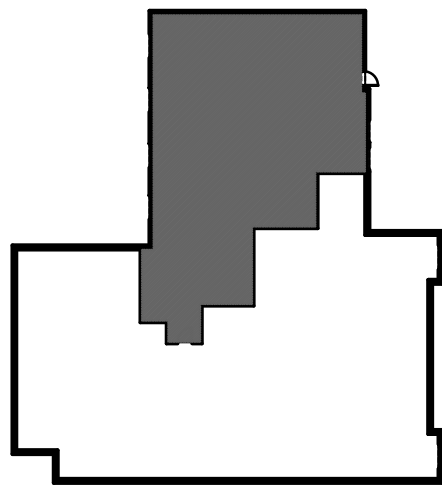

2ND FLOOR KEY PLAN

SCALE: NOT TO SCALE

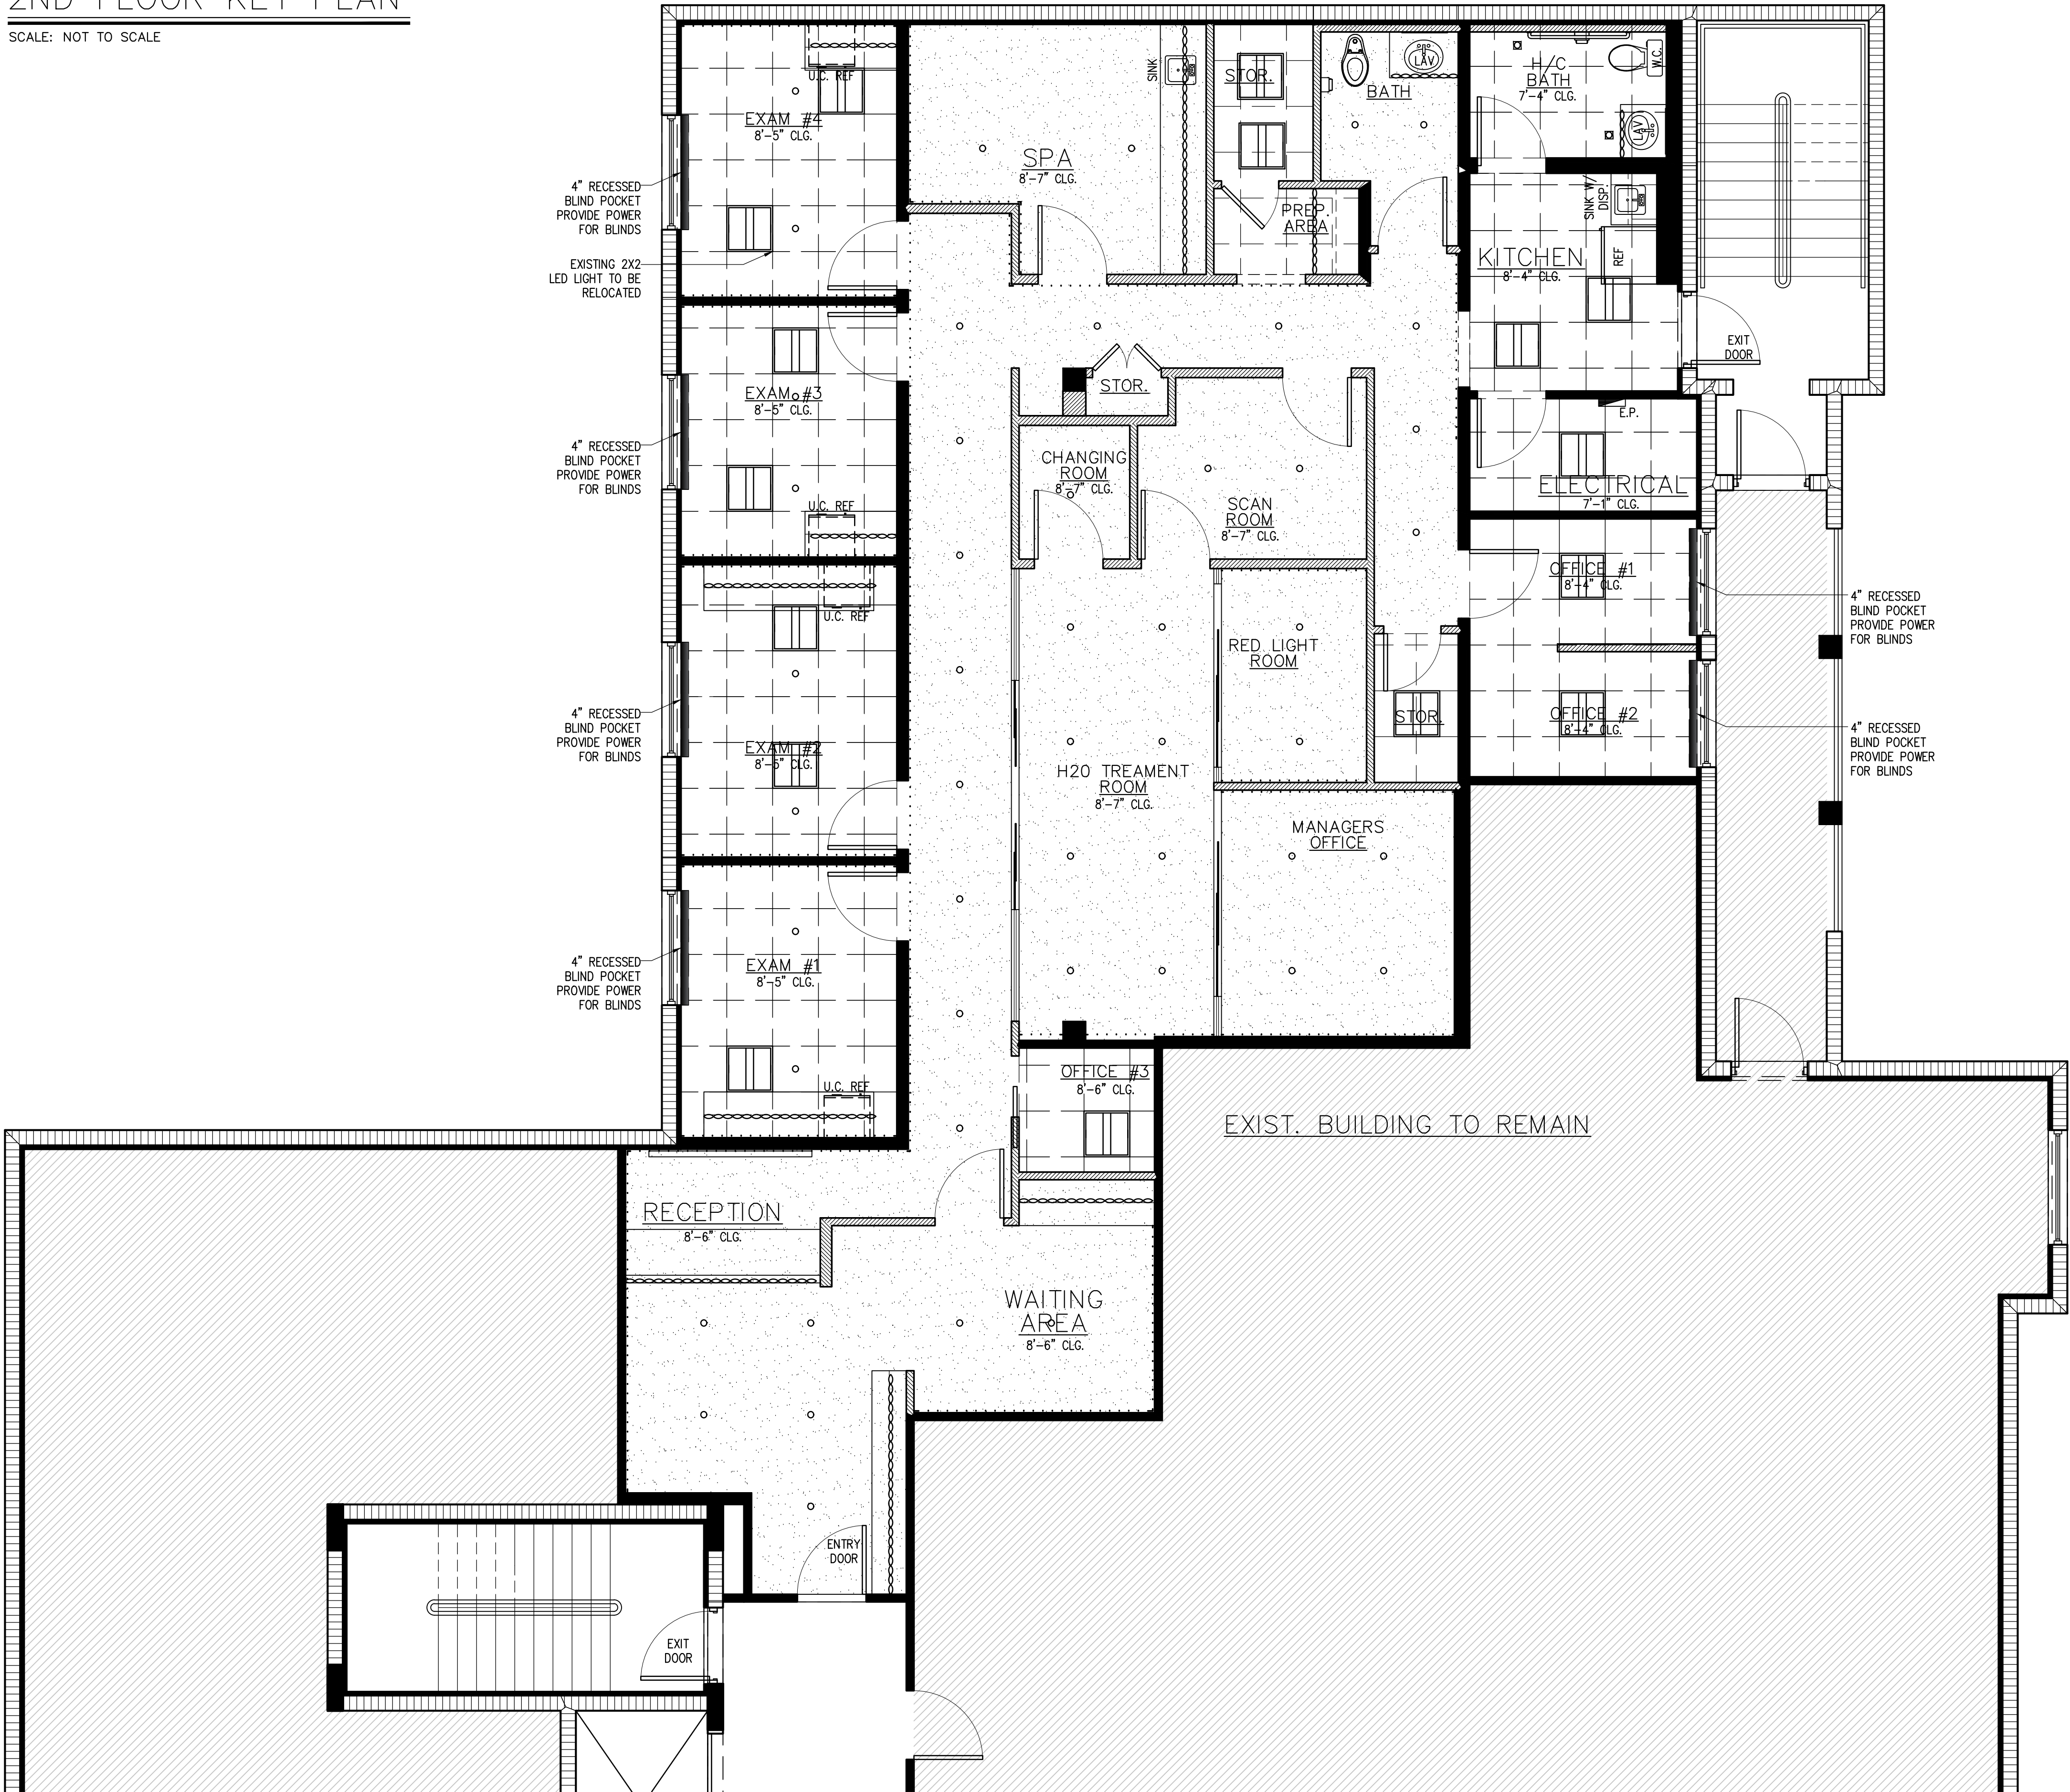

CEILING PLAN LEGEND

- ACT MANUF: AMSTRONG- CANYON #1494
EDGE: TEGULAR COLOR: WHITE
SIZE: 24" x24"
GRID: INTERLUDE XL 7888
- GYP. PAINTED GYPSUM CEILING BOARD - BENJAMIN MOORE OC-64 "PURE WHITE"
- EXISTING 2x2 LED CENTER BASKET TROFFER LIGHT
- EXISTING LED DOWN LIGHT
- NEW DIMMABLE & TURNABLE RECESSED LIGHTS
- LED STRIP LIGHTING
- U/C LED ACCENT LIGHTING



633 TAMAMI TRAIL N, SUITE 300
NAPLES, FL 34102
239 594 9778
www.jmdg-architecture.com

THE DRAWING INFORMATION AND DESIGN CONCEPT ON THIS PRINTED COPY OR ELECTRONIC FILE MEDIUM IS THE EXCLUSIVE COPYRIGHT PROTECTED PROPERTY AND CREATION OF JMDG ARCHITECTURE AND SHALL NOT BE REPRODUCED IN WHOLE OR IN PART WITHOUT THE EXPRESSED WRITTEN CONSENT OF JMDG ARCHITECTURE © 2025 JMDG ARCHITECTURE

PROJECT GLAMMERS

633 TAMAMI TRAIL N, SUITE #201
NAPLES, FLORIDA

REVISIONS

NO.	DATE	DESCRIPTION

DRAWING SET

CONSTRUCTION DOCUMENTS
7/14/2026

PROJECT MANAGER: RTM
DRAWN / CHECKED GAB/ RTM

PROJECT NUMBER
26-42

SHEET TITLE
REFLECTED CEILING PLAN

SHEET NUMBER
ID3.0

REFLECTED CEILING PLAN

SCALE: 1/4" = 1'-0"