




PROJECT TEAM

SITE PLAN

Interior Designer:

 

Blake Evans
bevansl@clivedaniel.com

Clive Daniel Hospitality
2777 Tamiami Trail N,
Naples, FL 34103
Office: (239) 261-4663
www.clivedaniel.com
IB26001785

Architect:

Robert L. Massengale, AIA Architect
AR93348
flarkyte@gmail.com

Builder
Blue Horizon Construction
Greg.
greg@bluehorizonconstructionfl.com

Vistas, 4651 Gulf Shore Blvd N, Naples, FL 34103



GENERAL NOTES

1. INTERIOR DESIGN DRAWINGS AND SPECIFICATIONS ARE PROVIDED FOR COMMUNICATING DESIGN INTENT ONLY. PLEASE REFER TO ARCHITECTURAL DRAWINGS FOR ALL CONSTRUCTION INFORMATION, DETAILS AND SPECIFICATIONS REQUIRED FOR CONSTRUCTION AND CODE COMPLIANCE.
2. CONTRACTOR SHALL REVIEW ALL DOCUMENTS, SPECIFICATIONS AND FIELD CONDITIONS AND IS RESPONSIBLE TO REPORT ANY CONFLICTS, ERRORS, OMISSIONS AND/OR DISCREPANCIES TO THE ARCHITECT AND INTERIOR DESIGNER FOR CLARIFICATION AND RESOLUTION PRIOR TO PERFORMING ANY WORK THAT IS IN QUESTION.
3. CONTRACTOR SHALL VERIFY ALL DIMENSIONS IN THE FIELD AND REPORT ANY DISCREPANCIES TO THE ARCHITECT AND INTERIOR DESIGNER FOR RESOLUTION PRIOR TO PROCEEDING WITH ANY WORK.
4. ALL WORK MATERIALS AND METHODS SHALL BE IN CONFORMANCE, CONFIRMED BY THE ARCHITECT AND GENERAL CONTRACTOR, WITH THE LOCAL CODES, ORDINANCES AND REGULATIONS OF ALL RELATED GOVERNING AGENCIES. ALL MATERIALS, ASSEMBLIES, AND FINISHES USED SHALL BE RATED TO MEET ALL APPLICABLE FIRE AND SAFETY CODES.
5. ALL DESIGNS, ARRANGEMENTS AND PLANS INDICATED BY THESE DRAWINGS ARE OWNED BY , AND THE PROPERTY OF, CLIVE DANIEL HOME. PLANS AND RENDERINGS ARE TO APPROXIMATE SCALE UNLESS OTHERWISE STATED AND SUBJECT TO CHANGES AS DEEMED BY CDH.



DESIGN DEVELOPMENT ONLY. NOT INTENDED FOR CONSTRUCTION.



2777 TAMIAMI TRAIL N
NAPLES FL 34103
(239) 261-4663
www.clivedaniel.com
IB 26001785



CDH DESIGN GROUP
Lubner Group LLC d/b/a

Clive Daniel/The Lubner Group
does not provide architectural,
structural, engineering, nor
MEP services.

NOT FOR CONSTRUCTION

COVER SHEET
VISTAS CONDOMINIUM
NAPLES, FLORIDA

DATE	DESCRIPTION	NO
02/23/2025	ID SET CONCEPTUAL DEVELOPMENT	1
07/02/2025	ID SET FOR COORDINATION WITH GC	2
		3
		4
		5
		6
		7
		8
		9
		10

NOTES

- NOT FOR CONSTRUCTION - DESIGN INTENT ONLY
- PLANS SUBJECT TO REVISION BASED ON FIELD CONDITIONS.
- ALL AREAS AND DIMENSIONS TO BE VERIFIED ON SITE.
- ALL CONTENTS HAVE BEEN GENERATED BASED ON OWNER AND GC. SUPPLIED DRAWINGS, MARKETING SHEETS, PHYSICAL MEASUREMENTS AND/OR ELECTRICAL FILES.
- A QUALIFIED GENERAL OR SUB CONTRACTOR SHOULD BE CONSULTED TO FIELD VERIFY ALL DIMENSIONS FOR ACCURACY.
- QUALIFIED PROFESSIONALS SHOULD VERIFY CONFORMANCE WITH ALL LOCAL/STATE BUILDING CODES AND ANY COMMUNITY OR ASSOCIATION REQUIREMENTS.
- CLIVE DANIEL HOME ASSUMES NO RESPONSIBILITY FOR MECHANICAL, ELECTRICAL, MECHANICAL FIRE RATED ASSEMBLIES OR OTHER ARCHITECTURAL RELATED DESIGN ISSUES.

DATE: 02/23/2025

DESIGNER
MARYANNE H. AND BLAKE E.

DRAWN BY: A.B.

SHEET NO. _____

C-00

FLOOR DEMOLITION

REMOVE FLOOR UNDERLAYMENT AS NEEDED TO ENSURE A LEVEL SURFACE FOR NEW INSTALLATION.

MAINTAIN INTEGRITY OF ADJACENT FINISHES AND FLOORING THAT ARE TO REMAIN.


PATCH AND REPAIR SUBSTRATE AS NEEDED, EVEN SURFACE
SUITABLE FOR NEW FINISH APPLICATION.

CEILING DEMOLITION

REMOVE LIGHT FIXTURES,AND PREPARE AS NEEDED TO RECEIVE
NEW FIXTURES

CONSTRUCT NEW SOFFIT TO MATCH DESIGN INTENT AND DIMENSIONS SHOWN ON DRAWINGS.

INSTALL NEW LIGHT FIXTURES IN SAME LOCATIONS AS EXISTING AND NEW LOCATIONS, PER RCP DRAWINGS AND SPECIFICATIONS.

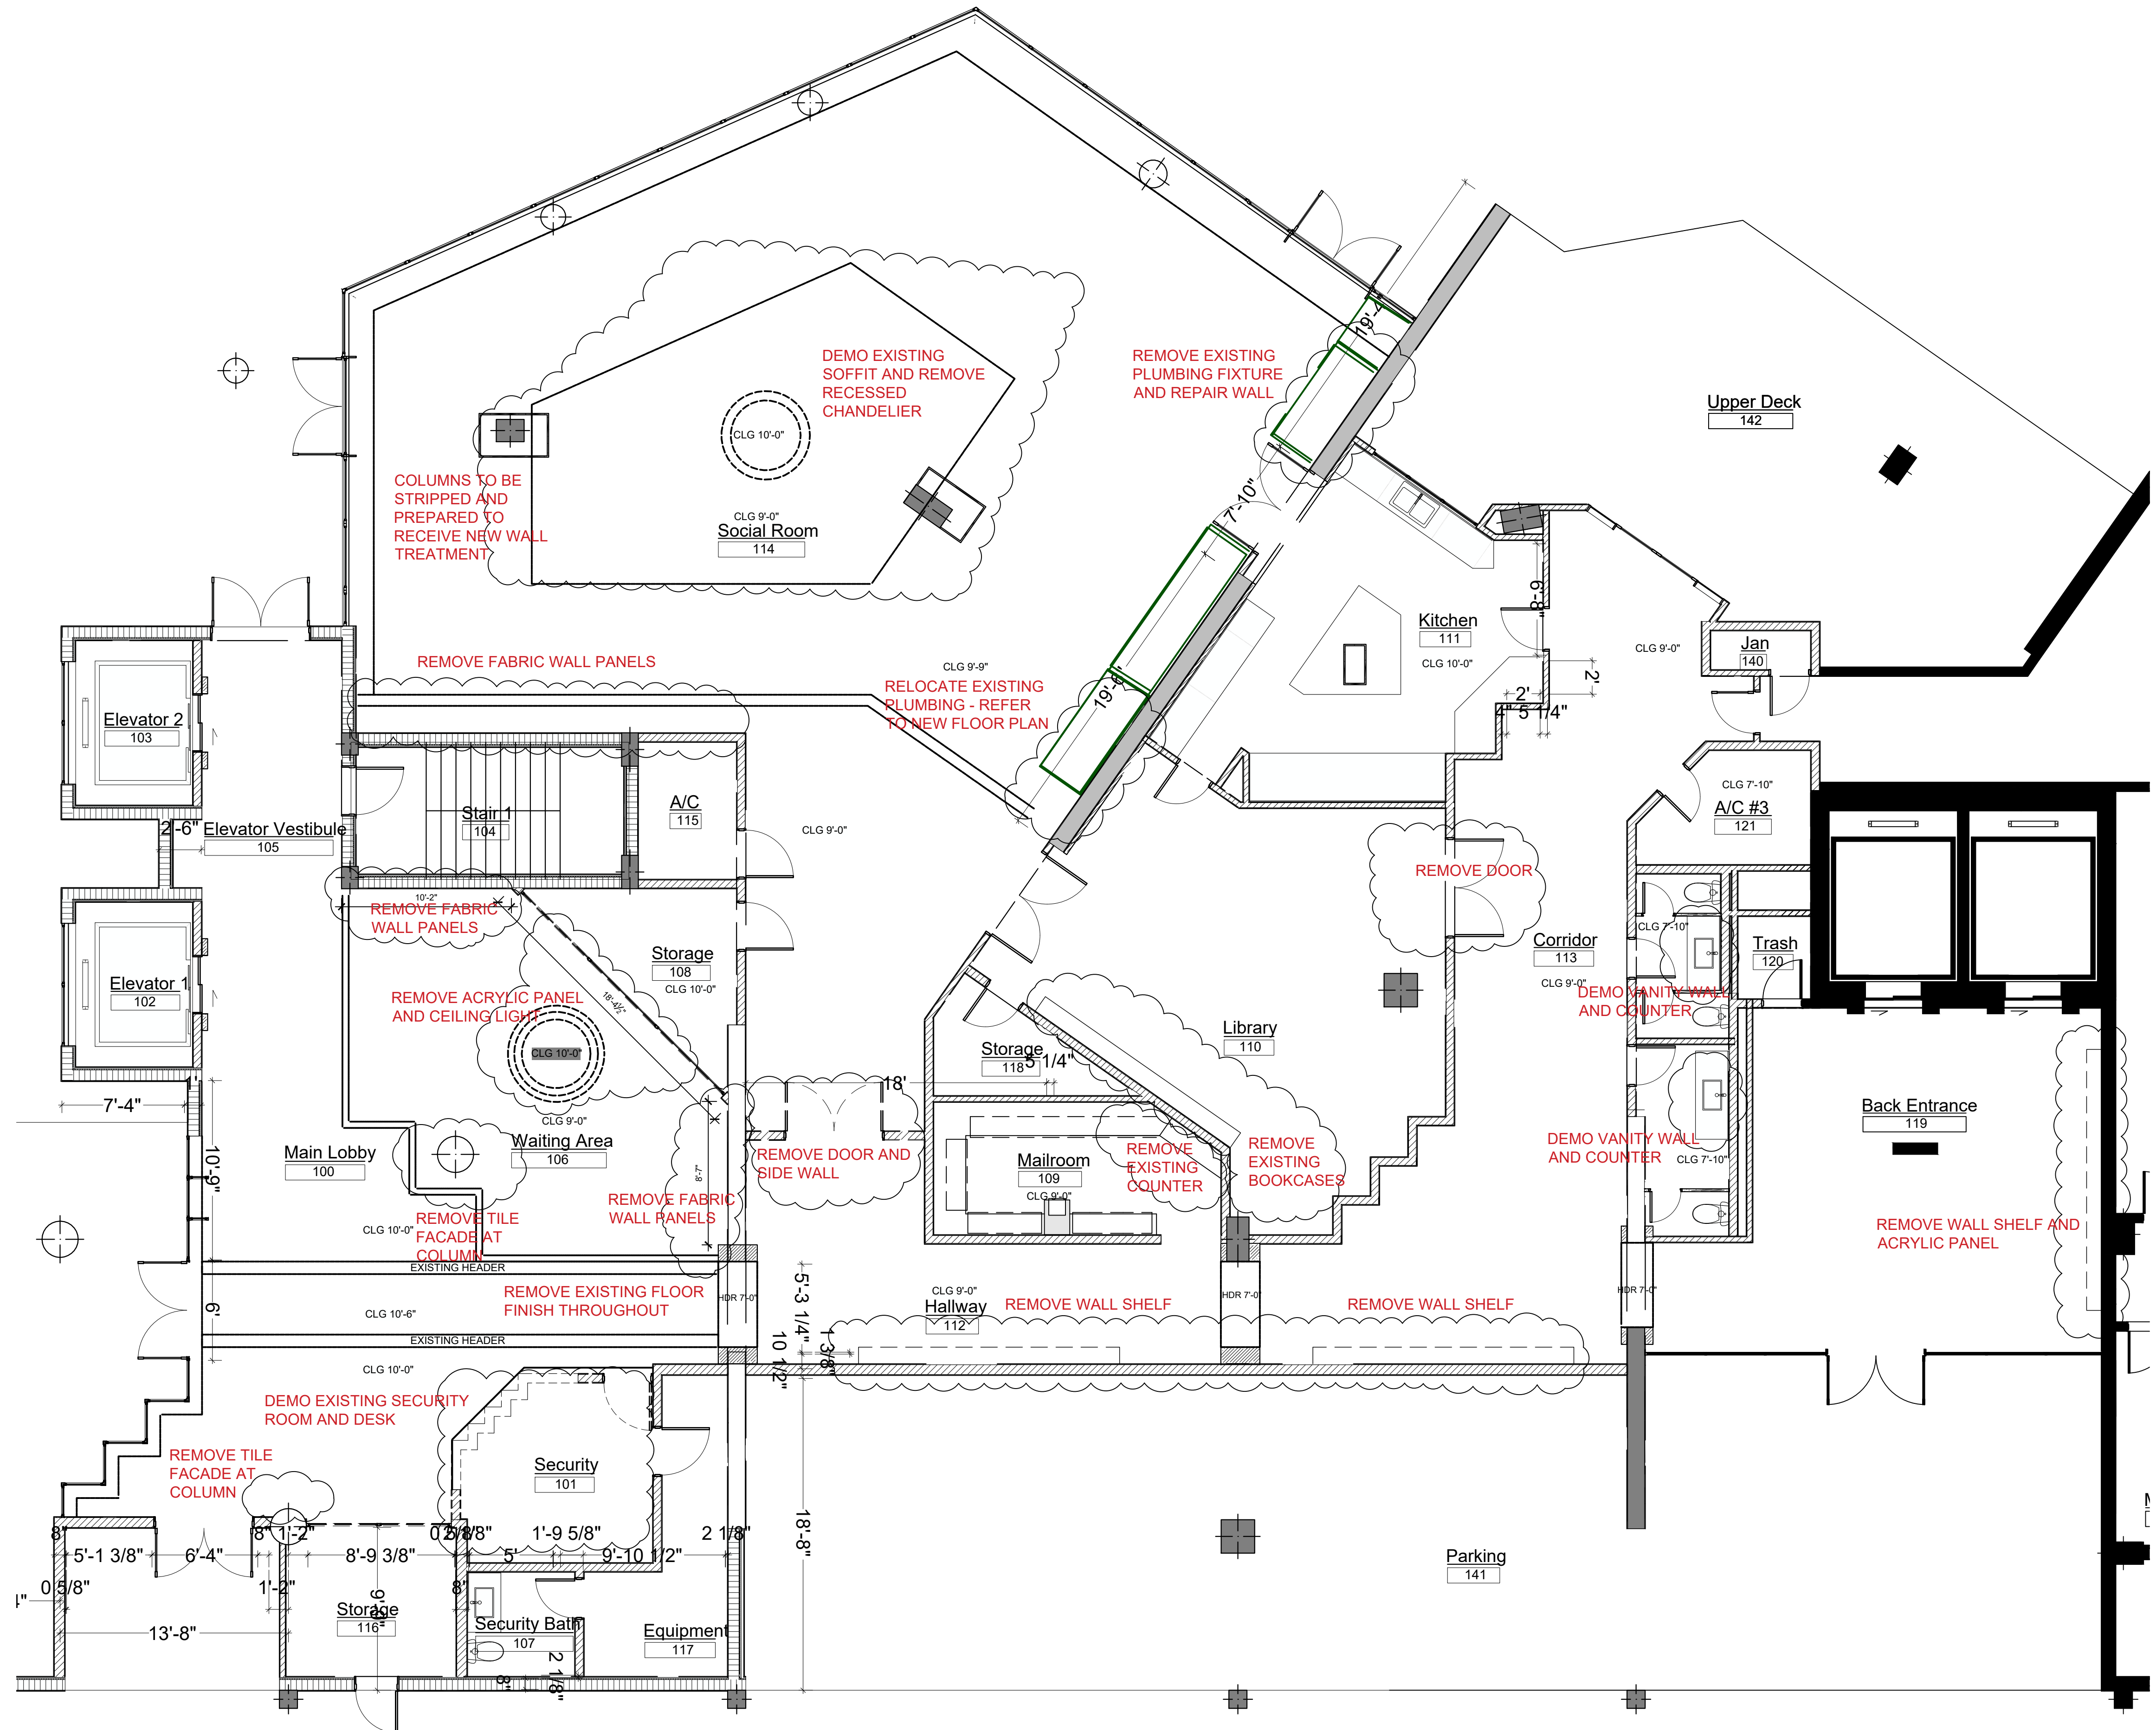

3/16"-1'-0"

[illegible]ES:

- NOT FOR CONSTRUCTION -
DESIGN INTENT ONLY
PLANS SUBJECT TO REVISION
BASED ON FIELD CONDITIONS.
ALL SIZES AND DIMENSIONS
TO BE VERIFY ON SITE.
ALL CONTENTS HAVE BEEN
GENERATED BASED ON OWNER
AND GC, SUPPLIED DRAWINGS,
RATINGS AND PHYSICAL
MEASUREMENTS AND/OR
ELECTRONIC FILES.
A QUALIFIED GENERAL OR SUB
CONTRACTOR SHOULD BE
CONSULTED TO FIELD VERIFY
ALL DIMENSIONS FOR
ACCURACY.
QUALIFIED PROFESSIONALS
SHOULD VERIFY
CONFORMANCE WITH ALL
LOCAL/STATE BUILDING CODES
AND ANY COMMUNITY OR
DEVELOPMENT REGULATIONS.
CLIVE DANIEL HOME ASSUMES
NO RESPONSIBILITY FOR
STRUCTURAL, ELECTRICAL,
MECHANICAL, FIRE RATED
ASSEMBLIES OR OTHER
ARCHITECTURAL RELATED
DESIGN ISSUES.

DATE: 02/23/2025

DESIGNER

RAWN BY: A B

SHEET NO.

DEMOLITION NOTES – RESIDENCE HALLWAYS, ELEVATOR, AND ELEVATOR LOBBIES ONLY.

GENERAL DEMOLITION

FLOOR DEMOLITION

REMOVE ALL EXISTING FLOOR FINISHES (CARPET, TILE, WOOD, ETC.) IN COMMON AREAS DOWN TO THE STRUCTURAL SUBFLOOR OR CONCRETE SLAB.

REMOVE FLOOR UNDERLAYMENT AS NEEDED TO ENSURE A LEVEL SURFACE FOR NEW INSTALLATION.

PATCH, REPAIR, AND PREPARE SUBFLOOR AS NEEDED TO RECEIVE NEW FLOOR FINISHES PER SPECIFICATIONS.

MAINTAIN INTEGRITY OF ADJACENT FINISHES AND FLOORING THAT ARE TO REMAIN.

WALL DEMOLITION:
REMOVE EXISTING WALL FINISHES INCLUDING PAINT, WALLPAPER, TILE, PANELING, MIRRORS, OR OTHER DECORATIVE MATERIALS FROM DESIGNATED WALLS.



PATCH AND REPAIR SUBSTRATE AS NEEDED, EVEN SURFACE SUITABLE FOR NEW FINISH APPLICATION.

COORDINATE WITH NEW FINISH REQUIREMENTS

CEILING DEMOLITION

REMOVE EXISTING CEILING PAINT, PATCH AND REPAIR SUBSTRATE AS NEEDED, EVEN SURFACE SUITABLE FOR NEW PAINT APPLICATION

REMOVE LIGHT FIXTURES,AND PREPARE AS NEEDED TO RECEIVE NEW FIXTURES

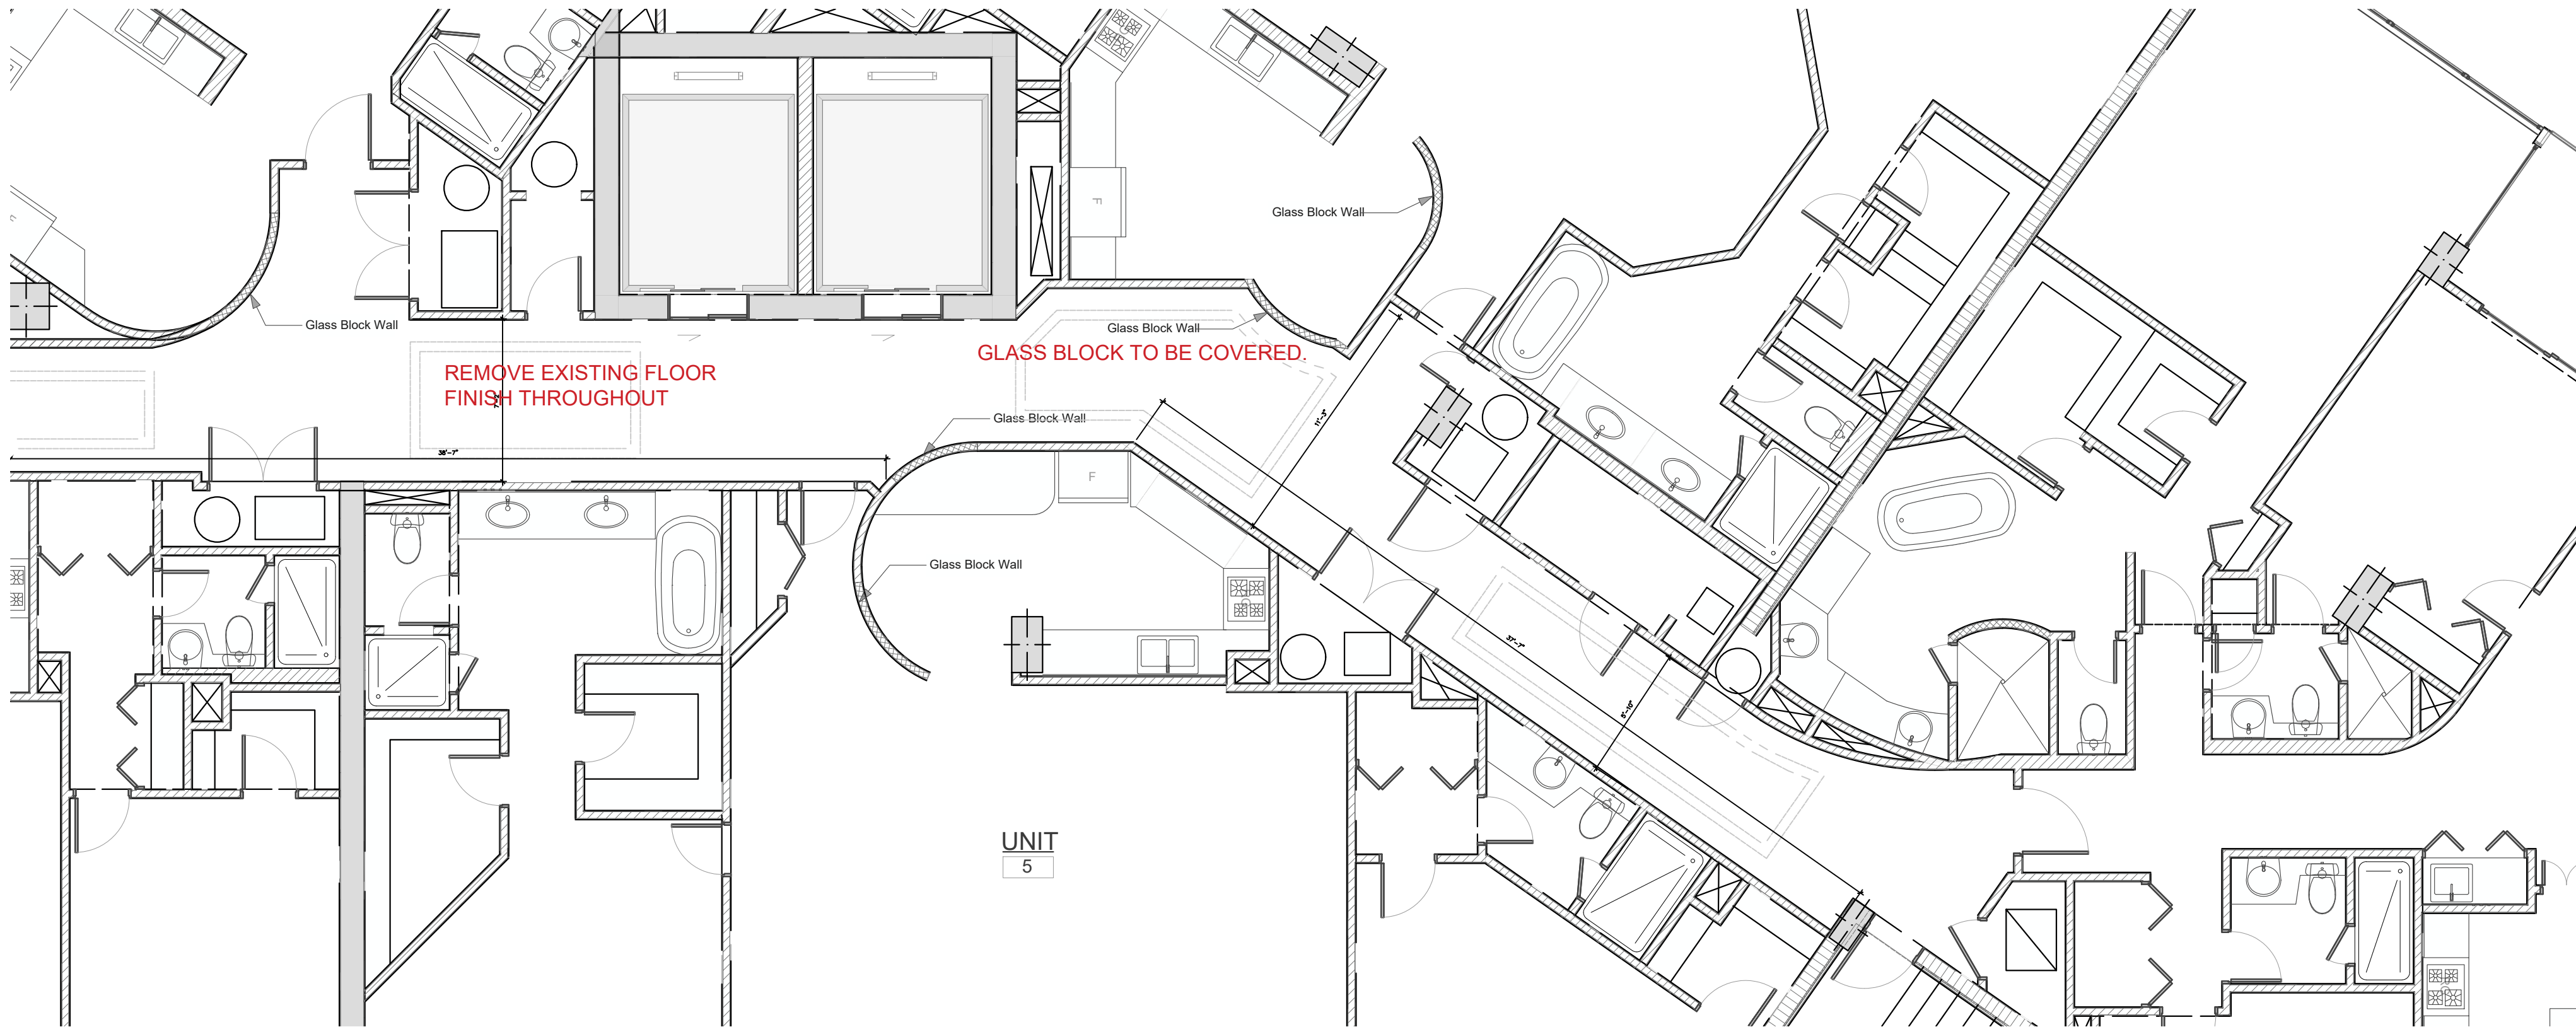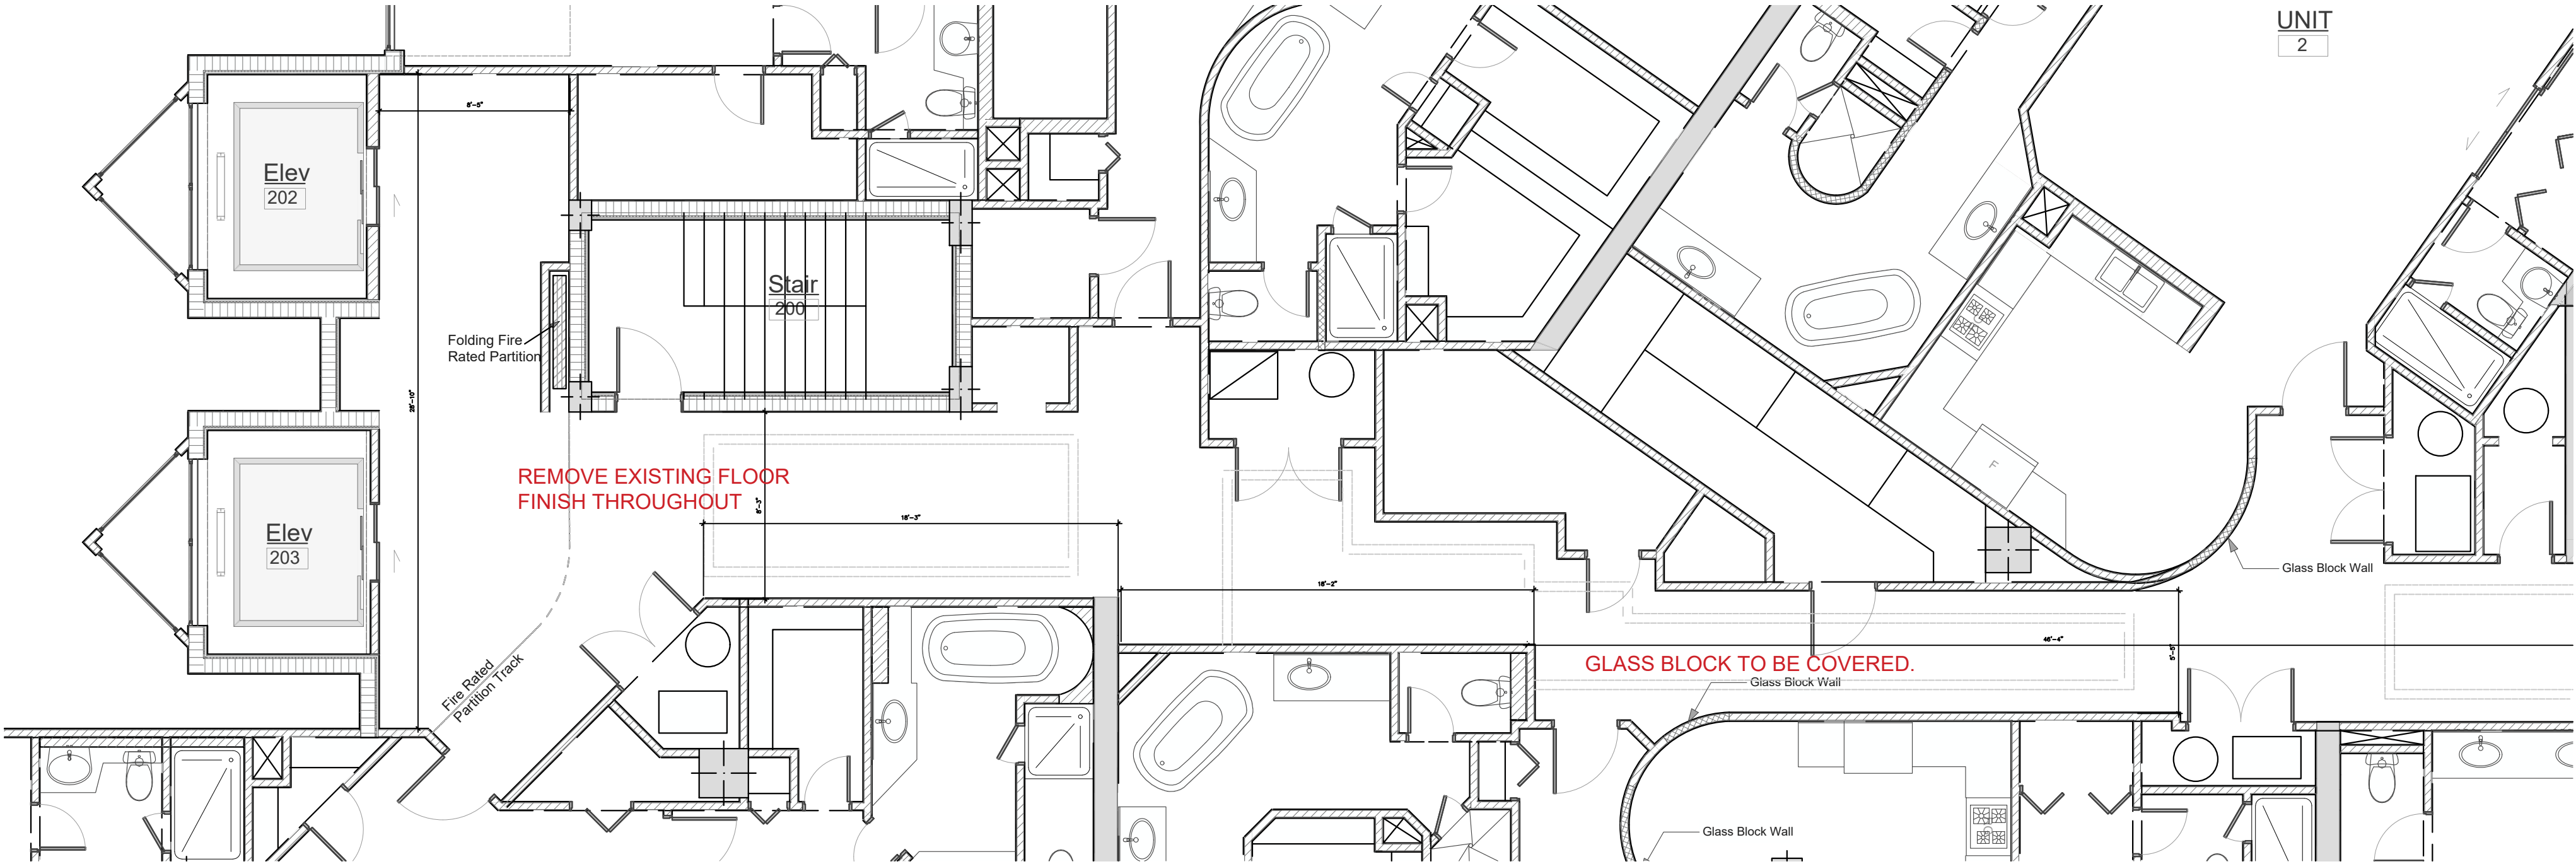

EXISTING LAYOUT AMENITIES

3/16"=1'-0"

CD

CLIVE | DANIEL
HOME

2777 TAMAMI TRAIL N
NAPLES FL 34103
(239) 261-4663
www.clivedaniel.com
1B26001785

CLIVE | DANIEL
HOUSABILITY

CDH DESIGN GROUP
Lubner Group LLC d/b/a
Clive Daniel/The Lubner Group
does not provide architectural,
structural, engineering, nor
MEP services.
NOT FOR CONSTRUCTION

EXISTING HALLWAYS

VISTAS CONDOMINIUM
NAPLES, FLORIDA

NO.	DESCRIPTION
1	ID SET CONCEPTUAL DEVELOPMENT
2	
3	
- NOTES:
- NOT FOR CONSTRUCTION - DESIGN INTENT ONLY
 - PLANS SUBJECT TO REVISION BASED ON FIELD CONDITIONS. ALL AREAS AND DIMENSIONS TO BE VERIFY ON SITE.
 - ALL CONTENTS HAVE BEEN GENERATED BASED ON OWNER AND GC. SUPPLIED DRAWINGS, MARKETING SHEETS, PHYSICAL MEASUREMENTS AND/OR ELECTRONIC FILES.
 - A QUALIFIED GENERAL OR SUB CONTRACTOR SHOULD BE CONSULTED TO FIELD VERIFY ALL DIMENSIONS FOR ACCURACY.
 - QUALIFIED PROFESSIONALS SHOULD VERIFY CONFORMANCE WITH ALL LOCAL/STATE BUILDING CODES AND ANY COMMUNITY OR ASSOCIATION REQUIREMENTS.
 - CLIVE DANIEL HOME ASSUMES NO RESPONSIBILITY FOR STRUCTURAL, ELECTRICAL, MECHANICAL, FIRE RATED ASSEMBLIES OR OTHER ARCHITECTURAL RELATED DESIGN ISSUES.

DATE: 02/23/2025

DESIGNER: MARYANNE H. & BLAKE E.

DRAWN BY: A.B.

SHEET NO.

ID101

24 LOUNGE SEATS
5 COUNTER STOOL SEATS
20 DINING SEATS AT 5 @ 38" SQ. TABLES

49 TOTAL SEAT COUNT



CD

2777 TAMiami TRAIL N
NAPLES FL 34103
(239) 261-4663
www.clivedaniel.com
IB26001785

Clive Daniel/The Lubner Group
does not provide architectural,
structural, engineering, nor
MEP services.

NOT FOR CONSTRUCTION

FURNITURE LAYOUT


VISTAS CONDOMINIUM
NAPLES, FLORIDA

NOT FOR CONSTRUCTION -
DESIGN INTENT ONLY
PLANS SUBJECT TO REVISION
BASED ON FIELD CONDITIONS.
ALL AREAS AND DIMENSIONS
TO BE VERIFIED ON SITE.
ALL CONTENTS HAVE BEEN
GENERATED BASED ON OWNER
AND GC, SUPPLIED DRAWINGS,
HASTING SHEETS, AND PHYSICAL
MEASUREMENTS AND/OR
ELECTRONIC FILES,
A QUALIFIED GENERAL OR SUB
CONTRACTOR SHOULD BE
CONSULTED TO FIELD VERIFY
ALL DIMENSIONS FOR
ACCURACY.
QUALIFIED PROFESSIONALS
SHOULD VERIFY
CONFORMANCE WITH ALL
LOCAL/STATE BUILDING CODES
AND ANY COMMUNITY OR
ASSOCIATION REQUIREMENTS.
© DANIEL HOME ASSUMES
NO RESPONSIBILITY FOR
STRUCTURAL, ELECTRICAL,
MECHANICAL, FIRE RATED
OR TRIBES OR OTHER
ARCHITECTURAL RELATED
DESIGN ISSUES.

ID102

24 LOUNGE SEATS
5 COUNTER STOOL SEATS
20 DINING SEATS AT (5) @ 38" SQ. TABLES
12 DINING SEATS (FOLDING CHAIRS AT (2) 54" RD. FLIP TOP
TABLES FROM STORAGE)


61 TOTAL SEAT COUNT

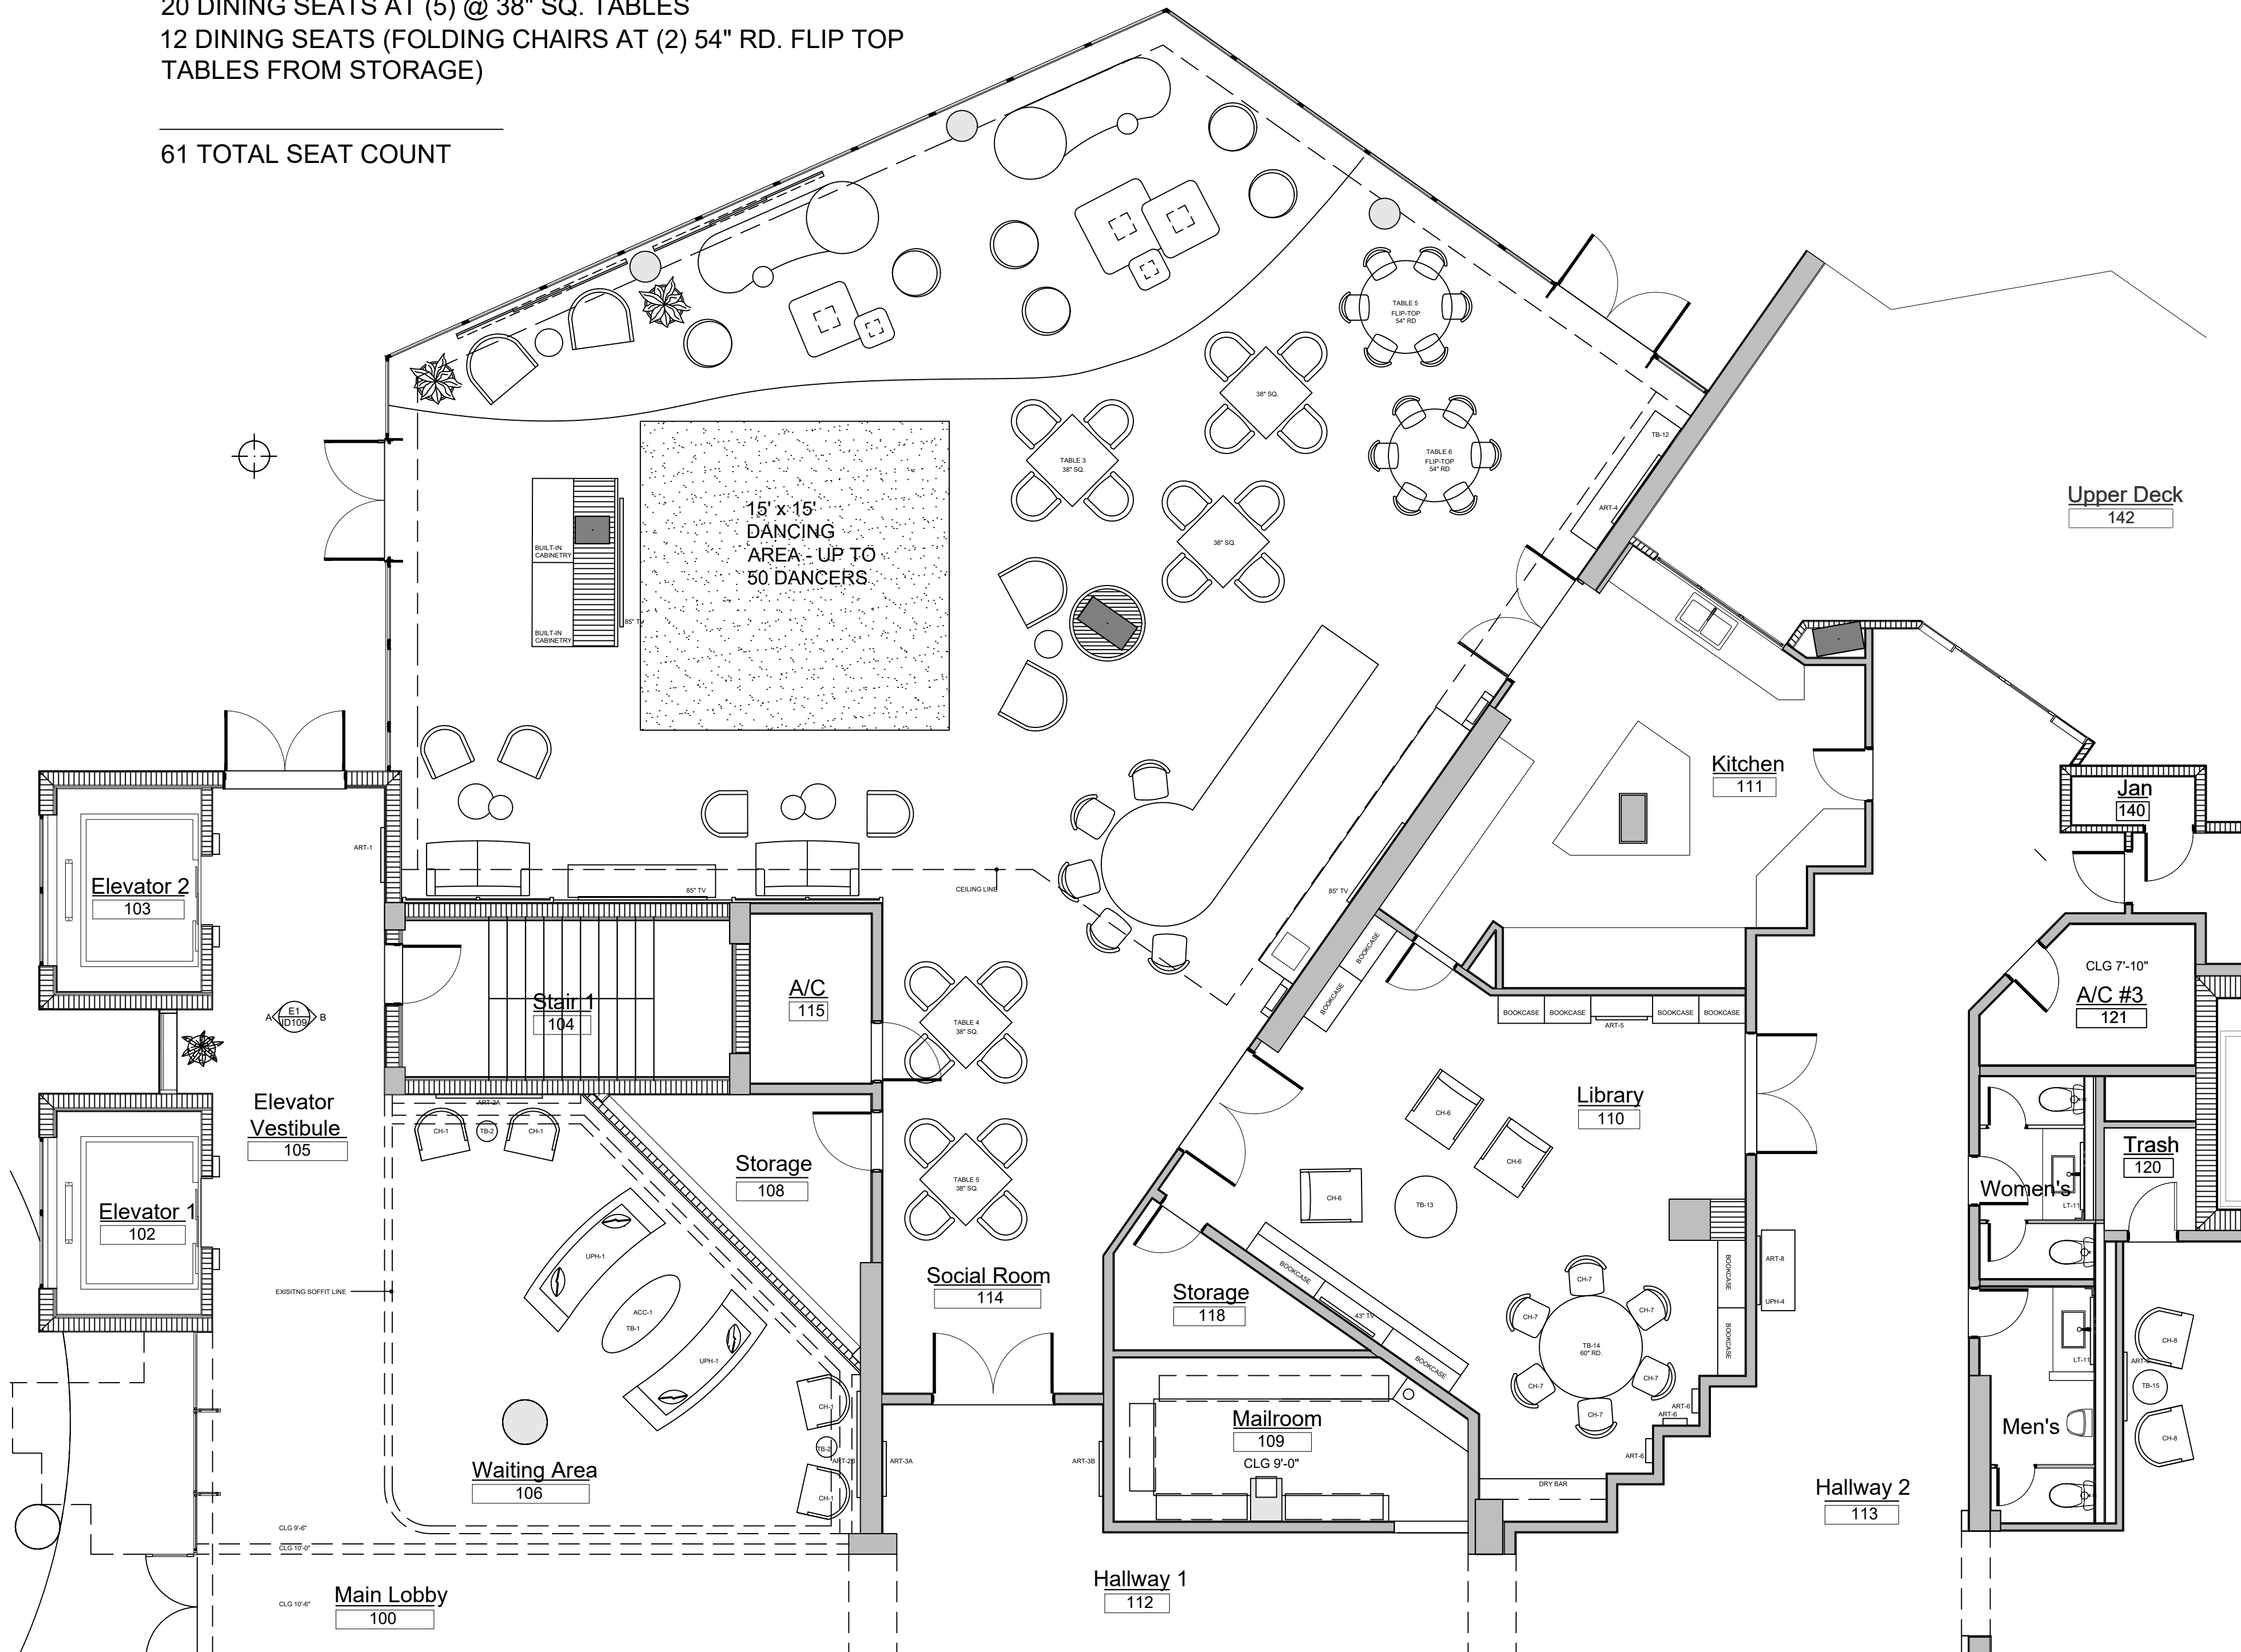

SOCIAL ROOM FURNITURE LAYOUT FOR DANCING
3/16"-1'-0"

NO.	DESCRIPTION
1	ID SET CONCEPTUAL DEVELOPMENT
2	
3	
NOTES:
• NOT FOR CONSTRUCTION -
DESIGN INTENT ONLY
• PLANS SUBJECT TO REVISION
BASED ON FIELD CONDITIONS.
• ALL AREAS AND DIMENSIONS
TO BE VERIFIED ON SITE.
• ALL CONTENTS HAVE BEEN
GENERATED BASED ON OWNER
AND GC. SUPPLIED DRAWINGS,
MARKETING SHEETS, PHYSICAL
MEASUREMENTS AND/OR
ELECTRONIC FILES.
• A QUALIFIED GENERAL OR SUB
CONTRACTOR SHOULD BE
CONSULTED TO FIELD VERIFY
ALL DIMENSIONS FOR
ACCURACY.
• QUALIFIED PROFESSIONALS
SHOULD VERIFY
CONFORMANCE WITH ALL
LOCAL/STATE BUILDING CODES
AND ANY COMMUNITY OR
ASSOCIATION REQUIREMENTS.
• CLIVE DANIEL HOME ASSUMES
NO RESPONSIBILITY FOR
STRUCTURAL, ELECTRICAL,
MECHANICAL, FIRE RATED
ASSEMBLIES OR OTHER
ARCHITECTURAL RELATED
DESIGN ISSUES.

 

NOT FOR CONSTRUCTION


FURNITURE LAYOUT

VISTAS CONDOMINIUM
NAPLES, FLORIDA


NOT FOR CONSTRUCTION -
DESIGN INTENT ONLY
PLANNED SUBJECT TO REVISION
BASED ON FIELD CONDITIONS,
ALL AREAS AND DIMENSIONS
TO BE VERIFY ON SITE.
ALL CONTENTS HAVE BEEN
GENERATED BASED ON OWNER
AND GC, SUPPLIED DRAWINGS,
MARKETING SHEETS, PHYSICAL
MEASUREMENTS AND/OR
ELECTRONIC FILES.
A QUALIFIED GENERAL OR SUB
CONTRACTOR SHOULD BE
CONSULTED TO FIELD VERIFY
ALL DIMENSIONS FOR
ACCURACY.
QUALIFIED PROFESSIONALS
SHOULD VERIFY
CONFORMANCE WITH ALL
LOCAL/STATE BUILDING CODES
AND ANY COMMUNITY OR
ASSOCIATION REQUIREMENTS.
CLIVE DANIEL HOME ASSUMES
NO RESPONSIBILITY FOR
STRUCTURAL, ELECTRICAL,
MECHANICAL, OR PLUMBING
ASSEMBLIES OR OTHER
ARCHITECTURAL RELATED
DESIGN ISSUES.

ID104


DESIGN DEVELOPMENT ONLY. NOT INTENDED FOR CONSTRUCTION.

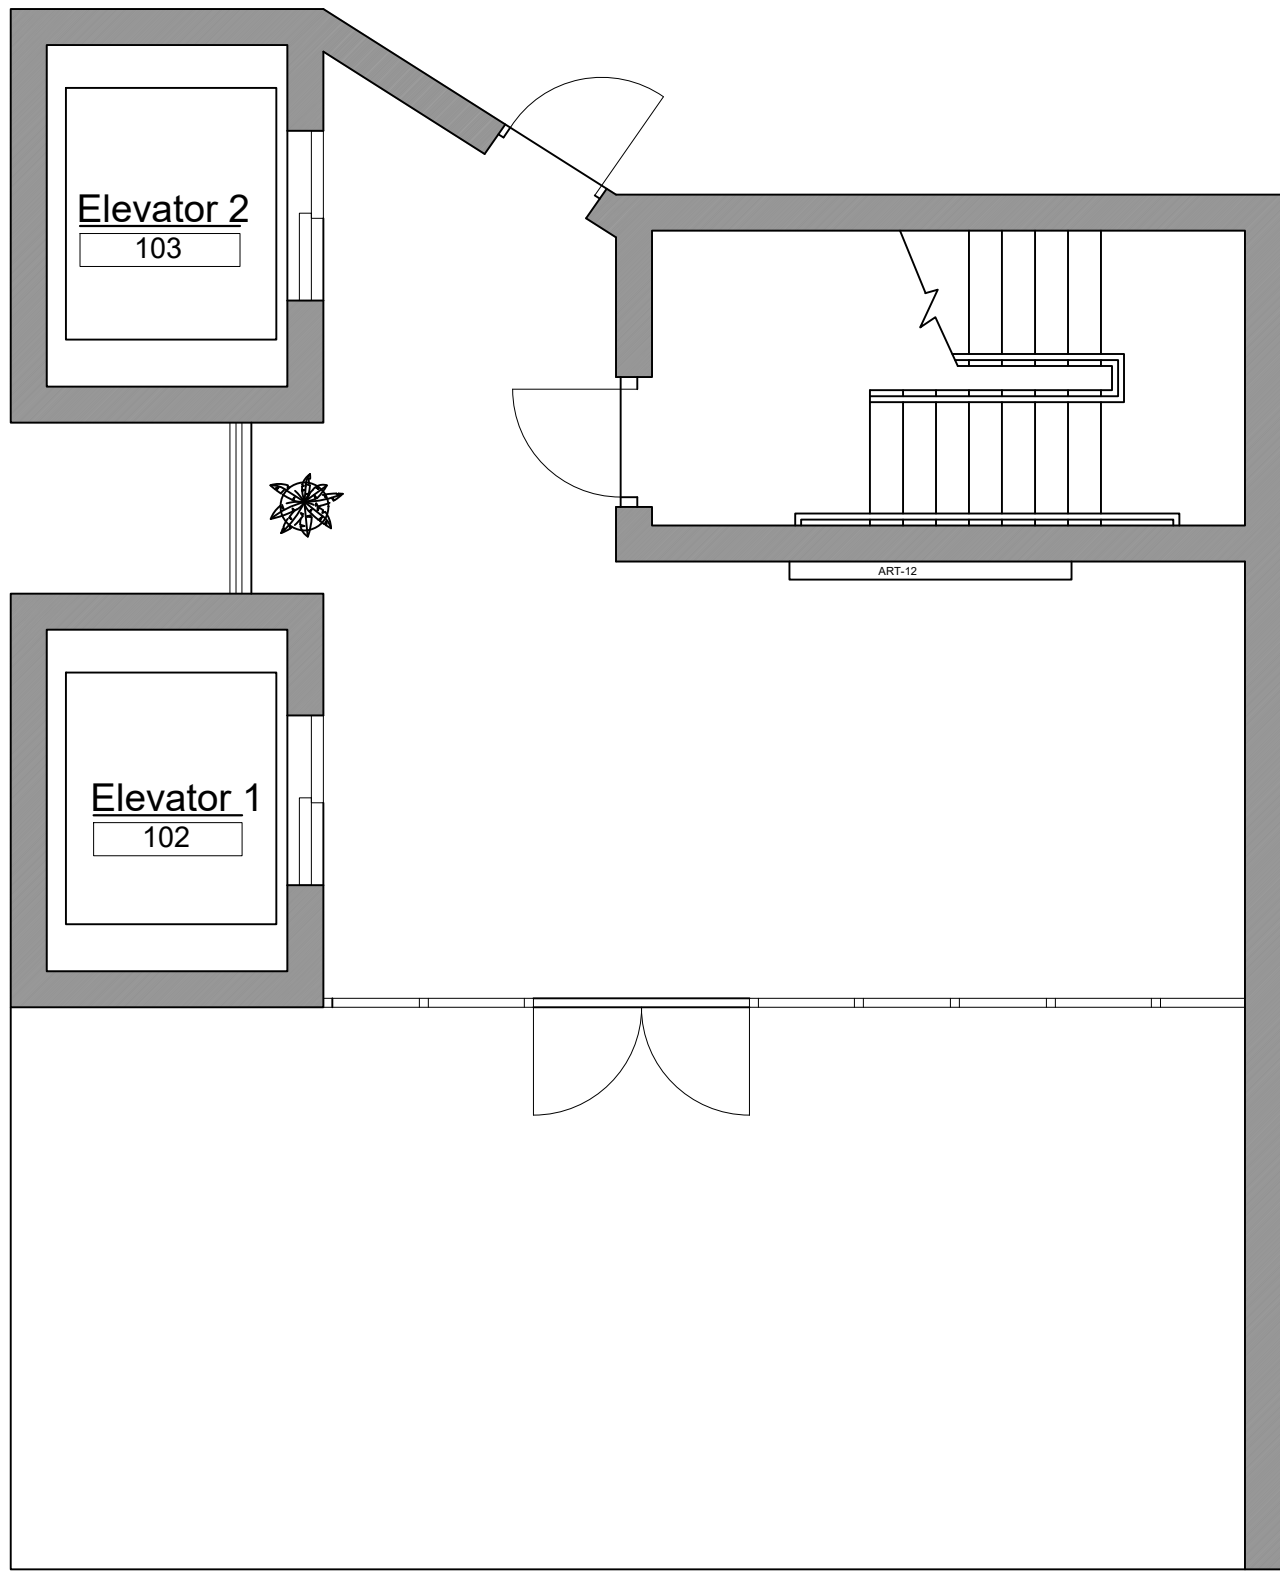


FRONT ELEVATOR LOBBY

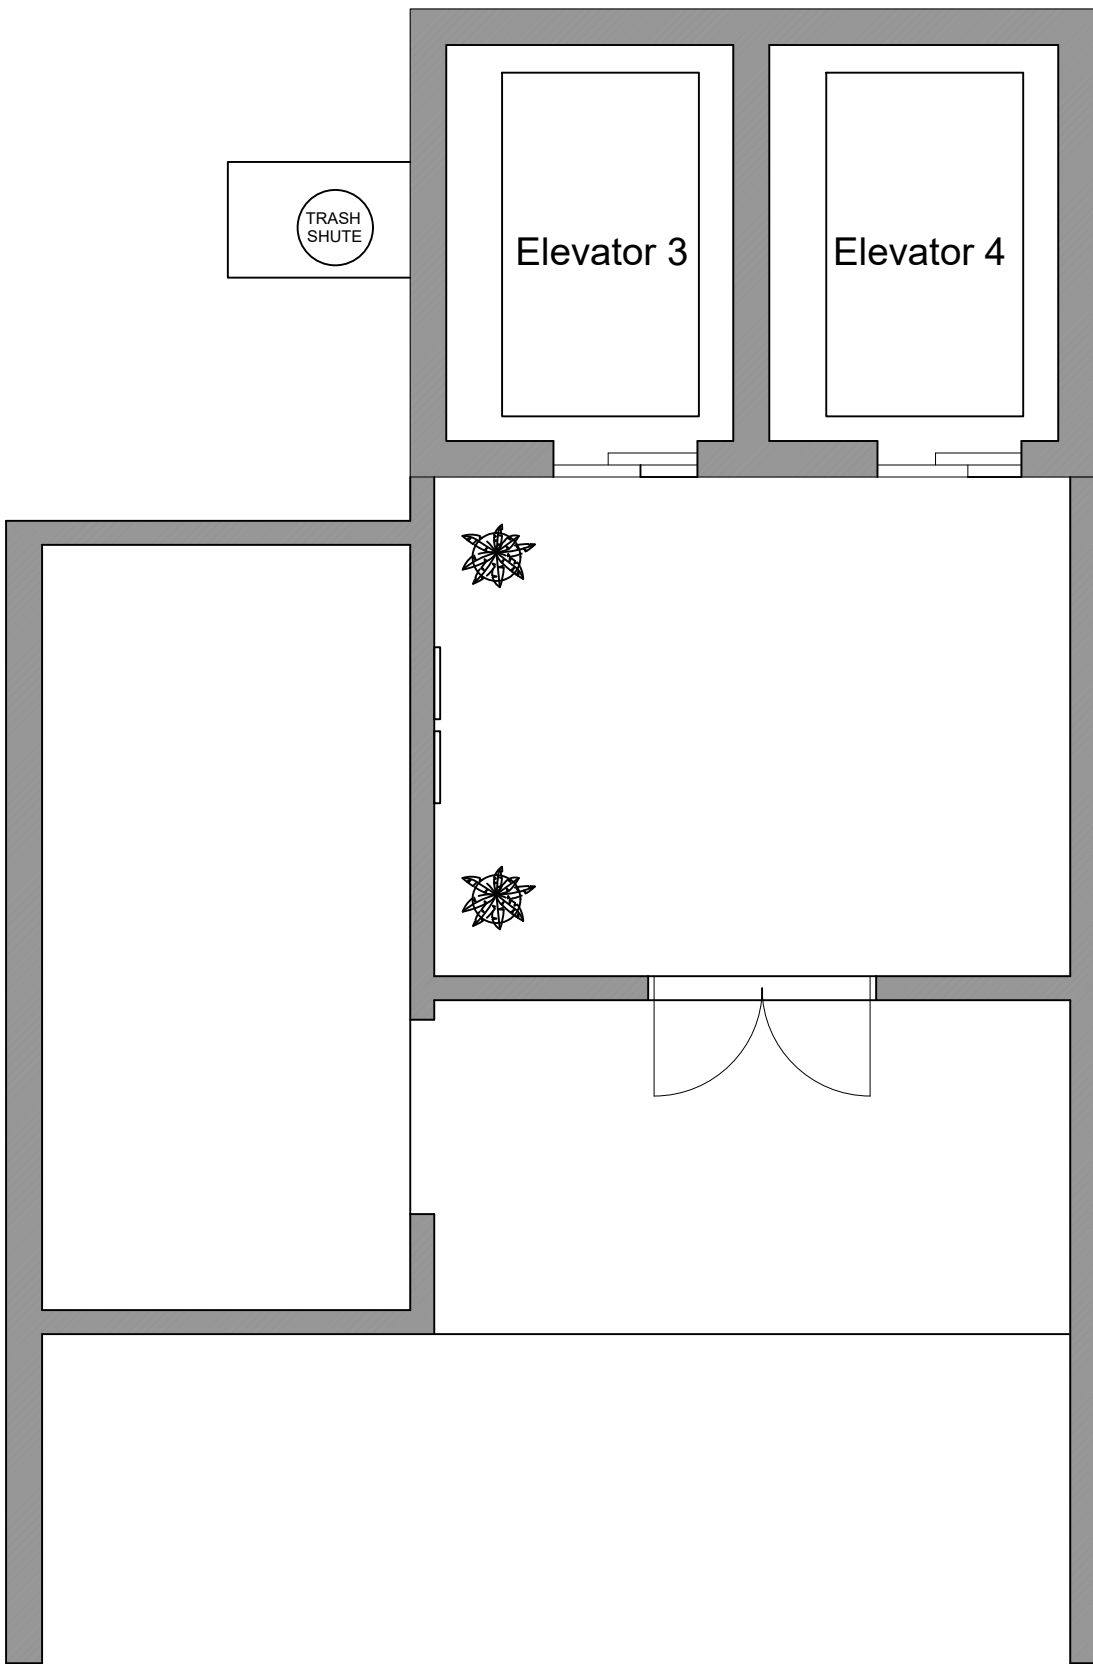

BACK ELEVATOR LOBBY

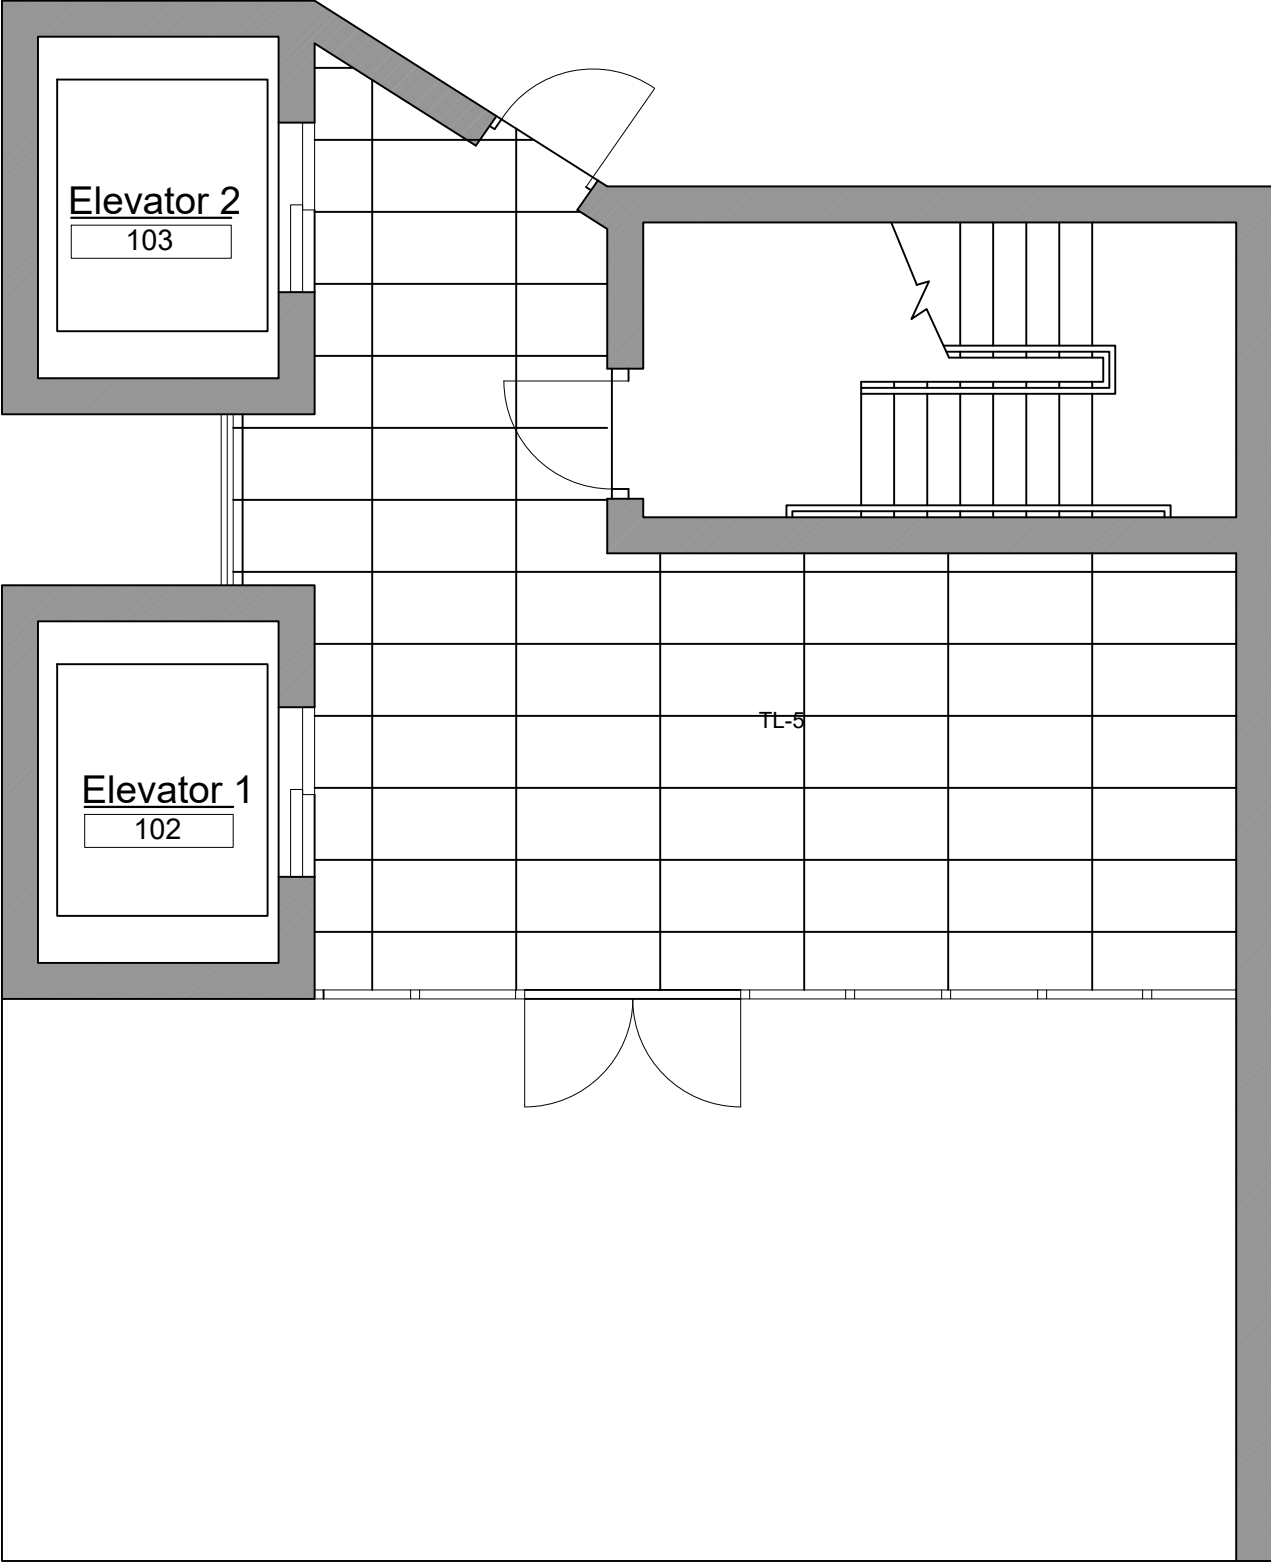

FRONT ELEVATOR LOBBY

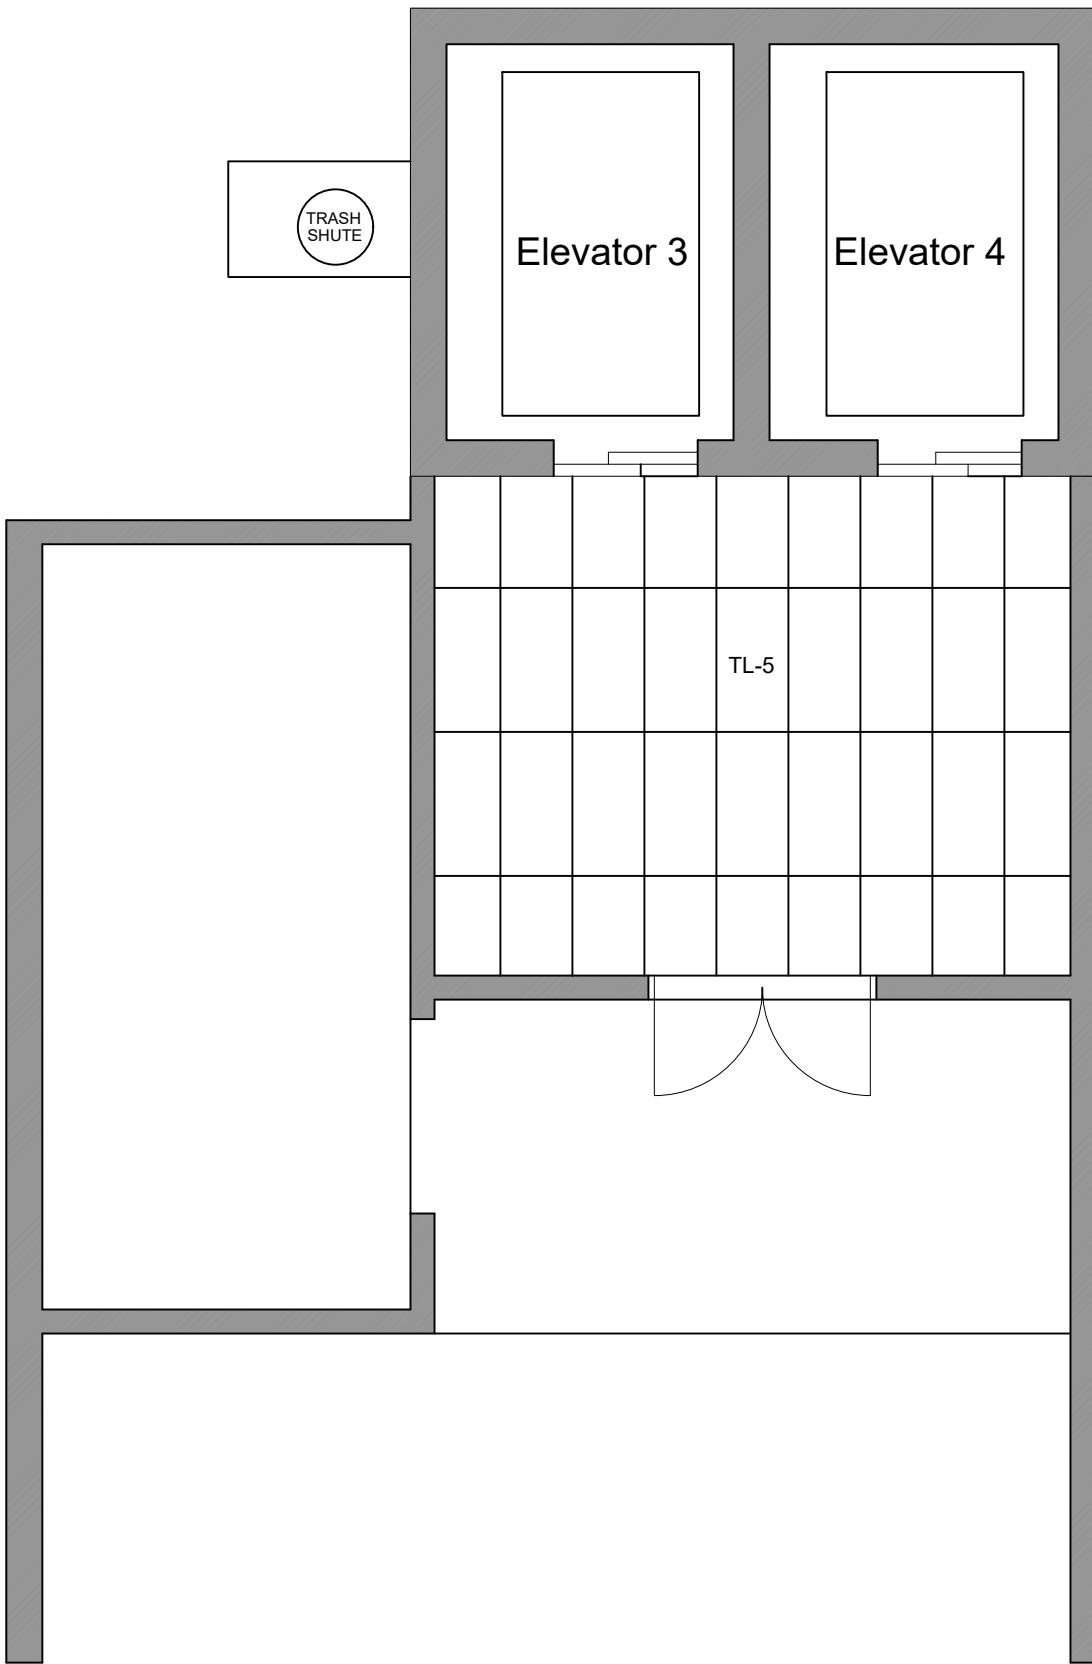

BACK ELEVATOR LOBBY

GARAGE LEVEL ELEVATOR LOBBY - FURNITURE LAYOUT

3/16"=1'-0"

GARAGE LEVEL ELEVATOR LOBBY - FLOORING LAYOUT

3/16"=1'-0"

CD

CLIVE | DANIEL
HOME

2777 TAMAMI TRAIL N
NAPLES FL 34103
(239) 261-4663
www.clivedaniel.com
1 B 2 6 0 0 1 7 8 5

CLIVE | DANIEL
HOSPITALITY

CDH DESIGN GROUP
Lubner Group LLC d/b/a

Clive Daniel/The Lubner Group
does not provide architectural,
structural, engineering, nor
MEP services.

NOT FOR CONSTRUCTION

FLOORING LAYOUT

VISTAS CONDOMINIUM
NAPLES, FLORIDA

NO.	DESCRIPTION	DATE
1	ID SET CONCEPTUAL DEVELOPMENT	02/23/2025
2	ID SET CONCEPTUAL DEVELOPMENT	05/01/2025
3		
4		
5		
6		
7		
8		
9		
10		

NOTES:

- NOT FOR CONSTRUCTION - DESIGN INTENT ONLY
- PLANS SUBJECT TO REVISION BASED ON FIELD CONDITIONS. ALL AREAS AND DIMENSIONS TO BE VERIFY ON SITE.
- ALL CONTENTS HAVE BEEN GENERATED BASED ON OWNER AND GC, SUPPLIED DRAWINGS, MARKETING SHEETS, PHYSICAL MEASUREMENTS AND/OR ELECTRONIC FILES.
- A QUALIFIED GENERAL OR SUB CONTRACTOR SHOULD BE CONSULTED TO FIELD VERIFY ALL DIMENSIONS FOR ACCURACY.
- QUALIFIED PROFESSIONALS SHOULD VERIFY CONFORMANCE WITH ALL LOCAL/STATE BUILDING CODES AND ANY COMMUNITY OR ASSOCIATION REQUIREMENTS.
- CLIVE DANIEL HOME ASSUMES NO RESPONSIBILITY FOR STRUCTURAL, ELECTRICAL, MECHANICAL, FIRE RATED ASSEMBLIES OR OTHER ARCHITECTURAL RELATED DESIGN ISSUES.

DATE:

02/23/2025

DESIGNER


MARYANNE H. & BLAKE E.

DRAWN BY:

A.B.

SHEET NO.

ID105

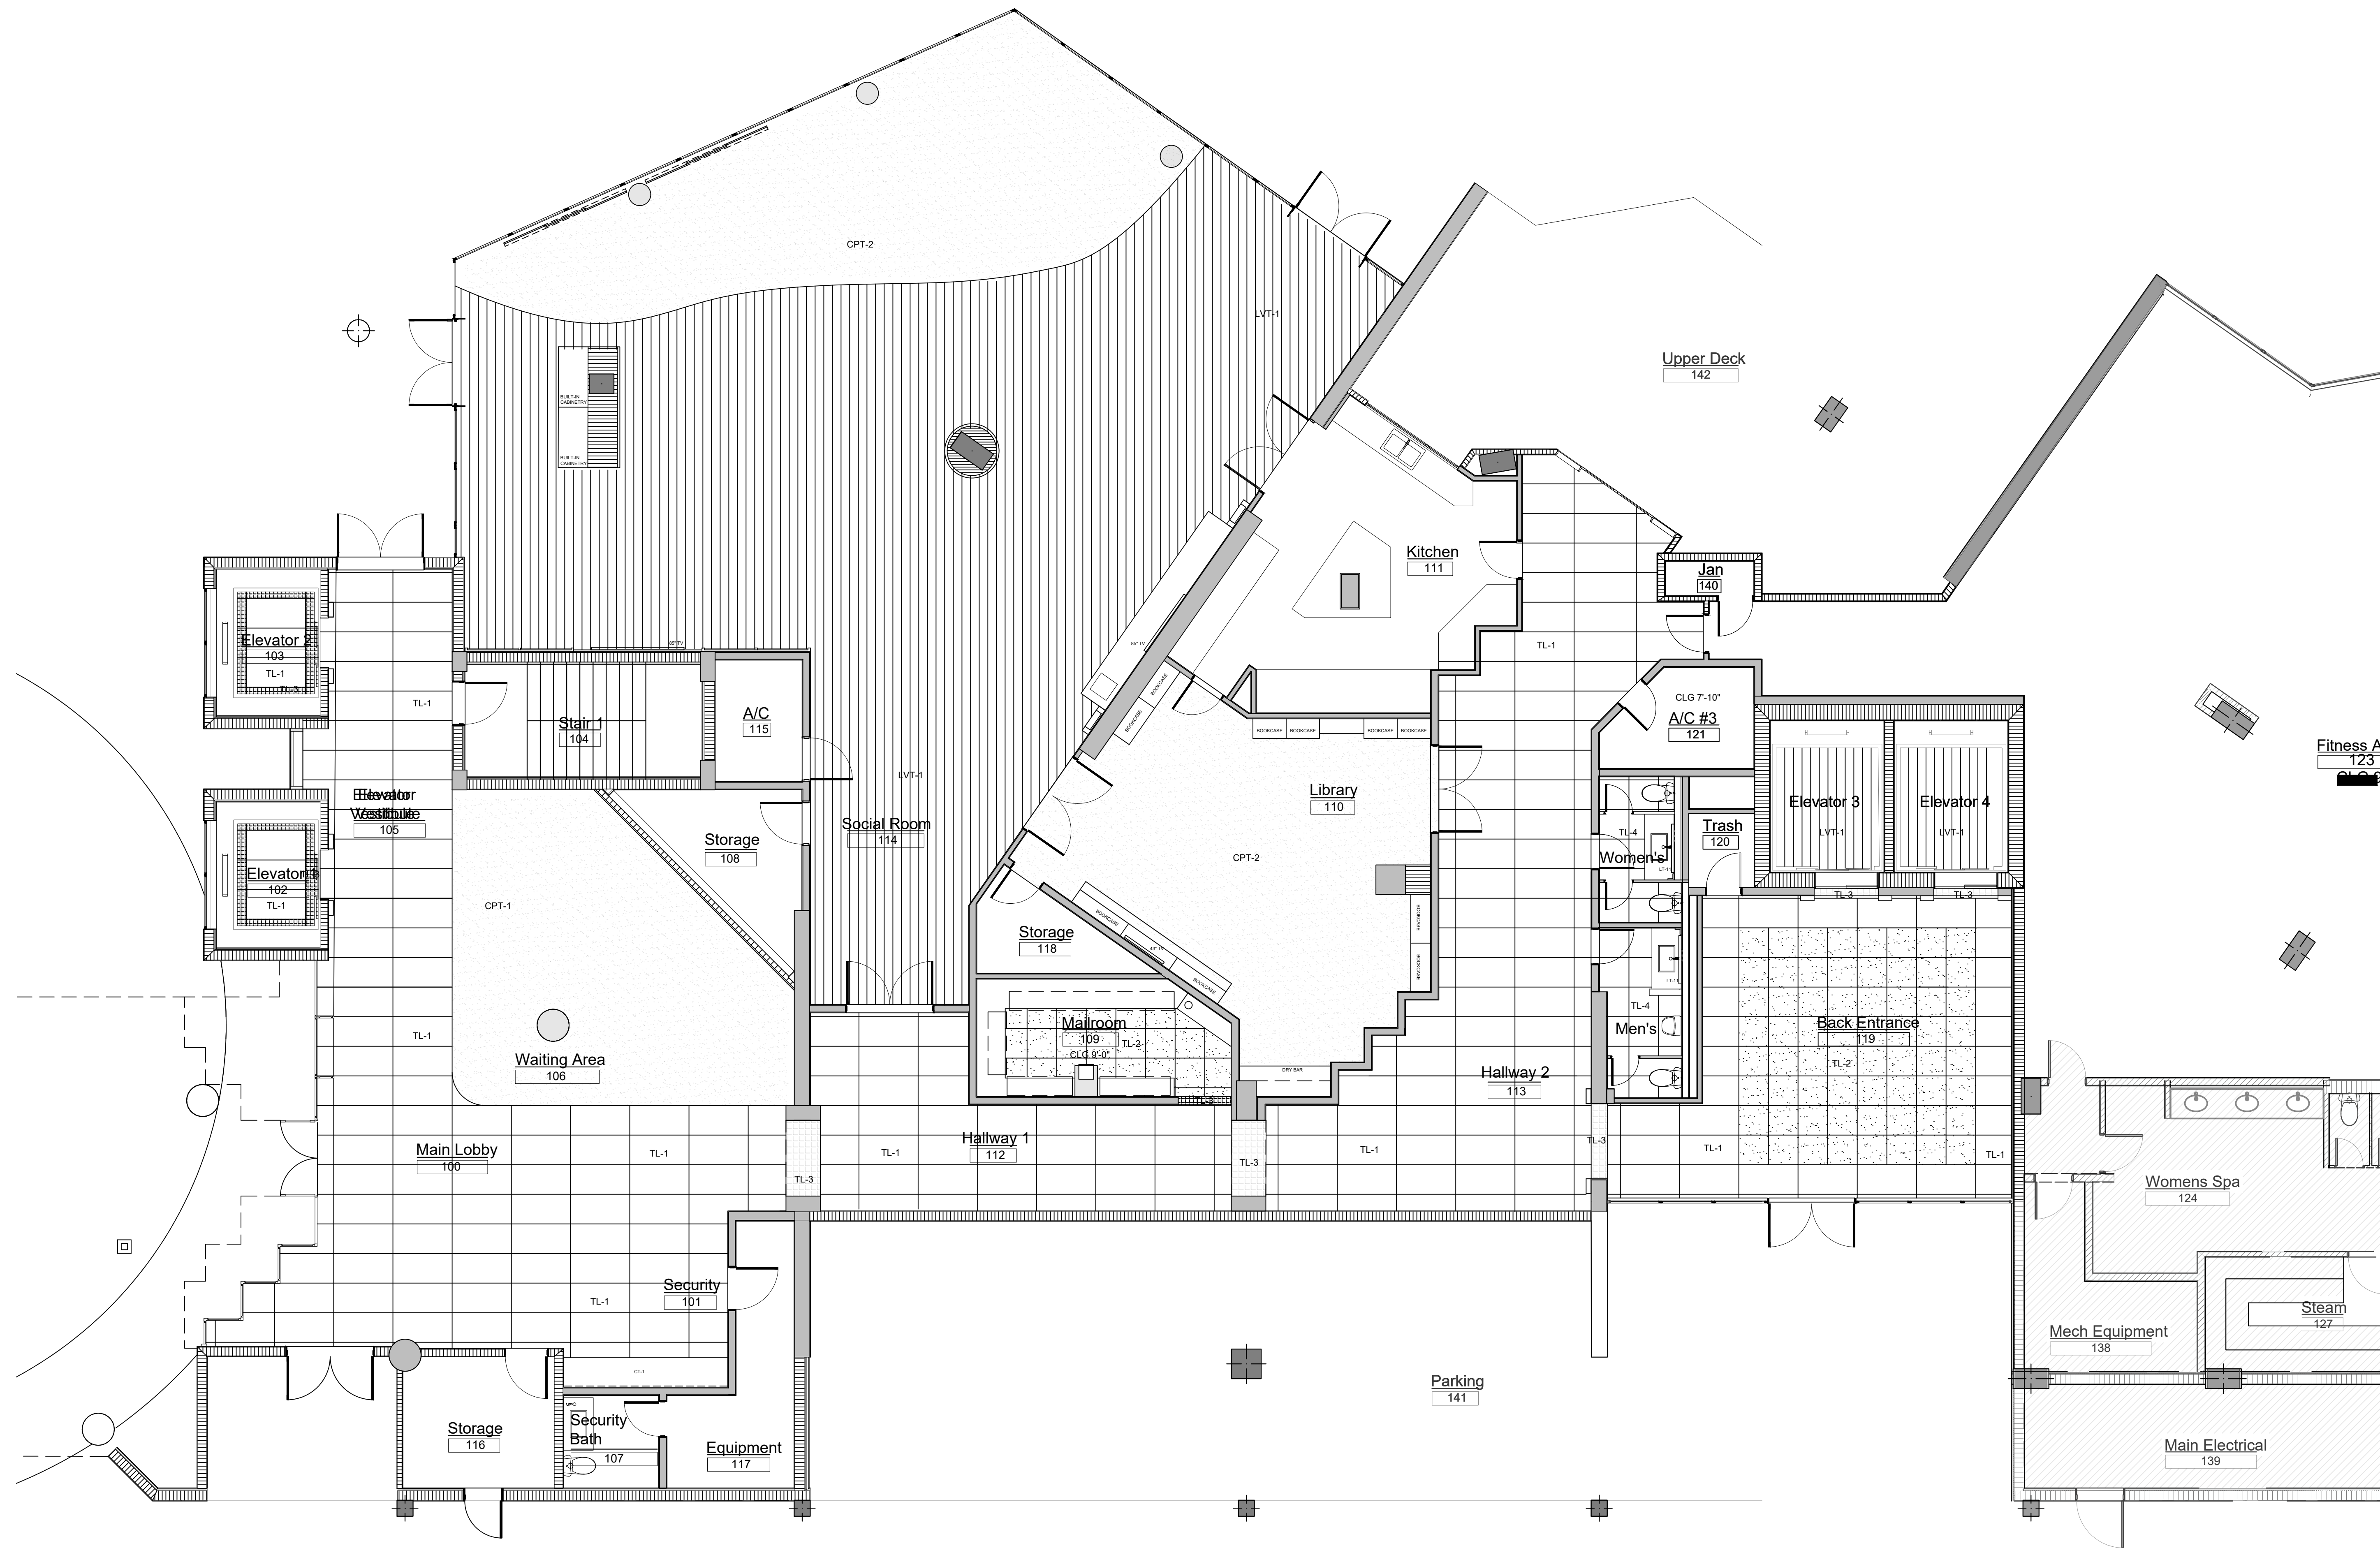

FLOORING LAYOUT

3/16"=1'-0"

CD

CLIVE DANIEL
HOME

2777 TAMAMI TRAIL N
NAPLES FL 34103
(239) 261-4663
www.clivedaniel.com
1B26001785

CLIVE DANIEL
HOSPITALITY

CDH DESIGN GROUP
Lubner Group LLC d/b/a

Clive Daniel/The Lubner Group
does not provide architectural,
structural, engineering, nor
MEP services.

NOT FOR CONSTRUCTION

FLOORING LAYOUT
VISTAS CONDOMINIUM
NAPLES, FLORIDA

NO.	DESCRIPTION
02/23/2025	ID SET CONCEPTUAL DEVELOPMENT
05/01/2025	ID SET CONCEPTUAL DEVELOPMENT
DATE	

- NOTES:
- NOT FOR CONSTRUCTION - DESIGN INTENT ONLY
 - PLANS SUBJECT TO REVISION BASED ON FIELD CONDITIONS. ALL AREAS AND DIMENSIONS TO BE VERIFIED ON SITE.
 - ALL CONTENTS HAVE BEEN GENERATED BASED ON OWNER AND GC. SUPPLIED DRAWINGS, MARKETING SHEETS, PHYSICAL MEASUREMENTS AND/OR ELECTRONIC FILES.
 - A QUALIFIED GENERAL OR SUB CONTRACTOR SHOULD BE CONSULTED TO FIELD VERIFY ALL DIMENSIONS FOR ACCURACY.
 - QUALIFIED PROFESSIONALS SHOULD VERIFY CONFORMANCE WITH ALL LOCAL/STATE BUILDING CODES AND ANY COMMUNITY OR ASSOCIATION REQUIREMENTS.
 - CLIVE DANIEL HOME ASSUMES NO RESPONSIBILITY FOR STRUCTURAL, ELECTRICAL, MECHANICAL, FIRE RATED ASSEMBLIES OR OTHER ARCHITECTURAL RELATED DESIGN ISSUES.

DATE: 02/23/2025

DESIGNER: MARYANNE H. & BLAKE E.

DRAWN BY: A.B.

SHEET NO.

ID106

DESIGN DEVELOPMENT ONLY. NOT INTENDED FOR CONSTRUCTION.

LOBBY LAYOUT
VISTAS CONDOMINIUM
NAPLES, FLORIDA

NO.	DESCRIPTION
1	ID SET CONCEPTUAL DEVELOPMENT
2	
3	
- NOTES:
- NOT FOR CONSTRUCTION - DESIGN INTENT ONLY
 - PLANS SUBJECT TO REVISION BASED ON FIELD CONDITIONS. ALL AREAS AND DIMENSIONS TO BE VERIFIED ON SITE.
 - ALL CONTENTS HAVE BEEN GENERATED BASED ON OWNER AND GC. SUPPLIED DRAWINGS, MARKETING SHEETS, PHYSICAL MEASUREMENTS AND/OR ELECTRONIC FILES.
 - A QUALIFIED GENERAL OR SUB CONTRACTOR SHOULD BE CONSULTED TO FIELD VERIFY ALL DIMENSIONS FOR ACCURACY.
 - QUALIFIED PROFESSIONALS SHOULD VERIFY CONFORMANCE WITH ALL LOCAL/STATE BUILDING CODES AND ANY COMMUNITY OR ASSOCIATION REQUIREMENTS.
 - CLIVE DANIEL HOME ASSUMES NO RESPONSIBILITY FOR STRUCTURAL, ELECTRICAL, MECHANICAL, FIRE RATED ASSEMBLIES OR OTHER ARCHITECTURAL RELATED DESIGN ISSUES.


DATE: 02/23/2025

DESIGNER: MARYANNE H. & BLAKE E.

DRAWN BY: A.B.

SHEET NO.

ID107

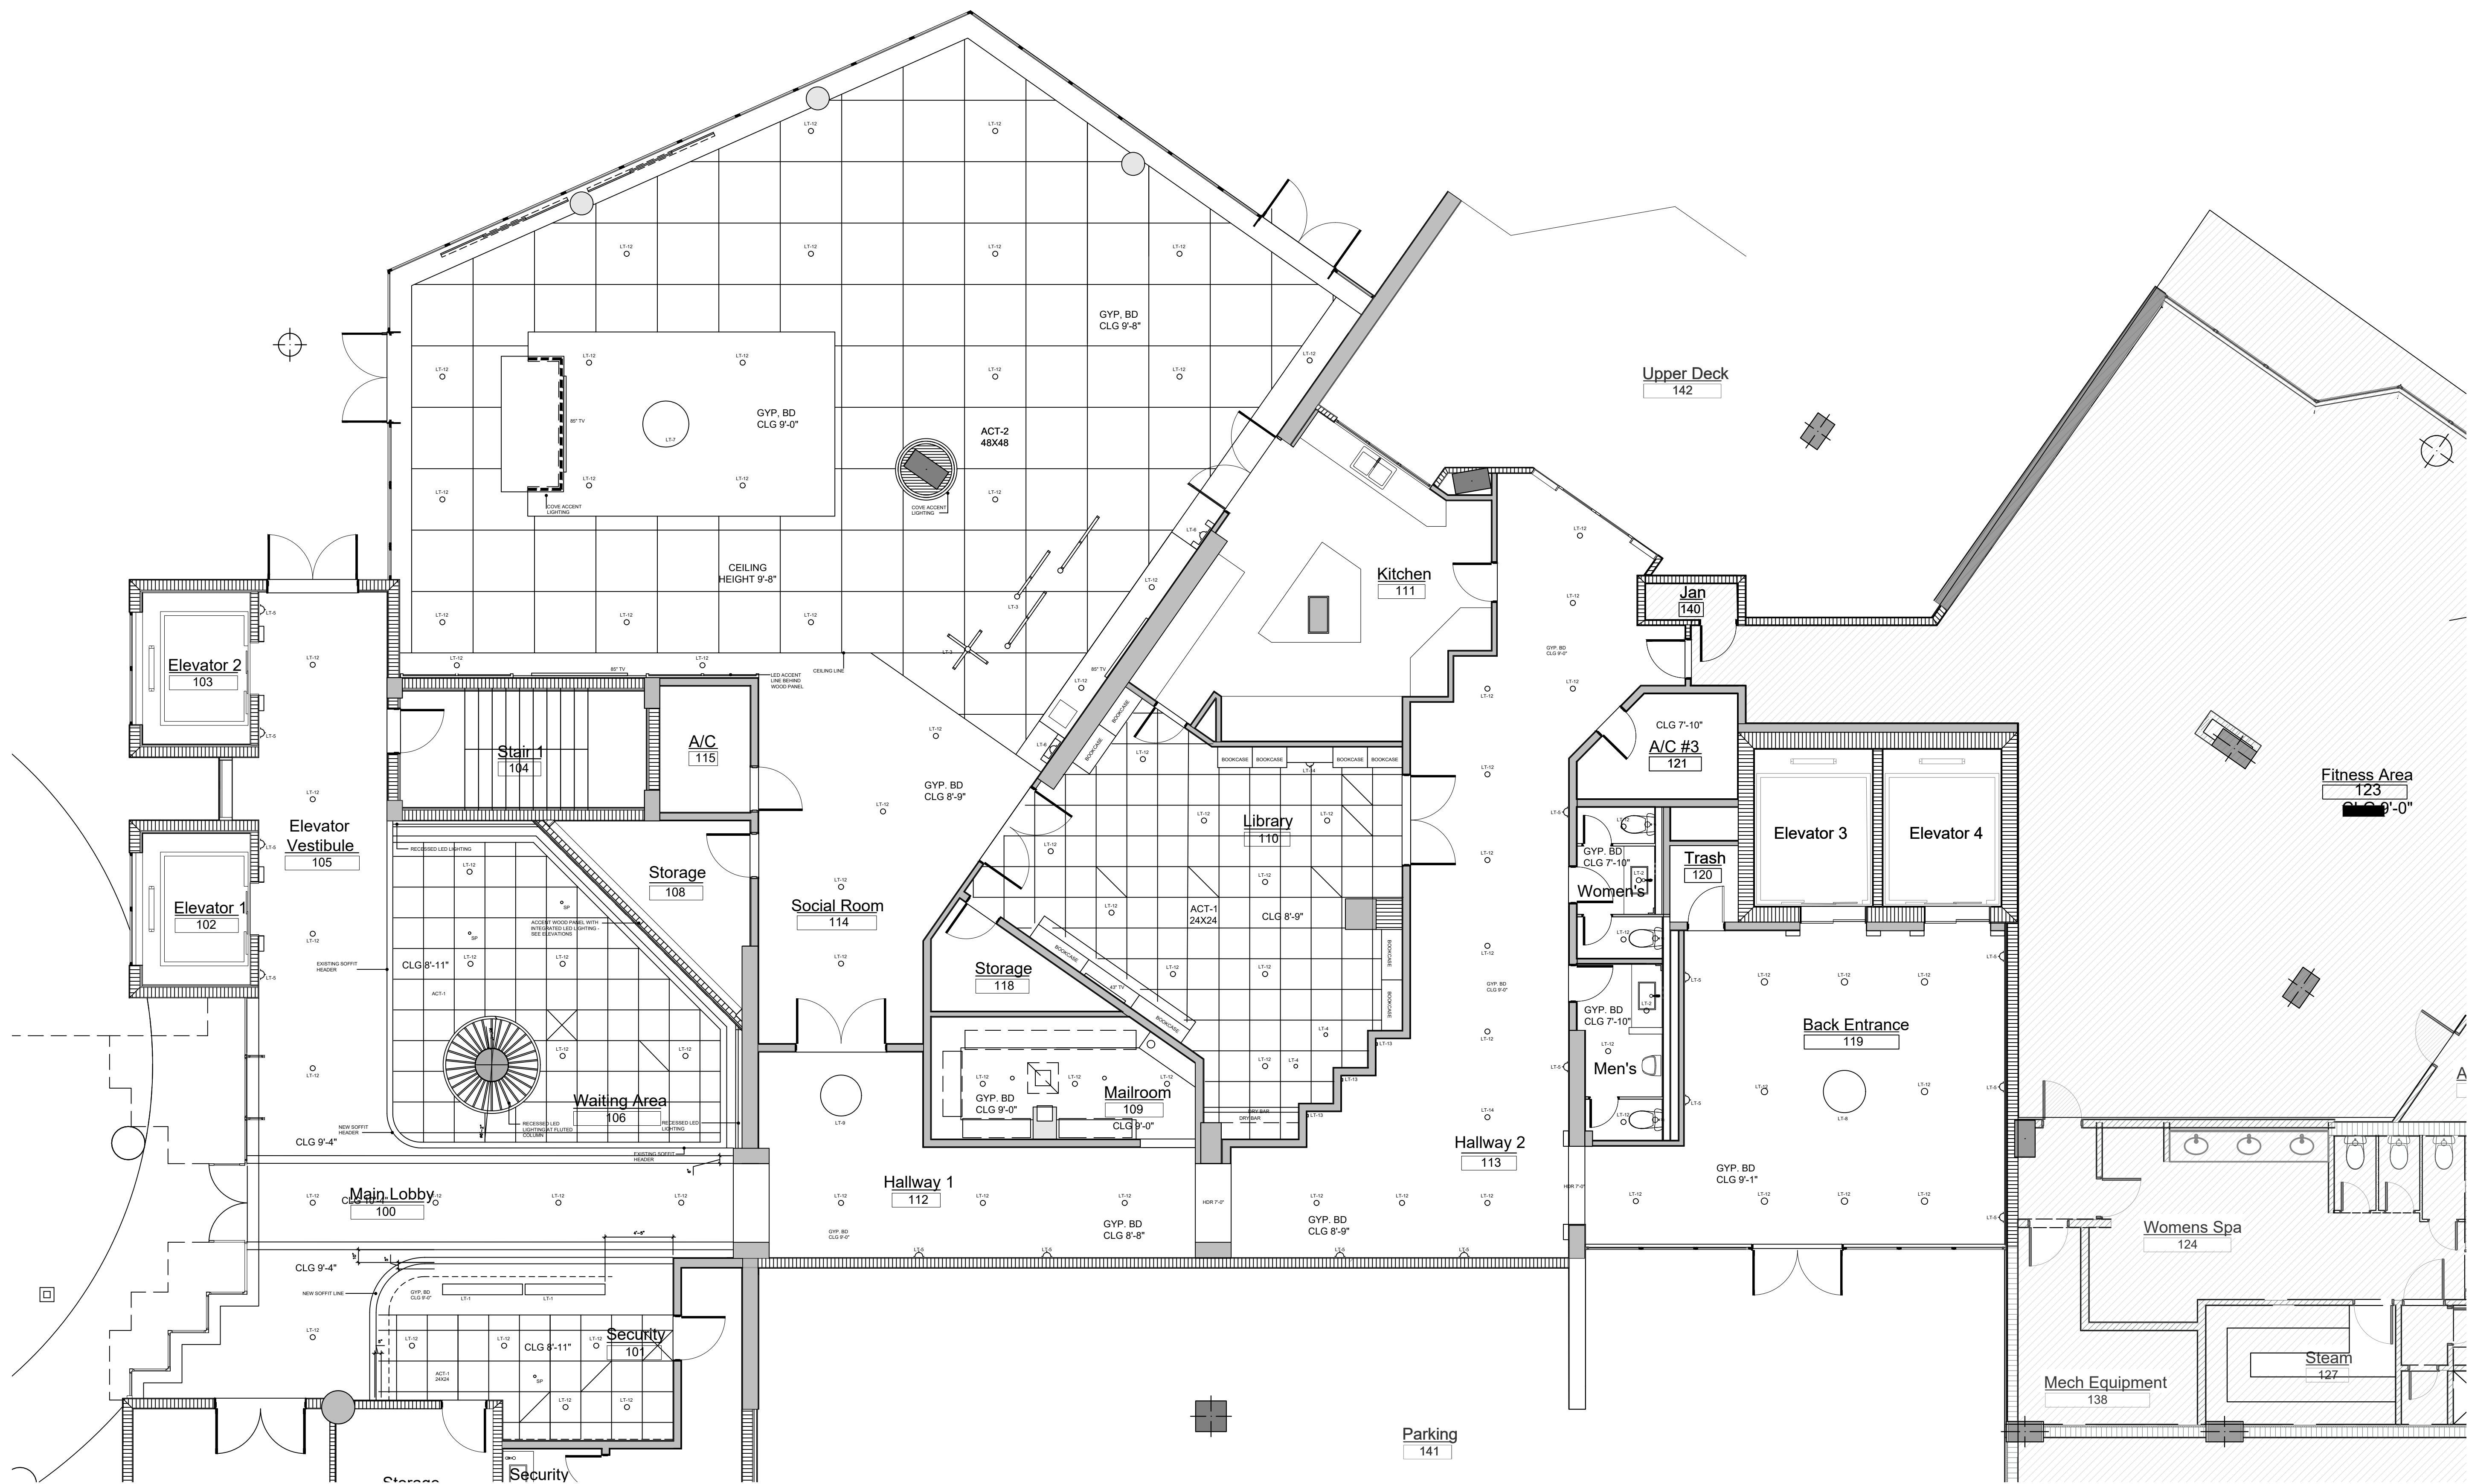


RCP

3/16" = 1'-0"

DESIGN DEVELOPMENT ONLY. NOT INTENDED FOR CONSTRUCTION.


25 SCONCES
TOTAL

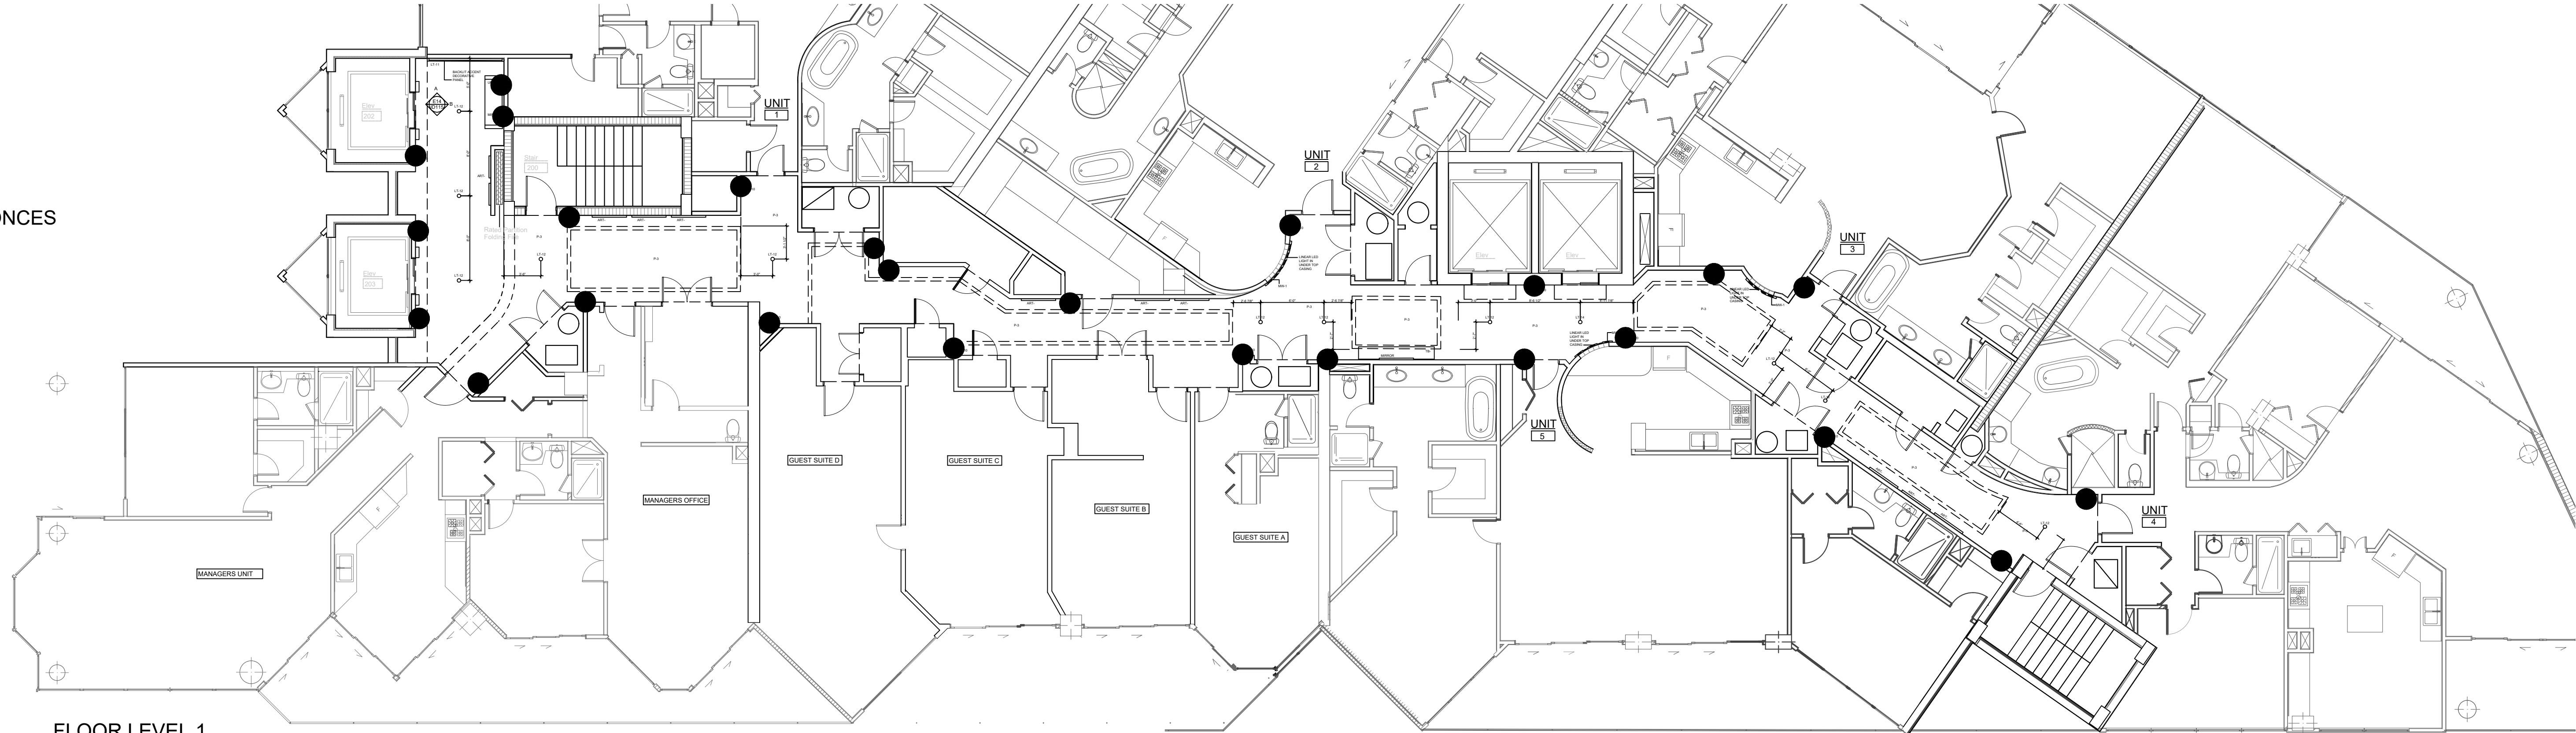

FLOOR LEVEL 1

HALLWAYS LEVEL 1 FURNITURE/RCP LAYOUT

1/8"=1'-0"

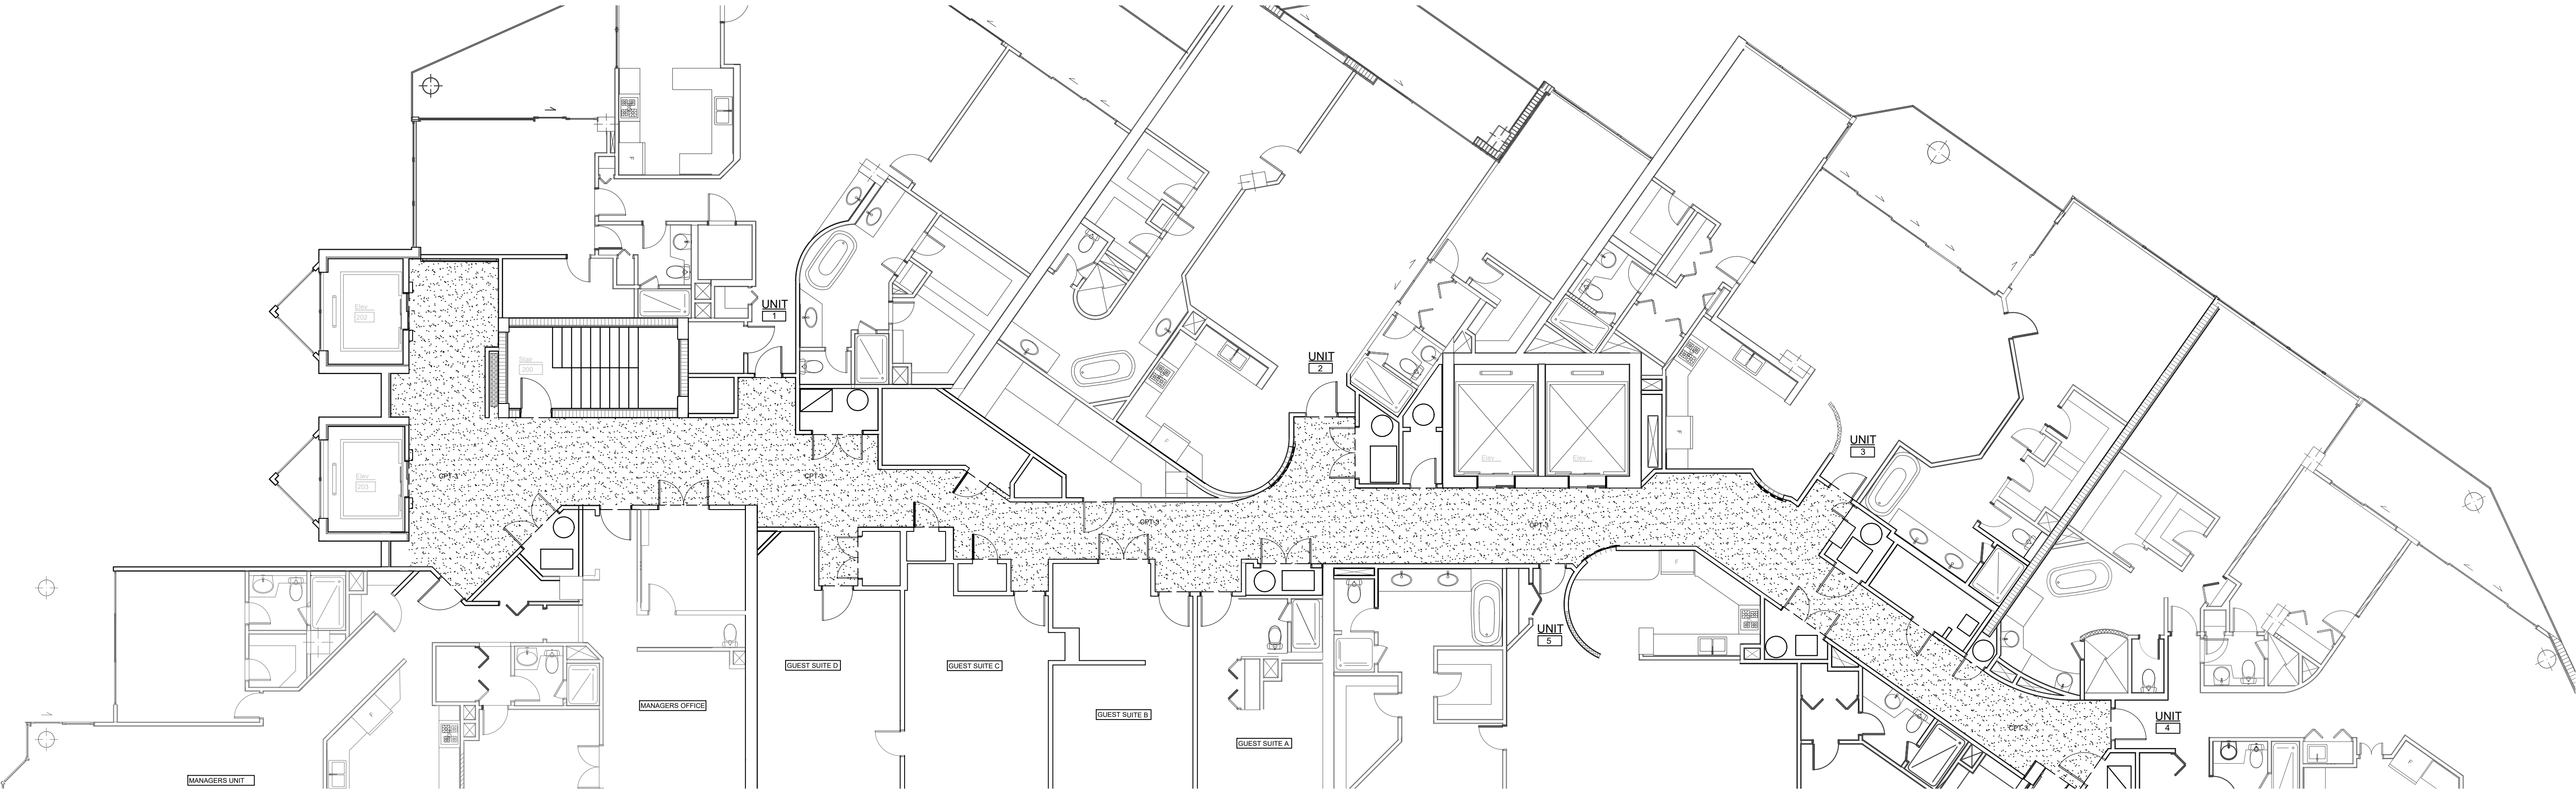

HALLWAYS LEVEL 1 FLOORING LAYOUT

1/8"=1'-0"

CD

CLIVE | DANIEL
HOME

2777 TAMiami TRAIL N
NAPLES FL 34103
(239) 261-4663
www.clivedaniel.com
1B26001785

CLIVE | DANIEL
HOSPITALITY

CDH DESIGN GROUP
Lubner Group LLC d/b/a
Clive Daniel/The Lubner Group
does not provide architectural,
structural, engineering, nor
MEP services.
NOT FOR CONSTRUCTION

HALLWAY

VISTAS CONDOMINIUM
NAPLES, FLORIDA

NO.	DESCRIPTION	DATE
1	ID SET CONCEPTUAL DEVELOPMENT	02/23/2025
2		
3		
4		
5		
6		
7		
8		
9		
10		

- NOTES:
- NOT FOR CONSTRUCTION - DESIGN INTENT ONLY
 - PLANS SUBJECT TO REVISION BASED ON FIELD CONDITIONS. ALL AREAS AND DIMENSIONS TO BE VERIFIED ON SITE.
 - ALL CONTENTS HAVE BEEN GENERATED BASED ON OWNER AND GC. SUPPLIED DRAWINGS, MARKETING SHEETS, PHYSICAL MEASUREMENTS AND/OR ELECTRONIC FILES.
 - A QUALIFIED GENERAL OR SUB CONTRACTOR SHOULD BE CONSULTED TO FIELD VERIFY ALL DIMENSIONS FOR ACCURACY.
 - QUALIFIED PROFESSIONALS SHOULD VERIFY CONFORMANCE WITH ALL LOCAL/STATE BUILDING CODES AND ANY COMMUNITY OR ASSOCIATION REQUIREMENTS.
 - CLIVE DANIEL HOME ASSUMES NO RESPONSIBILITY FOR STRUCTURAL, ELECTRICAL, MECHANICAL, FIRE RATED ASSEMBLIES OR OTHER ARCHITECTURAL RELATED DESIGN ISSUES.


DATE: 02/23/2025

DESIGNER: MARYANNE H. & BLAKE E.


DRAWN BY: A.B.

SHEET NO.

ID108

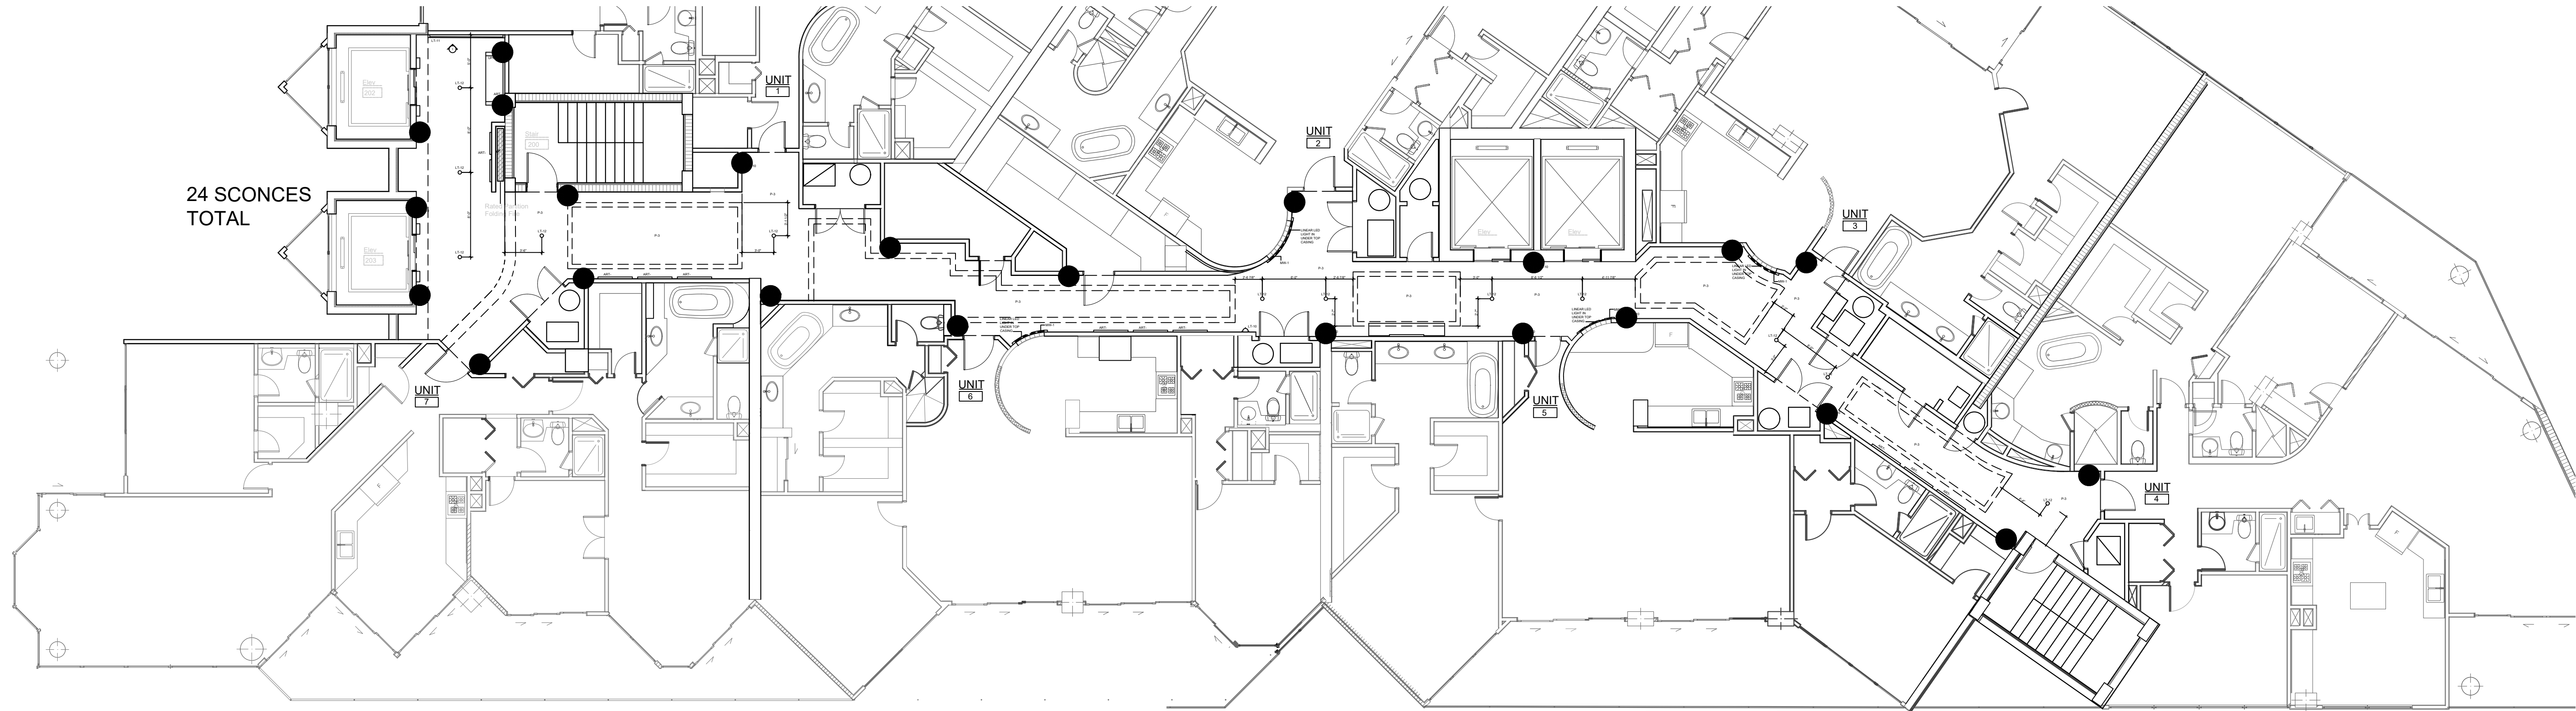

HALLWAYS LEVEL 2-PENTHOUSE-FURNITURE/RCP LAYOUT
1/8"=1'-0"

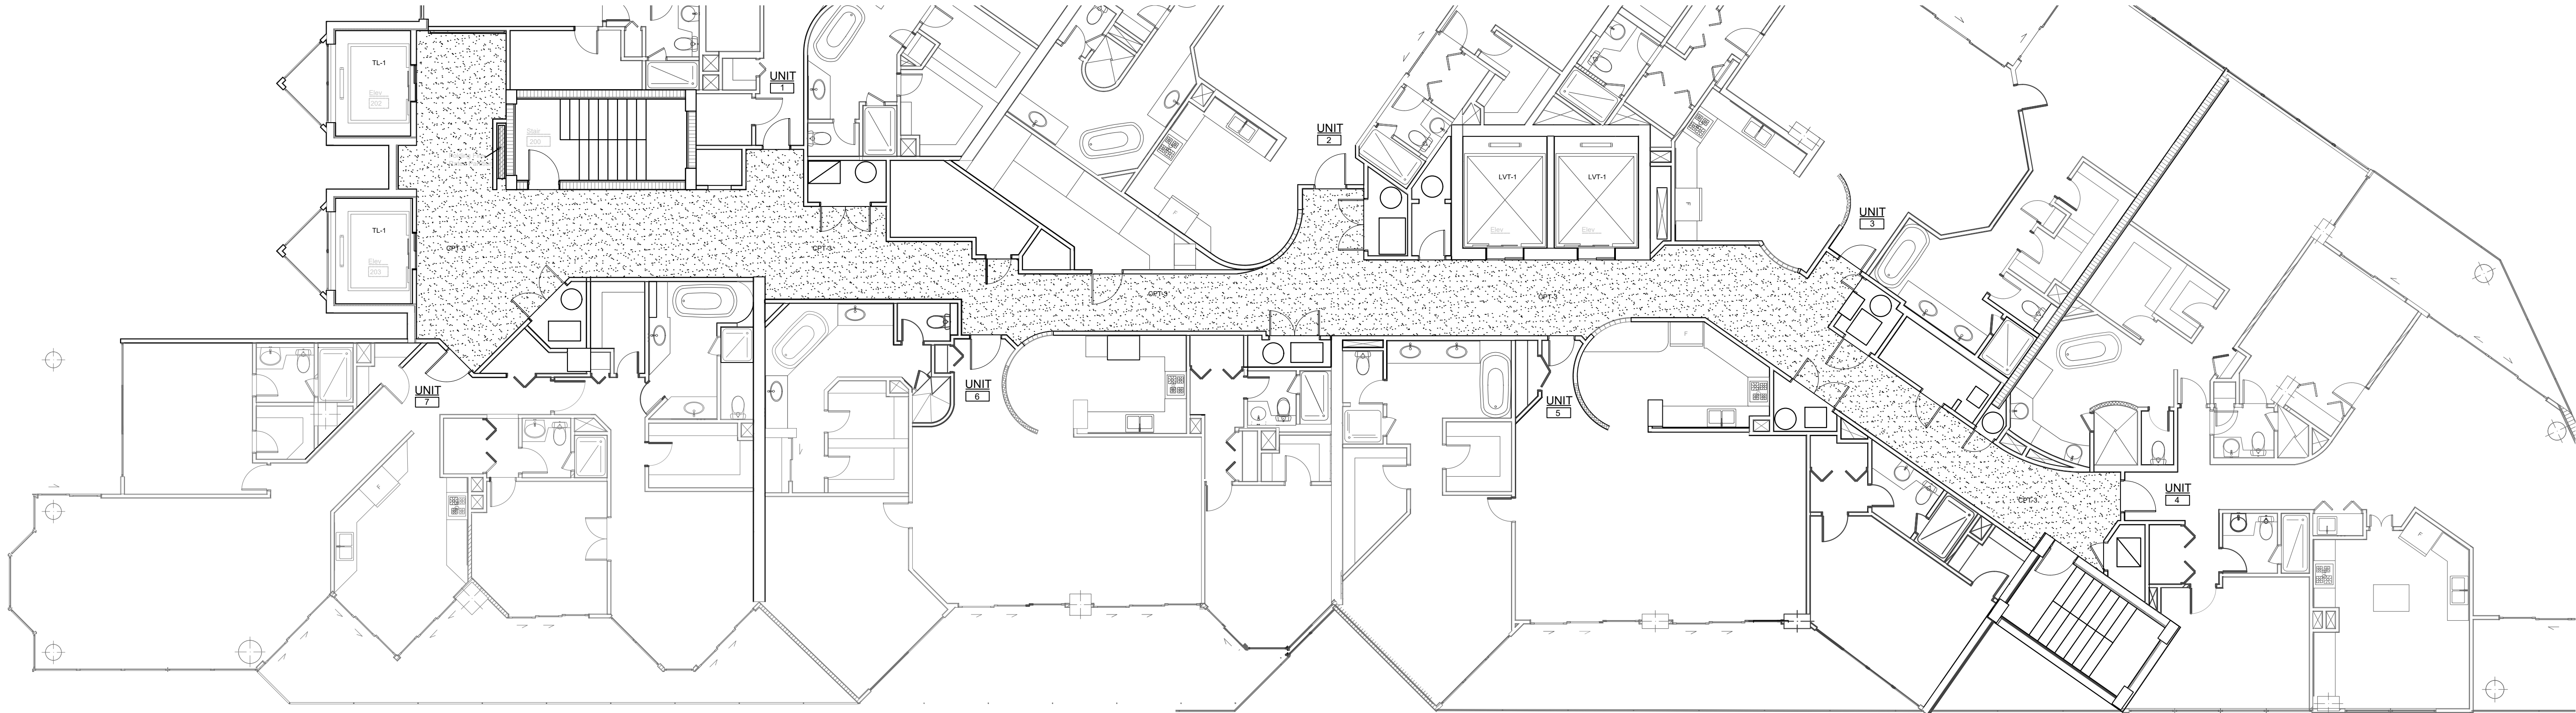

FLOOR LEVEL 2-PH Floor Plan

HALLWAYS LEVEL 2-PENTHOUSE-FLOORING LAYOUT
1/8"=1'-0"

CD

CLIVE DANIEL
HOME

2777 TAMAMI TRAIL N
NAPLES FL 34103
(239) 261-4663
www.clivedaniel.com
1B26001785

CLIVE DANIEL
HOSPITALITY

CDH DESIGN GROUP
Lubner Group LLC d/b/a
Clive Daniel/The Lubner Group
does not provide architectural,
structural, engineering, nor
MEP services.
NOT FOR CONSTRUCTION

HALLWAY LEVEL 2-PENTHOUSE
VISTAS CONDOMINIUM
NAPLES, FLORIDA

NO.	DESCRIPTION	DATE
1	ID SET CONCEPTUAL DEVELOPMENT	02/23/2025
2		
3		
- NOTES:
- NOT FOR CONSTRUCTION - DESIGN INTENT ONLY
 - PLANS SUBJECT TO REVISION BASED ON FIELD CONDITIONS. ALL AREAS AND DIMENSIONS TO BE VERIFIED ON SITE.
 - ALL CONTENTS HAVE BEEN GENERATED BASED ON OWNER AND GC. SUPPLIED DRAWINGS, MARKETING SHEETS, PHYSICAL MEASUREMENTS AND/OR ELECTRONIC FILES.
 - A QUALIFIED GENERAL OR SUB CONTRACTOR SHOULD BE CONSULTED TO FIELD VERIFY ALL DIMENSIONS FOR ACCURACY.
 - QUALIFIED PROFESSIONALS SHOULD VERIFY CONFORMANCE WITH ALL LOCAL/STATE BUILDING CODES AND ANY COMMUNITY OR ASSOCIATION REQUIREMENTS.
 - CLIVE DANIEL HOME ASSUMES NO RESPONSIBILITY FOR STRUCTURAL, ELECTRICAL, MECHANICAL, FIRE RATED ASSEMBLIES OR OTHER ARCHITECTURAL RELATED DESIGN ISSUES.


DATE: 02/23/2025

DESIGNER: MARYANNE H. & BLAKE E.

DRAWN BY: A.B.


SHEET NO.

ID109

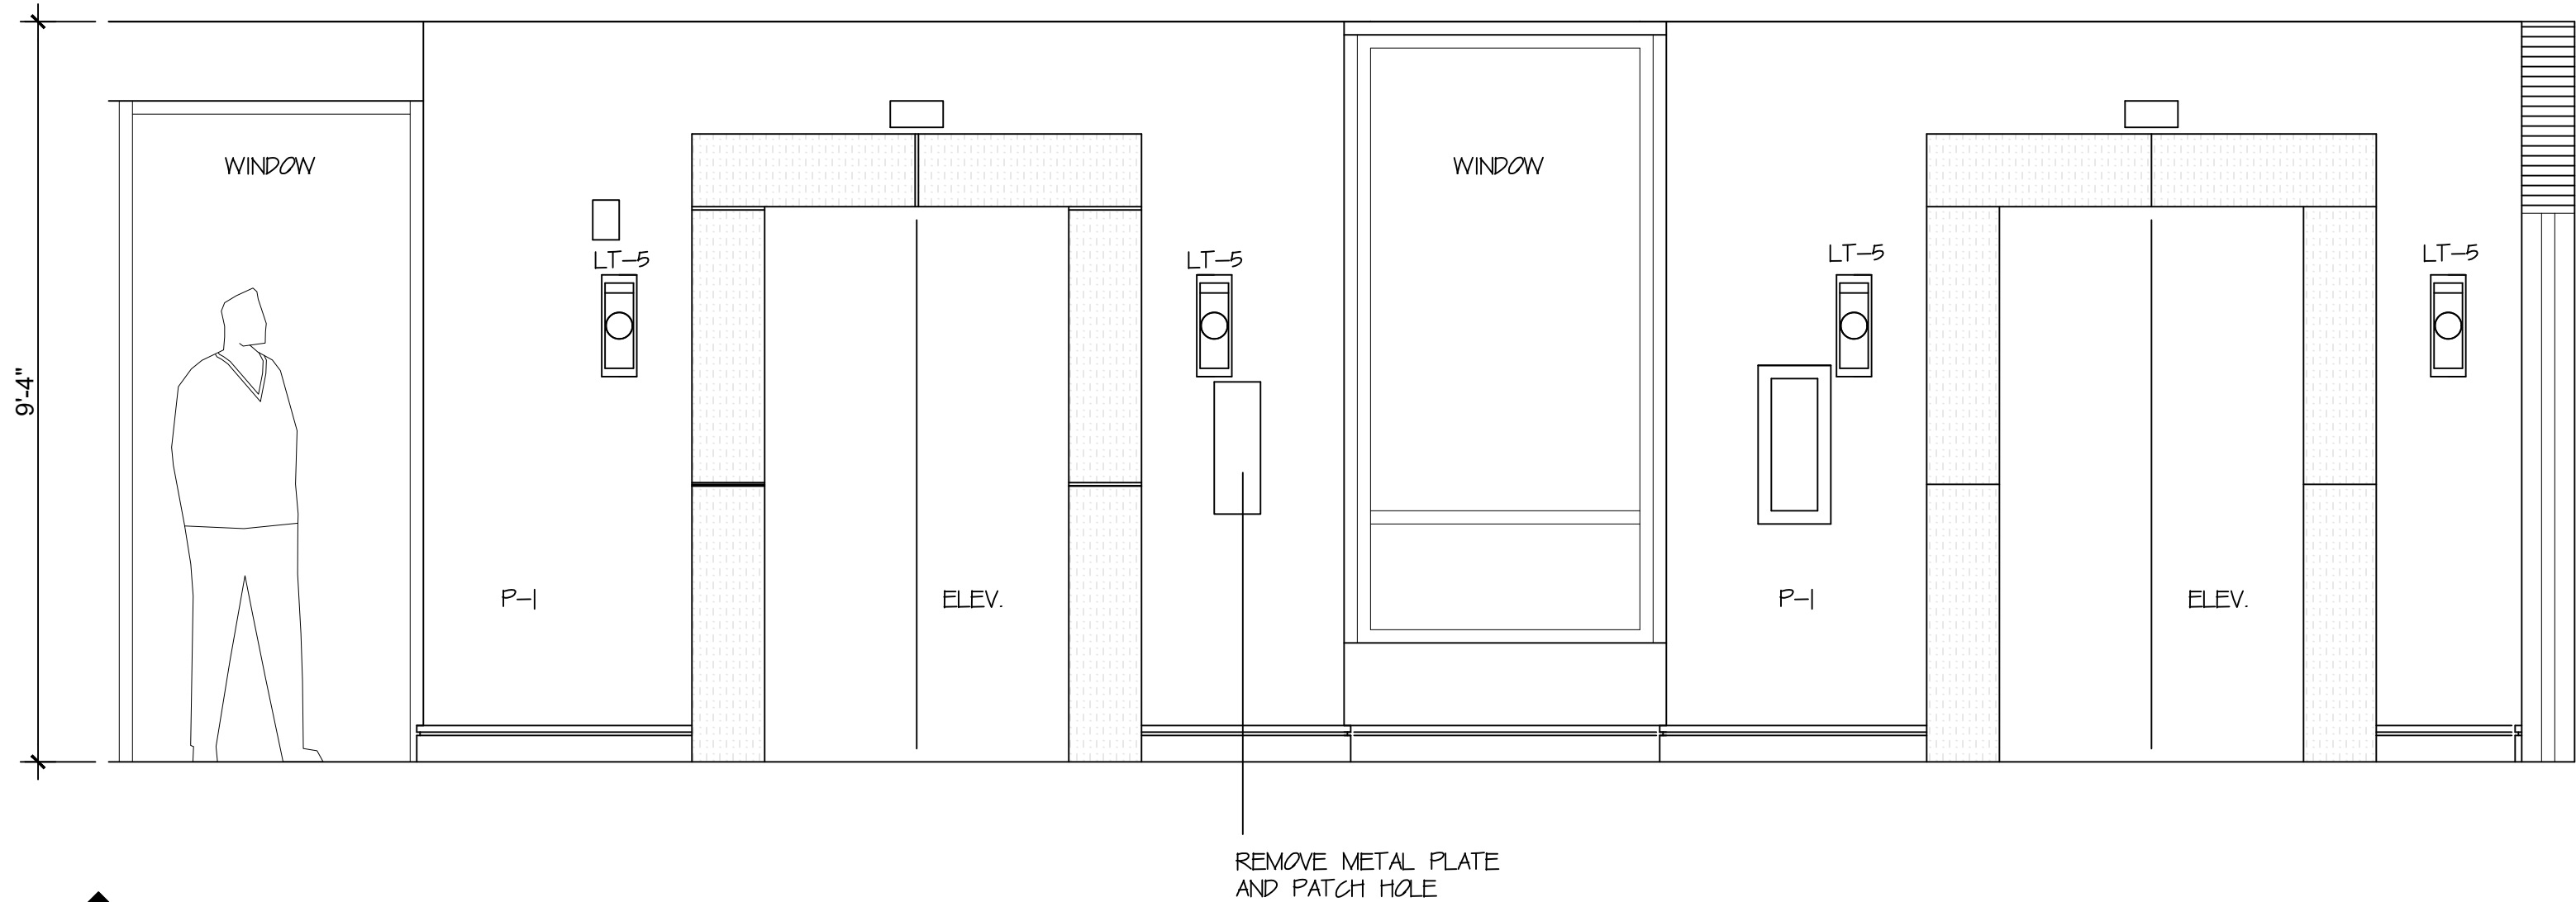


E1 - FRONT ELEVATOR LOBBY ELEVATION

1/2"= 1'-0"

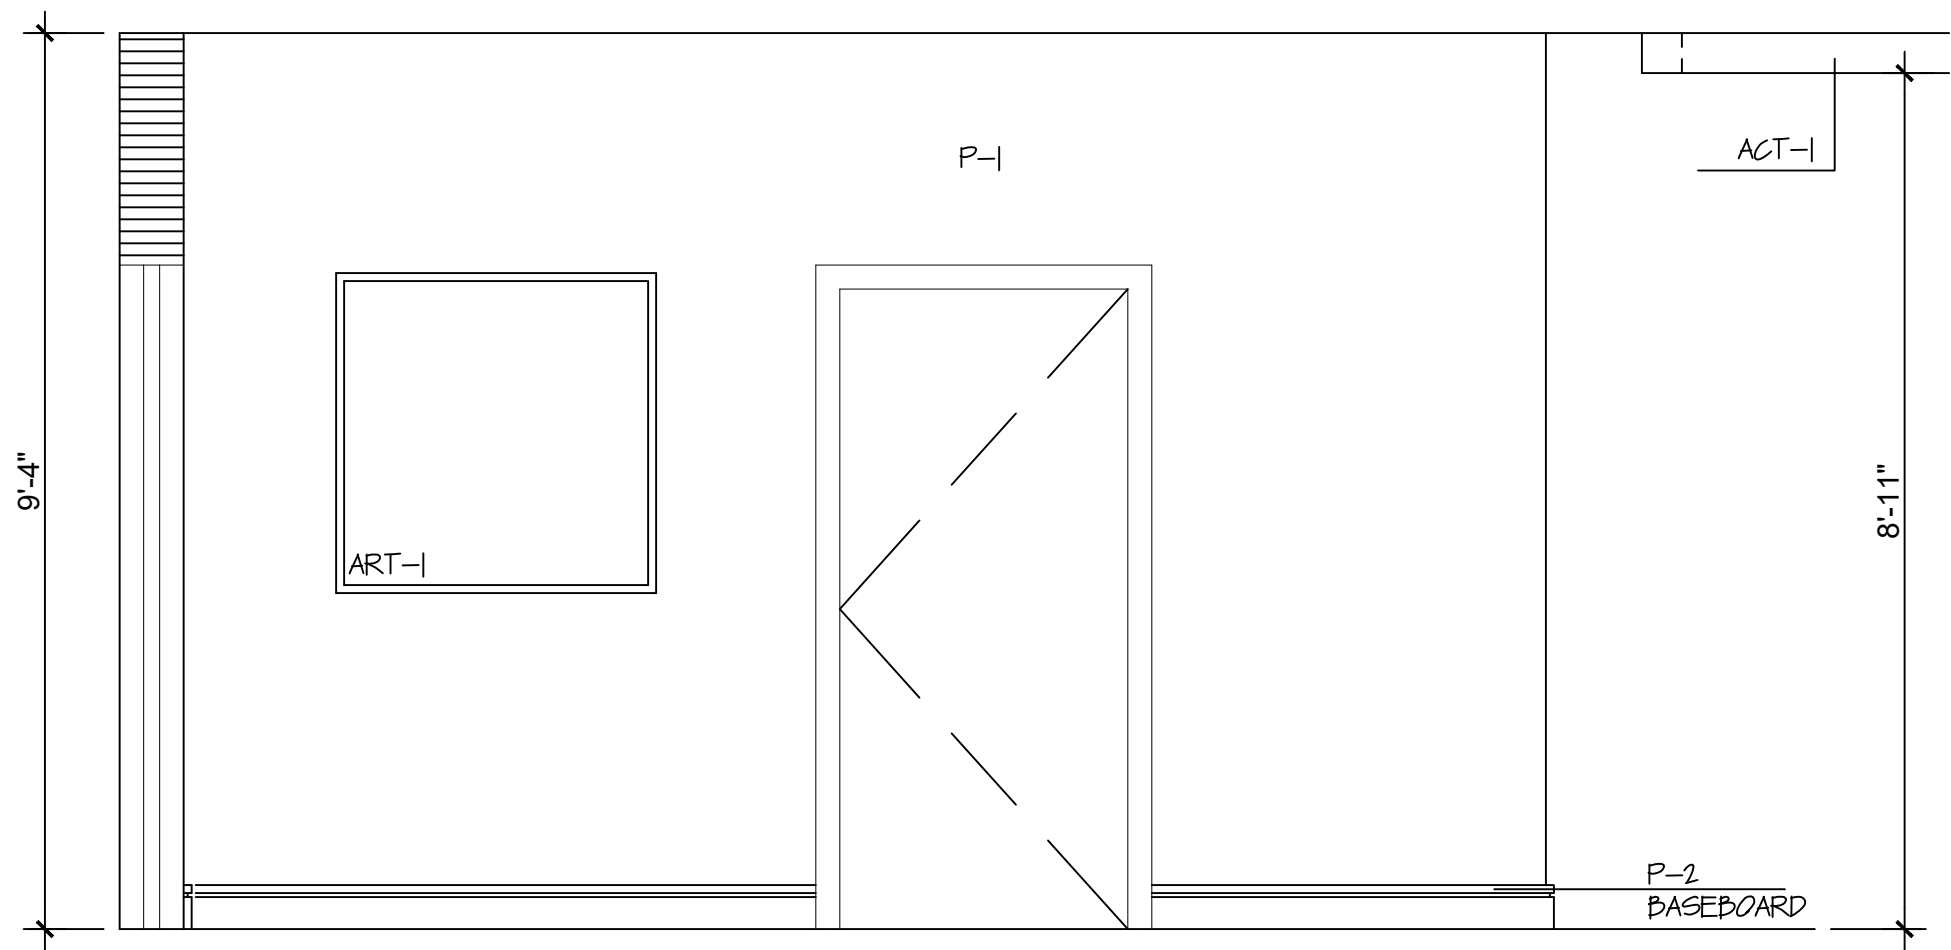

E1 - LOBBY STAIR WALL ELEVATION

1/2"= 1'-0"

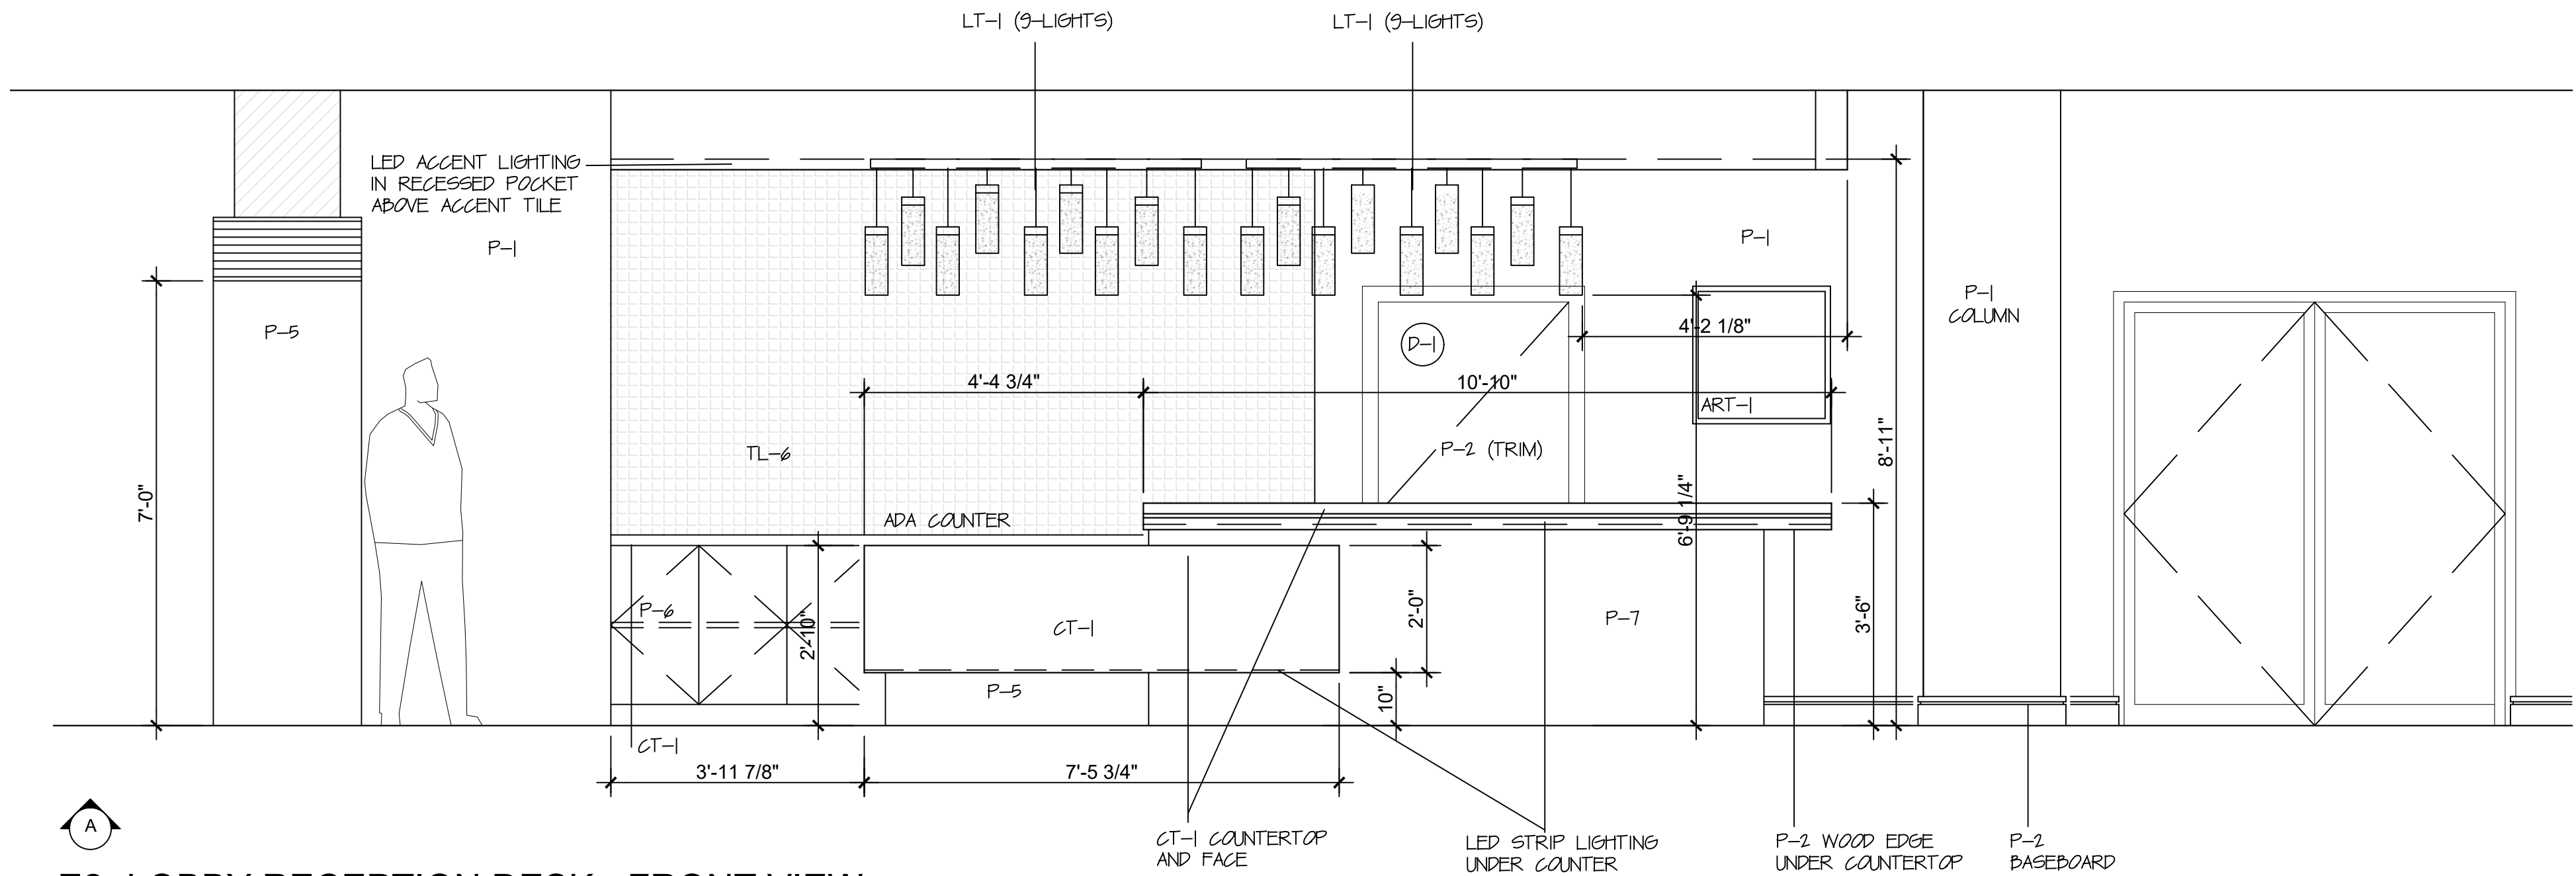

E2- LOBBY RECEPTION DESK - FRONT VIEW

1/2"= 1'-0"

CD

CLIVE | DANIEL
HOME

2777 TAMAMI TRAIL N
NAPLES FL 34103
(239) 261-4663
www.clivedaniel.com
1 B 2 6 0 0 1 7 8 5

CLIVE | DANIEL
HOSPITALITY

CDH DESIGN GROUP
Lubner Group LLC d/b/a
Clive Daniel/The Lubner Group
does not provide architectural,
structural, engineering, nor
MEP services.
NOT FOR CONSTRUCTION

ELEVATION

VISTAS CONDOMINIUM
NAPLES, FLORIDA

NO.	DESCRIPTION
1	ID SET CONCEPTUAL DEVELOPMENT
2	
3	
- NOTES:
- NOT FOR CONSTRUCTION - DESIGN INTENT ONLY
 - PLANS SUBJECT TO REVISION BASED ON FIELD CONDITIONS. ALL AREAS AND DIMENSIONS TO BE VERIFIED ON SITE.
 - ALL CONTENTS HAVE BEEN GENERATED BASED ON OWNER AND GC, SUPPLIED DRAWINGS, MARKETING SHEETS, PHYSICAL MEASUREMENTS AND/OR ELECTRONIC FILES.
 - A QUALIFIED GENERAL OR SUB CONTRACTOR SHOULD BE CONSULTED TO FIELD VERIFY ALL DIMENSIONS FOR ACCURACY.
 - QUALIFIED PROFESSIONALS SHOULD VERIFY CONFORMANCE WITH ALL LOCAL/STATE BUILDING CODES AND ANY COMMUNITY OR ASSOCIATION REQUIREMENTS.
 - CLIVE DANIEL HOME ASSUMES NO RESPONSIBILITY FOR STRUCTURAL, ELECTRICAL, MECHANICAL, FIRE RATED ASSEMBLIES OR OTHER ARCHITECTURAL RELATED DESIGN ISSUES.


DATE: 02/23/2025

DESIGNER: MARYANNE H. & BLAKE E.

DRAWN BY: A.B.


SHEET NO.

ID110

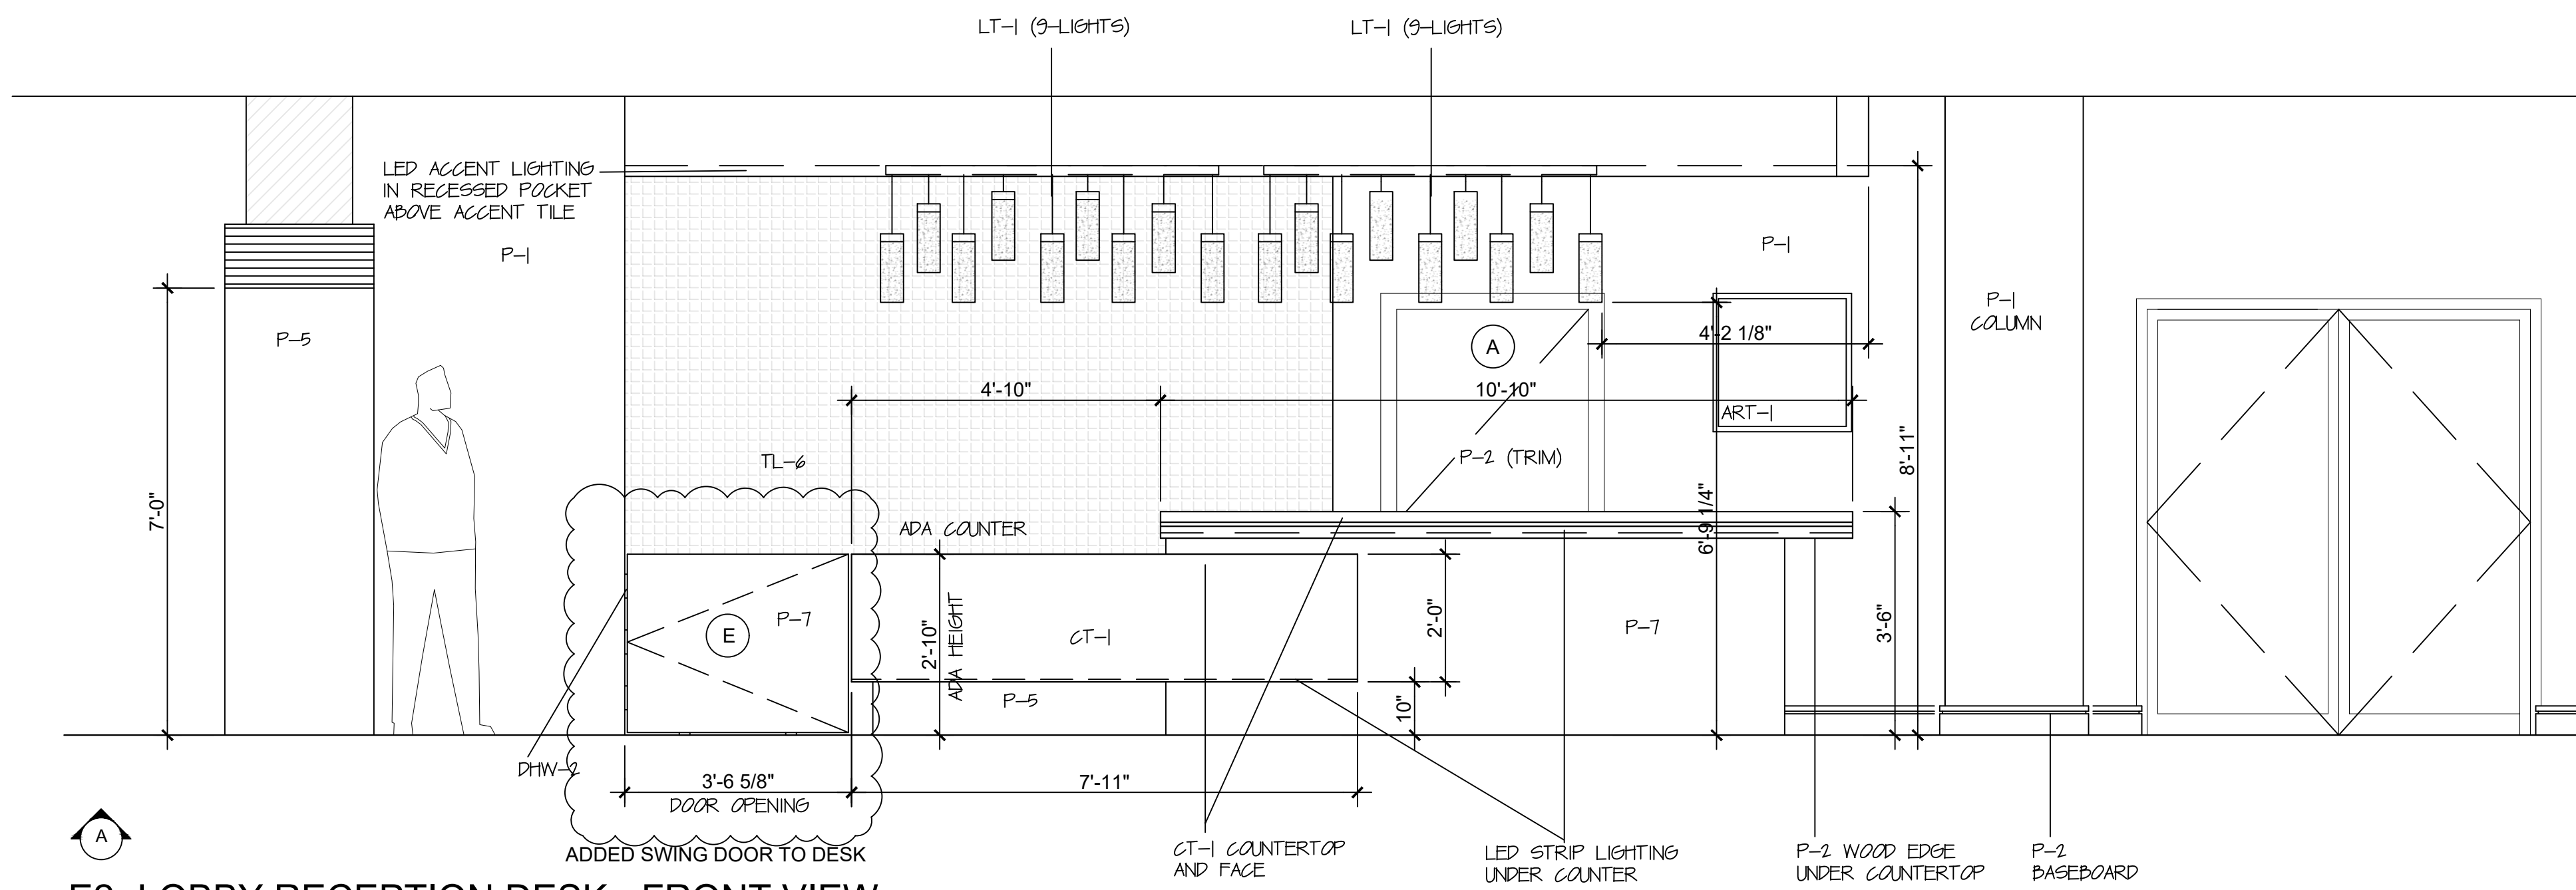


E2- LOBBY RECEPTION DESK - FRONT VIEW

1/2"= 1'-0"

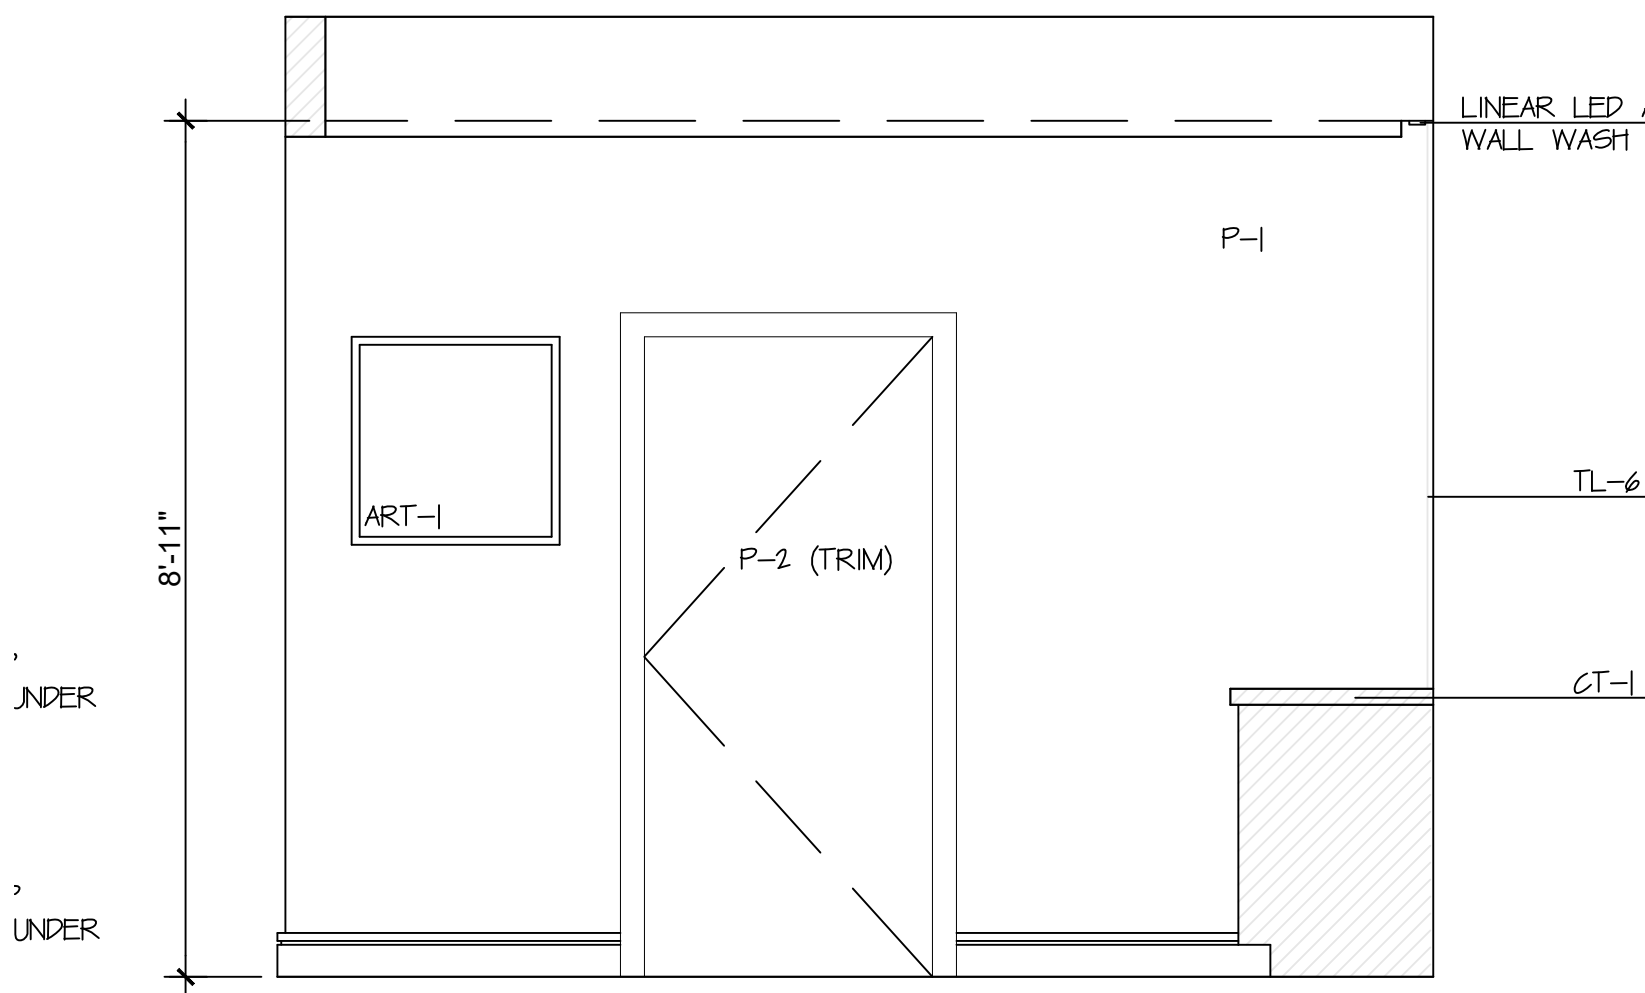


E3- LOBBY RECEPTION DESK - WEST VIEW

1/2"= 1'-0"

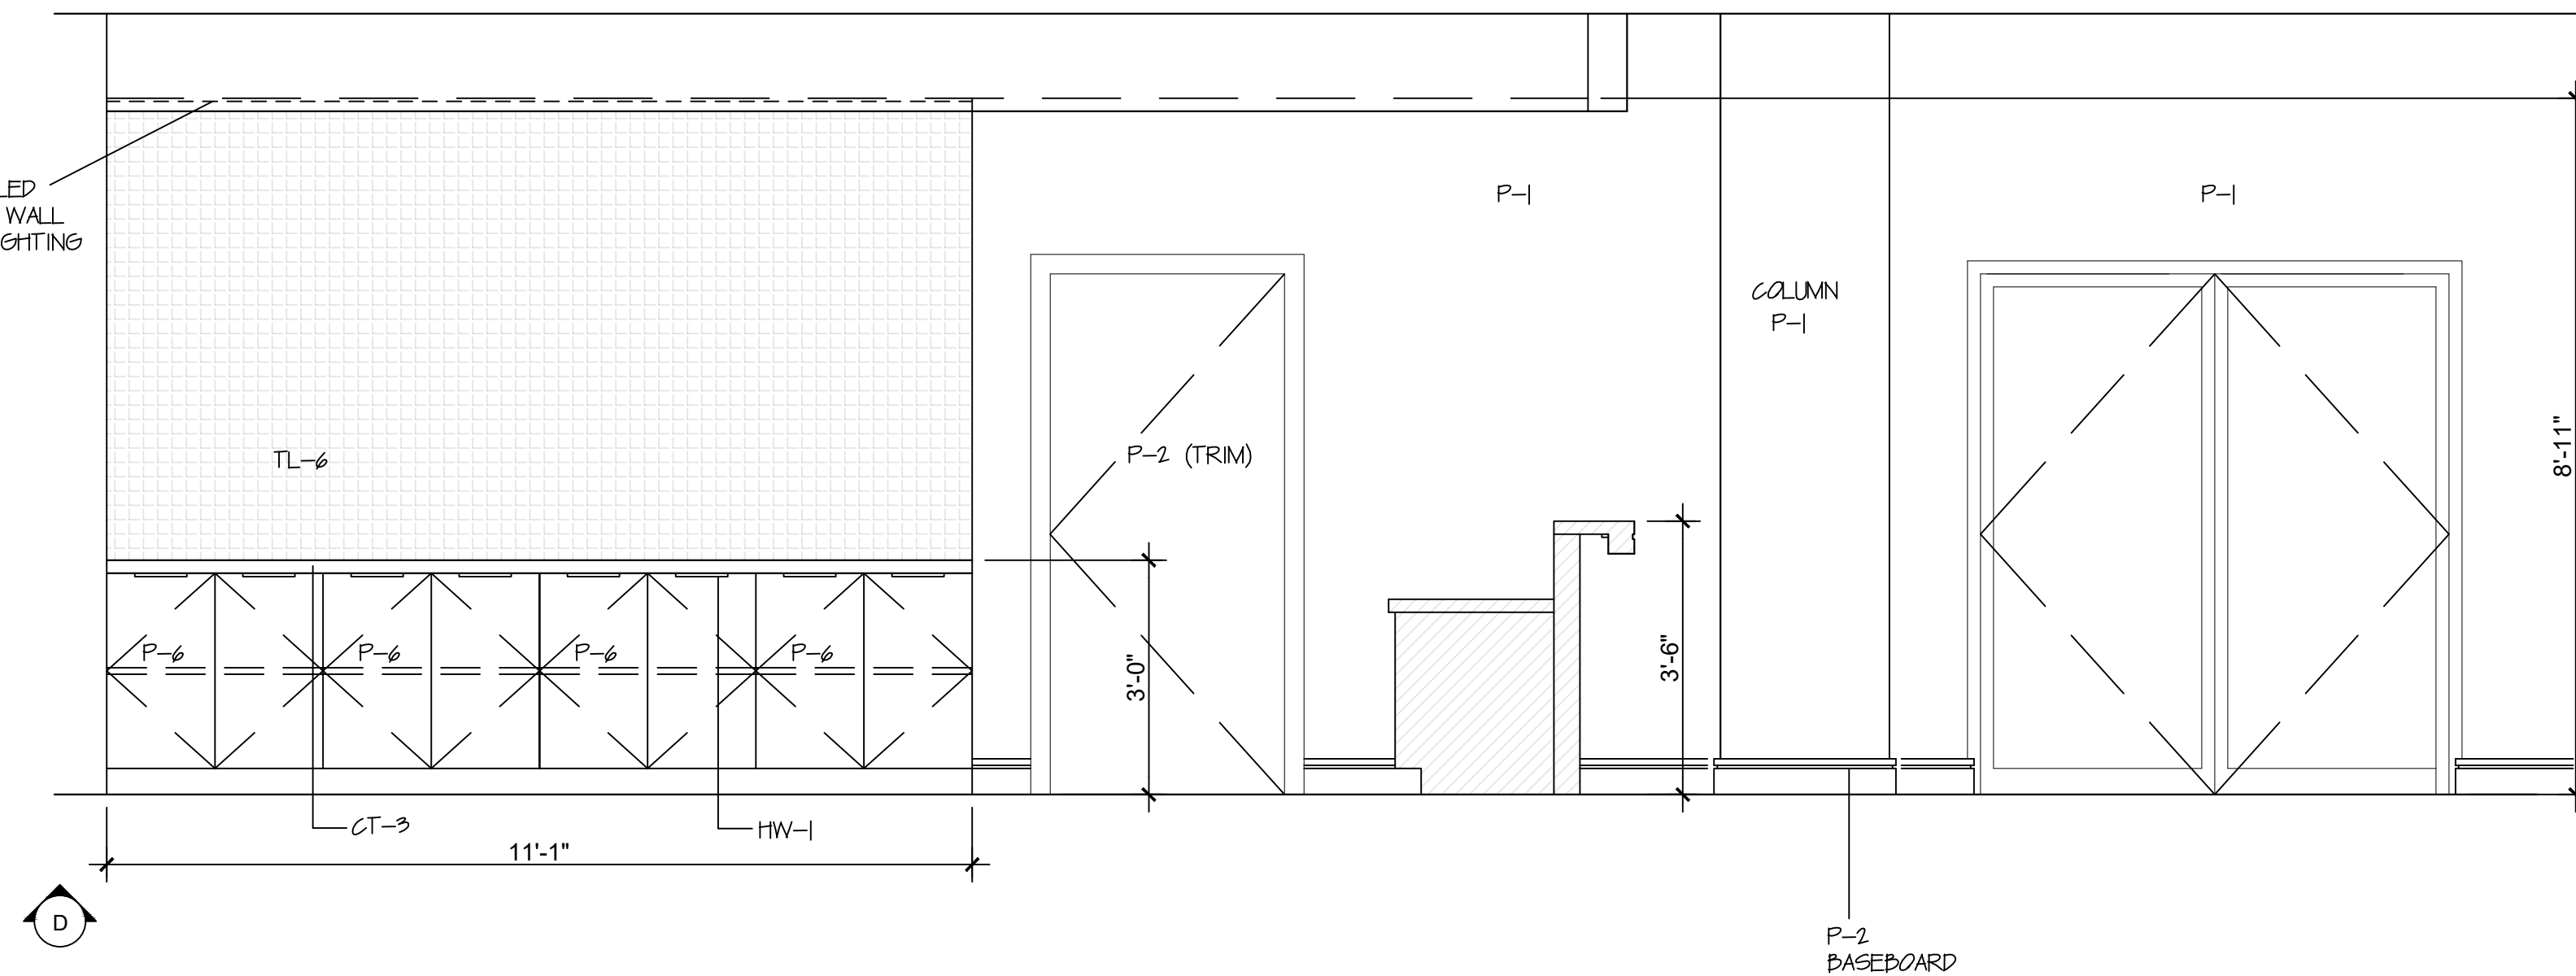

E3- LOBBY RECEPTION DESK - BACK COUNTER

1/2"= 1'-0"

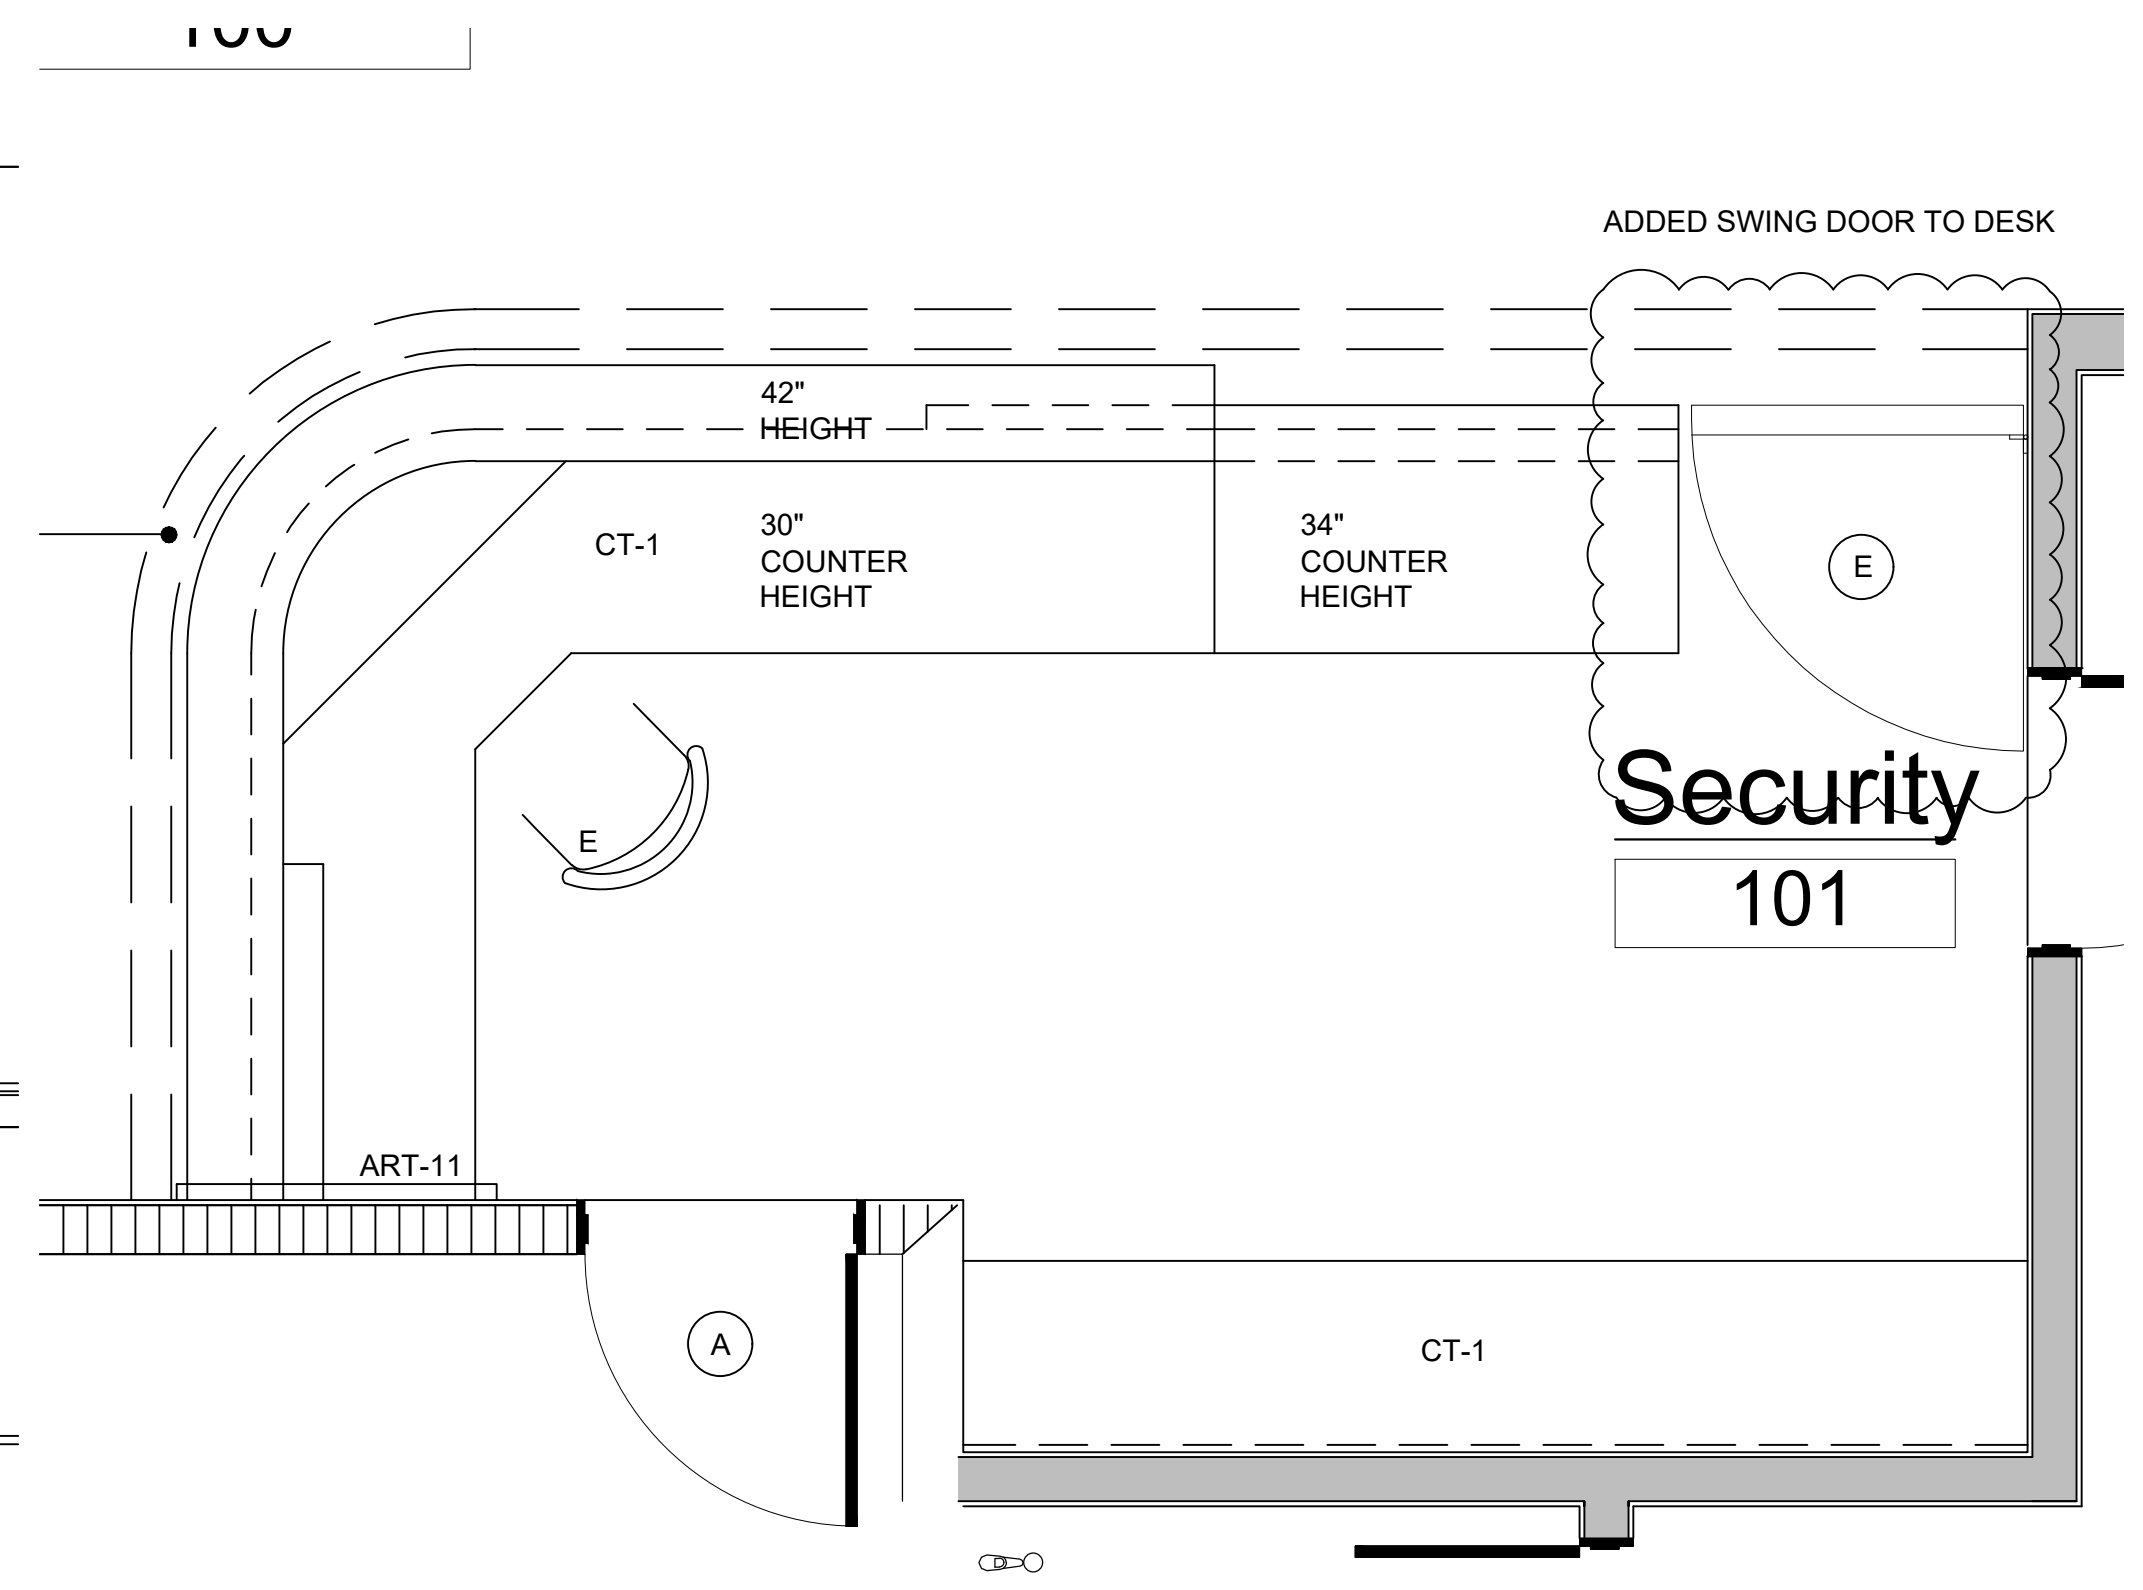

CLIVE DANIEL
HOME

2777 TAMAMI TRAIL N
NAPLES FL 34103
(239) 261-4683
www.clivedaniel.com
1B26001785

CLIVE DANIEL
HOSPITALITY

CDH DESIGN GROUP
Lubner Group LLC d/b/a

Clive Daniel/The Lubner Group
does not provide architectural,
structural, engineering, nor
MEP services.

NOT FOR CONSTRUCTION

ELEVATION
VISTAS CONDOMINIUM
NAPLES, FLORIDA

NO.	DESCRIPTION
1	ID SET CONCEPTUAL DEVELOPMENT
2	ID SET CONCEPTUAL DEVELOPMENT
3	
4	
- NOTES:
- NOT FOR CONSTRUCTION - DESIGN INTENT ONLY
 - PLANS SUBJECT TO REVISION BASED ON FIELD CONDITIONS. ALL AREAS AND DIMENSIONS TO BE VERIFY ON SITE.
 - ALL CONTENTS HAVE BEEN GENERATED BASED ON OWNER AND GC, SUPPLIED DRAWINGS, MARKETING SHEETS, PHYSICAL MEASUREMENTS AND/OR ELECTRONIC FILES.
 - A QUALIFIED GENERAL OR SUB CONTRACTOR SHOULD BE CONSULTED TO FIELD VERIFY ALL DIMENSIONS FOR ACCURACY.
 - QUALIFIED PROFESSIONALS SHOULD VERIFY CONFORMANCE WITH ALL LOCAL/STATE BUILDING CODES AND ANY COMMUNITY OR ASSOCIATION REQUIREMENTS.
 - CLIVE DANIEL HOME ASSUMES NO RESPONSIBILITY FOR STRUCTURAL, ELECTRICAL, MECHANICAL, FIRE RATED ASSEMBLIES OR OTHER ARCHITECTURAL RELATED DESIGN ISSUES.

DATE: 02/23/2025


DESIGNER: MARYANNE H. & BLAKE E.

DRAWN BY: A.B.

SHEET NO.


ID111

DESIGN DEVELOPMENT ONLY. NOT INTENDED FOR CONSTRUCTION.

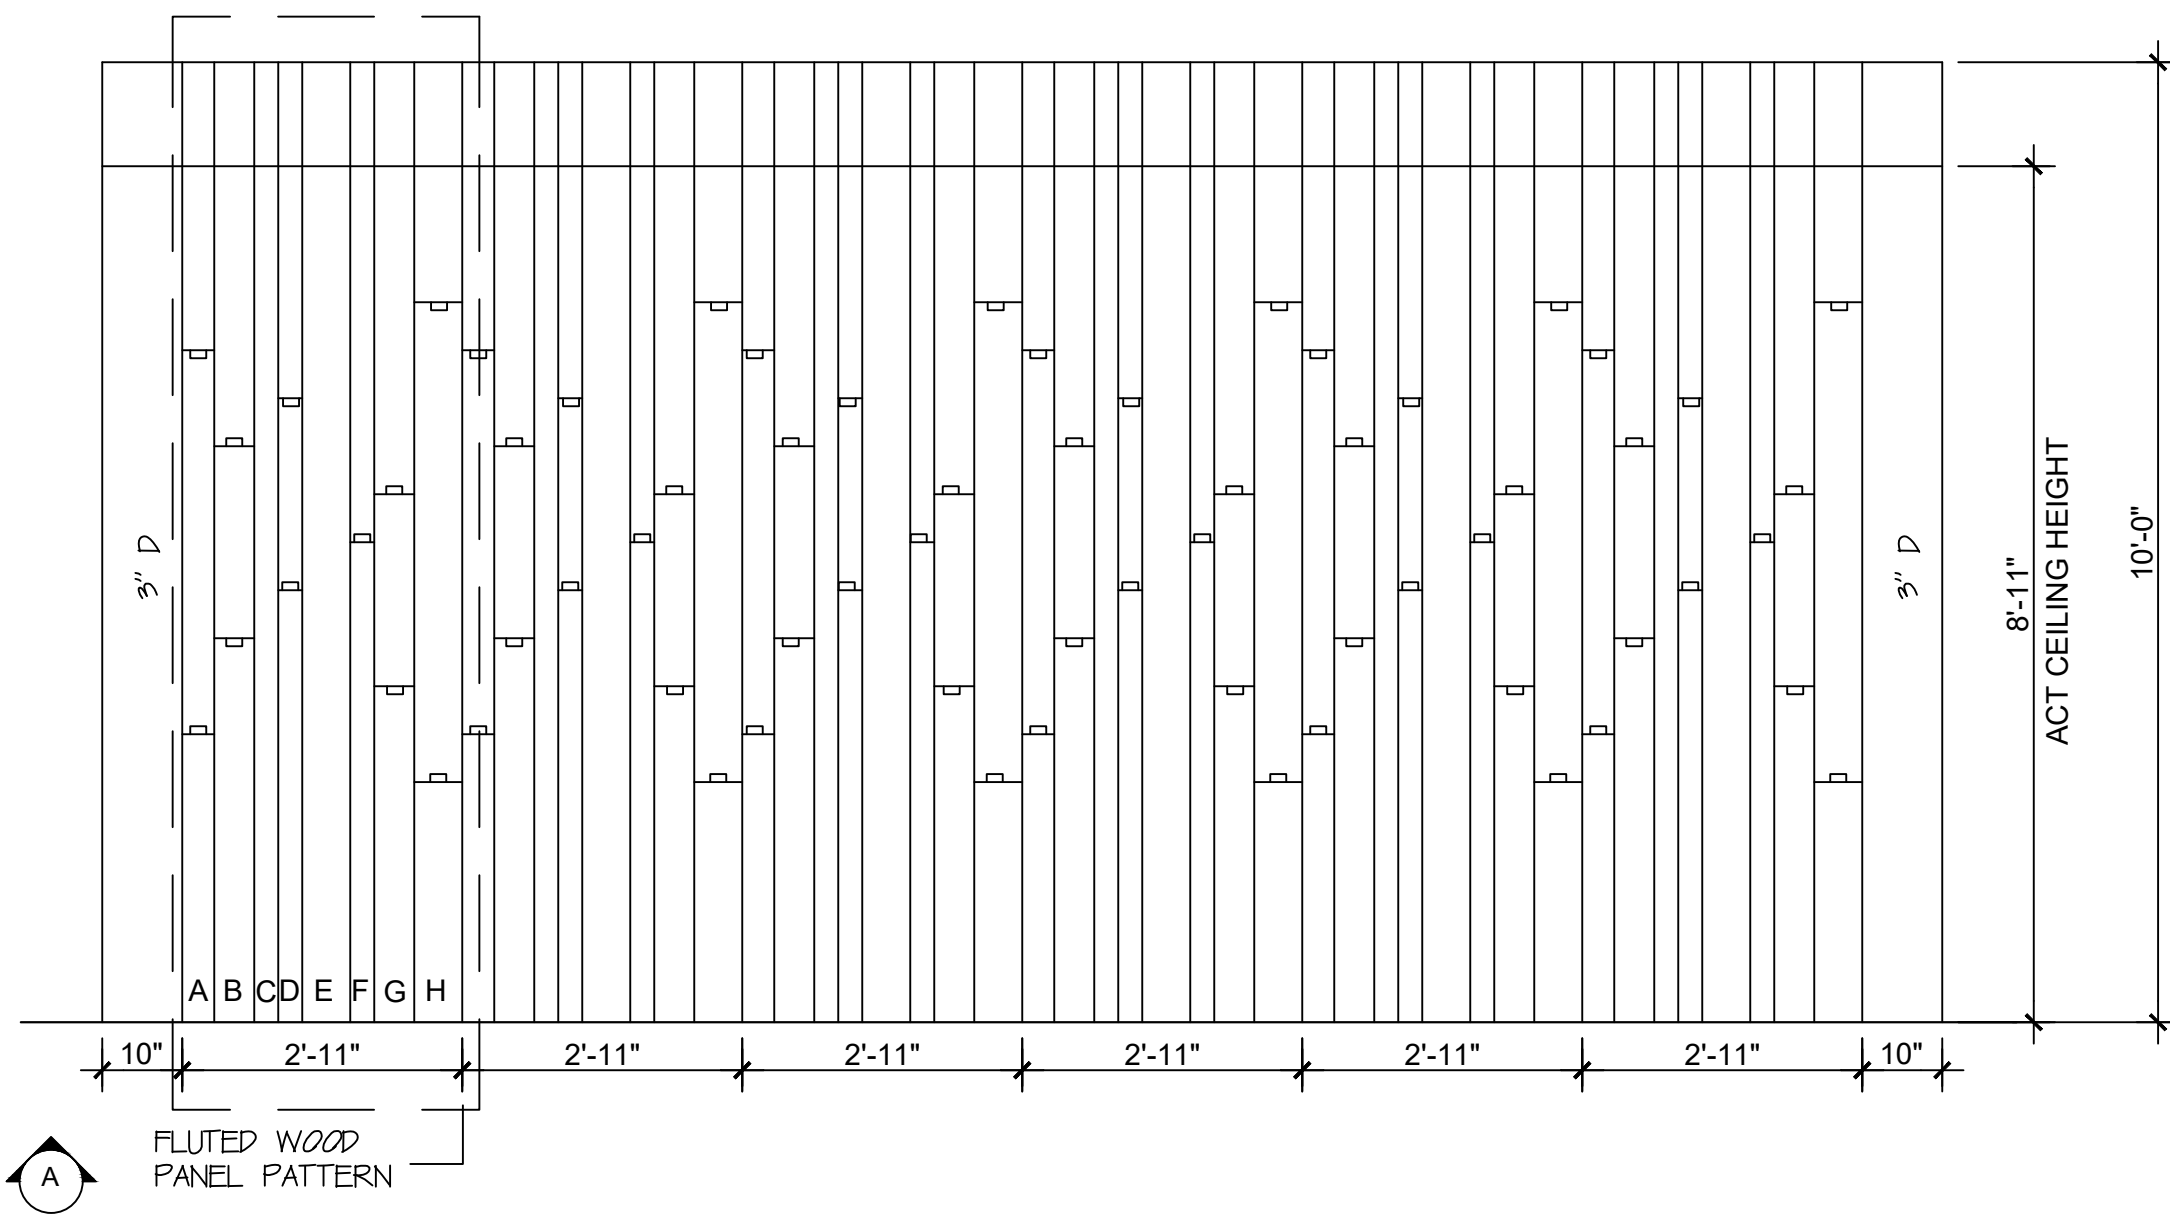

E4 - LOBBY ACCENT WALL


1/2"= 1'-0"

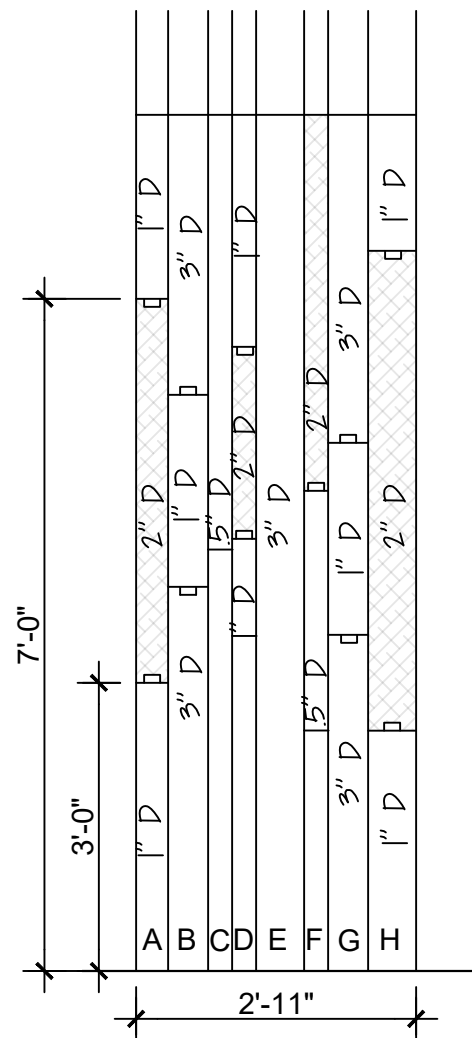

LOBBY WOOD ACCENT PATTERN

1/2"= 1'-0"


RECESSED LIGHT CEILING
ALCOVES TAPE LIGHT WITH
DIFFUSER PERIMETER OF COLUMN

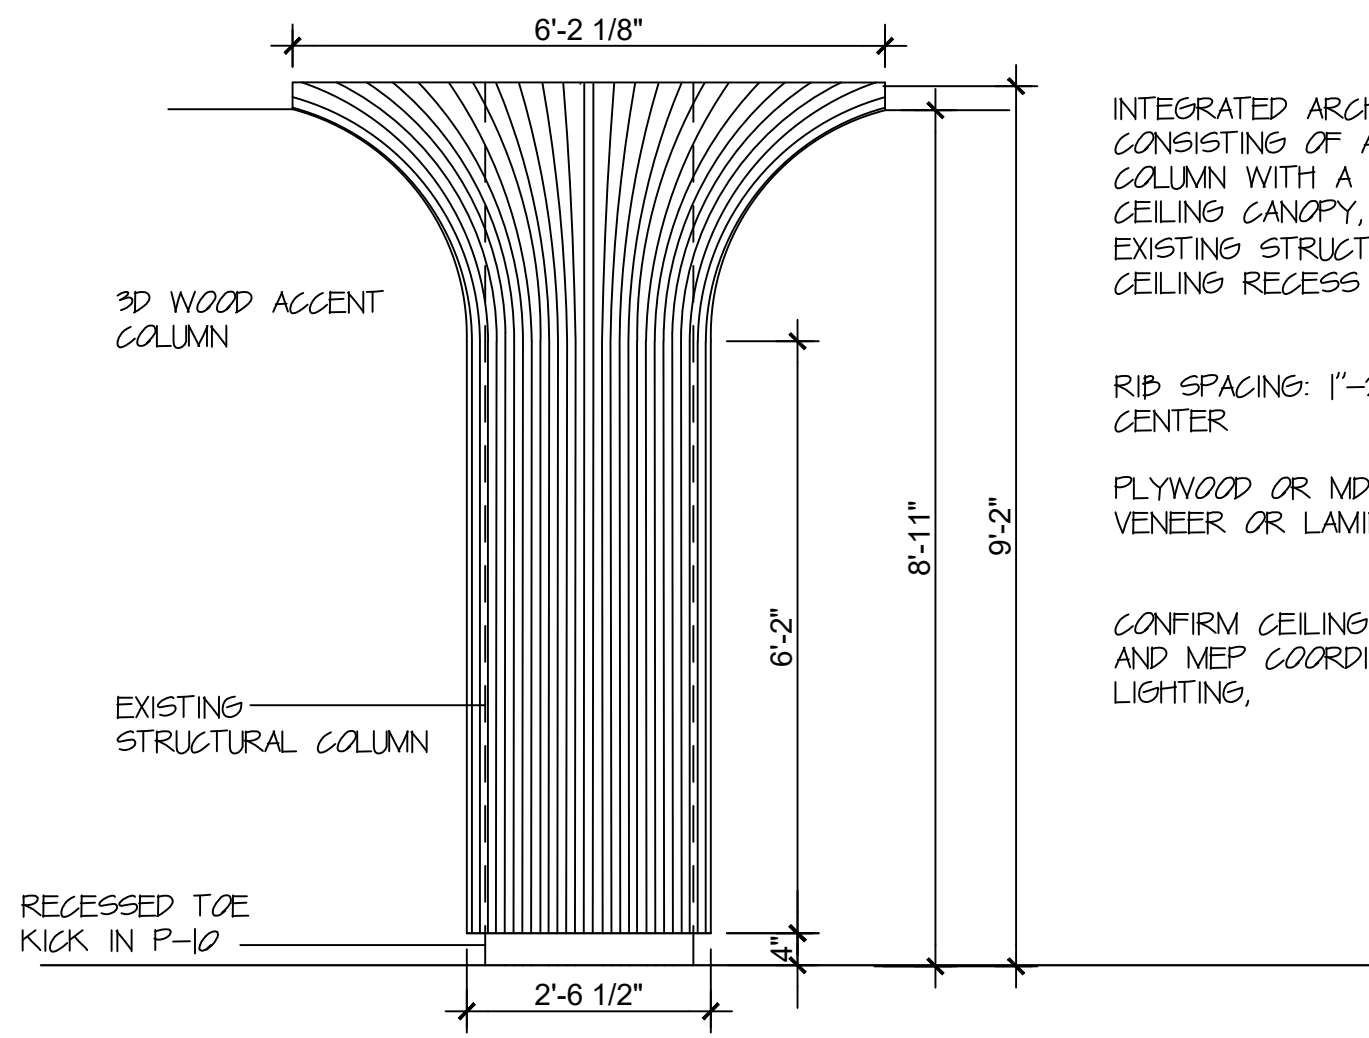

E4 - LOBBY ACCENT COLUMN


1/2"= 1'-0"

COLUMN DESIGN INTENT

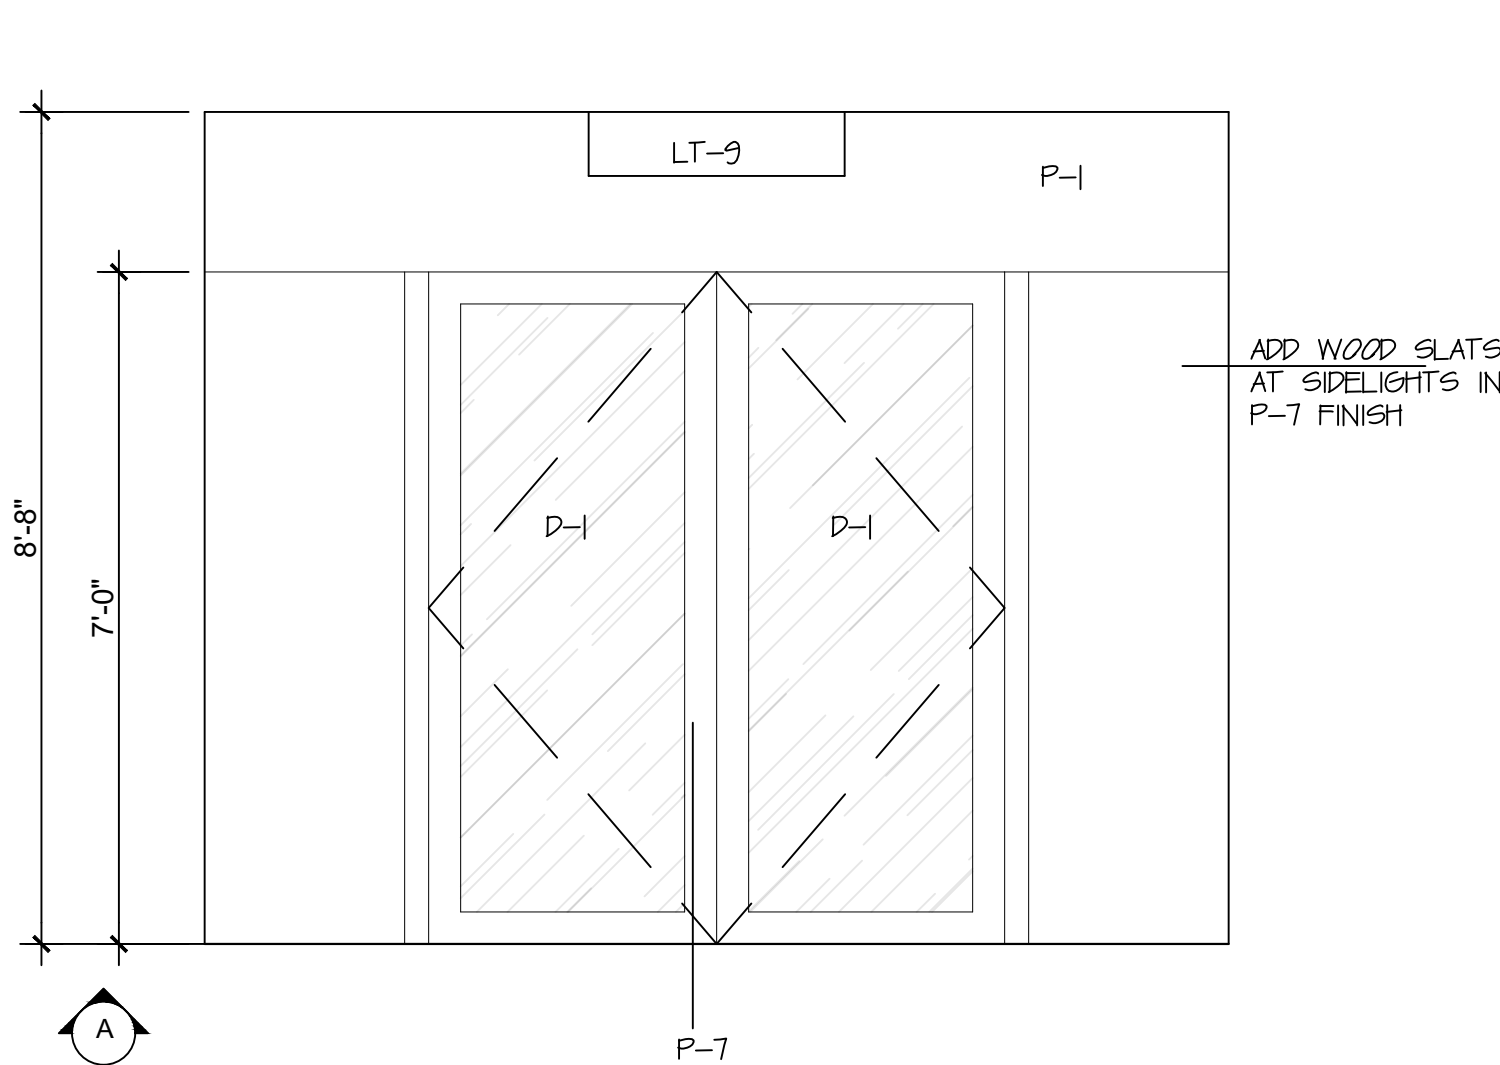


E5 - SOCIAL ROOM ENTRY SOUTH ELEVATION

1/2"= 1'-0"

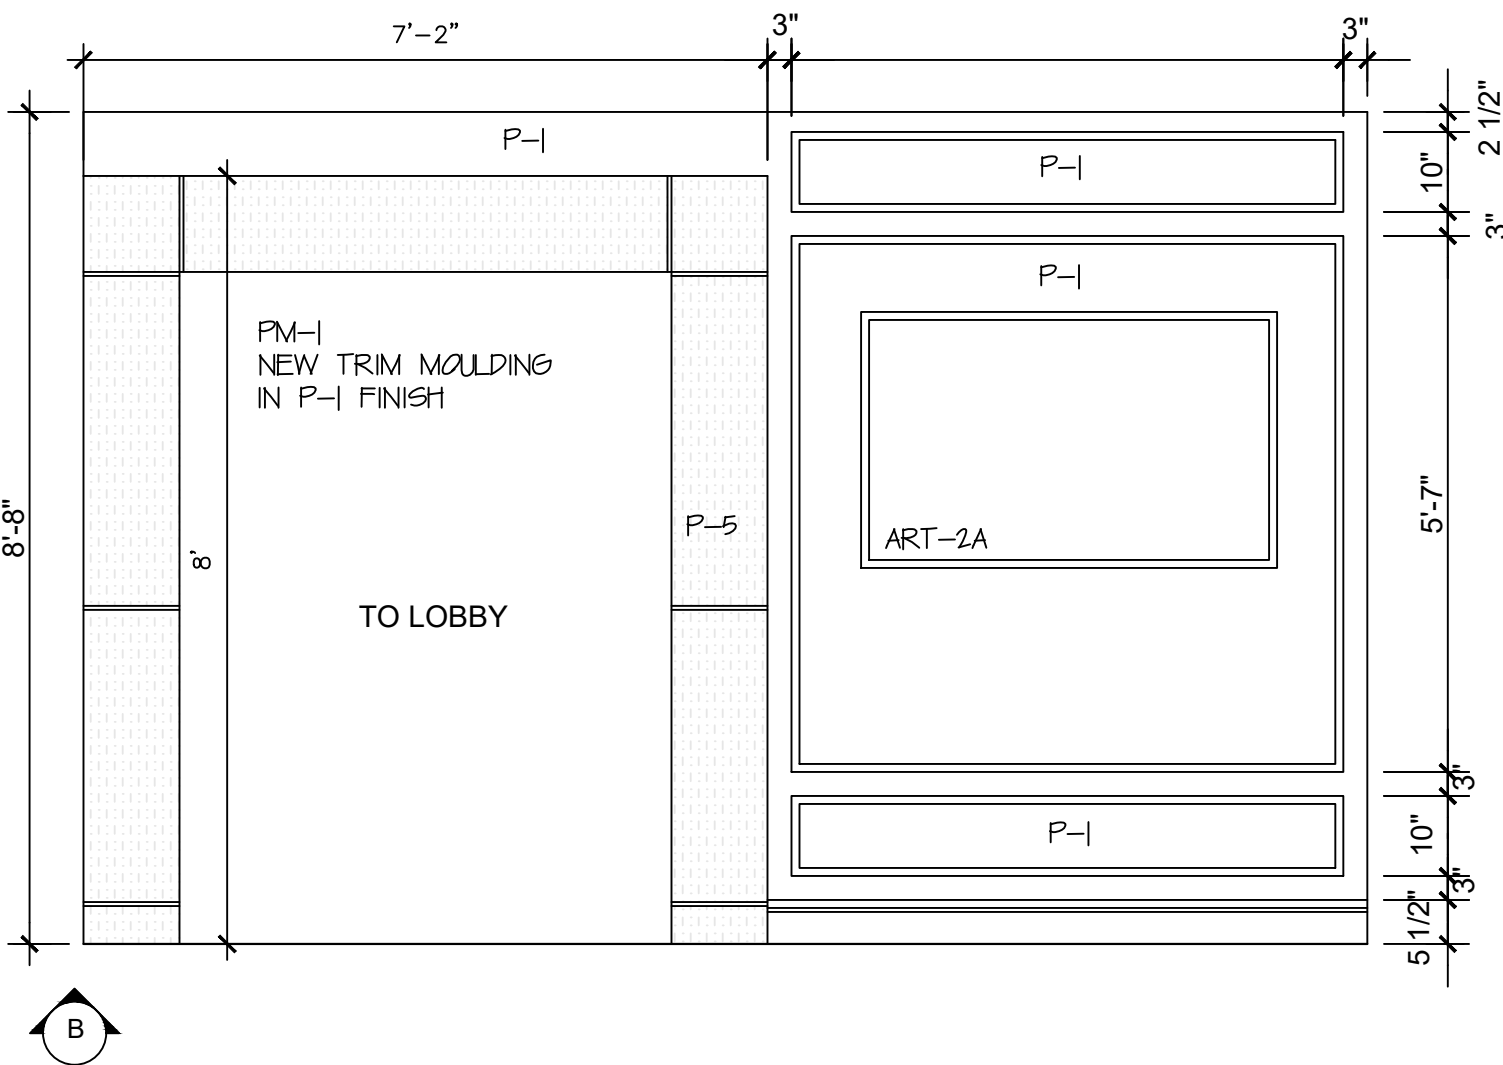

E5 - SOCIAL ROOM ENTRY EAST ELEVATION

1/2"= 1'-0"

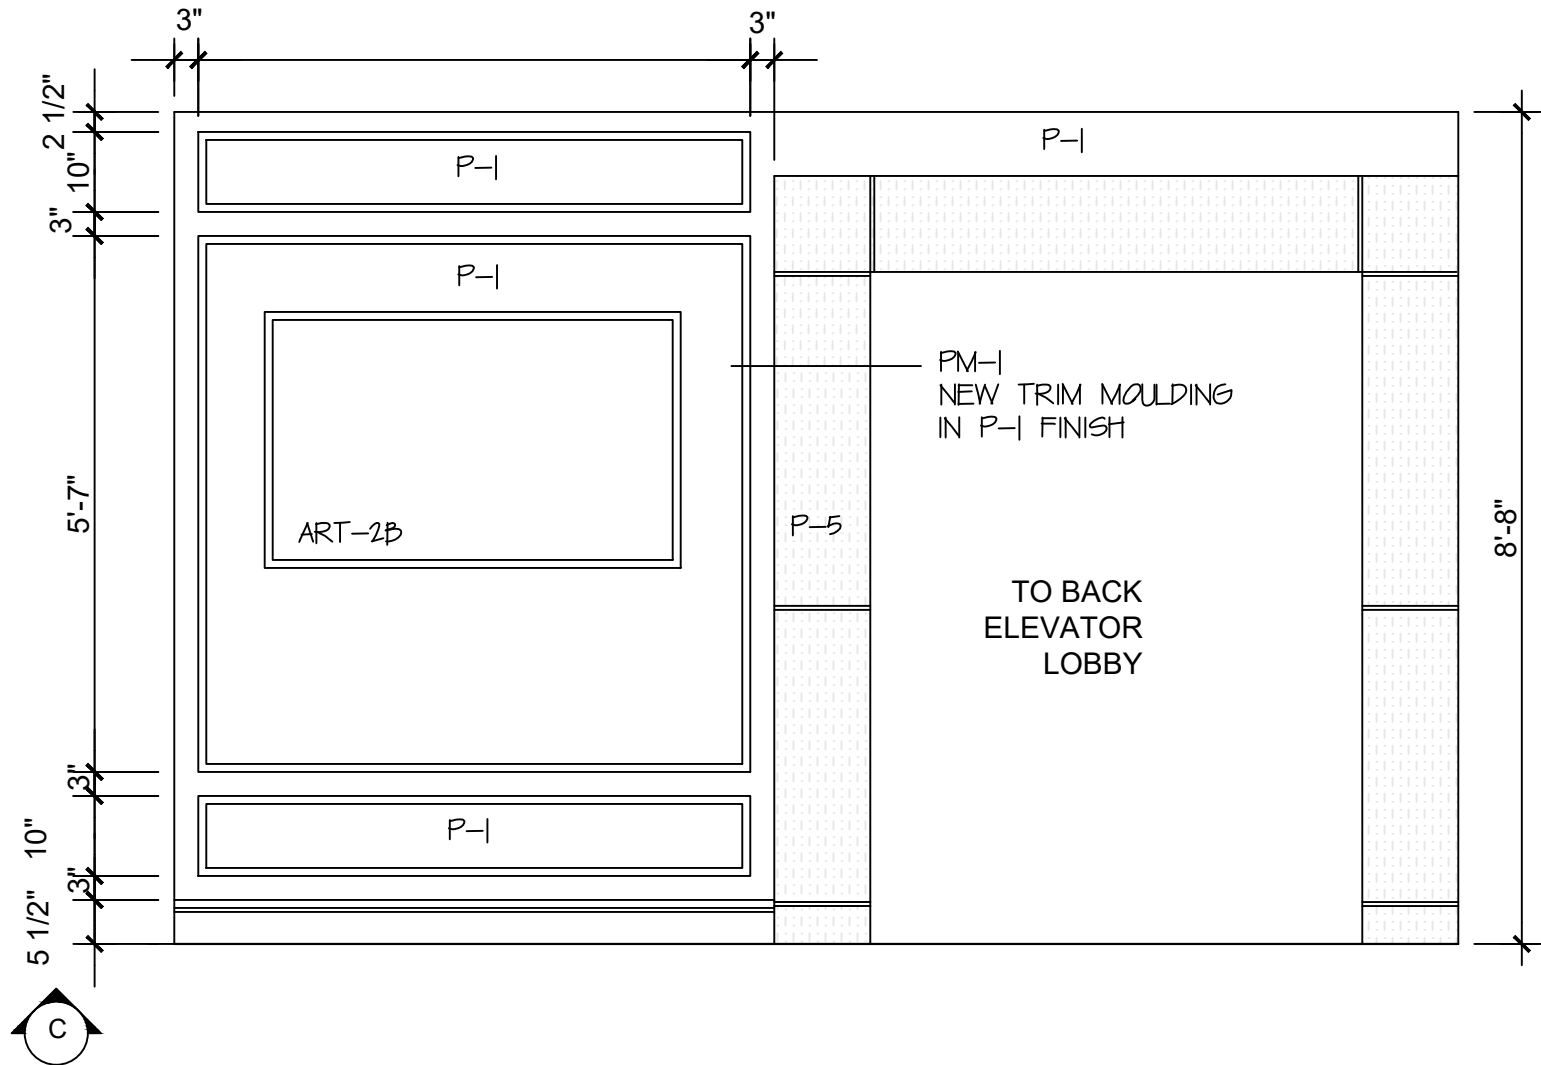

E5 - SOCIAL ROOM ENTRY WEST ELEVATION

1/2"= 1'-0"

CD

CLIVE | DANIEL
HOME

2777 TAMAMI TRAIL N
NAPLES FL 34103
(239) 261-4663
www.clivedaniel.com

1 B 2 6 0 0 1 7 8 5

CLIVE | DANIEL
HOUSING

CDH DESIGN GROUP
Lubner Group LLC d/b/a

Clive Daniel/The Lubner Group
does not provide architectural,
structural, engineering, nor
MEP services.

NOT FOR CONSTRUCTION

ELEVATION
VISTAS CONDOMINIUM
NAPLES, FLORIDA

NO.	DESCRIPTION
1	ID SET CONCEPTUAL DEVELOPMENT
2	
3	
NOTES:

- NOT FOR CONSTRUCTION - DESIGN INTENT ONLY
- PLANS SUBJECT TO REVISION BASED ON FIELD CONDITIONS.
- ALL AREAS AND DIMENSIONS TO BE VERIFIED ON SITE.
- ALL CONTENTS HAVE BEEN GENERATED BASED ON OWNER AND GC, SUPPLIED DRAWINGS, MARKETING SHEETS, PHYSICAL MEASUREMENTS AND/OR ELECTRONIC FILES.
- A QUALIFIED GENERAL OR SUB CONTRACTOR SHOULD BE CONSULTED TO FIELD VERIFY ALL DIMENSIONS FOR ACCURACY.
- QUALIFIED PROFESSIONALS SHOULD VERIFY CONFORMANCE WITH ALL LOCAL/STATE BUILDING CODES AND ANY COMMUNITY OR ASSOCIATION REQUIREMENTS.
- CLIVE DANIEL HOME ASSUMES NO RESPONSIBILITY FOR STRUCTURAL, ELECTRICAL, MECHANICAL, FIRE RATED ASSEMBLIES OR OTHER ARCHITECTURAL RELATED DESIGN ISSUES.

DATE: 02/23/2025


DESIGNER: MARYANNE H. & BLAKE E.


DRAWN BY: A.B.

SHEET NO.

ID112

DESIGN DEVELOPMENT ONLY. NOT INTENDED FOR CONSTRUCTION.

 
$$1/2'' = 1'-0''$$
 
$$1/2'' = 1'-0''$$

$$1/2'' = 1'-0''$$

$$1/2'' = 1'-0''$$

DATE	DESCRIPTION	NO.
02/23/2025	ID SET CONCEPTUAL DEVELOPMENT	1
		2
		3
NOTES:


- NOT FOR CONSTRUCTION - DESIGN INTENT ONLY
- PLANS SUBJECT TO REVISION BASED ON FIELD CONDITIONS
- ALL AREAS AND DIMENSIONS TO BE VERIFIED ON SITE
- ALL CONTENTS HAVE BEEN GENERATED BASED ON OWNER PROVIDED SUPPLIED DRAWINGS, MARKETING SHEETS, PHYSICAL MEASUREMENTS AND/OR ELECTRONIC FILES.
- CONTRACTOR GENERAL, OR SUB CONTRACTOR SHOULD BE CONSULTED TO FIELD VERIFY ALL DIMENSIONS FOR ACCURACY.
- QUALIFIED PROFESSIONALS SHOULD VERIFY CONFORMANCE WITH ALL APPLICABLE STATE BUILDING CODES AND ANY COMMUNITY OR ASSOCIATION REQUIREMENTS.
- CLIVE DANIEL HOME ASSUMES RESPONSIBILITY FOR STRUCTURAL, ELECTRICAL, MECHANICAL, FIRE RATED ASSEMBLIES OR OTHER ARCHITECTURAL RELATED DESIGN ISSUES.

DATE:	02/23/2025
DESIGNER	MARYANNE H. & BLAKE E.
DRAWN BY:	A.B.
SHEET NO.	


ID113

DESIGN DEVELOPMENT ONLY. NOT INTENDED FOR CONSTRUCTION.


ID113

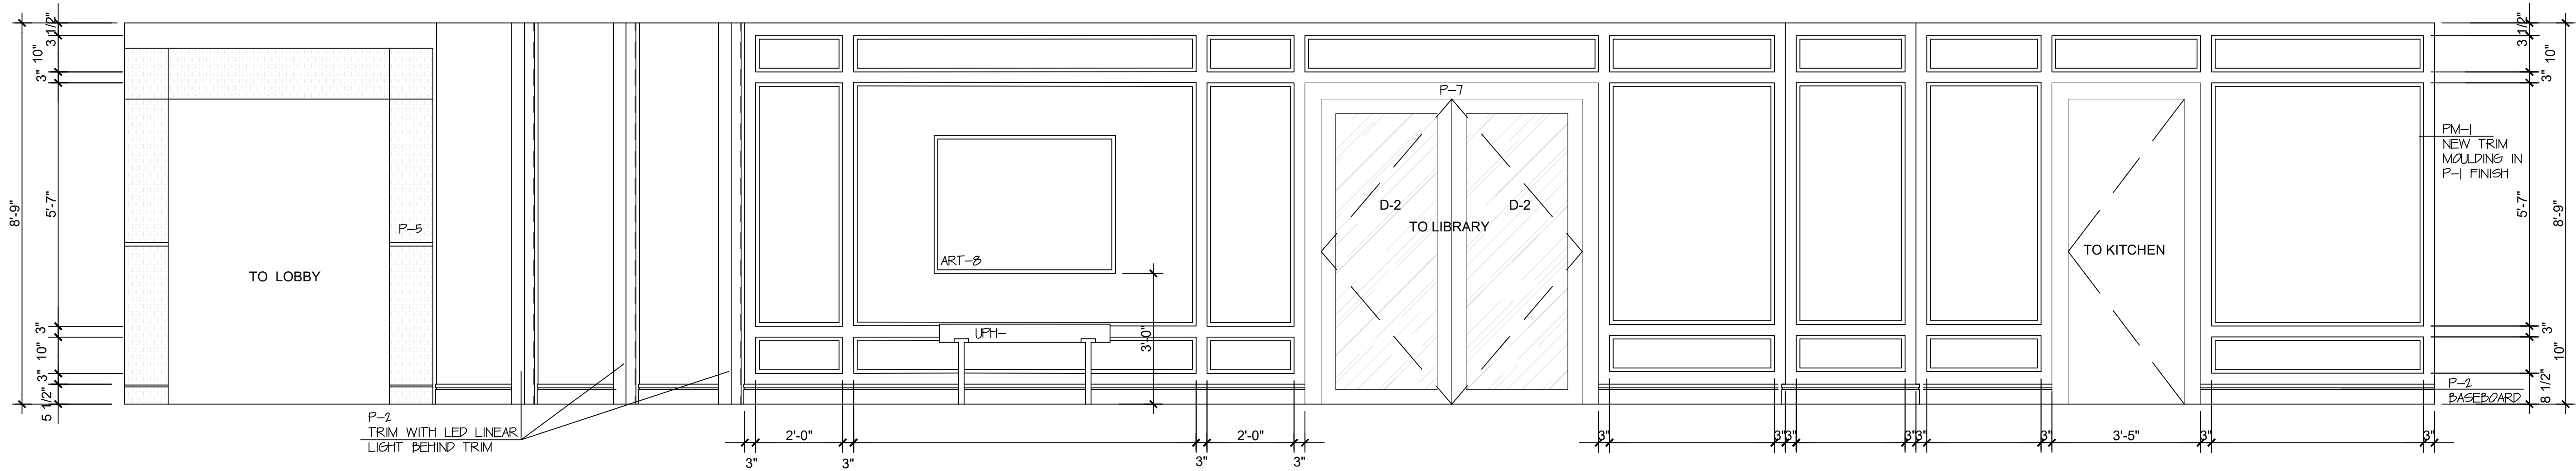


E8 - HALLWAY 2 - TO POOL EAST ELEVATION

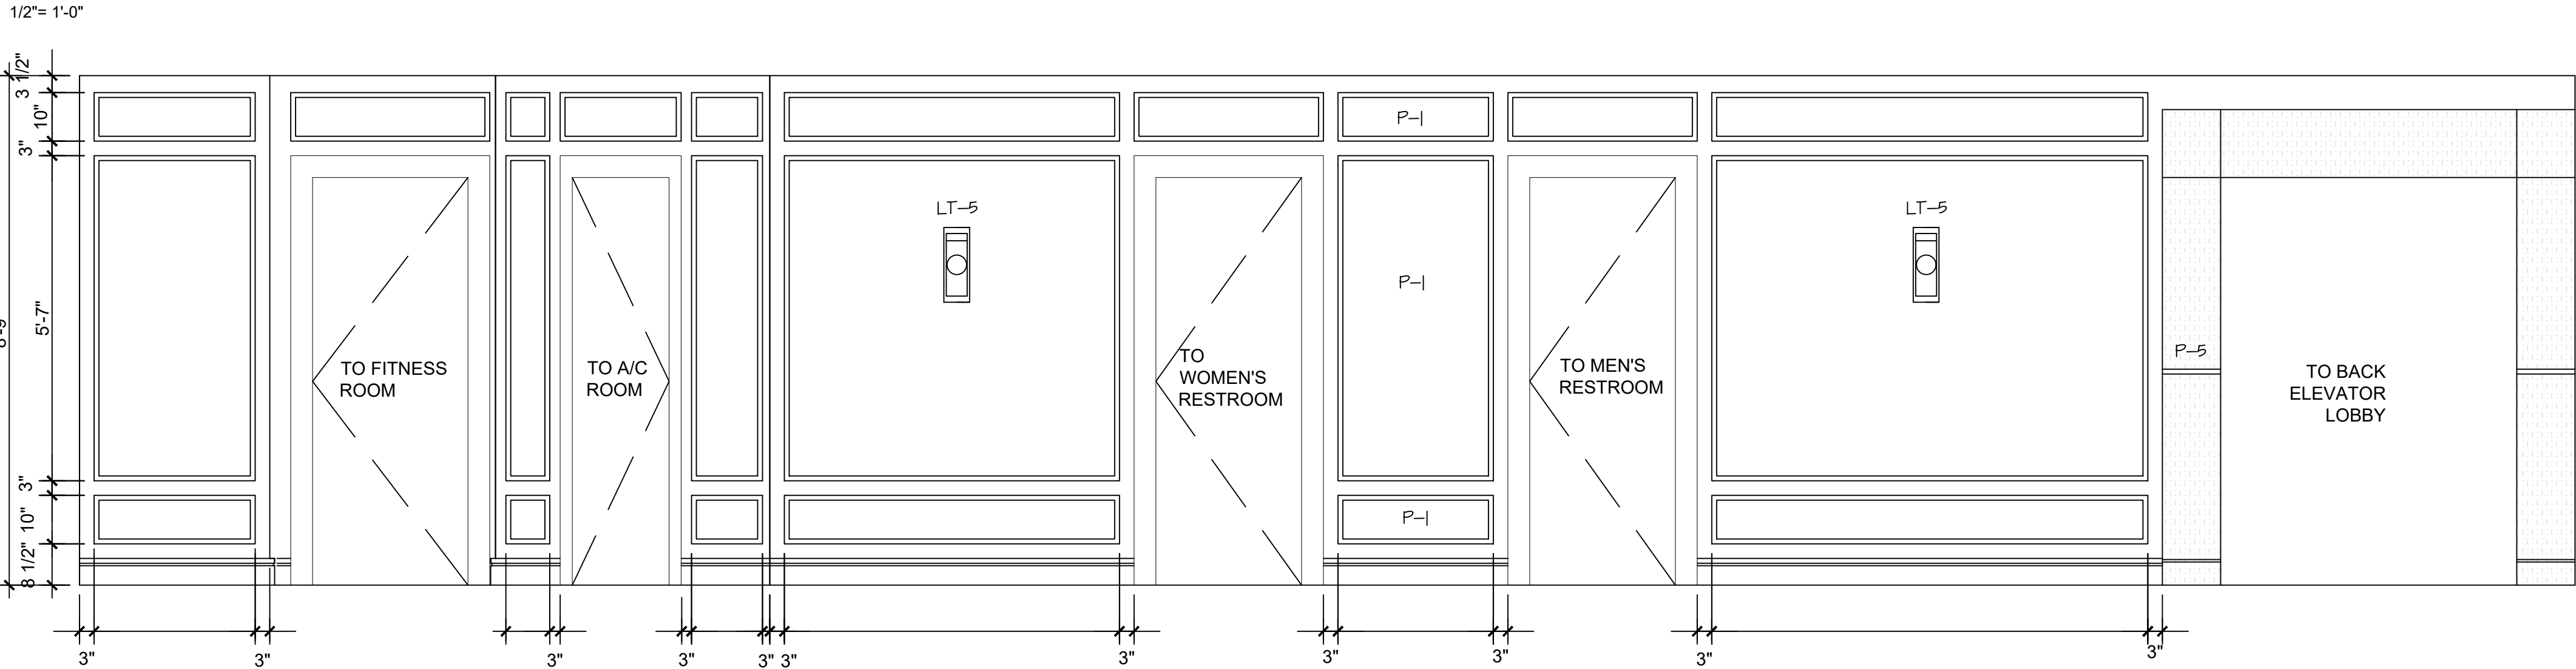

E8 - HALLWAY 2 WEST ELEVATION

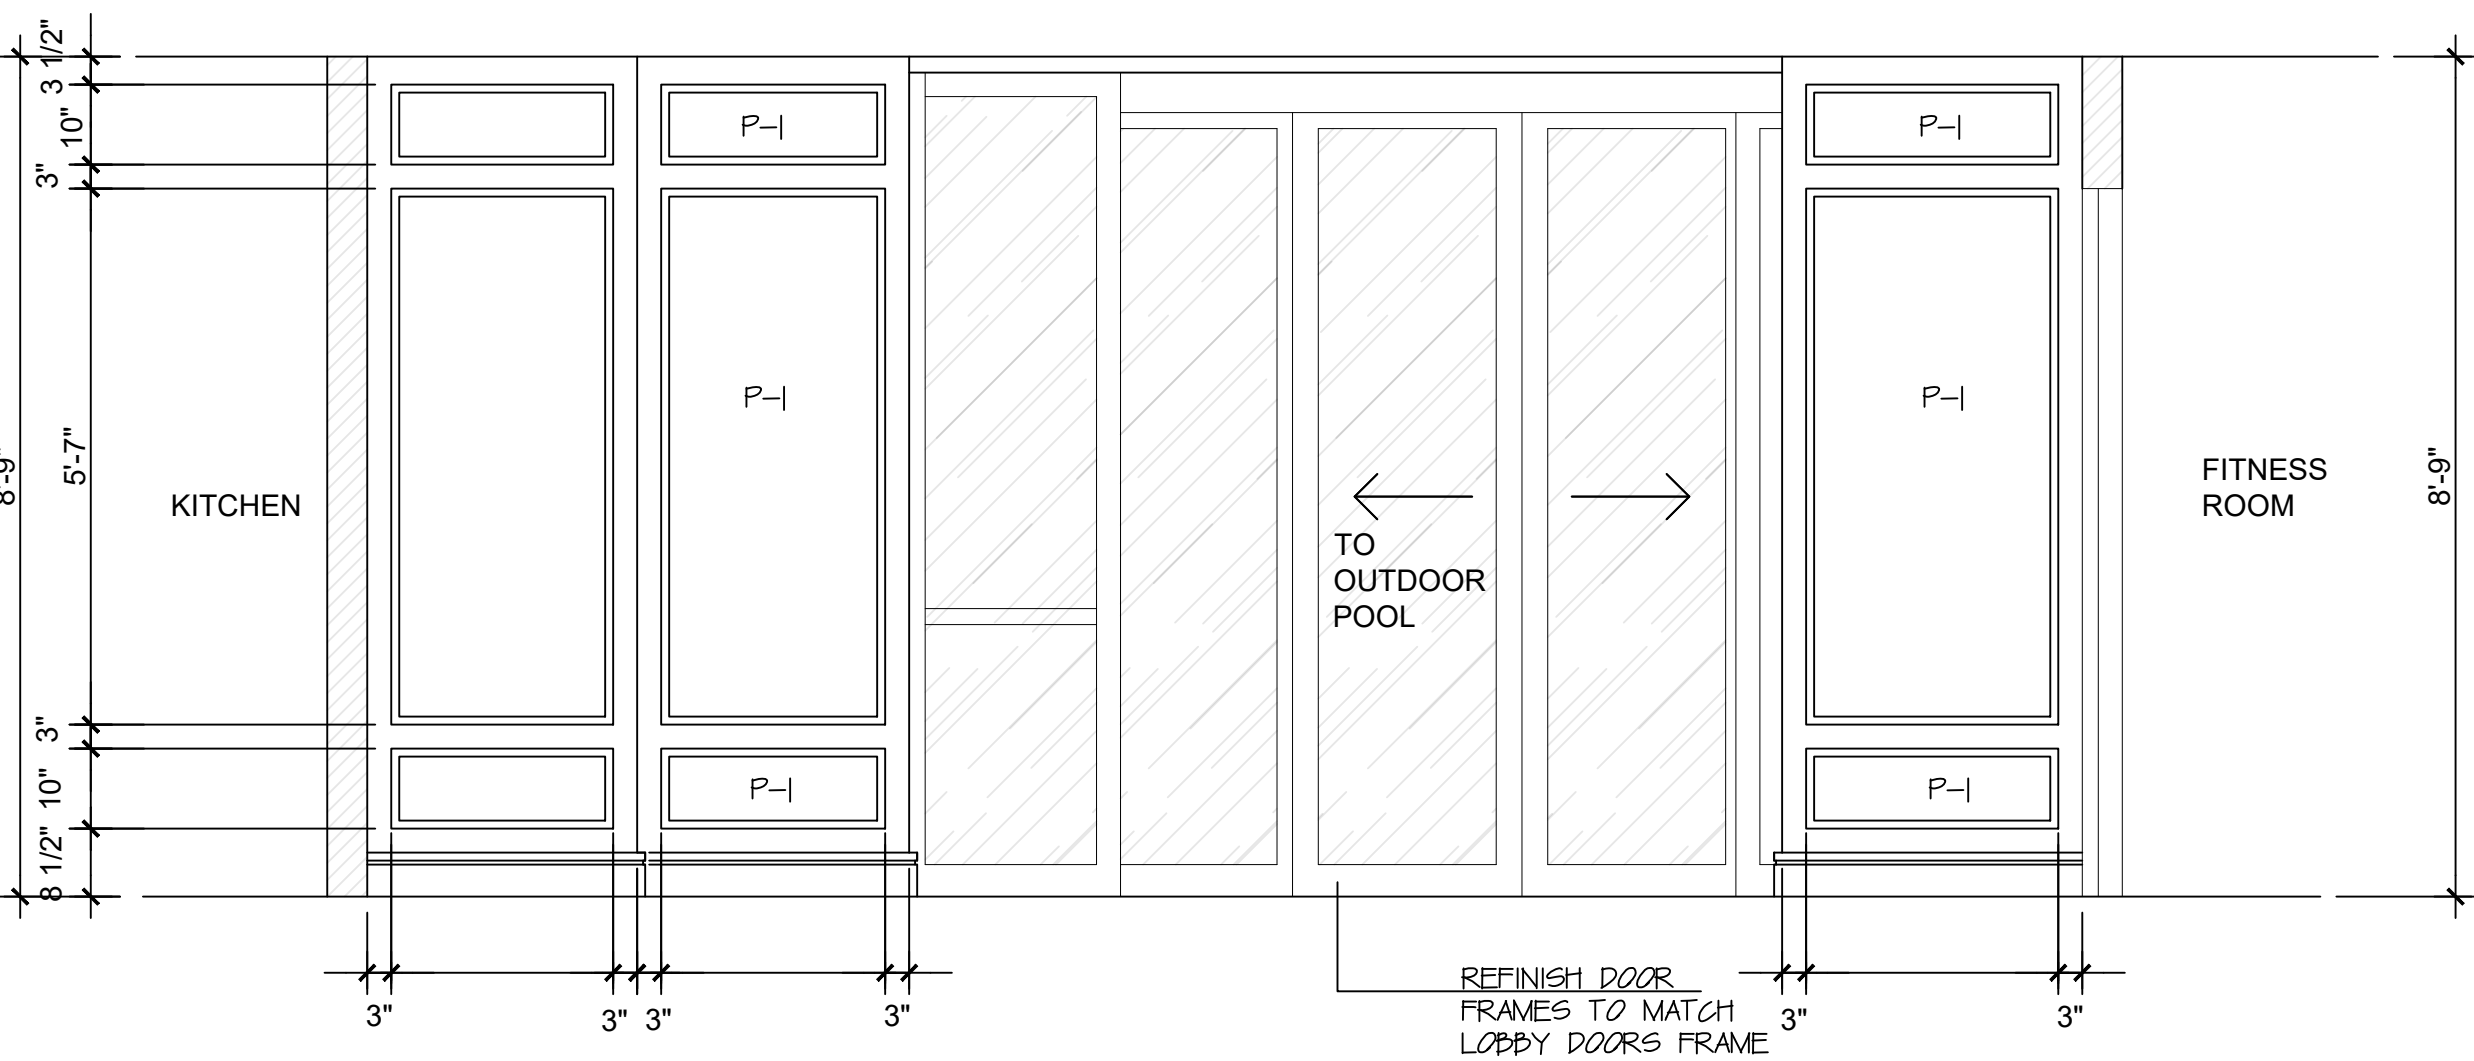

E9 - HALLWAY 2 TO POOL SOUTH ELEVATION

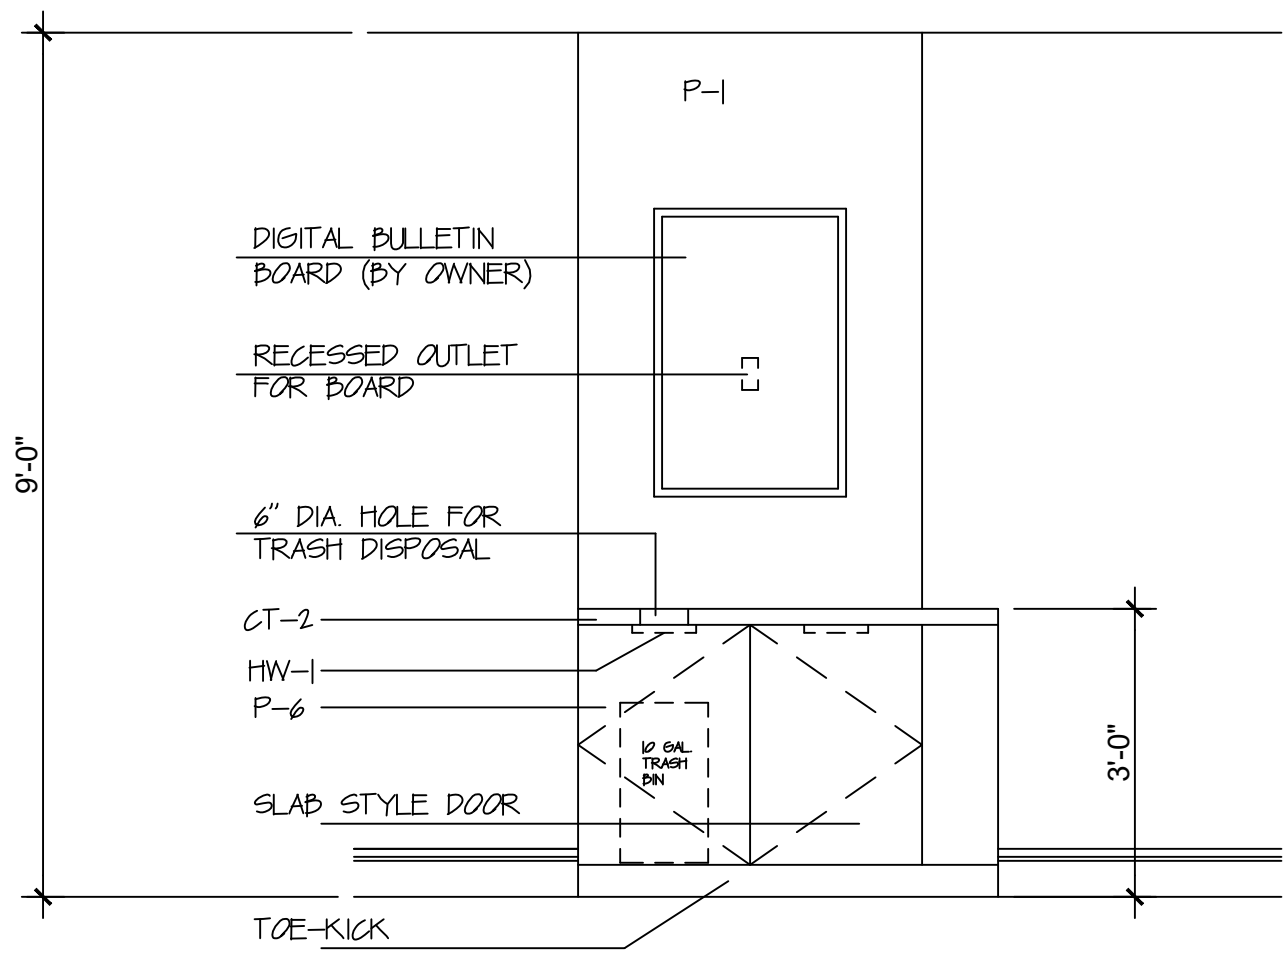

E10 - MAIL ROOM CABINET ELEVATION

CD

CLIVE | DANIEL
HOME

2777 TAMAMI TRAIL N
NAPLES FL 34103
(239) 261-4663
www.clivedaniel.com
1B26001785

CLIVE | DANIEL
HOUSING

CDH DESIGN GROUP
Lubner Group LLC d/b/a
Clive Daniel/The Lubner Group
does not provide architectural,
structural, engineering, nor
MEP services.
NOT FOR CONSTRUCTION

ELEVATIONS

VISTAS CONDOMINIUM
NAPLES, FLORIDA

NO.	DESCRIPTION
02/23/2025	ID SET CONCEPTUAL DEVELOPMENT

- NOTES:
- NOT FOR CONSTRUCTION - DESIGN INTENT ONLY
 - PLANS SUBJECT TO REVISION BASED ON FIELD CONDITIONS. ALL AREAS AND DIMENSIONS TO BE VERIFIED ON SITE.
 - ALL CONTENTS HAVE BEEN GENERATED BASED ON OWNER AND GC. SUPPLIED DRAWINGS, MARKETING SHEETS, PHYSICAL MEASUREMENTS AND/OR ELECTRONIC FILES.
 - A QUALIFIED GENERAL OR SUB CONTRACTOR SHOULD BE CONSULTED TO FIELD VERIFY ALL DIMENSIONS FOR ACCURACY.
 - QUALIFIED PROFESSIONALS SHOULD VERIFY CONFORMANCE WITH ALL LOCAL/STATE BUILDING CODES AND ANY COMMUNITY OR ASSOCIATION REQUIREMENTS.
 - CLIVE DANIEL HOME ASSUMES NO RESPONSIBILITY FOR STRUCTURAL, ELECTRICAL, MECHANICAL, FIRE RATED ASSEMBLIES OR OTHER ARCHITECTURAL RELATED DESIGN ISSUES.


DATE: 02/23/2025

DESIGNER: MARYANNE H. & BLAKE E.


DRAWN BY: A.B.

SHEET NO.


ID114

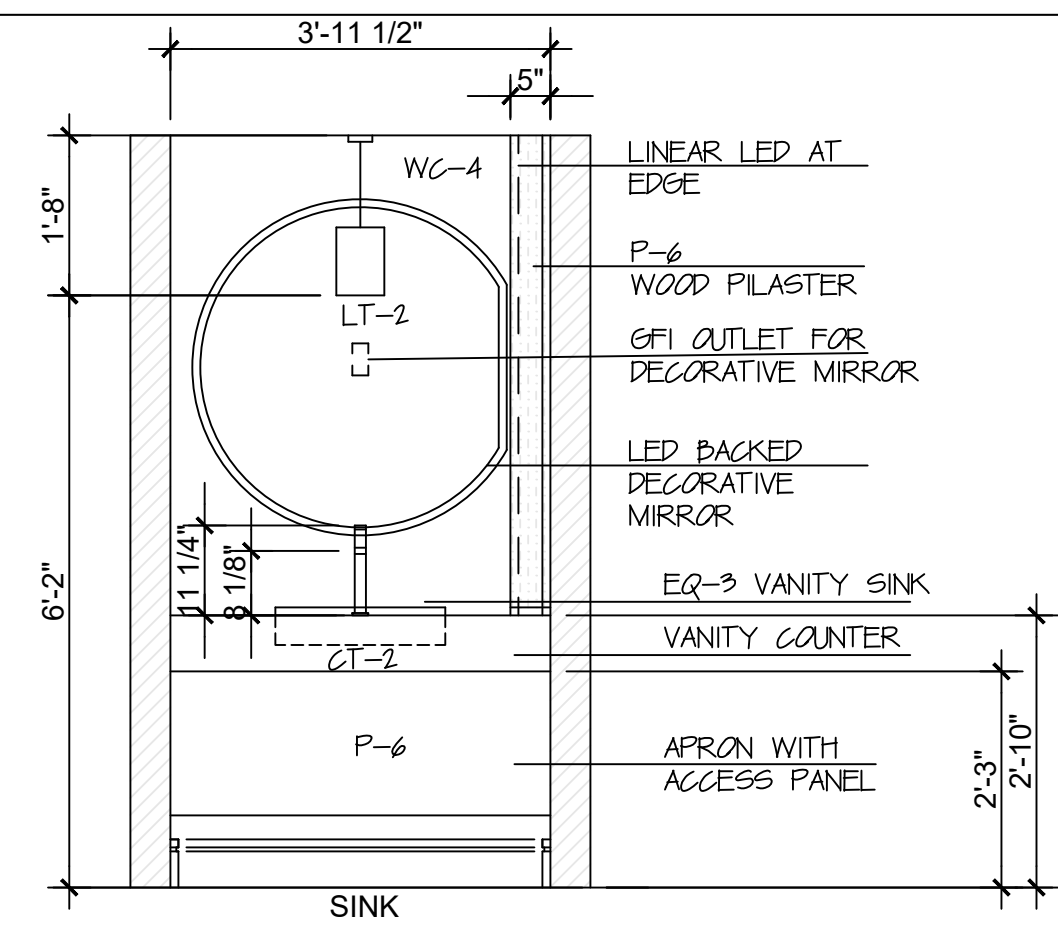


E11 - WOMEN'S RESTROOM ELEVATION

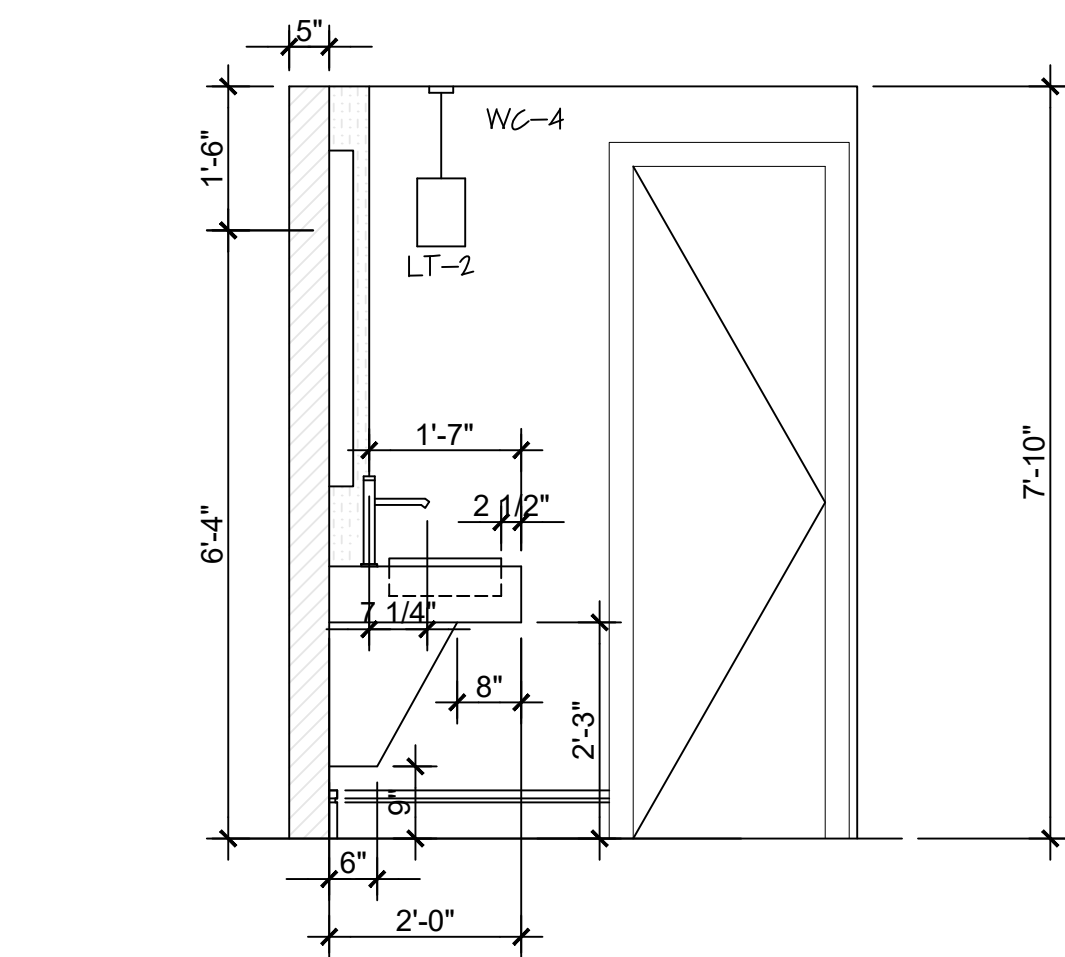


E11 - WOMEN'S RESTROOM SIDE ELEVATION

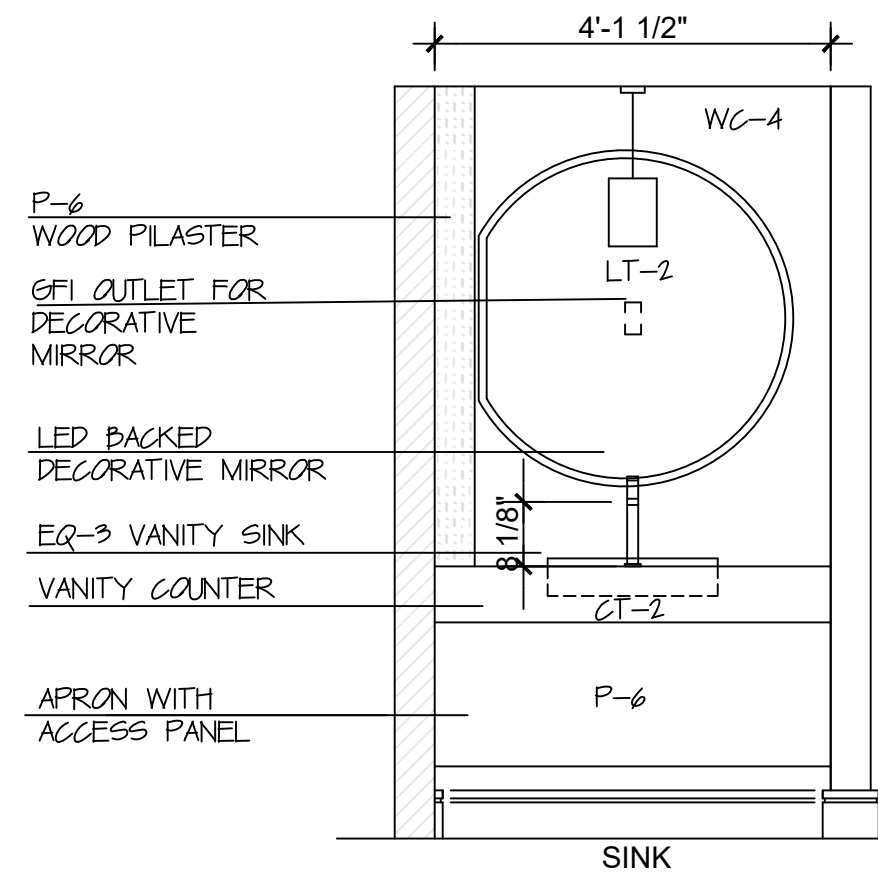


E12 - MEN'S RESTROOM ELEVATION

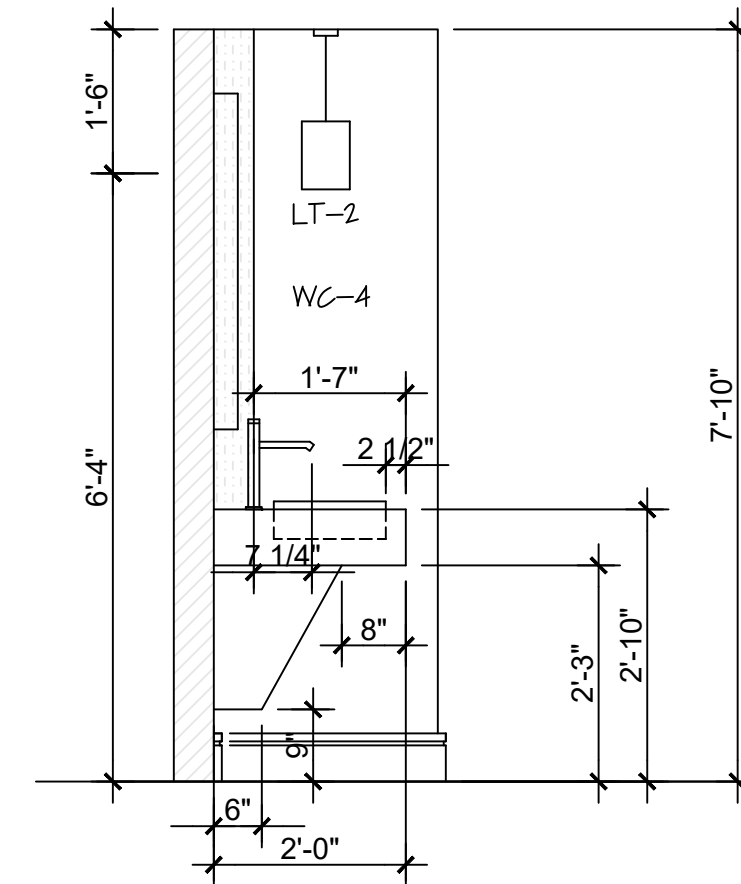


E12 - MEN'S RESTROOM SIDE ELEVATION

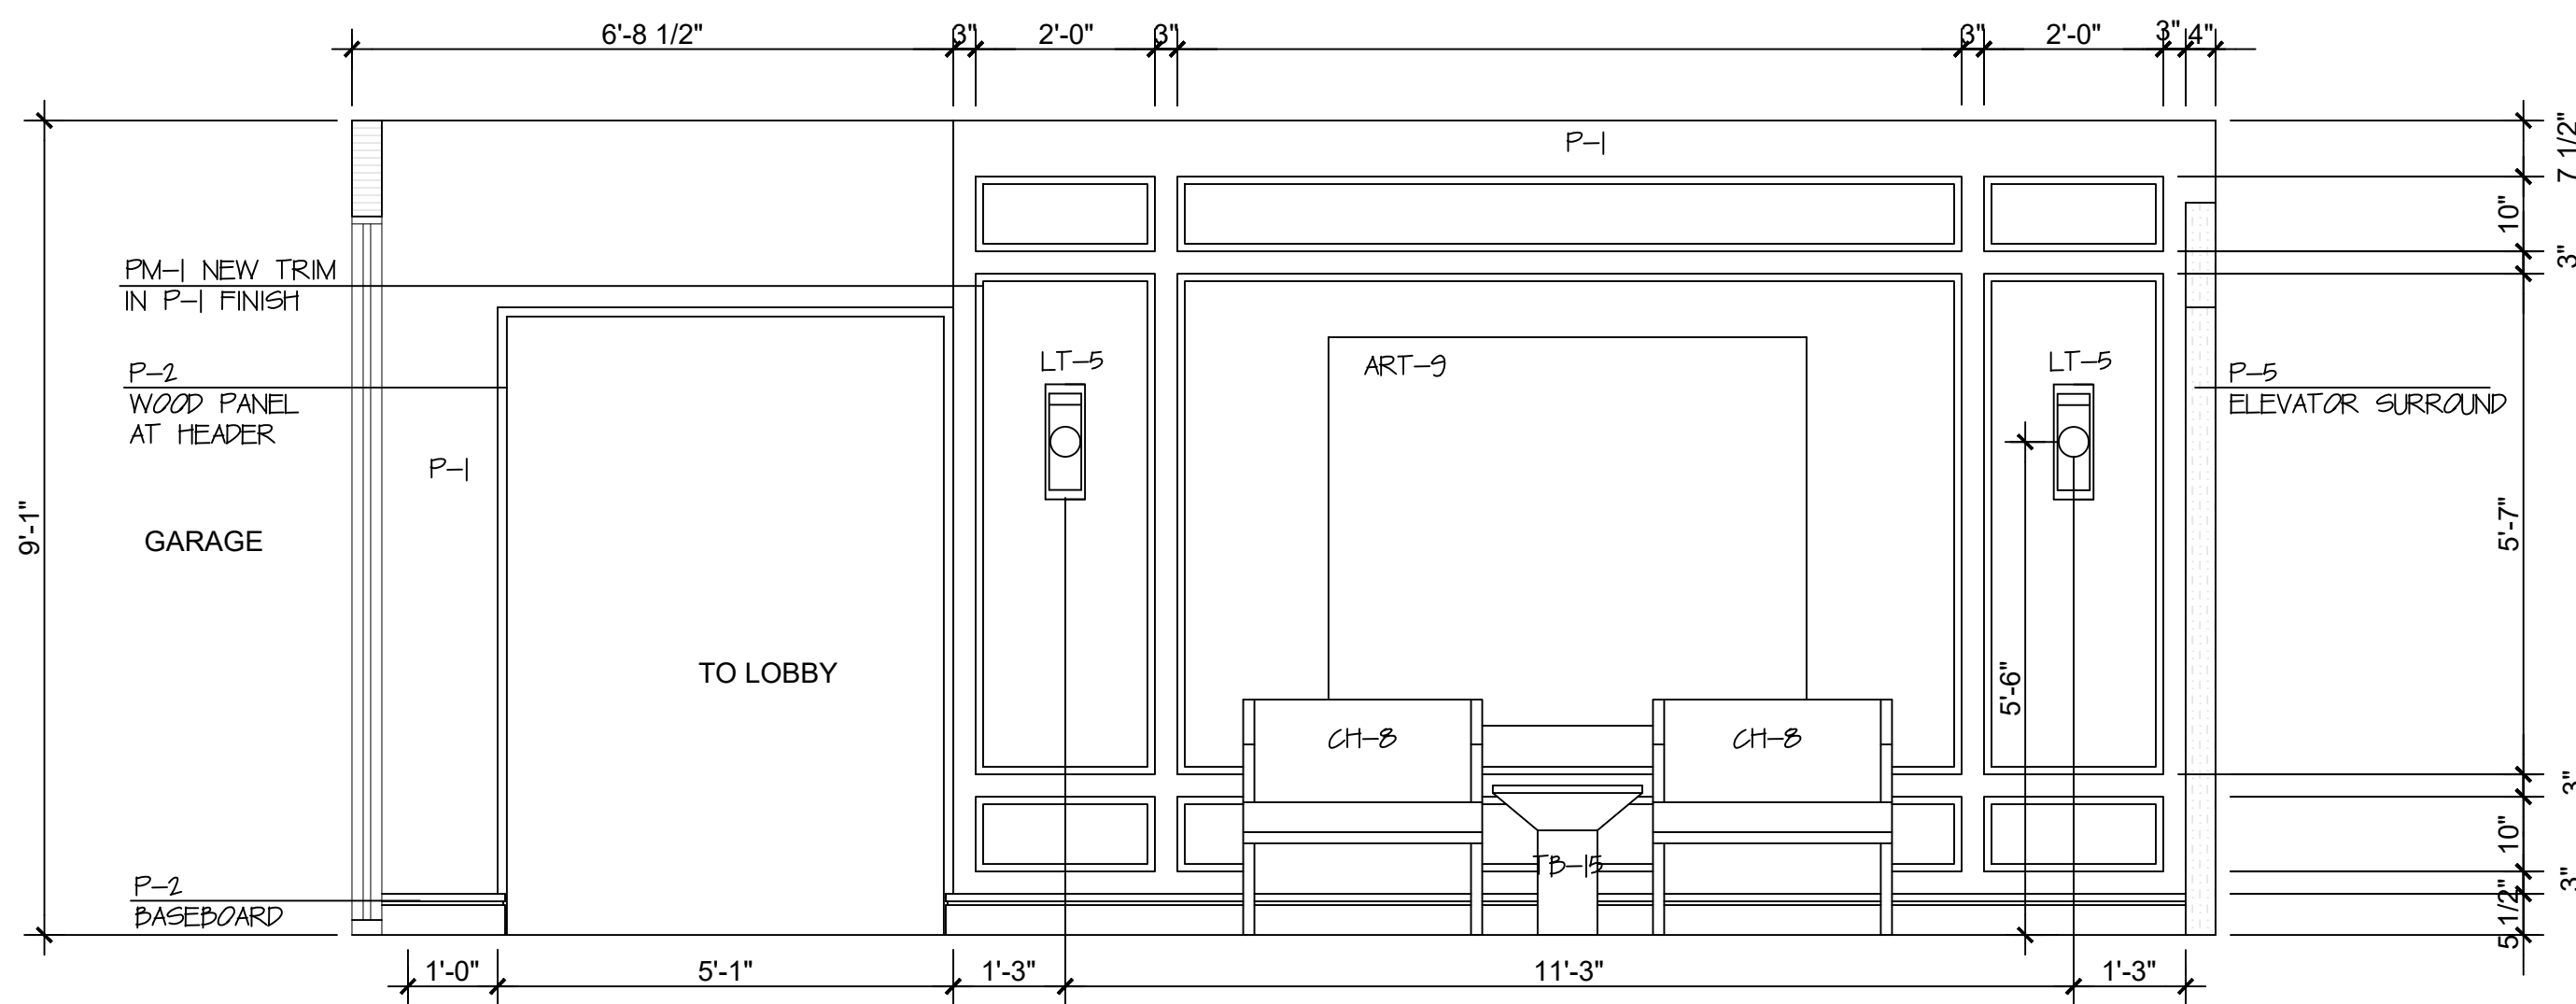

E13 - BACK ELEVATOR LOBBY EAST ELEVATION

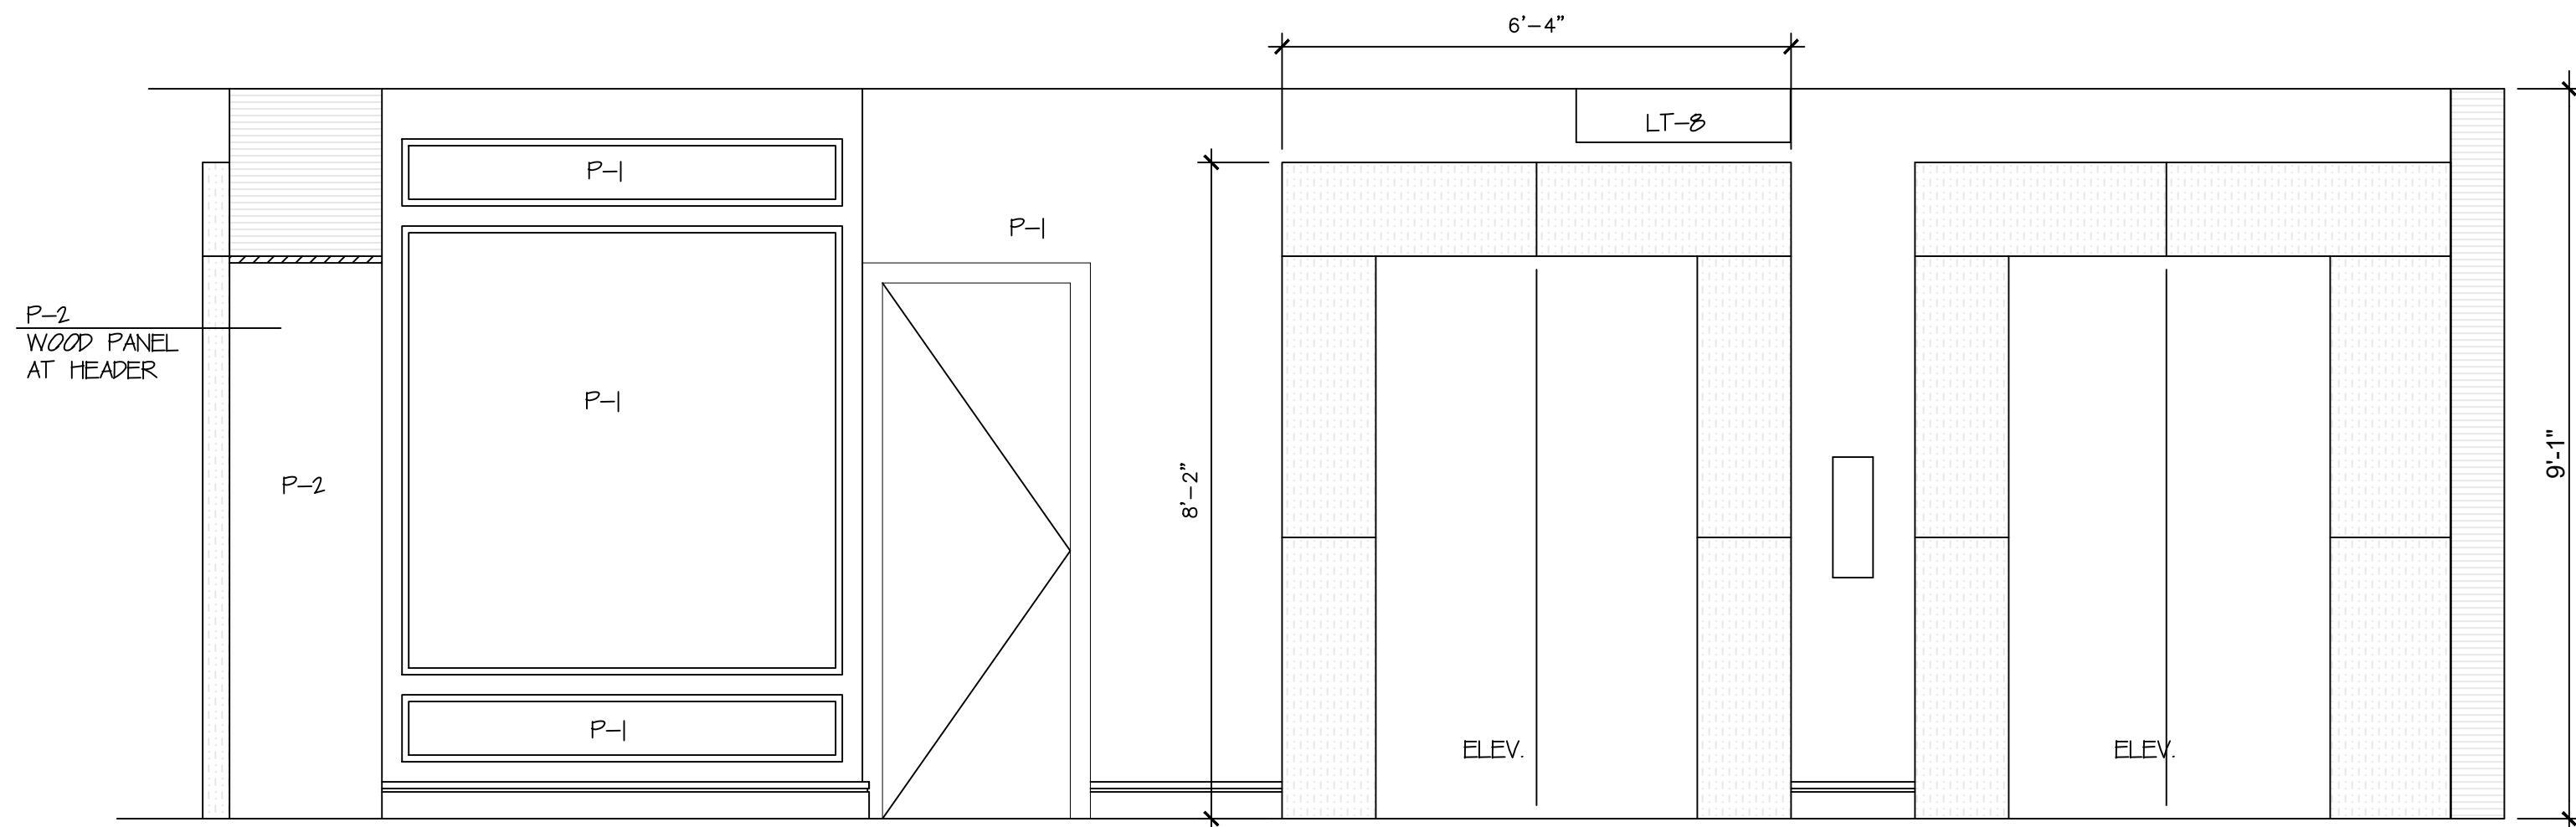


E13 - BACK ELEVATOR LOBBY SOUTH ELEVATION

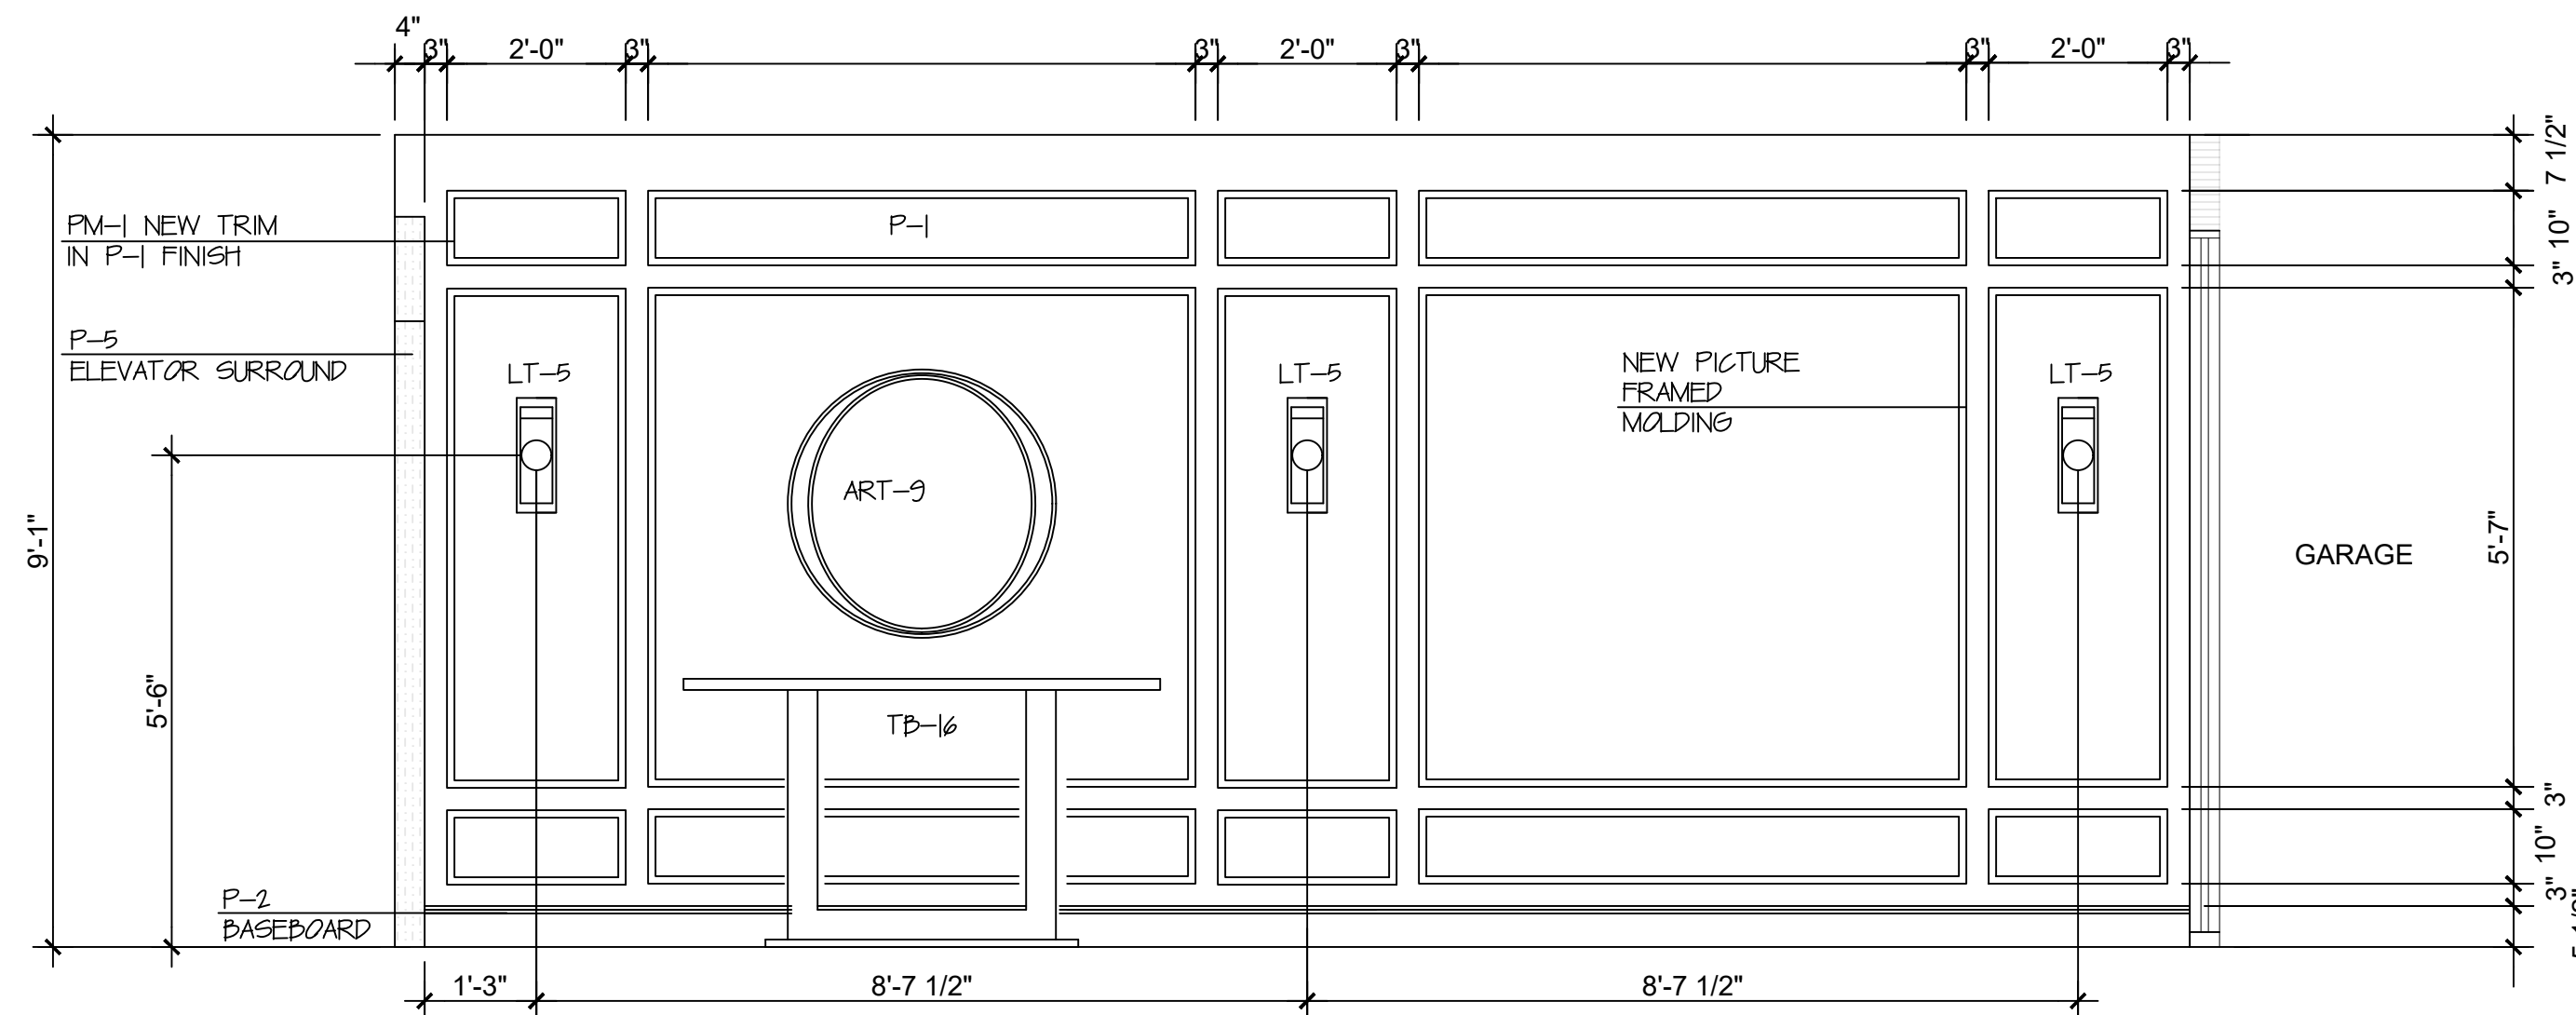

E13 - BACK ELEVATOR LOBBY WEST ELEVATION


NO.	DESCRIPTION
1	ID SET CONCEPTUAL DEVELOPMENT
2	
3	
- NOTES:
- NOT FOR CONSTRUCTION - DESIGN INTENT ONLY
 - PLANS SUBJECT TO REVISION BASED ON FIELD CONDITIONS. ALL AREAS AND DIMENSIONS TO BE VERIFIED ON SITE.
 - ALL CONTENTS HAVE BEEN GENERATED BASED ON OWNER AND GC, SUPPLIED DRAWINGS, MARKETING SHEETS, PHYSICAL MEASUREMENTS AND/OR ELECTRONIC FILES.
 - A QUALIFIED GENERAL OR SUB CONTRACTOR SHOULD BE CONSULTED TO FIELD VERIFY ALL DIMENSIONS FOR ACCURACY.
 - QUALIFIED PROFESSIONALS SHOULD VERIFY CONFORMANCE WITH ALL LOCAL/STATE BUILDING CODES AND ANY COMMUNITY OR ASSOCIATION REQUIREMENTS.
 - CLIVE DANIEL HOME ASSUMES NO RESPONSIBILITY FOR STRUCTURAL, ELECTRICAL, MECHANICAL, FIRE RATED ASSEMBLIES OR OTHER ARCHITECTURAL RELATED DESIGN ISSUES.

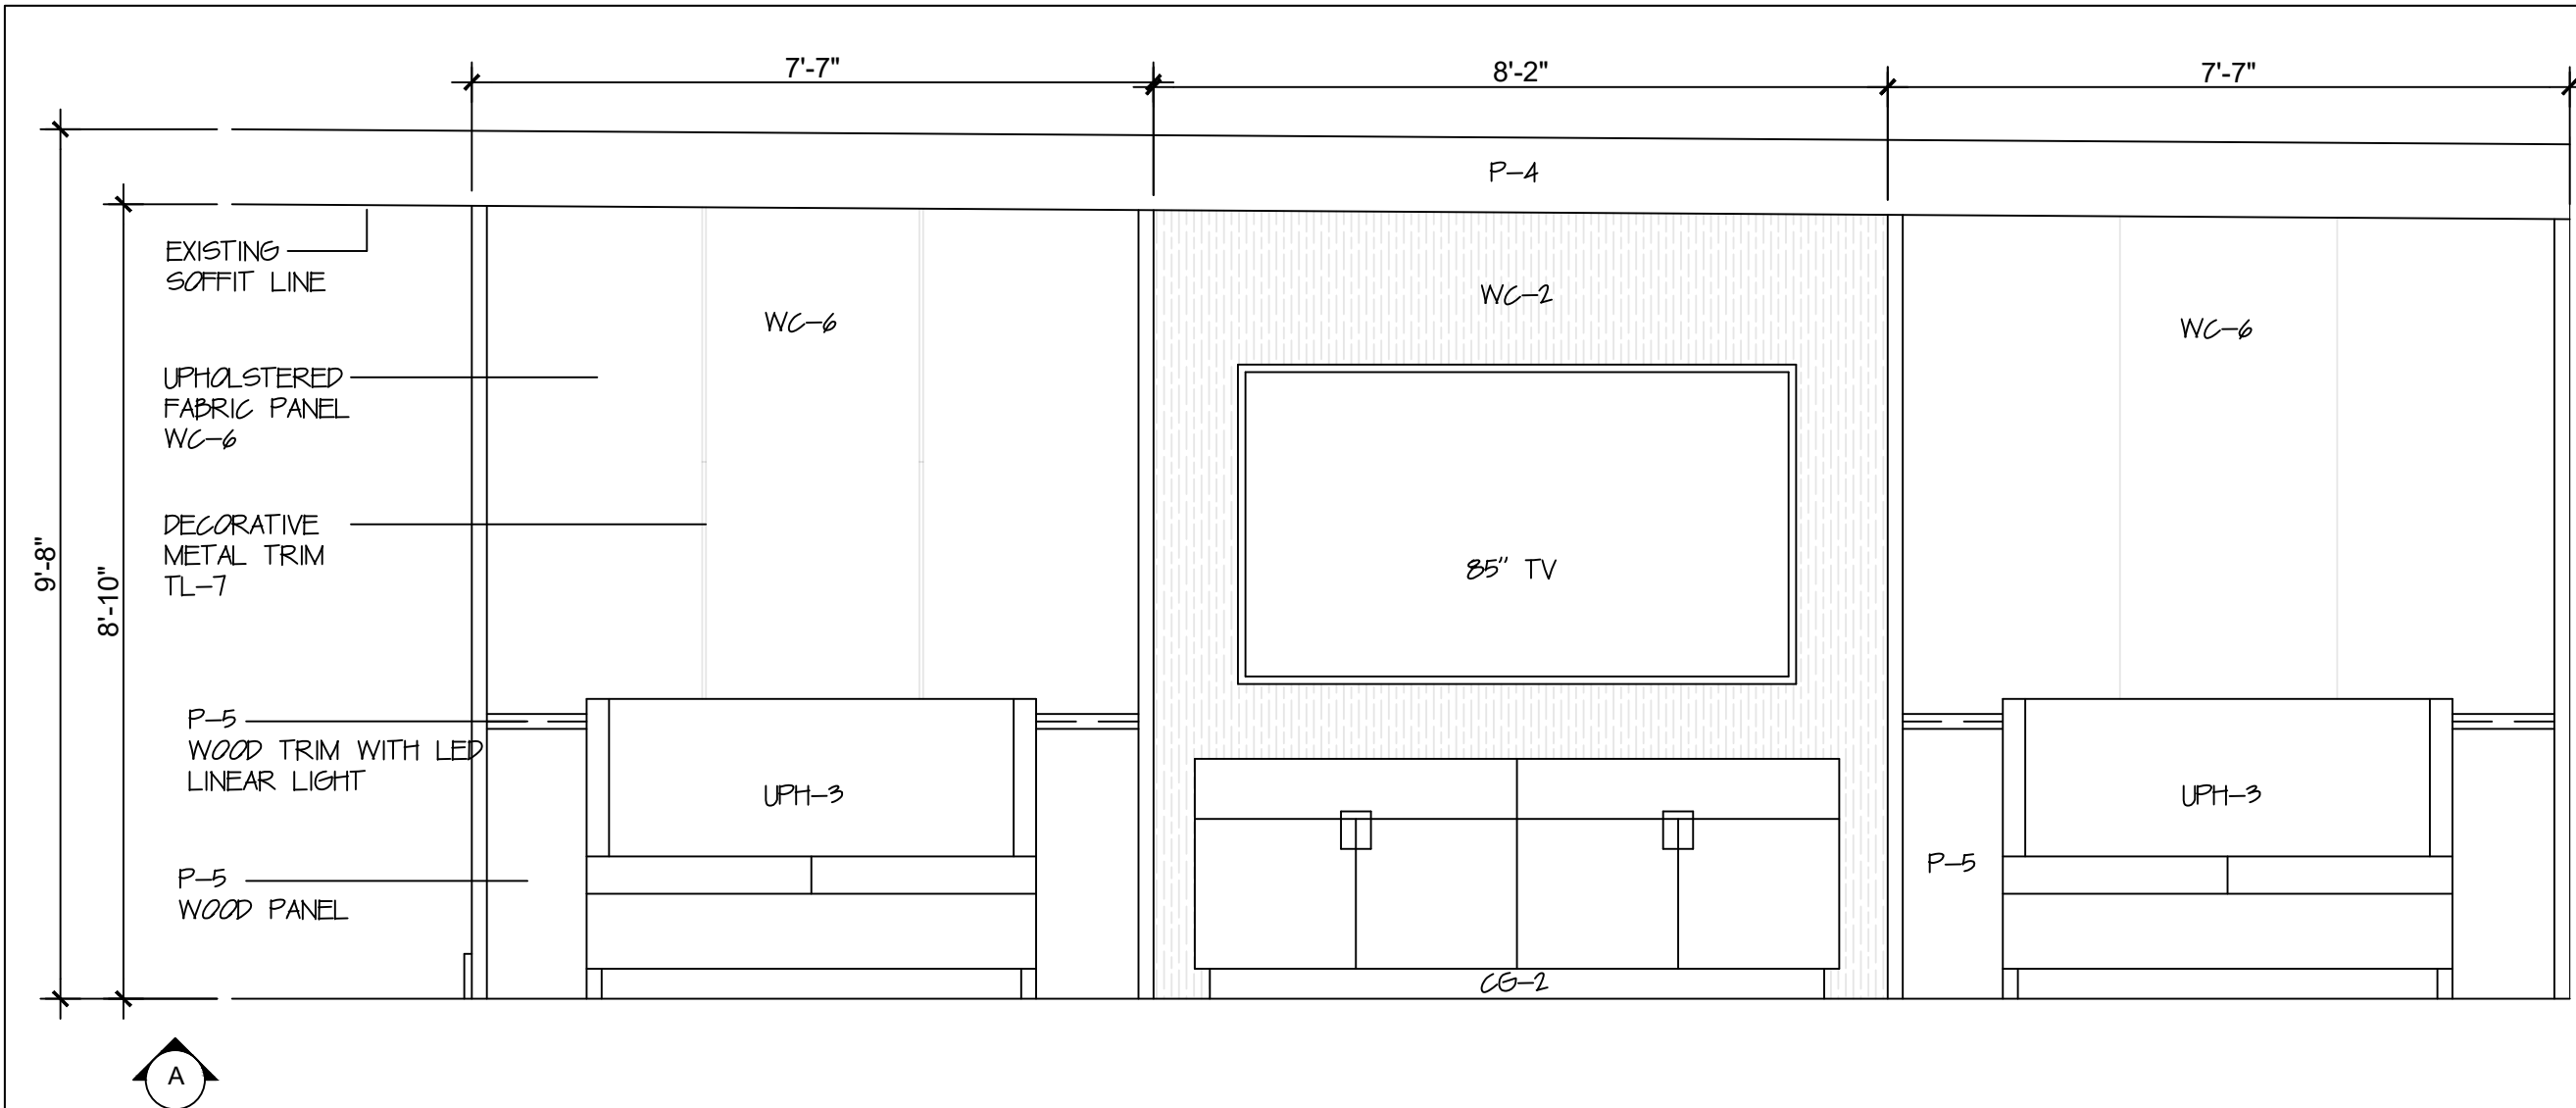


E14 - SOCIAL ROOM-CREDENZA ACCENT WALL

1/2"= 1'-0"

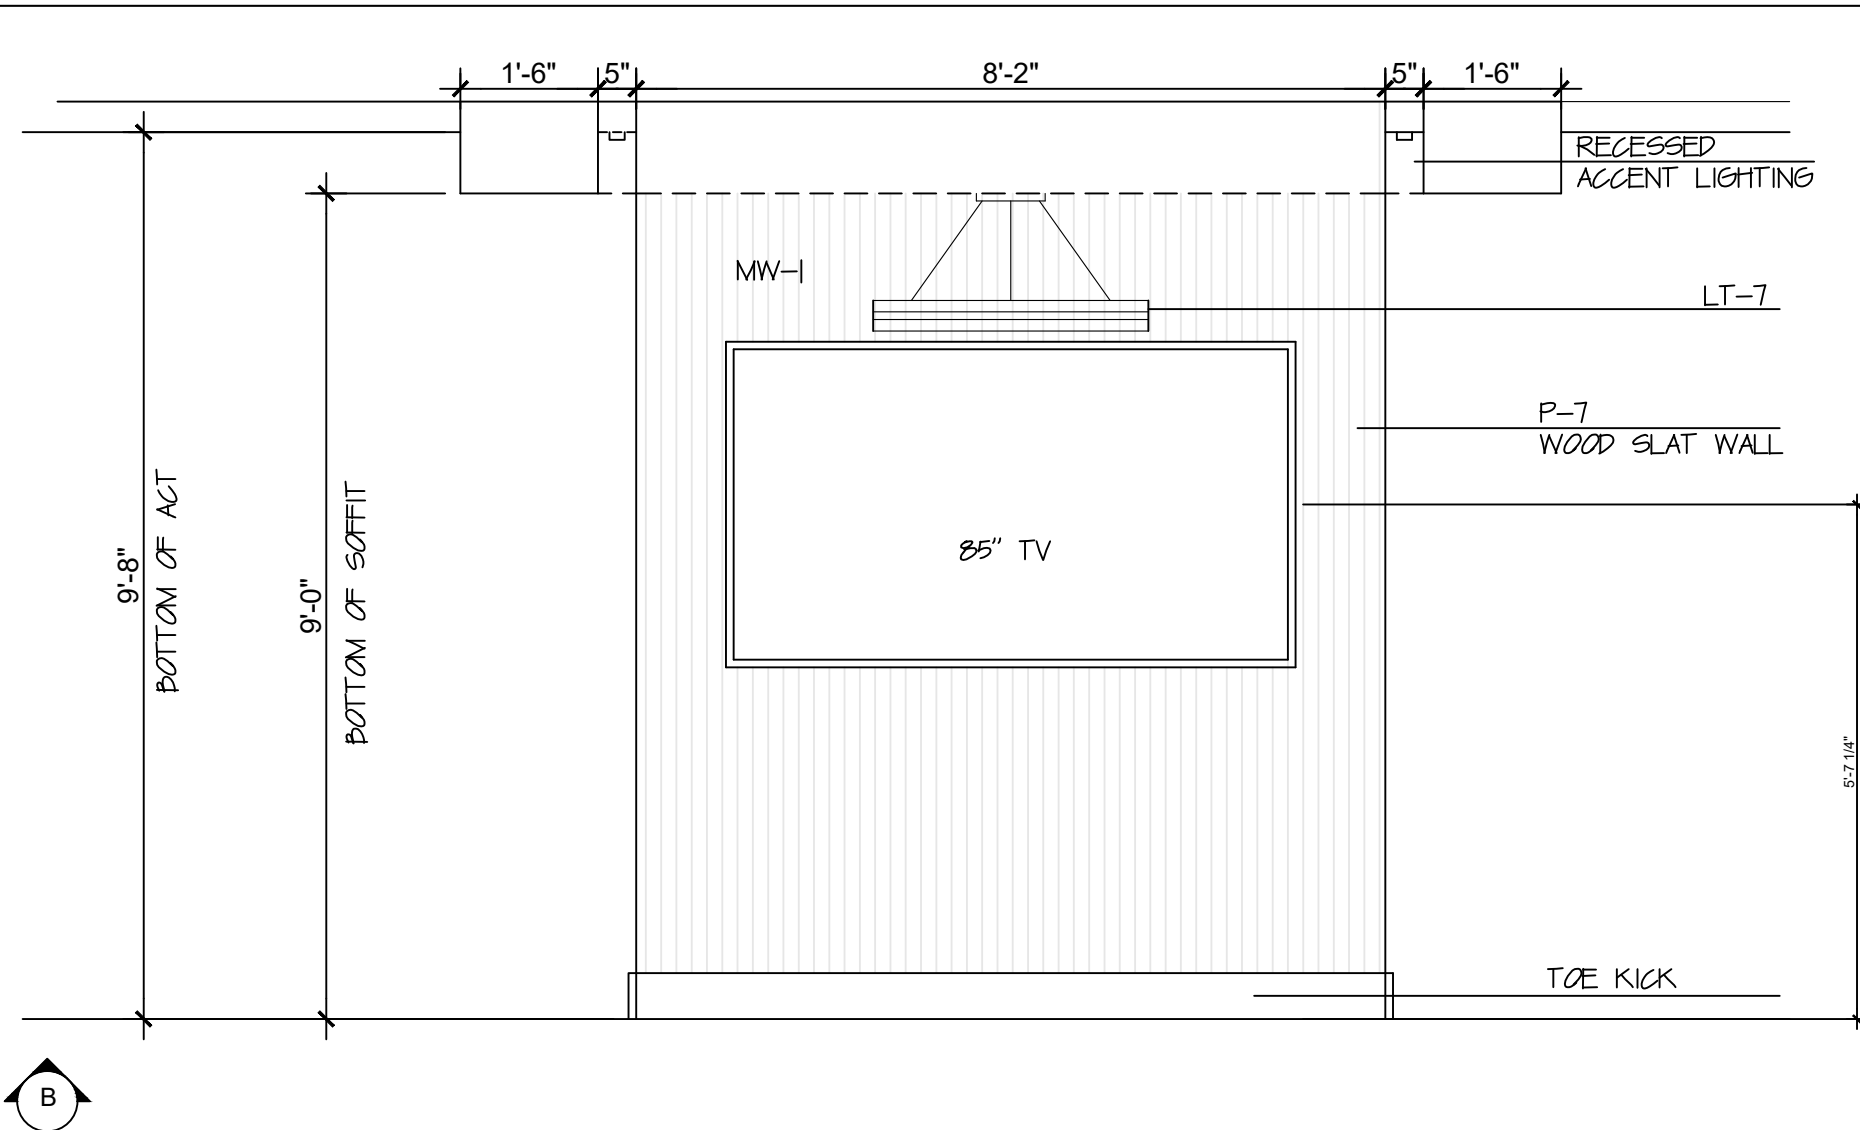


E14 - SOCIAL ROOM-ACCENT TV WALL WITH WOOD SLAT PANEL

1/2"= 1'-0"

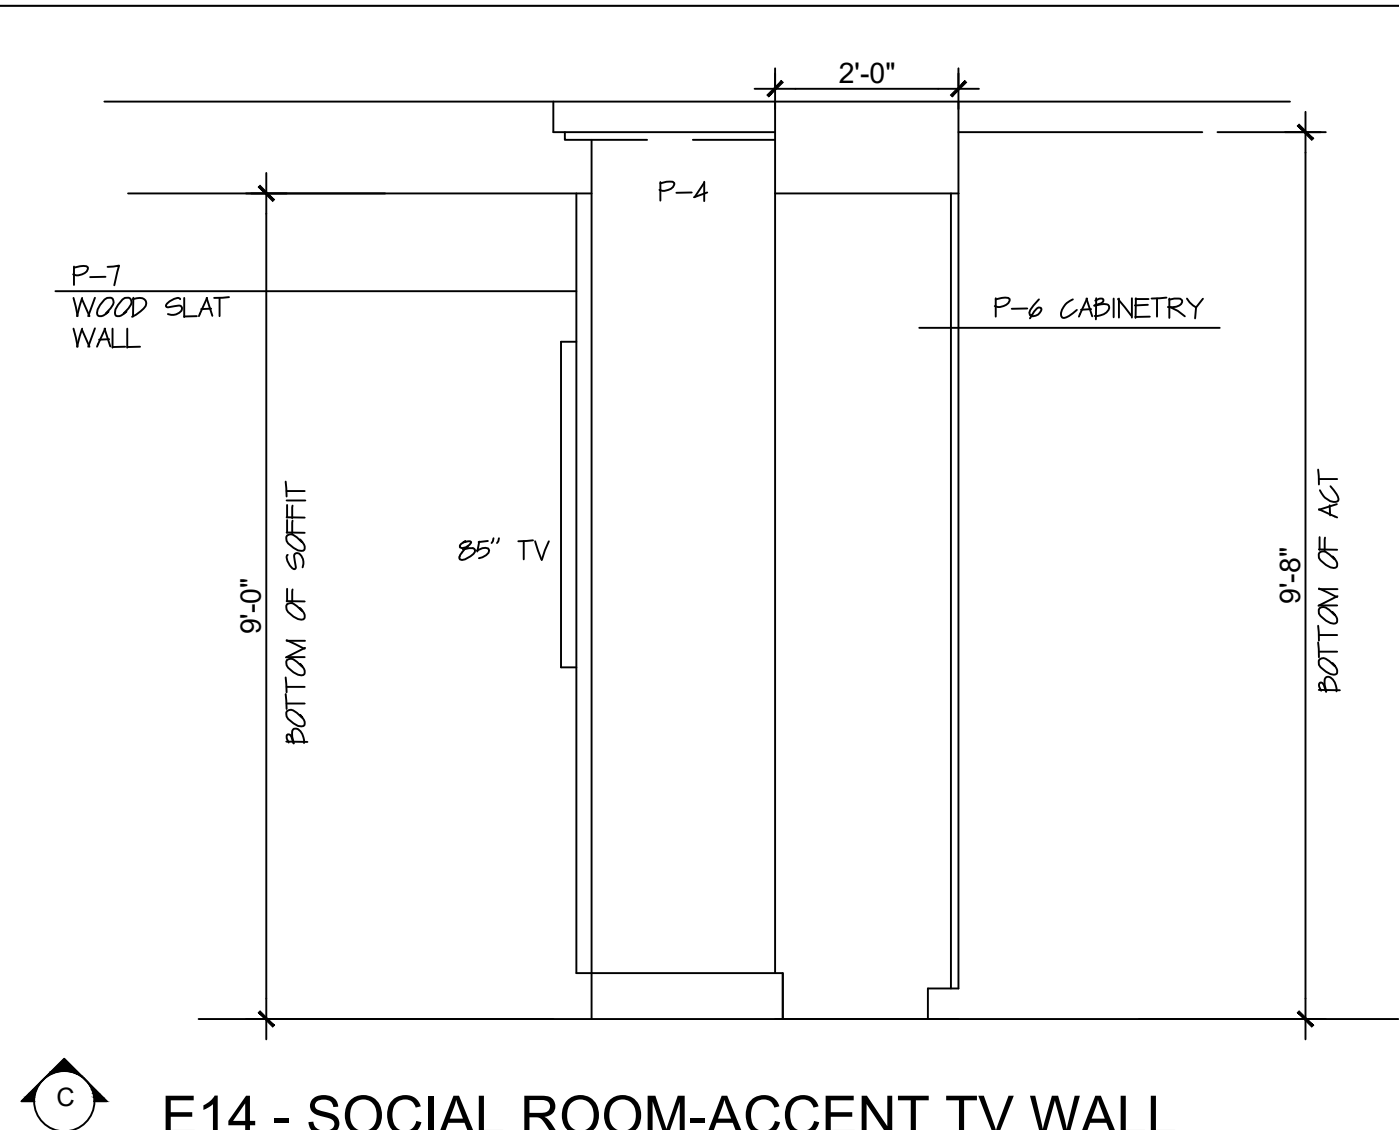


E14 - SOCIAL ROOM-ACCENT TV WALL WITH BUILT-IN CABINET SIDE VIEW

1/2"= 1'-0"

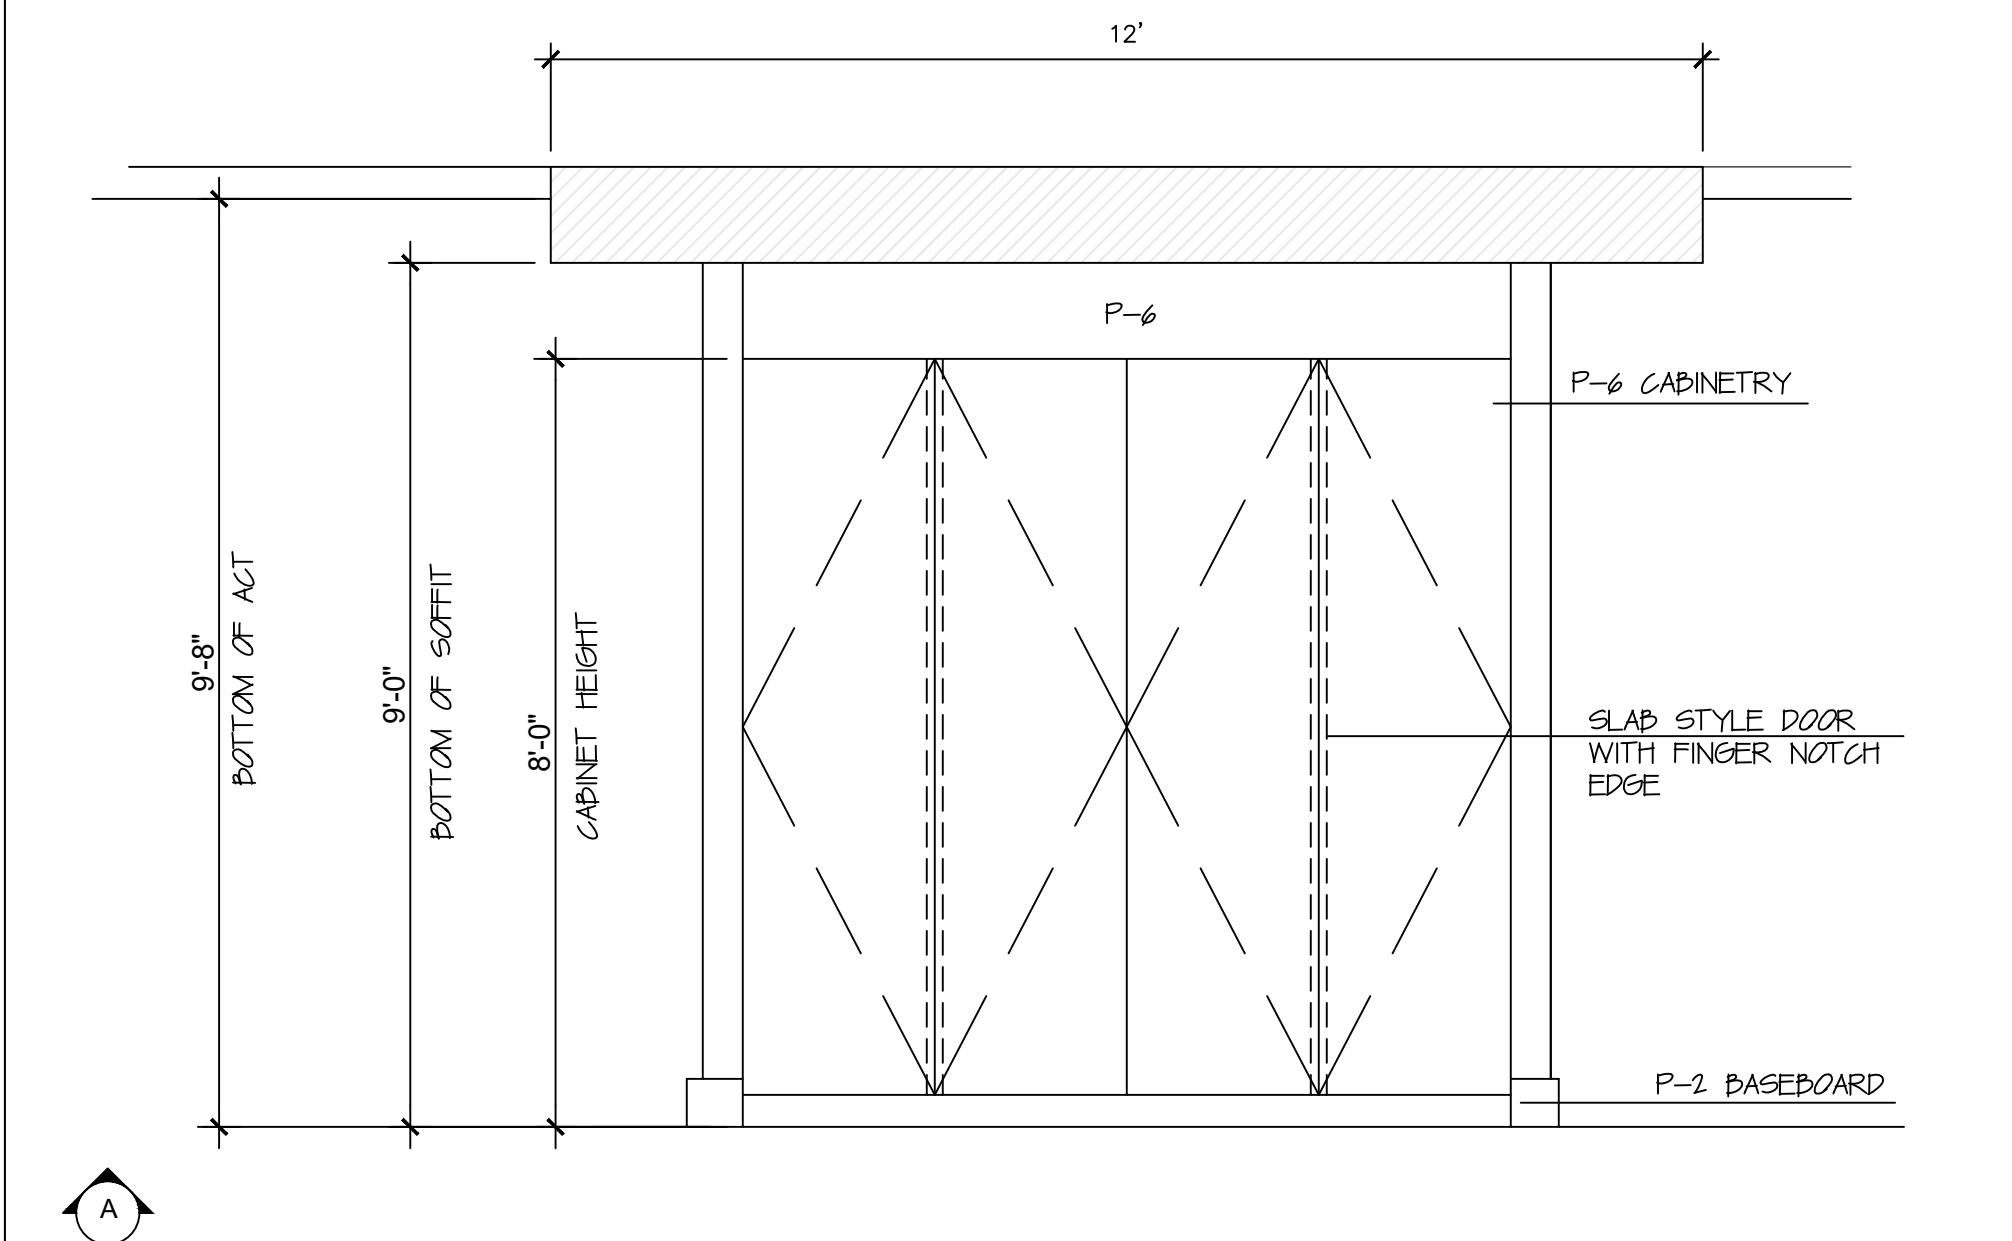


E15 - SOCIAL ROOM-ACCENT TV WALL WITH BUILT-IN CABINET

1/2"= 1'-0"

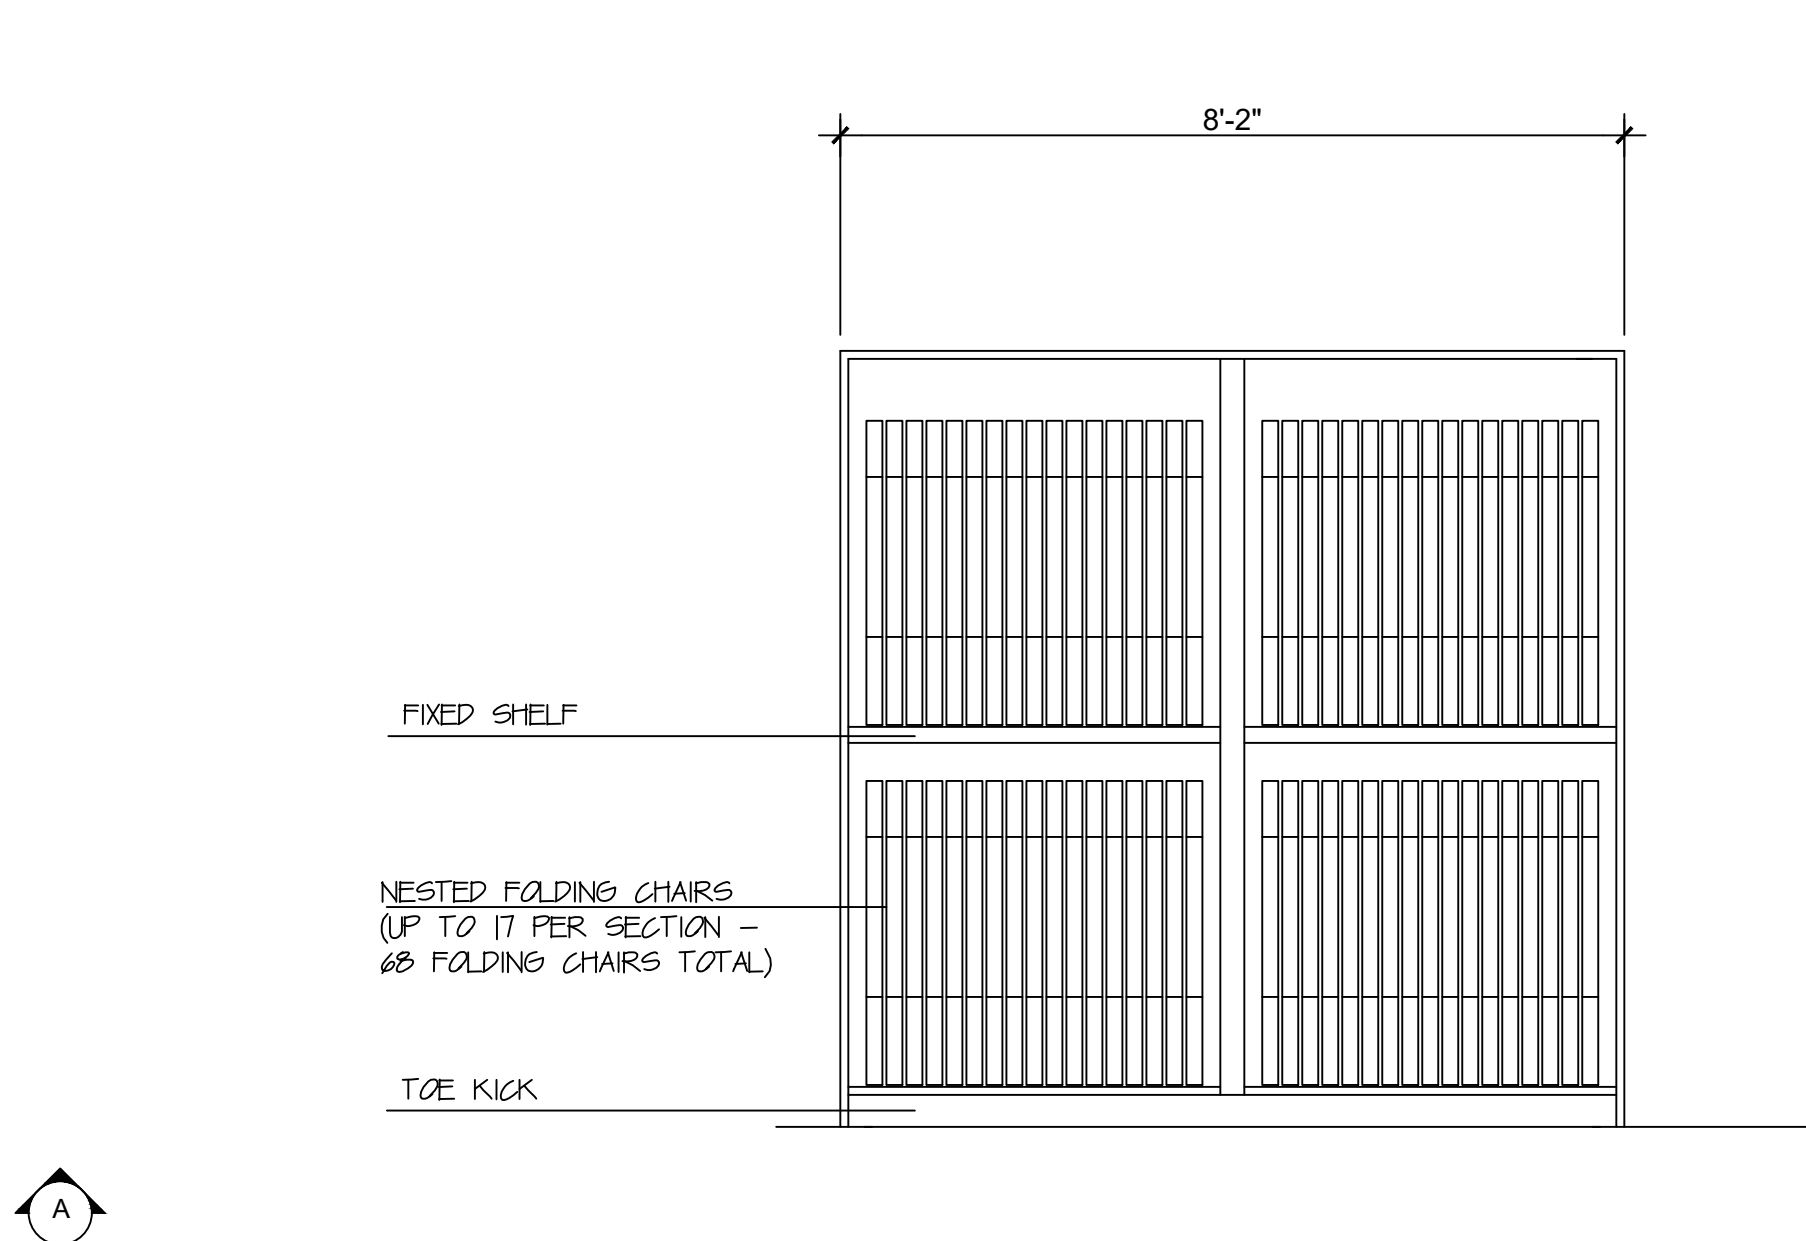


E15 - SOCIAL ROOM-ACCENT TV WALL WITH BUILT-IN CABINET (INSIDE VIEW)

1/2"= 1'-0"

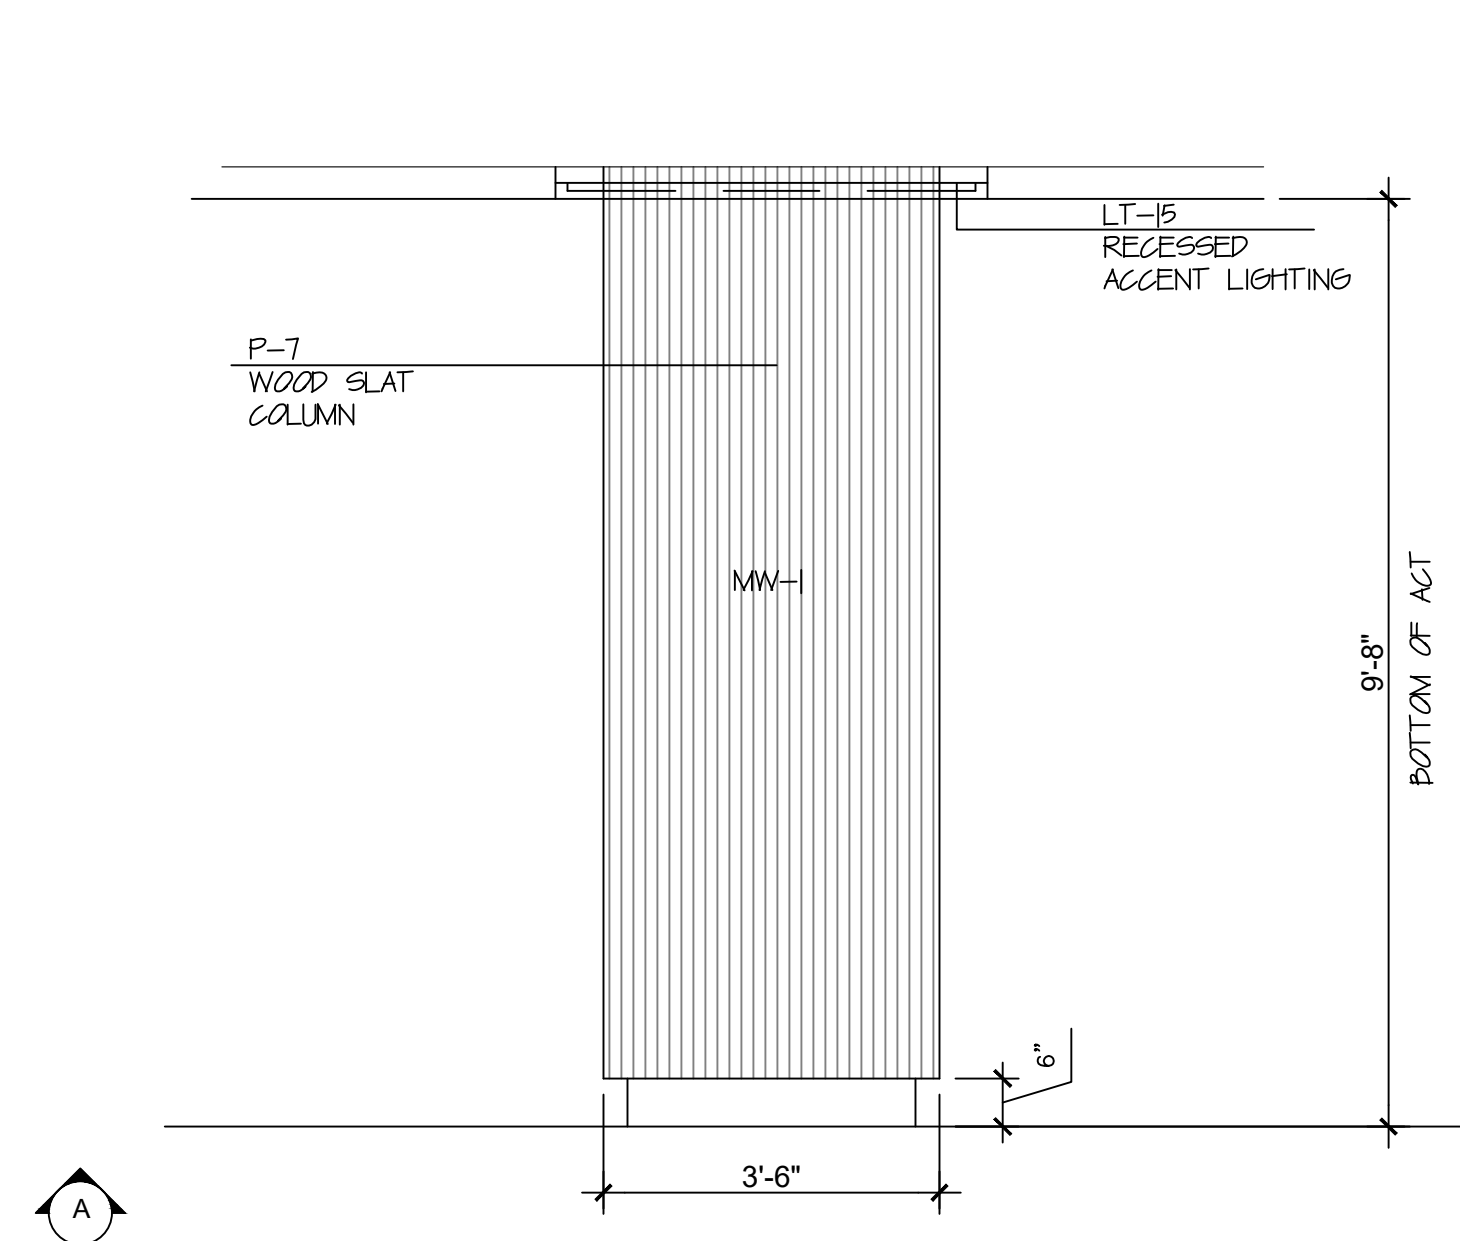

E16 - SOCIAL ROOM ROUND COLUMN

1/2"= 1'-0"

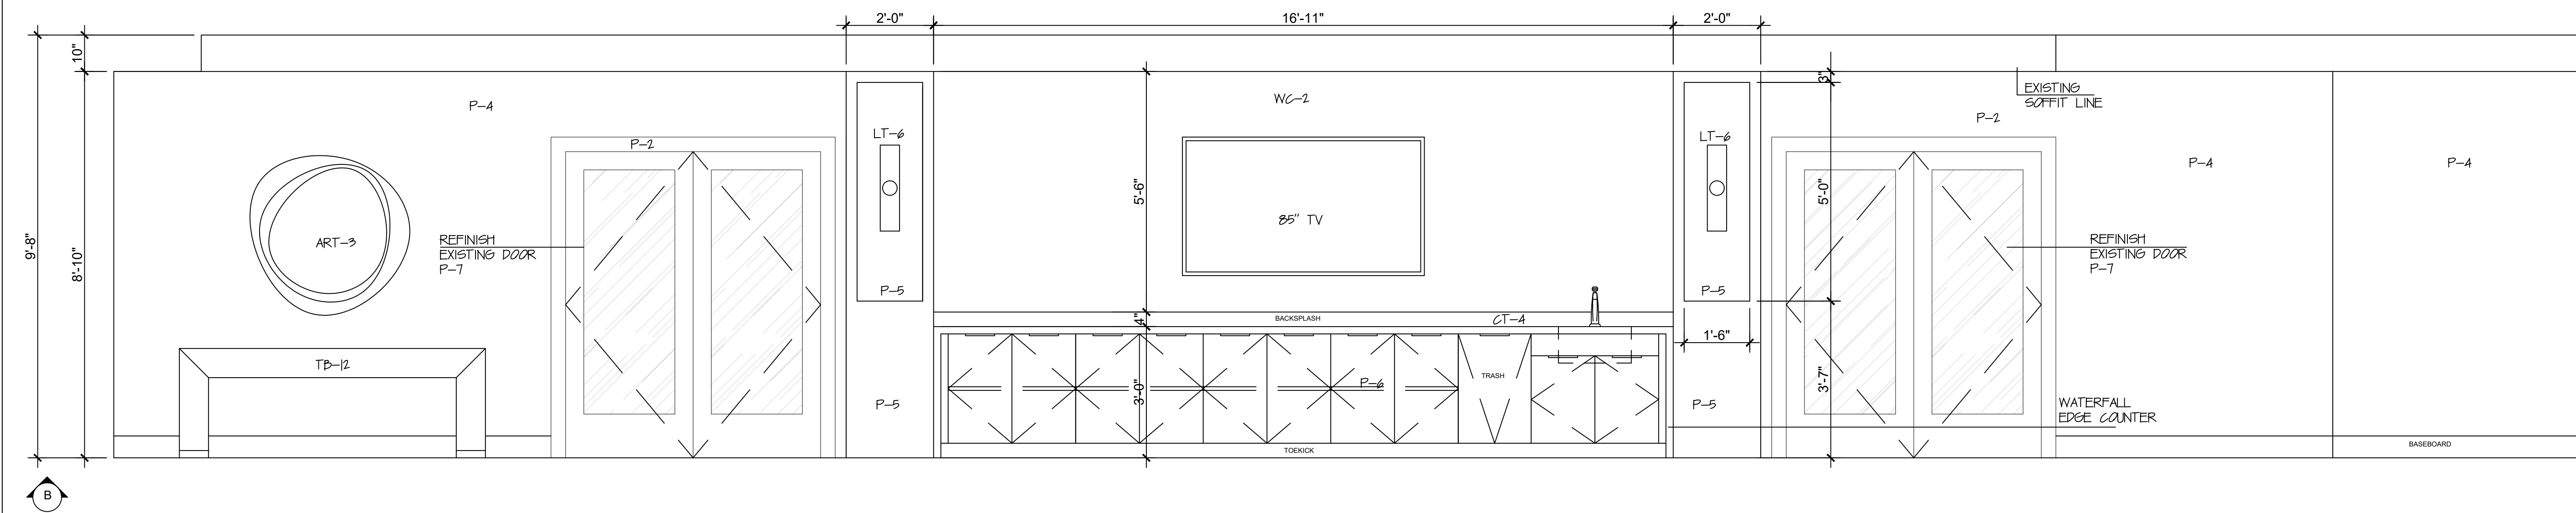

E16 - SOCIAL ROOM-BAR WALL

1/2"= 1'-0"

CD

CLIVE DANIEL HOME

2777 TAMiami TRAIL N
NAPLES FL 34103
(239) 261-4663
www.clivedaniel.com
1B26001785

CLIVE DANIEL HOUSATILITY

CDH DESIGN GROUP
Lubner Group LLC d/b/a

Clive Daniel/The Lubner Group
does not provide architectural,
structural, engineering, nor
MEP services.

NOT FOR CONSTRUCTION

ELEVATIONS
VISTAS CONDOMINIUM
NAPLES, FLORIDA

NO.	DESCRIPTION
1	ID SET CONCEPTUAL DEVELOPMENT
2	
3	
NOTES:

- NOT FOR CONSTRUCTION - DESIGN INTENT ONLY
- PLANS SUBJECT TO REVISION BASED ON FIELD CONDITIONS. ALL AREAS AND DIMENSIONS TO BE VERIFY ON SITE.
- ALL CONTENTS HAVE BEEN GENERATED BASED ON OWNER AND GC. SUPPLIED DRAWINGS, MARKETING SHEETS, PHYSICAL MEASUREMENTS AND/OR ELECTRONIC FILES.
- A QUALIFIED GENERAL OR SUB CONTRACTOR SHOULD BE CONSULTED TO FIELD VERIFY ALL DIMENSIONS FOR ACCURACY.
- QUALIFIED PROFESSIONALS SHOULD VERIFY CONFORMANCE WITH ALL LOCAL/STATE BUILDING CODES AND ANY COMMUNITY OR ASSOCIATION REQUIREMENTS.
- CLIVE DANIEL HOME ASSUMES NO RESPONSIBILITY FOR STRUCTURAL, ELECTRICAL, MECHANICAL, FIRE RATED ASSEMBLIES OR OTHER ARCHITECTURAL RELATED DESIGN ISSUES.

DATE: 02/23/2025


DESIGNER: MARYANNE H. & BLAKE E.

DRAWN BY: A.B.

SHEET NO.


ID116

DESIGN DEVELOPMENT ONLY. NOT INTENDED FOR CONSTRUCTION.

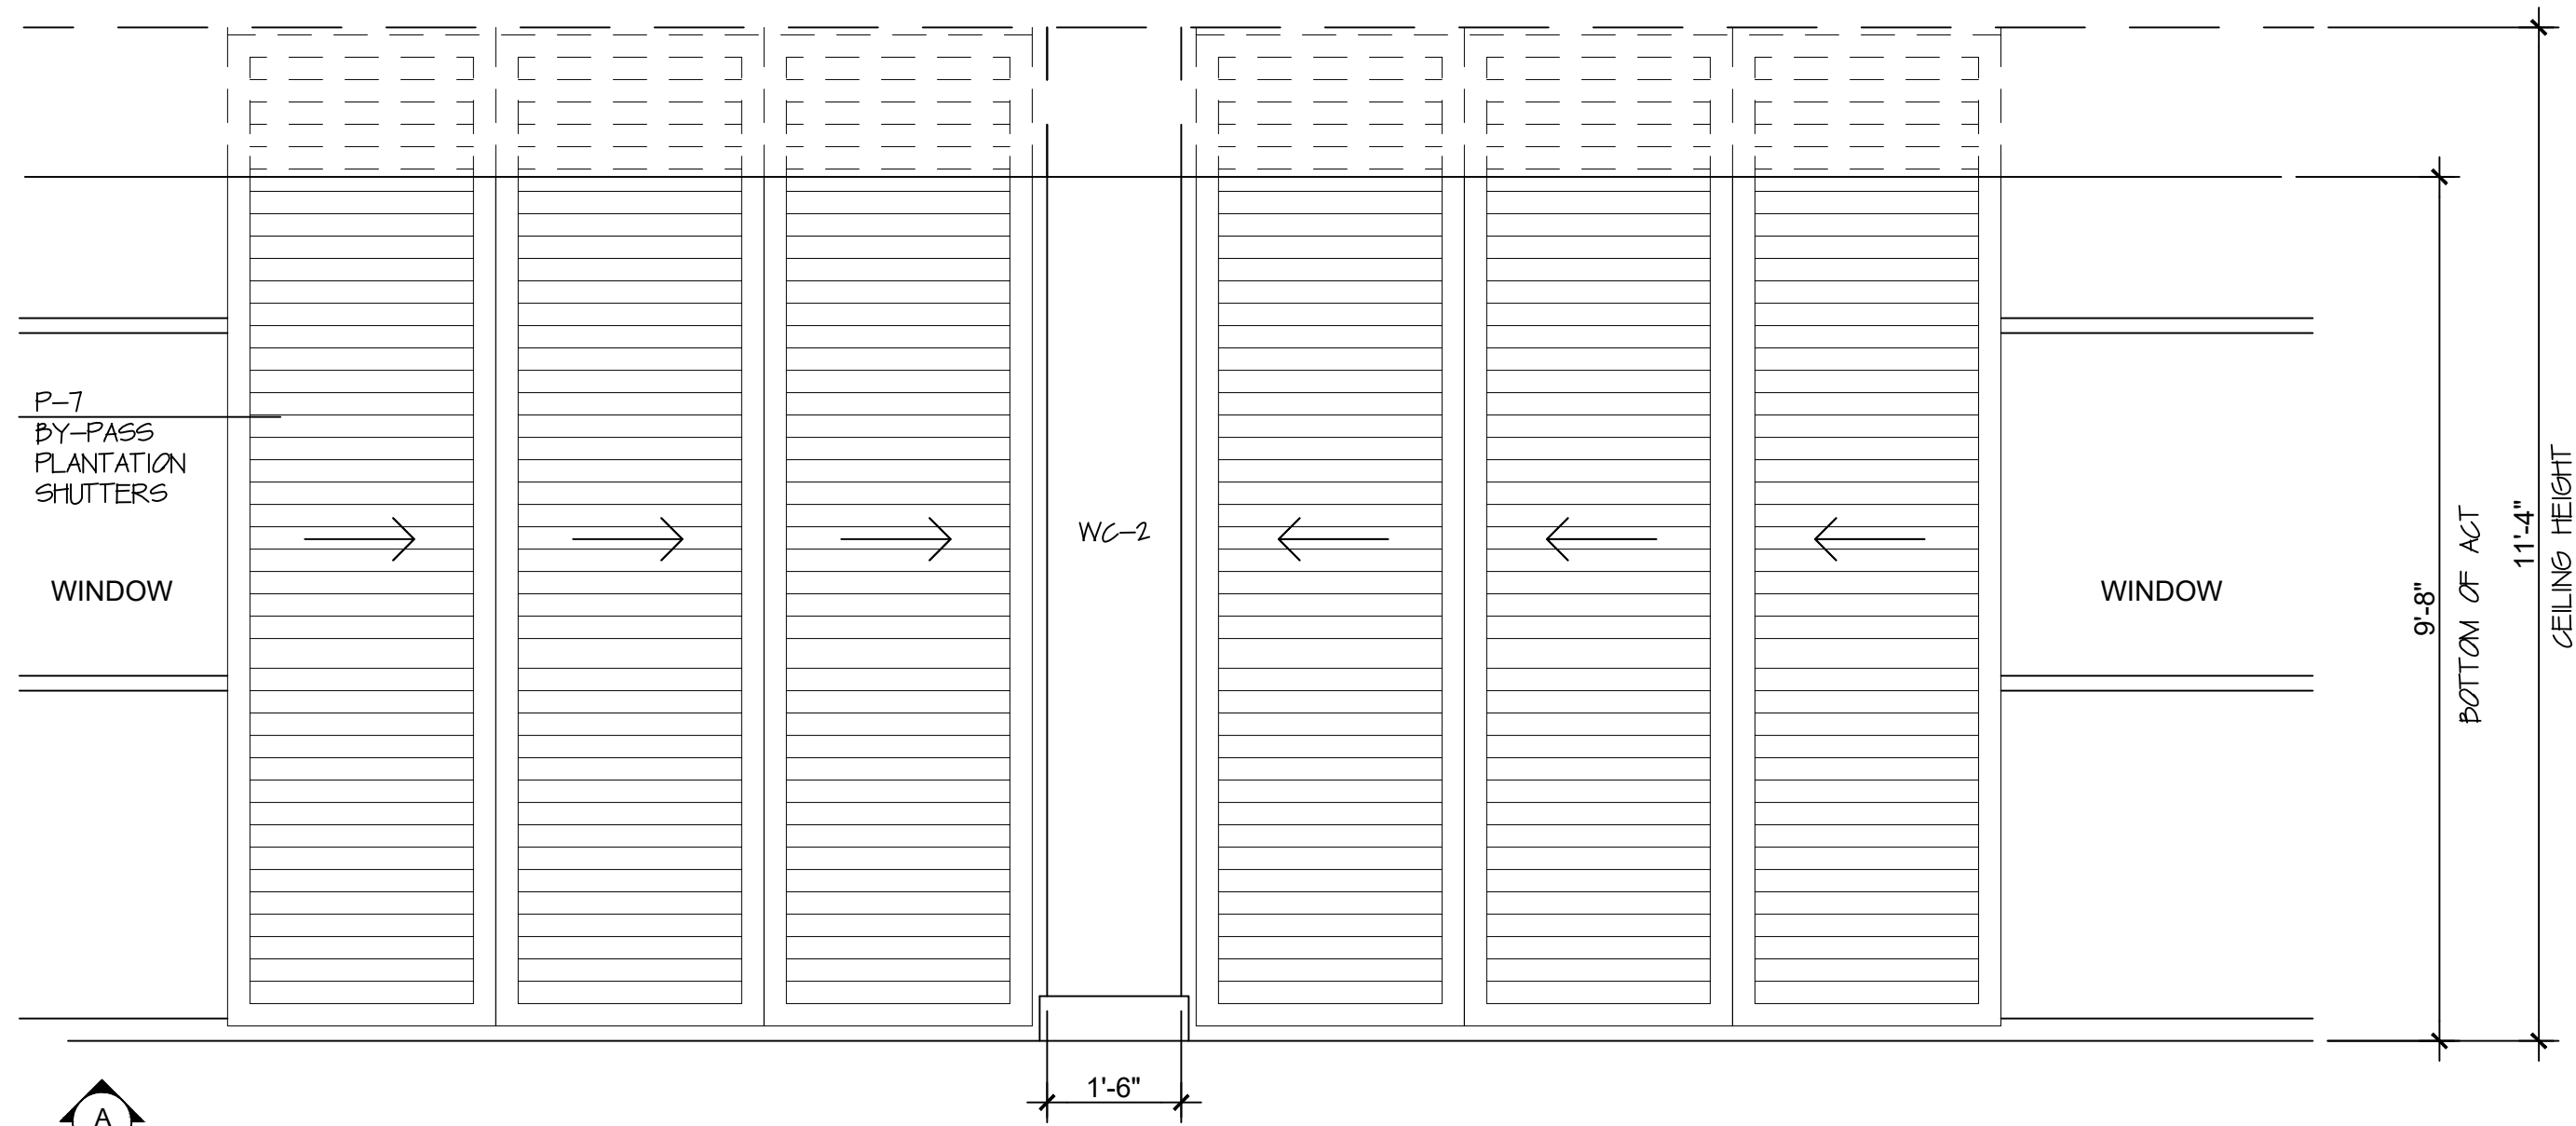

E17 - SOCIAL ROOM WINDOW BY-PASS SHUTTERS


1/2"= 1'-0"

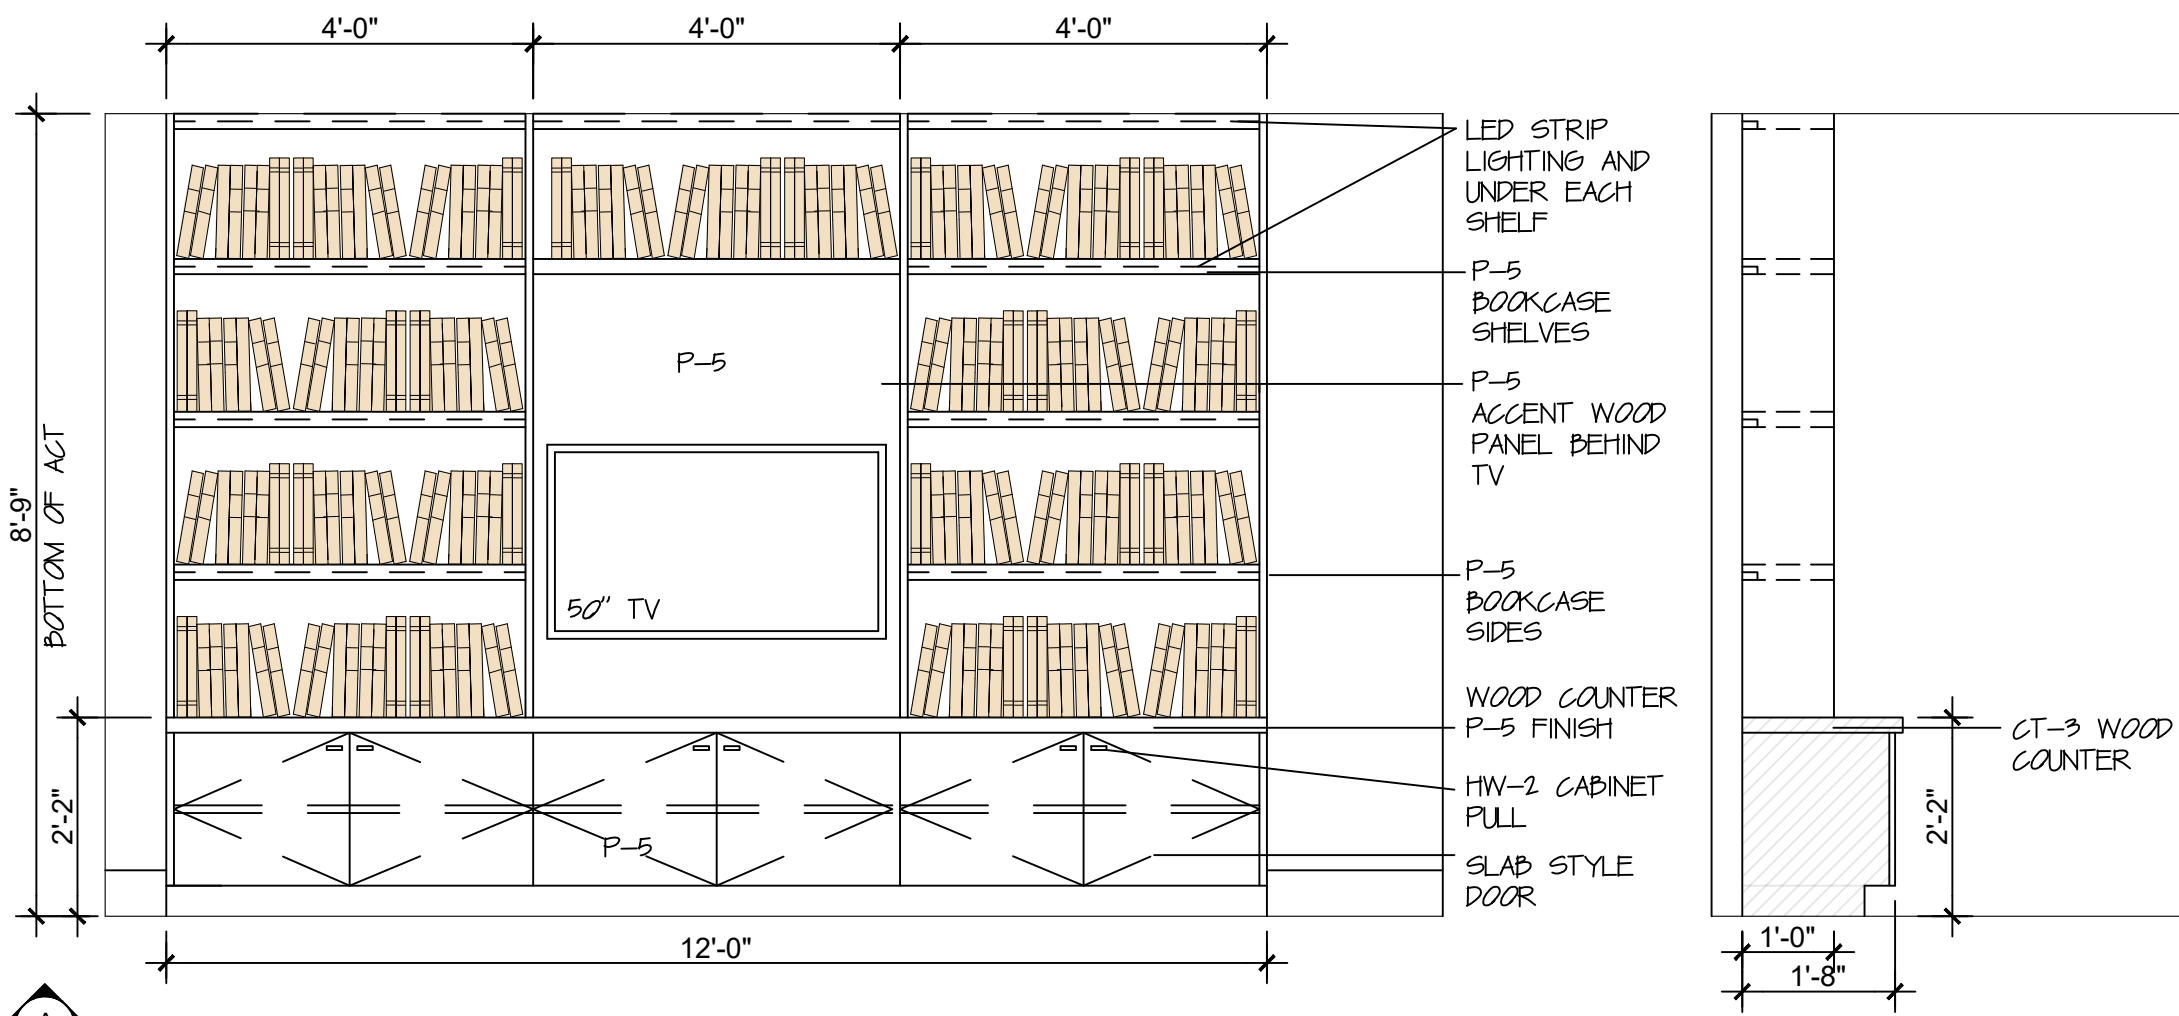

E18 - LIBRARY TV WALL NORTH ELEVATION


1/2"= 1'-0"

SIDE VIEW

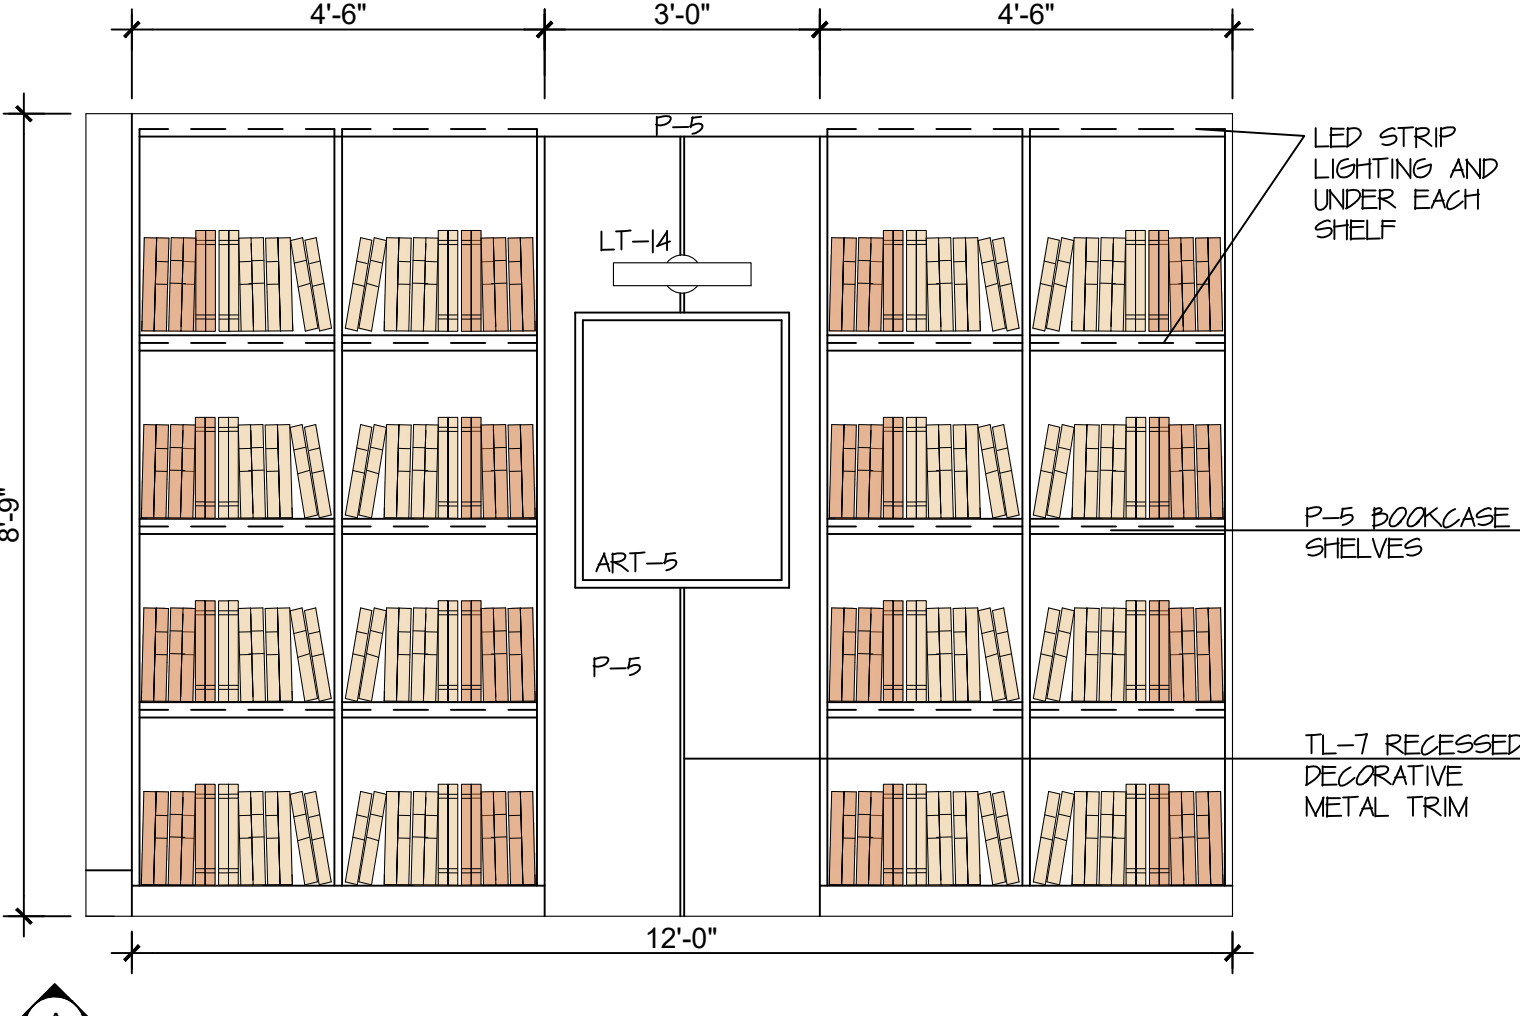


E19 - LIBRARY BOOKCASE SOUTH ELEVATION

1/2"= 1'-0"

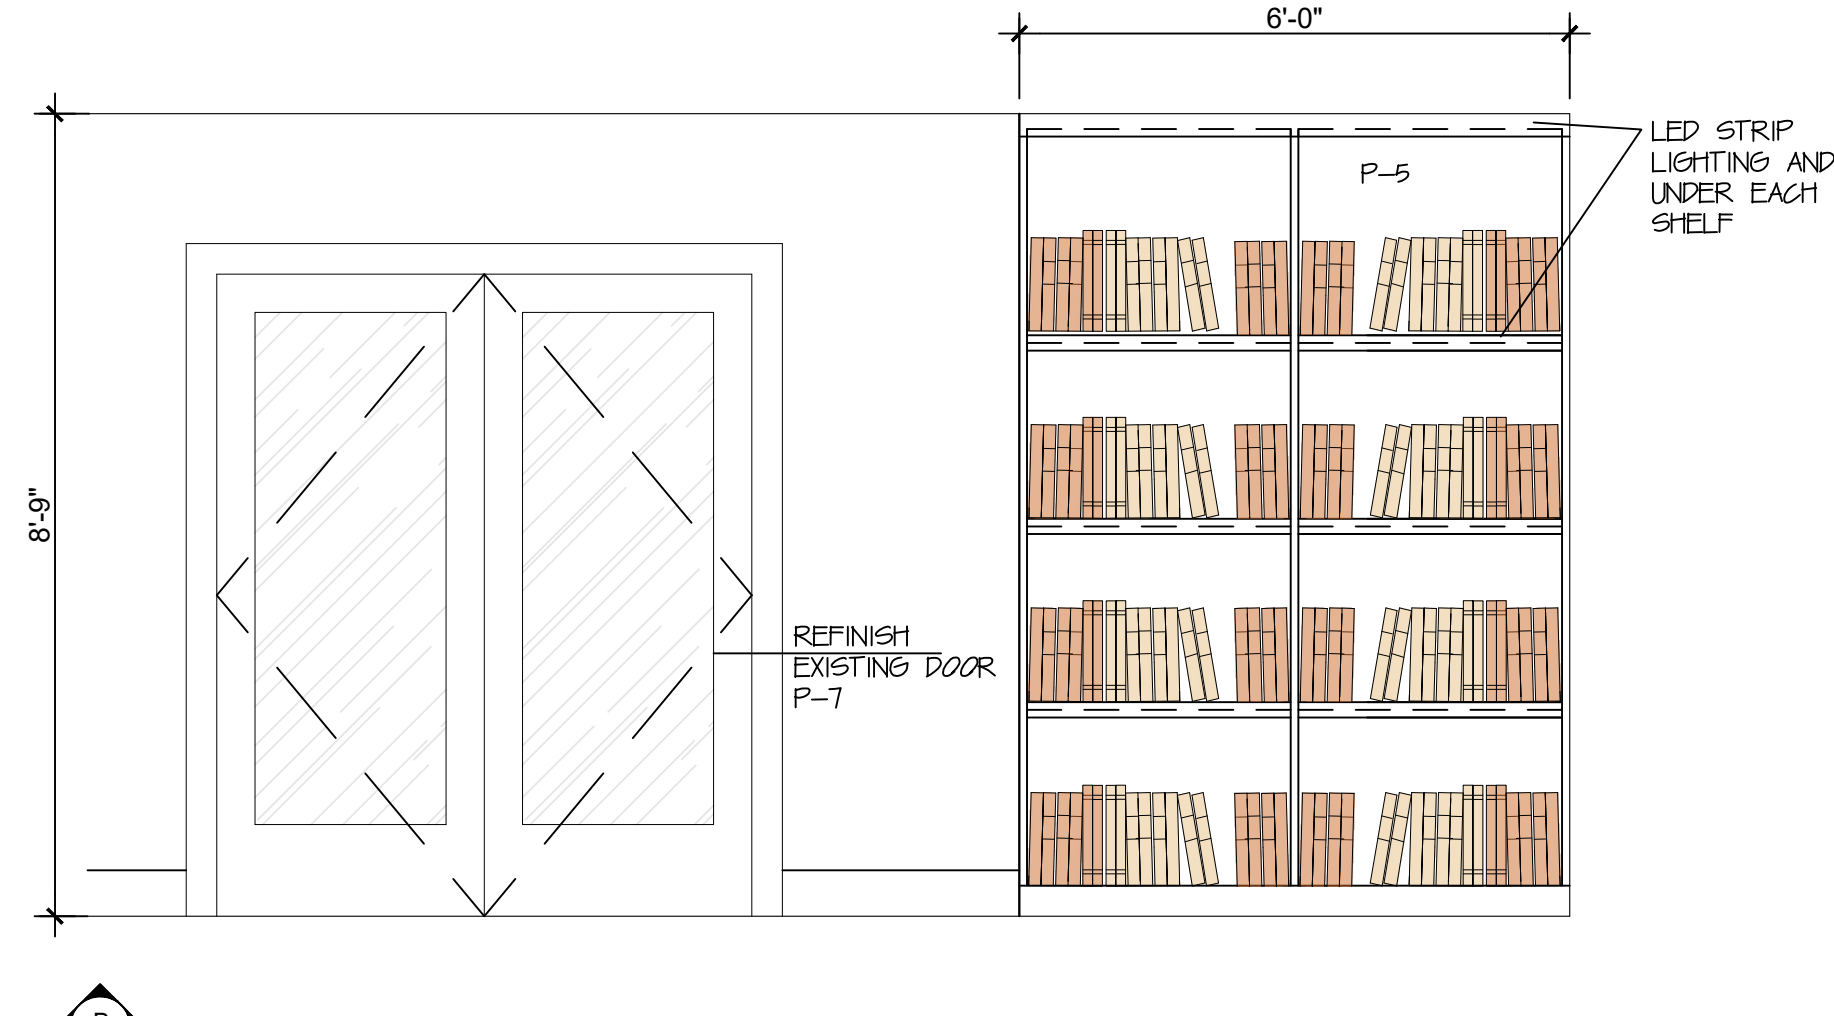


E19 - LIBRARY BOOKCASE WALL EAST ELEVATION

1/2"= 1'-0"

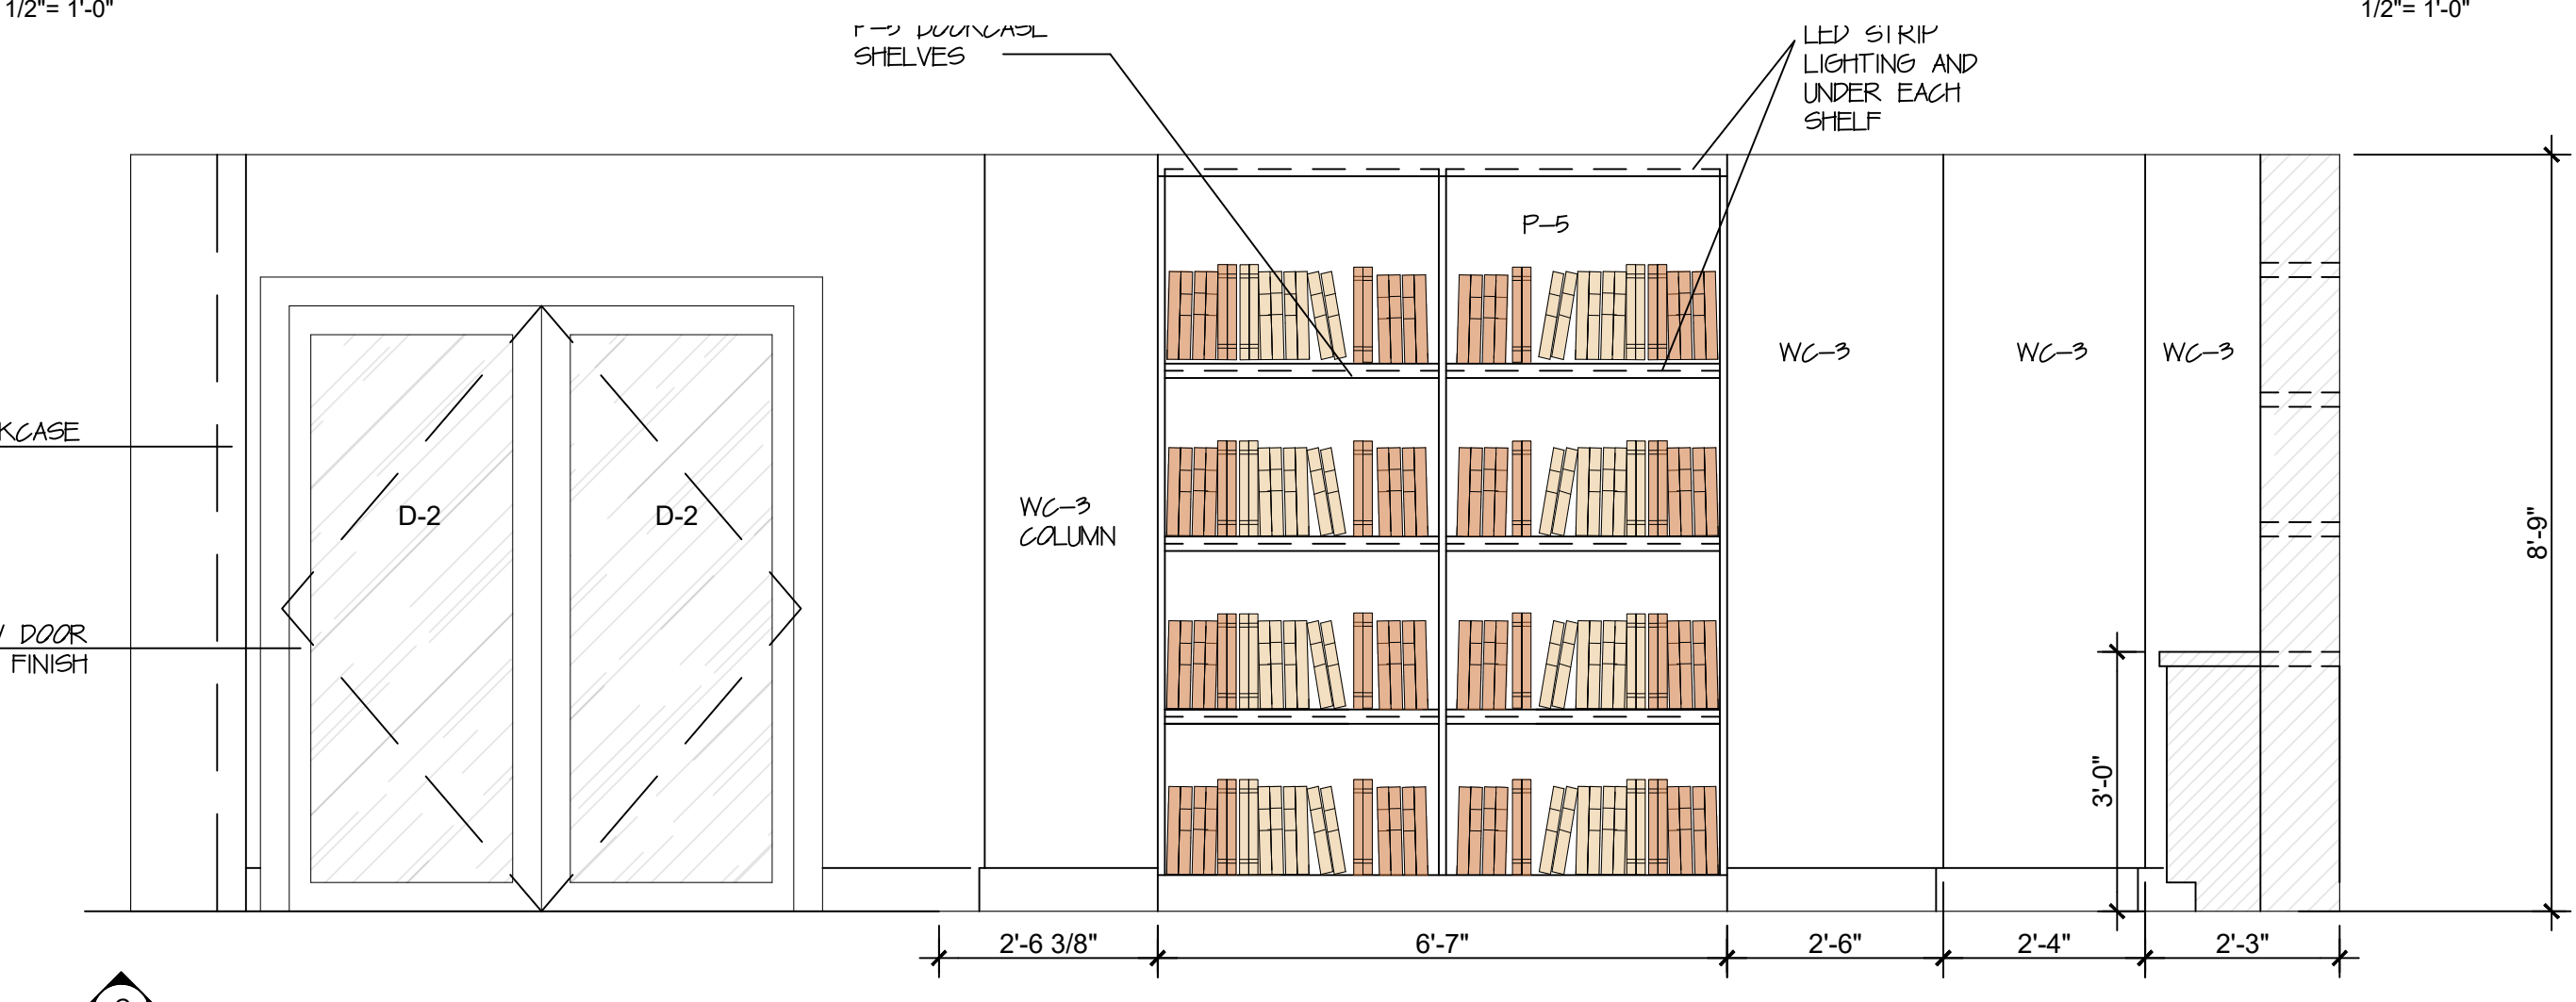

E19 - LIBRARY BOOKCASE WEST ELEVATION

1/2"= 1'-0"

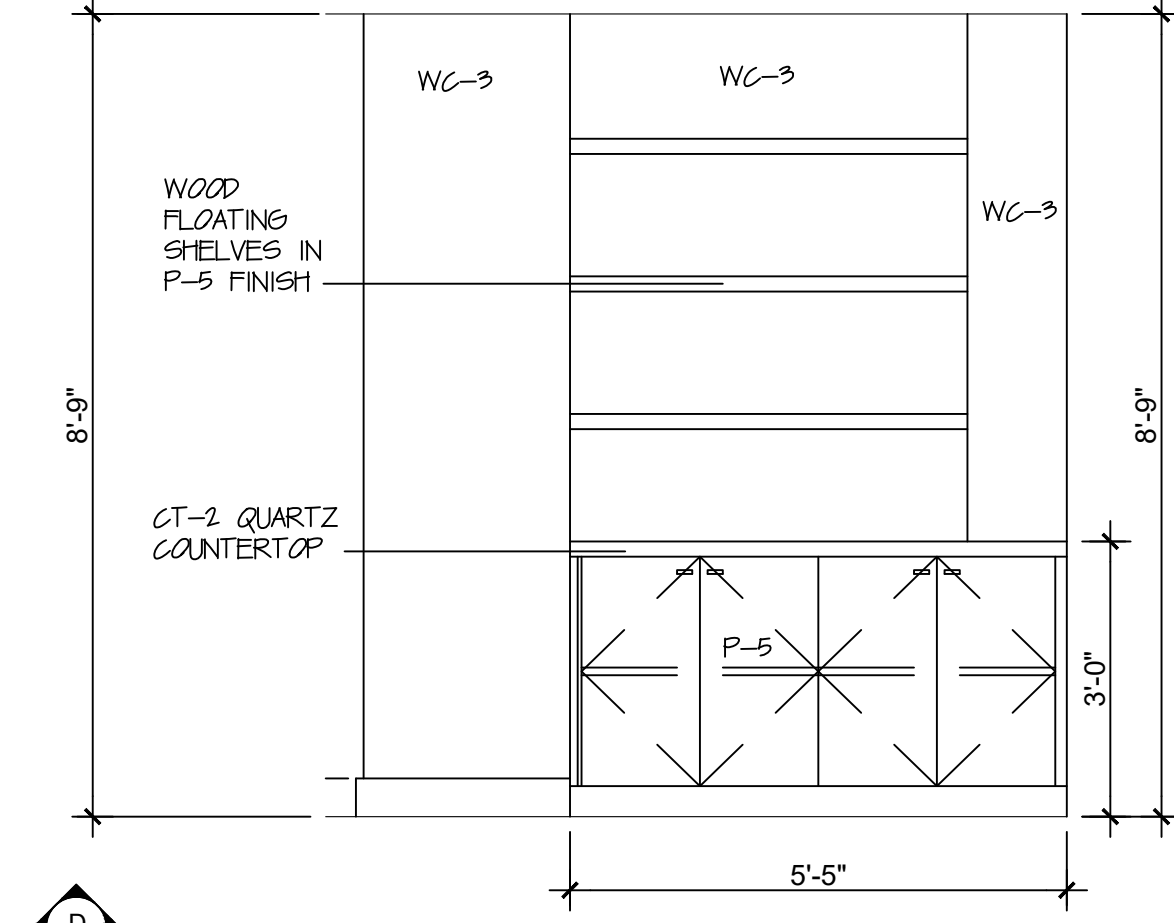

E19 - LIBRARY DRYBAR NORTH ELEVATION

1/2"= 1'-0"

CD

CLIVE | DANIEL
HOME

2777 TAMiami TRAIL N
NAPLES FL 34103
(239) 261-4663
www.clivedaniel.com
1B26001785

CLIVE | DANIEL
HOUSING

CDH DESIGN GROUP
Lubner Group LLC d/b/a
Clive Daniel/The Lubner Group
does not provide architectural,
structural, engineering, nor
MEP services.
NOT FOR CONSTRUCTION

ELEVATIONS

VISTAS CONDOMINIUM
NAPLES, FLORIDA

NO.	DESCRIPTION	DATE
1	ID SET CONCEPTUAL DEVELOPMENT	02/23/2025
2		
3		
NOTES:

- NOT FOR CONSTRUCTION - DESIGN INTENT ONLY
- PLANS SUBJECT TO REVISION BASED ON FIELD CONDITIONS. ALL AREAS AND DIMENSIONS TO BE VERIFIED ON SITE.
- ALL CONTENTS HAVE BEEN GENERATED BASED ON OWNER AND GC. SUPPLIED DRAWINGS, MARKETING SHEETS, PHYSICAL MEASUREMENTS AND/OR ELECTRONIC FILES.
- A QUALIFIED GENERAL OR SUB CONTRACTOR SHOULD BE CONSULTED TO FIELD VERIFY ALL DIMENSIONS FOR ACCURACY.
- QUALIFIED PROFESSIONALS SHOULD VERIFY CONFORMANCE WITH ALL LOCAL/STATE BUILDING CODES AND ANY COMMUNITY OR ASSOCIATION REQUIREMENTS.
- CLIVE DANIEL HOME ASSUMES NO RESPONSIBILITY FOR STRUCTURAL, ELECTRICAL, MECHANICAL, FIRE RATED ASSEMBLIES OR OTHER ARCHITECTURAL RELATED DESIGN ISSUES.

DATE:

02/23/2025

DESIGNER



MARYANNE H. & BLAKE E.

DRAWN BY:

A.B.

SHEET NO.

ID117

  

FRAME EXISTING GLASS BLOCK WALL WITH
DECORATIVE WOOD CASING - FINISH IN P-2

CLIVE | DANIEL
HOSPITALITY

CDH DESIGN GROUP
Lubner Group LLC d/b/a

Clive Daniel/The Lubner Group
does not provide architectural,
structural, engineering, nor
MEP services.

NOT FOR CONSTRUCTION

ELEVATIONS
VISTAS CONDOMINIUM
NAPLES, FLORIDA

[illegible]











NOT FOR CONSTRUCTION -
DESIGN INTENT ONLY
PLANS SUBJECT TO REVISION
BASED ON FIELD CONDITIONS.
ALL AREAS AND DIMENSIONS
TO BE VERIFY ON SITE.
ALL CONTENTS HAVE BEEN
GENERATED BASED ON OWNER
PROVIDED SUPPLIER DRAWINGS,
MARKETING SHEETS, PHYSICAL
MEASUREMENTS AND/OR
ELECTRONIC FILES.
GENERAL CONTRACTOR OR SUB
CONTRACTOR SHOULD BE
CONSULTED TO FIELD VERIFY
ALL DIMENSIONS FOR
ACCURACY.
QUALIFIED PROFESSIONALS
SHOULD VERIFY
CONFORMANCE WITH ALL
LOCAL/STATE BUILDING CODES
AND ANY COMMUNITY OR
ASSOCIATION REQUIREMENTS.
CLIVE DANIEL HOME ASSUMES
NO RESPONSIBILITY FOR
STRUCTURAL, ELECTRICAL,
MECHANICAL, FIRE RATED
ASSEMBLIES OR OTHER
ARCHITECTURAL RELATED
DESIGN ISSUES.










SHEET NO.

D118

DESIGN DEVELOPMENT ONLY. NOT INTENDED FOR CONSTRUCTION.

FINISH SCHEDULE
updated: 11/3/2025

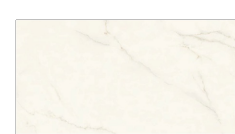 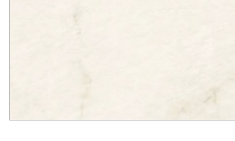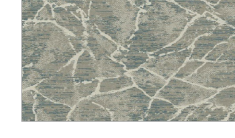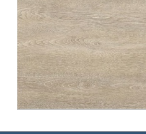  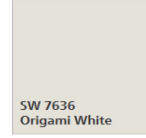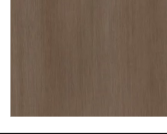 AREA	TAG	TYPE	PURCHASER	INSTALLER	MFR.	MODEL/SKU #	COLOR	SIZE	DESCRIPTION	IMAGE	QTY	NOTES
FLOORING												
FLOORING - LOBBY LEVEL MAIN & FRONT ELEVATOR CABS	TL-1	PORCELAIN TILE	BLUE HORIZON	BLUE HORIZON	ATLAS-CONCORDE	MARVEL X	CALCATA-APUANO	24 "X 48", 9MM	PORCELAIN TILE, RECTIFIED EDGE, POLISHED			GROUT: TEC 909 STERLING
FLOORING - BACK ELEVATOR LOBBY FIELD TILE, MAIN ROOM	TL-2	PORCELAIN TILE	BLUE HORIZON	BLUE HORIZON	ATLAS-CONCORDE	MARVEL X	FIOR DI BOSCO	24"x24", 9MM	PORCELAIN TILE, RECTIFIED EDGE, POLISHED			GROUT: TEC 935 SILEQUETTE
FLOORING - ACCENT ON LOBBY LEVEL	TL-3	PORCELAIN TILE	BLUE HORIZON	BLUE HORIZON	ATLAS-CONCORDE	MARVEL X	CALCATA-APUANO	11 3/4"x 11 3/4"	PORCELAIN TILE, RECTIFIED EDGE, MOSAICO MATT			GROUT: TEC 909 STERLING
FLOORING - RESTROOM	TL-4	PORCELAIN TILE	BLUE HORIZON	BLUE HORIZON	ATLAS-CONCORDE	MARVEL X	CALCATA-APUANO	24"x24", 9MM	PORCELAIN TILE, RECTIFIED EDGE, MATTE			GROUT: TEC 909 STERLING
FLOORING - GARAGE LEVELS	TL-5	PORCELAIN TILE	BLUE HORIZON	BLUE HORIZON	ATLAS-CONCORDE	MARVEL X	CALCATA-APUANO	24 "X 48", 9MM	PORCELAIN TILE, RECTIFIED EDGE, HAMMERED MATTE			GROUT: MAPS1 5077 FROST
LOBBY LEVEL LOBBY WAITING AREA	CPT-1	CONTRACT BROADLOOM	CDH	BLUE HORIZON	SIGNATURE FLOORING	DESIGN # ZB5694	MULTI	WIDTH: 12'	Loose Lay LVT Wear Layers Thickness 20 mil (250mm) Overall Thickness: mm Bevel/Micro Bevel Finish: Commercial Urethane with Ceramic Bead			
SOCIAL ROOM AND LIBRARY	CPT-2	CONTRACT BROADLOOM	CDH	BLUE HORIZON	SIGNATURE FLOORING	DESIGN # ZB5731	MULTI	WIDTH: 12'	Loose Lay LVT Wear Layers Thickness 20 mil (250mm) Overall Thickness: mm Bevel/Micro Bevel Finish: Commercial Urethane with Ceramic Bead			
RESIDENT CORRIDORS	CPT-3	CONTRACT BROADLOOM	CDH	BLUE HORIZON	SIGNATURE FLOORING	DESIGN # 111160	MULTI	WIDTH: 12'	1/10 Colorpoint 4 colors 12 wide 40 oz 100% SDNylon with CPAB and topicals Sol/Stain Treatment			
SOCIAL ROOM, BACK ELEVATOR CABS	LVT-1	Loose Lay LVT	CDH	BLUE HORIZON	SIGNATURE FLOORING	L1009 -Urban Escapes 7"X48" 5mm Loose Lay	721 NASHVILLE	Size 7'W x 48'L	Loose Lay LVT Wear Layer Thickness 20 mil (250mm) Overall Thickness: mm Bevel Micro Bevel Finish: Commercial Urethane with Ceramic Bead			
TRANSITIONS												
TILE FLOOR TO CARPET	TR-1	RUBBER	BLUE HORIZON	BLUE HORIZON	TARGET HOSPITALITY	JOHNSONITE SLIM LINE TRANSITIONS SLTC-XX-C WITH CONTOUR EDGE	TO BE SELECTED	1/4" TO 3/8" MATERIAL	TRANSITION WITH CONTOUR EDGE, COLOR TO BE SELECTED			
SOCIAL ROOM LVT TO CARPET	TR-2	RUBBER	BLUE HORIZON	BLUE HORIZON	TARGET HOSPITALITY	JOHNSONITE SLIM LINE TRANSITIONS SLTC-XX-C WITH CONTOUR EDGE	TO BE SELECTED	.080" TO 1/4" MATERIAL	TRANSITION WITH CONTOUR EDGE, COLOR TO BE SELECTED			
PAINT												
LOBBY LEVEL - MAIN WALL PAINT COLOR	P-1	PAINT	BLUE HORIZON	BLUE HORIZON	SHERWIN WILLIAMS	SW 7036	ORGANI WHITE		EGGSHELL FINISH			
TRIM AND MOLDINGS	P-2	PAINT	BLUE HORIZON	BLUE HORIZON	SHERWIN WILLIAMS	SW 7005	PURE WHITE		SEMI GLOSS FINISH			
MAIN CEILING	P-3	PAINT	BLUE HORIZON	BLUE HORIZON	SHERWIN WILLIAMS	SW 7006	EXTRA WHITE		FLAT FINISH			
SOCIAL ROOM WALLS AND (3) COLUMNS BY WINDOWS	P-4	PAINT	BLUE HORIZON	BLUE HORIZON	SHERWIN WILLIAMS	SW 7570	EGRET WHITE		EGGSHELL FINISH			
HALLWAY AND ELEVATOR WOOD SURROUND AND RESIDENT CORRIDORS (ELEVATOR SURROUND	P-5	PAINT	CDH	CDH			CUSTOM		CUSTOM FINISH TO MATCH APPROVED SAMPLE			MATCH OLD BISCAYNE FINISH: CHARRED CLAY
RECEPTION DESK CABINETRY	P-6	PAINT	BLUE HORIZON	BLUE HORIZON			CUSTOM		CUSTOM FINISH TO MATCH APPROVED SAMPLE			MATCH WILSONART PHANTOM COCCA R213
FLUTED WOOD COLUMNS	P-7	PAINT	BLUE HORIZON	BLUE HORIZON			CUSTOM		CUSTOM FINISH TO MATCH APPROVED SAMPLE			MATCH CARACOLLE MOONSTONE FINISH
RESIDENT CORRIDORS WALLS	P-8		BLUE HORIZON	BLUE HORIZON	SHERWIN WILLIAMS	SW7042	SHOI WHITE		EGGSHELL FINISH			
RESIDENT CORRIDORS - BACK ELEVATOR SURROUND WALL	P-9		BLUE HORIZON	BLUE HORIZON	SHERWIN WILLIAMS	SW 6218	TRADEWIND		EGGSHELL FINISH			
BASE COLOR BEHIND FLUTED COLUMN	P-10		BLUE HORIZON	BLUE HORIZON	SHERWIN WILLIAMS	SW 7020	BLACK FOX		EGGSHELL FINISH			

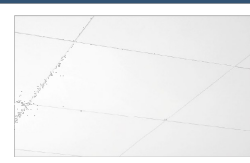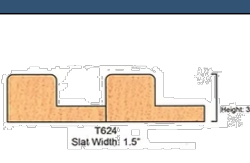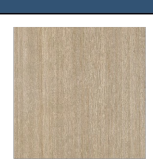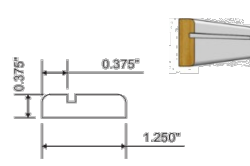 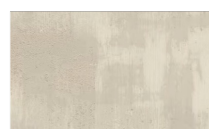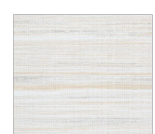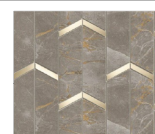 CEILING												
RECEPTION AND WAITING AREA AND LIBRARY	ACT-1	ACOUSTICAL CEILING TILE SYSTEM	BLUE HORIZON	BLUE HORIZON	ARMSTRONG WORLD INDUSTRIES	OPTIMA PB VECTOR	WHITE	24 x 24 x 7/8"	FIRE-TEXTURED PANELS WITH 3/4" REVEAL, DOWNWARD ACCESSIBILITY, HIGH SOUND ABSORPTION, MATERIAL: FIBERGLASS, FIRE RATING: CLASS A, LIGHT REFLECTANCE: 88%, MOULD/MILDEW RESISTANT, SAG/HUMIDITY RESISTANCE, SOUND ABSORPTION: UP TO 0.90 NRC		https://www.armstrongceilings.com/en-us/products/interiors/acoustic-panels/ceiling-tiles/ceiling-tiles-optima-pb-vector-800x800-8mm.html	
SOCIAL ROOM	ACT-2	ACOUSTICAL CEILING TILE SYSTEM	BLUE HORIZON	BLUE HORIZON	ARMSTRONG WORLD INDUSTRIES	OPTIMA PB VECTOR	WHITE	48 x 48 x 7/8"	FIRE-TEXTURED PANELS WITH 3/4" REVEAL, DOWNWARD ACCESSIBILITY, HIGH SOUND ABSORPTION, MATERIAL: FIBERGLASS, FIRE RATING: CLASS A, LIGHT REFLECTANCE: 88%, MOULD/MILDEW RESISTANT, SAG/HUMIDITY RESISTANCE, SOUND ABSORPTION: UP TO 0.90 NRC		https://www.armstrongceilings.com/en-us/products/interiors/acoustic-panels/ceiling-tiles/ceiling-tiles-optima-pb-vector-800x800-8mm.html	
MILLWORK												
SOCIAL ROOM LARGE ROUND COLUMN AND RESIDENT CORRIDORS FLUTED WOOD PANEL AT GLASS BLOCK WALLS	MW-1	TAMBOUR WALL CLADDING	BLUE HORIZON	BLUE HORIZON	WORLD PANEL PRODUCTS	TAMBOUR	WHITE OAK WPK24	Stem are 8" and longer x 12" wide normally.	kraft paper backing			MATCH APPROVED SAMPLE
LOBBY LEVEL HALLWAYS TRIM MOLDING	MW-2	APPLIED MOLDING	BLUE HORIZON	BLUE HORIZON	MILLWORK 360	MW3-50276 PANEL MOULD		3/8" X 1 1/4"	PANEL MOULD			GROOVE TOWARDS CENTER OF WALL, FINISH: P-1
BASEBOARD LOBBY LEVEL	MW-3	BASEBOARD	BLUE HORIZON	BLUE HORIZON	SMITH AND DESHIELDS	LDI BAS14C		5" X 5.25", 16 LF	PRIMED LDI BASEBOARD			FINISH: P-2
BASEBOARD LOBBY LEVEL AT ROUND COLUMN AND SOCIAL ROOM (3) ROUND COLUMNS BY WINDOWS	MW-4	BASEBOARD FLEXIBLE	BLUE HORIZON	BLUE HORIZON	SMITH AND DESHIELDS	FLEX BASE: LDI BAS14C (1/2" X 5-3/4")		.5" X 5.25"				FINISH: P-2
HALLWAY 2 ANGLED WALLS	MW-5	WALL TRIM FOR LED LINEAR ACCENT LIGHT	BLUE HORIZON	BLUE HORIZON	ORAC BY OUTWATER	CB95	PAINTABLE	6 1/8" W X 1 1/4" D, LENGTH: 66"	PAINTABLE WALL TRIM,			FINISH: P-2
DOOR FOR GARAGE STORAGE ROOM (OFF RECEPTION)	D-1	DOOR	BLUE HORIZON	BLUE HORIZON	TBD				FIRE RATED DOOR TO BE CONFIRMED			MATCH DOOR PROFILE AS ELECTRICAL ROOM, FINISH: P-2
DOOR FOR SOCIAL ROOM ENTRY & ENTRY TO LIBRARY	D-2	DOOR	BLUE HORIZON	BLUE HORIZON	TBD	HOLLOW METAL DOOR WITH LITE KIT AND FR GLASS	TBD	MATCH EXISTING OPENING	FIRE RATED GLASS OPTIONS AVAILABLE		2 SETS	HARDWARE TO BE SELECTED, FINISH TO MATCH P-1
WALL COVERING												
SOCIAL ROOM ACCENT - AT BACK OF BAR AND ACCENT TV WALL BEHIND CREDENZA	WC-1	TYPE II WALLCOVERING	CDH	CDH	MOMENTUM	JAVEL PARIS	HIL 03 BAILET	WIDTH: 27"	ROLL LENGTH: 15.1Y, CONTENT: 75% WATER BASED PLASTER, 10% PAPER, 10% METALLIZED POLYESTER, 30 YD. MIN. FLAME RESISTANCE: ASTM E84 CLASS A			DRYWALL - LEVEL 5 FINISH
LIBRARY WALLS	WC-2	WALLCOVERING	CDH	CDH	MOC WALL	WINDLOW MXX1128	MORNING DEW	WIDTH: 54"	NATURAL TEXTILE, CONTENTS: 30% COTTON, 70% POLYESTER, BACKING: PAPER, PATTERN MATCH: RANDOM REVERSIBLE, FIRE RATING: CLASS A			DRYWALL - LEVEL 5 FINISH
LOBBY LEVEL RESTROOMS	WC-3	TYPE II WALLCOVERING	CDH	CDH	MOMENTUM	MANDOLIN A381-009	HONEY VANILLA	WIDTH: 52 7/8"	TYPE II WALLCOVERING, BACKING: OSANAGUR, REVERSE HANGGRANOM MATCH, CLASS A, ASTM E 84, PASSES NFPA 286, NFPA 101, HIGHLY CLEANABLE, ANTIMICROBIAL ADDITIVES			DRYWALL - LEVEL 5 FINISH
WALL FINISHES												
RECEPTION BACK COUNTER WALL AND LOBBY HALLWAY NICHE WITH WATERFALL FEATURE	TL-6	MOSAIC TILE	BLUE HORIZON	BLUE HORIZON	ATLAS-CONCORDE	MARVEL X MASACO MASACO CHEVRON, POLISHED, LAPPATO	FIOR DI BOSCO, #A8A	18.25" X 7.5"				GROUT: TEC 935 SEKHOUETTE
SOCIAL ROOM - UPHOLSTERED FABRIC PANEL TRIM AND LIBRARY BOOKCASE	TL-7	DECORATIVE METAL TRIM	BLUE HORIZON	BLUE HORIZON	CERAMICHE SUPERGRES	OVERTIME WALL PROFILO METALLO	GLITTER GOLD	0.4"x60"	METAL TRIM			
CUSTOM WOOD WALL PANEL WITH INTEGRATED LED ACCENT LIGHT	MW-5	CUSTOM - STAGGERED LOOK	BLUE HORIZON	BLUE HORIZON								FINISH TO MATCH: WILSONART PHANTOM COCOA 8213
UPHOLSTERED WALL PANELS IN CLUB/SOCIAL ROOM	WC-6	SUPPLIED & INSTALLED BY CDH - TBD	CDH	CDH					FABRIC UPHOLSTERED PANELS			ADD LINEAR LED LIGHTING AT WAJNSCOTTING

CD
CLIVE | DANIEL
HOME
2777 TAMiami TRAIL N
NAPLES FL 34103
(239) 261-4663
www.clivedaniel.com
IB26001785

CLIVE | DANIEL
HOSPITALITY

CDH DESIGN GROUP
Lubner Group LLC d/b/a

Clive Daniel/The Lubner Group
does not provide architectural
structural, engineering, nor
MEP services.

NOT FOR CONSTRUCTION

SCHEDULES

VISTAS CONDOMINIUM


NAPLES, FLORIDA

DATE	DESCRIPTION	NO.
02/23/2025	ID SET CONCEPTUAL DEVELOPMENT	1
07/02/2025	ID SET FOR COORDINATION WITH GC	2
09/08/2025	UPDATE FINISH SCHEDULES	3
		4
		5
		6
		7
		8
		9
		10

NOTES:


- NOT FOR CONSTRUCTION - DESIGN INTENT ONLY
- SUBJECT TO REVISION BASED ON FIELD CONDITIONS, ALL AREAS AND DIMENSIONS WILL BE VERIFY ON SITE
- ALL CONTENTS HAVE BEEN GENERATED BASED ON OWNER AND GC: SUPPLIED DRAWINGS AND SHEETS, PHYSICAL MEASUREMENTS AND/OR ELECTRONIC FILES.
- CONTRACTOR GENERAL OR SUB CONTRACTOR SHOULD BE CONSULTED TO FIELD VERIFY ALL DIMENSIONS FOR ACCURACY.
- QUALIFIED PROFESSIONALS SHOULD VERIFY CONFORMANCE WITH ALL HOA/STATE BUILDING CODES AND ANY COMMUNITY OR ASSOCIATION REQUIREMENTS. GIVE DANIEL HOME ASSUMES NO RESPONSIBILITY FOR STRUCTURAL, ELECTRICAL, MECHANICAL, FIRE RATED REQUIREMENTS OR OTHER ARCHITECTURAL RELATED DESIGN ISSUES.

DATE:	02/23/2025
DESIGNER	MARYANNE H. & BLAKE E.
DRAWN BY:	A.B.
SHEET NO.	

 


NOT FOR CONSTRUCTION

VISTAS CONDOMINIUM
NAPLES, FLORIDA

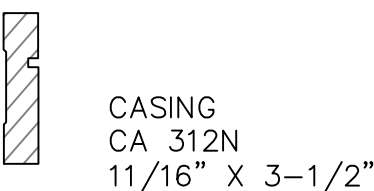ID124

F.F. FACTORY FINISH TO BE APPROVED BY
INTERIOR DESIGNER AND OWNER
ARCHITECT TO VERIFY CODE COMPLIANCE ON DOORS – DESIGN INTENT ONLY

DESIGN DEVELOPMENT ONLY. NOT INTENDED FOR CONSTRUCTION.

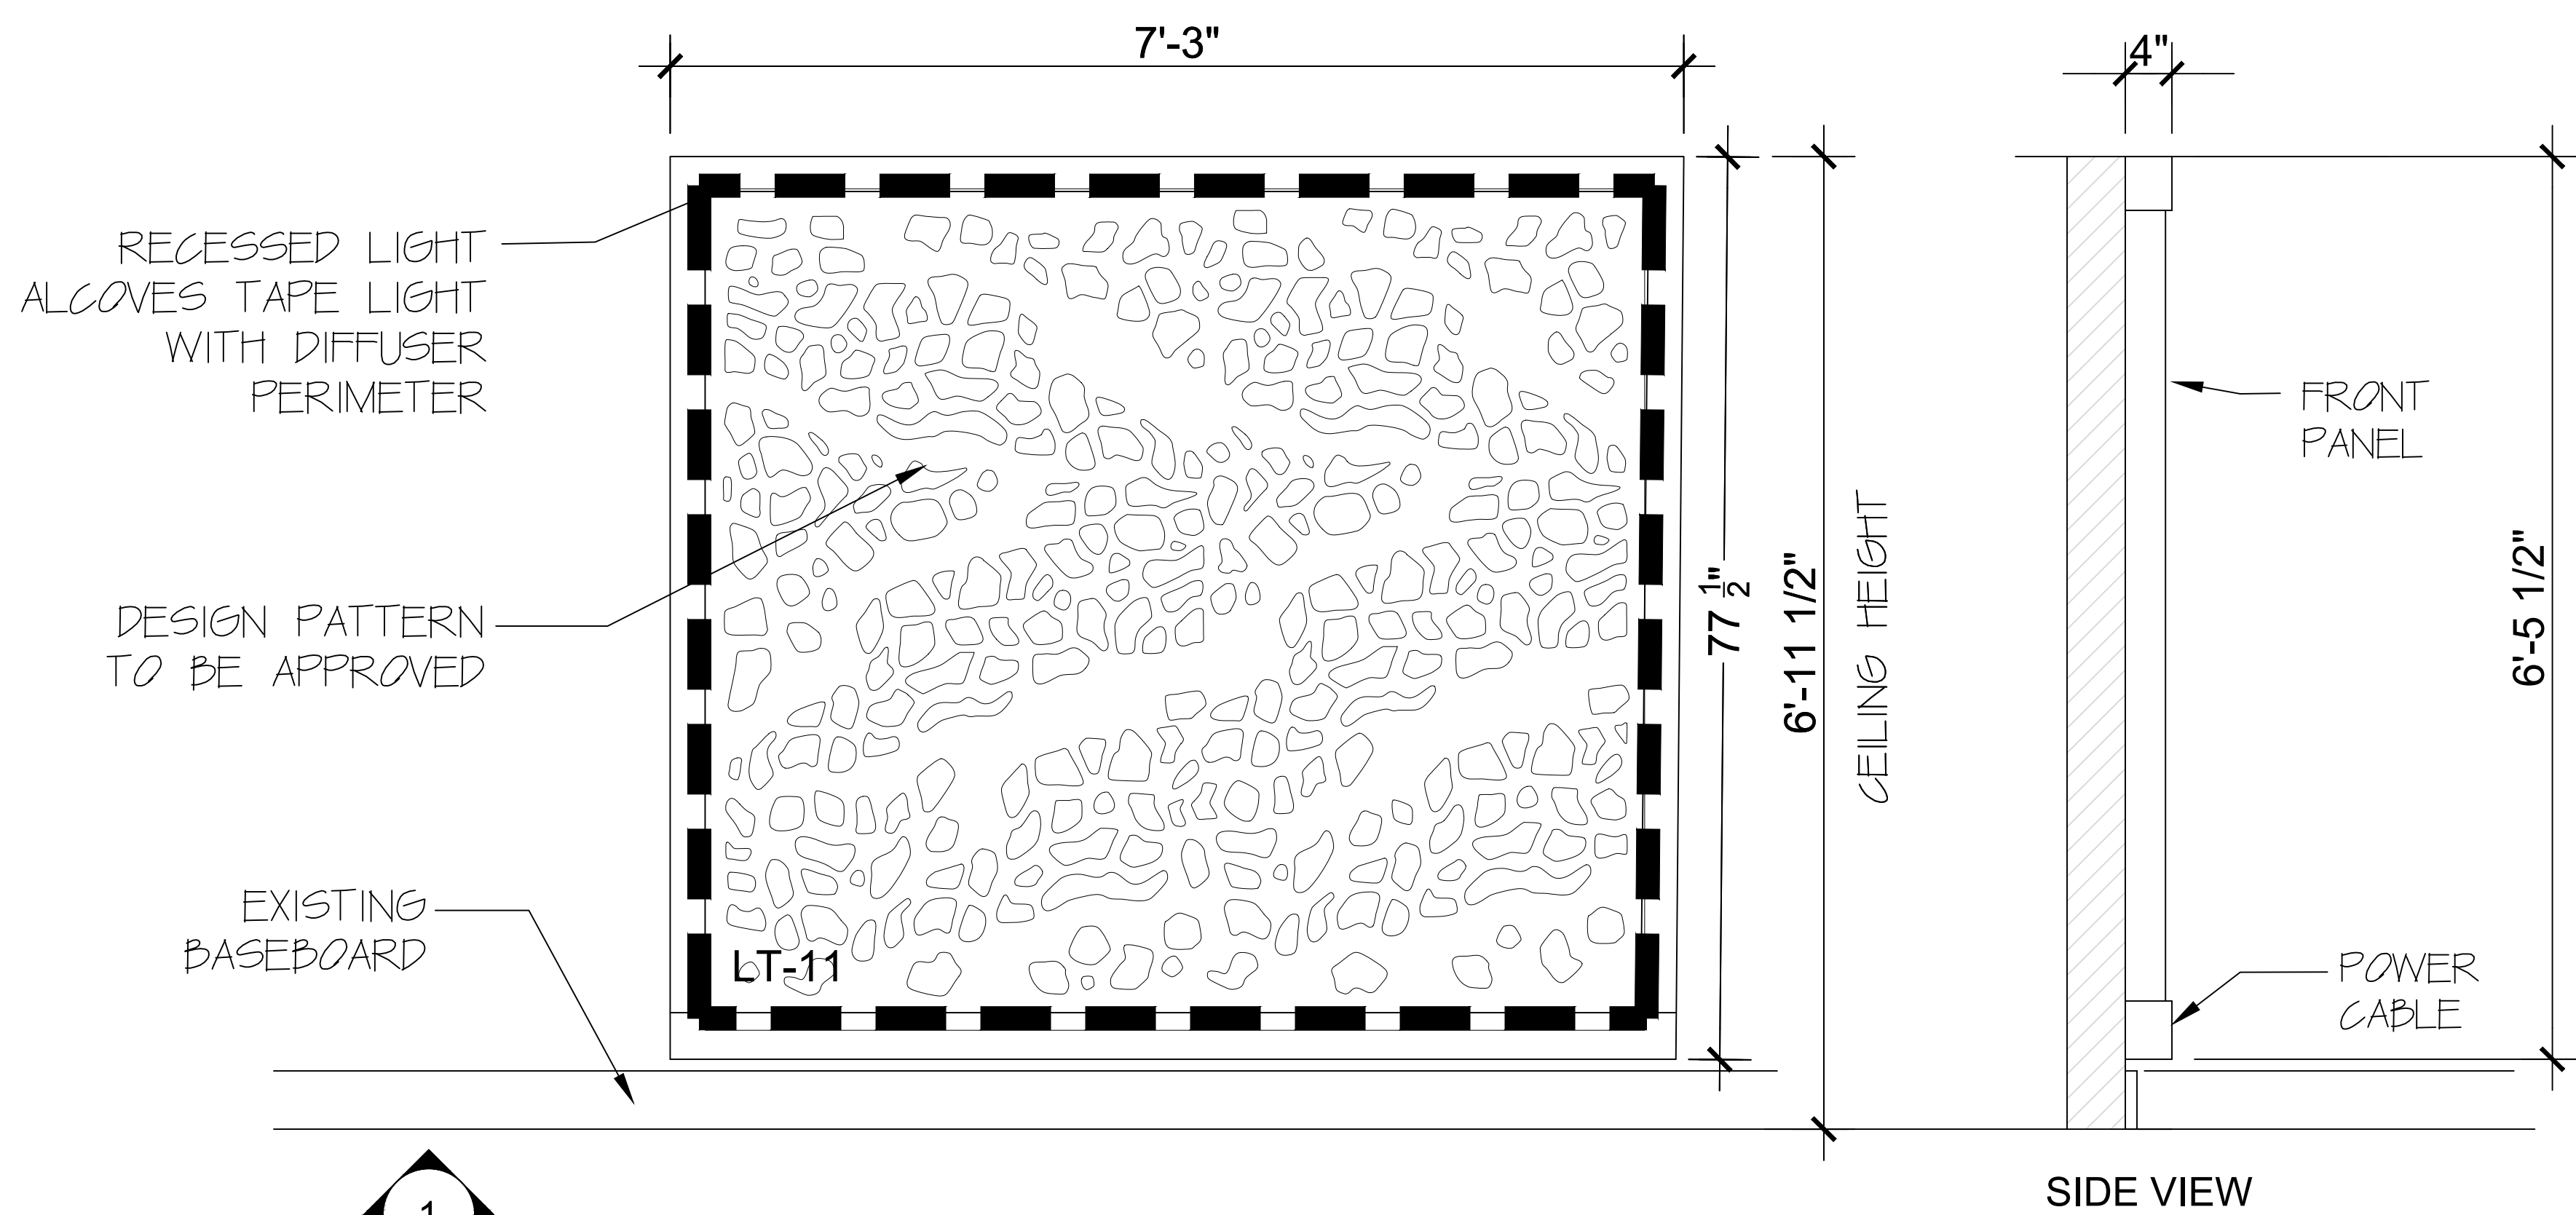

NOTES

FRAME STRUCTURE (STRAIGHT BASE)
USE: METAL TRACK WITH LIGHT-GAUGE METAL STUDS OR KERFED PLYWOOD RIBS.

USE: 6MM OR 1/4" PLYWOOD OR MDF. FOR BACKING

DECORATIVE CUTOUT PANEL
CNC-CUT SEALED MDF OR PVC SHEETS.

BACKLIGHTING: LED STRIP LIGHTS (FLEXIBLE, 2700K-3000K RANGE).

MOUNT BEHIND THE DECORATIVE CUTOUT PANEL USING ALUMINUM LED CHANNELS FOR EVEN DIFFUSION.

BACK PANEL: USE WHITE ACRYLIC (DIFFUSER) OR FROSTED POLYCARBONATE SHEET TO SOFTEN AND DIFFUSE THE LIGHTING.

REMOVE EXISTING SCANCES


ADD OUTLET ON WALL FOR POWER SOURCE

E20 - RESIDENT CORRIDORS ACCENT LIGHT PANEL AT FRONT ELEVATOR LOBBY - PER FLOOR

NO.	DESCRIPTION
1	ID SET CONCEPTUAL DEVELOPMENT
2	
3	
NOTES:

- NOT FOR CONSTRUCTION - DESIGN INTENT ONLY
- PLANS SUBJECT TO REVISION BASED ON FIELD CONDITIONS.
- ALL AREAS AND DIMENSIONS TO BE VERIFIED ON SITE.
- ALL CONTENTS HAVE BEEN GENERATED BASED ON OWNER AND GC. SUPPLIED DRAWINGS, MARKETING SHEETS, PHYSICAL MEASUREMENTS AND/OR ELECTRONIC FILES.
- A QUALIFIED GENERAL OR SUB CONTRACTOR SHOULD BE CONSULTED TO FIELD VERIFY ALL DIMENSIONS FOR ACCURACY.
- QUALIFIED PROFESSIONALS SHOULD VERIFY CONFORMANCE WITH ALL LOCAL/STATE BUILDING CODES AND ANY COMMUNITY OR ASSOCIATION REQUIREMENTS.
- CLIVE DANIEL HOME ASSUMES NO RESPONSIBILITY FOR STRUCTURAL, ELECTRICAL, MECHANICAL, FIRE RATED ASSEMBLIES OR OTHER ARCHITECTURAL RELATED DESIGN ISSUES.

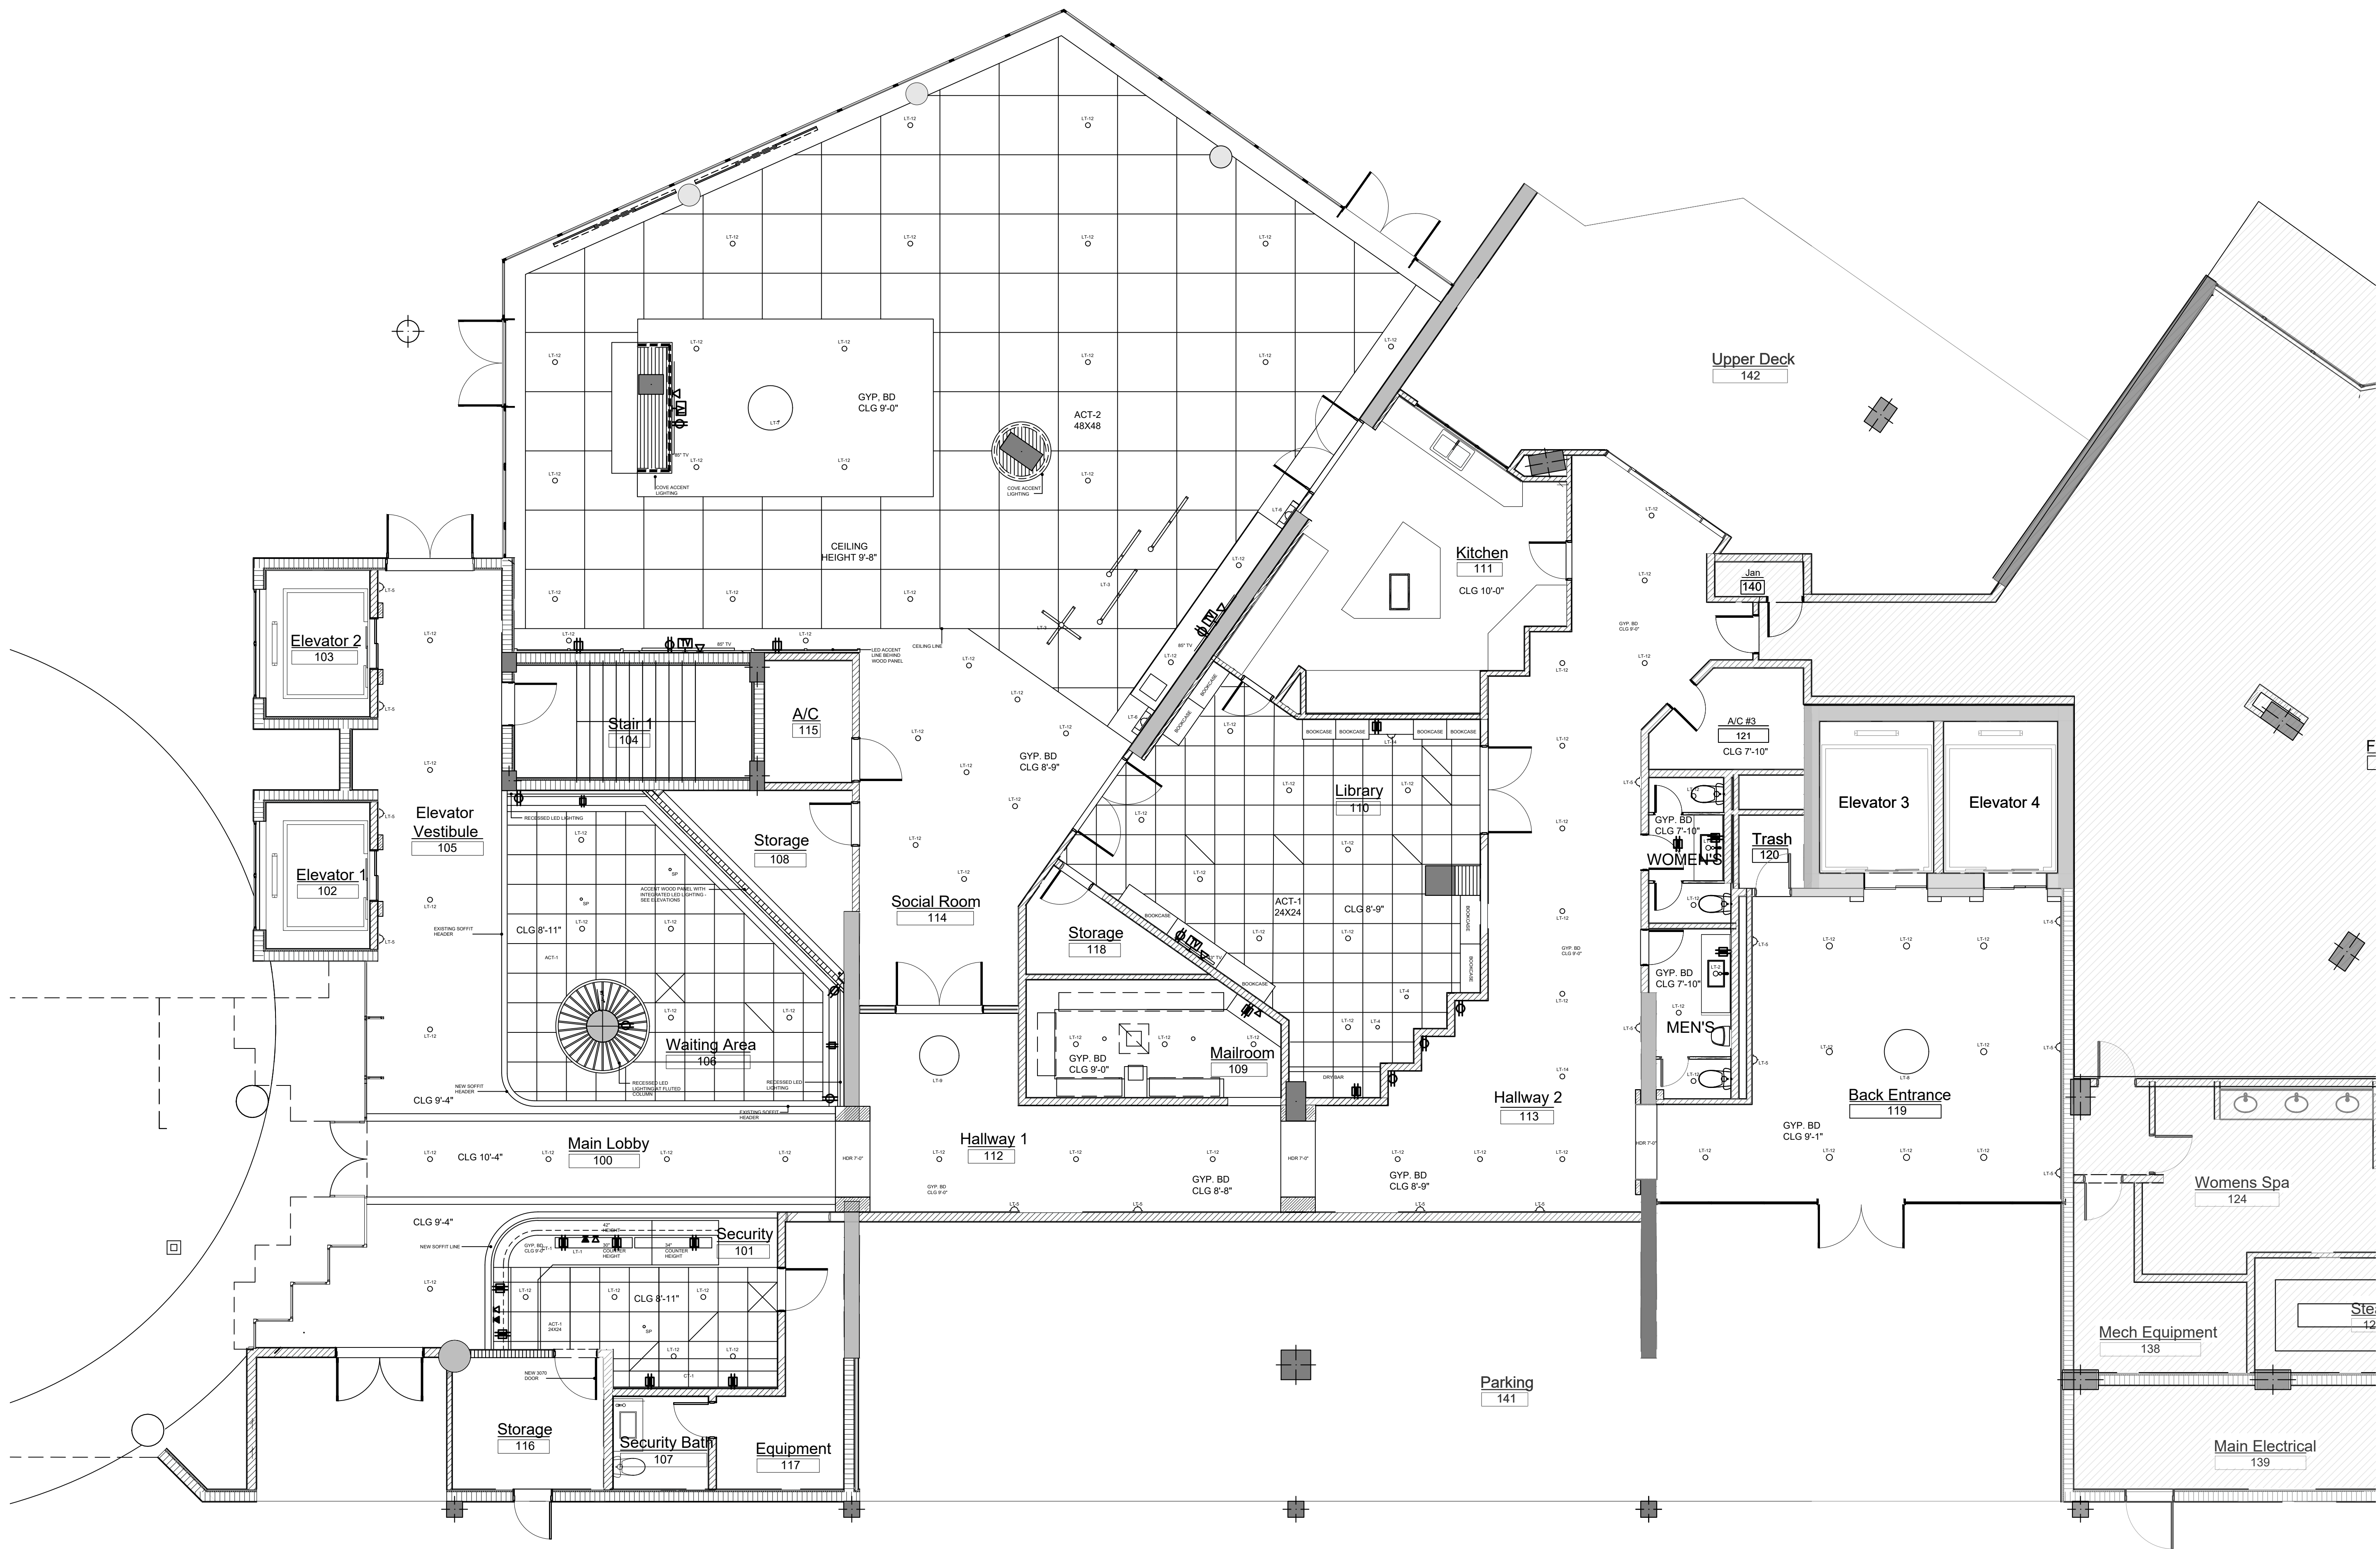

POWER PLAN
3/16"=1'-0"

DESIGN DEVELOPMENT ONLY. NOT INTENDED FOR CONSTRUCTION.

CD

CLIVE DANIEL
HOME

2777 TAMAMI TRAIL N
NAPLES FL 34103
(239) 261-4663
www.clivedaniel.com

1B26001785

CLIVE DANIEL
HOSPITALITY

CDH DESIGN GROUP
Lubner Group LLC d/b/a

Clive Daniel/The Lubner Group
does not provide architectural,
structural, engineering, nor
MEP services.

NOT FOR CONSTRUCTION

POWER PLAN
VISTAS CONDOMINIUM
NAPLES, FLORIDA





NO.	DESCRIPTION
1	ID SET CONCEPTUAL DEVELOPMENT
2	
3	
NOTES:

- NOT FOR CONSTRUCTION - DESIGN INTENT ONLY
- PLANS SUBJECT TO REVISION BASED ON FIELD CONDITIONS. ALL AREAS AND DIMENSIONS TO BE VERIFIED ON SITE.
- ALL CONTENTS HAVE BEEN GENERATED BASED ON OWNER AND GC, SUPPLIED DRAWINGS, MARKETING SHEETS, PHYSICAL MEASUREMENTS AND/OR ELECTRONIC FILES.
- A QUALIFIED GENERAL OR SUB CONTRACTOR SHOULD BE CONSULTED TO FIELD VERIFY ALL DIMENSIONS FOR ACCURACY.
- QUALIFIED PROFESSIONALS SHOULD VERIFY CONFORMANCE WITH ALL LOCAL/STATE BUILDING CODES AND ANY COMMUNITY OR ASSOCIATION REQUIREMENTS.
- CLIVE DANIEL HOME ASSUMES NO RESPONSIBILITY FOR STRUCTURAL, ELECTRICAL, MECHANICAL, FIRE RATED ASSEMBLIES OR OTHER ARCHITECTURAL RELATED DESIGN ISSUES.

DATE:
DESIGNER
MARYANNE H. & BLAKE E.
DRAWN BY: A.B.

SHEET NO.
ID122

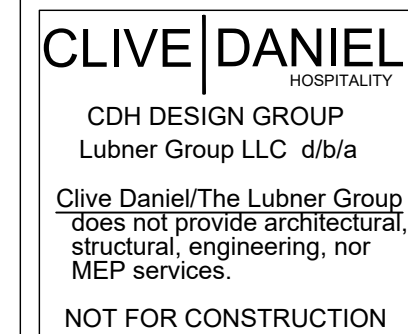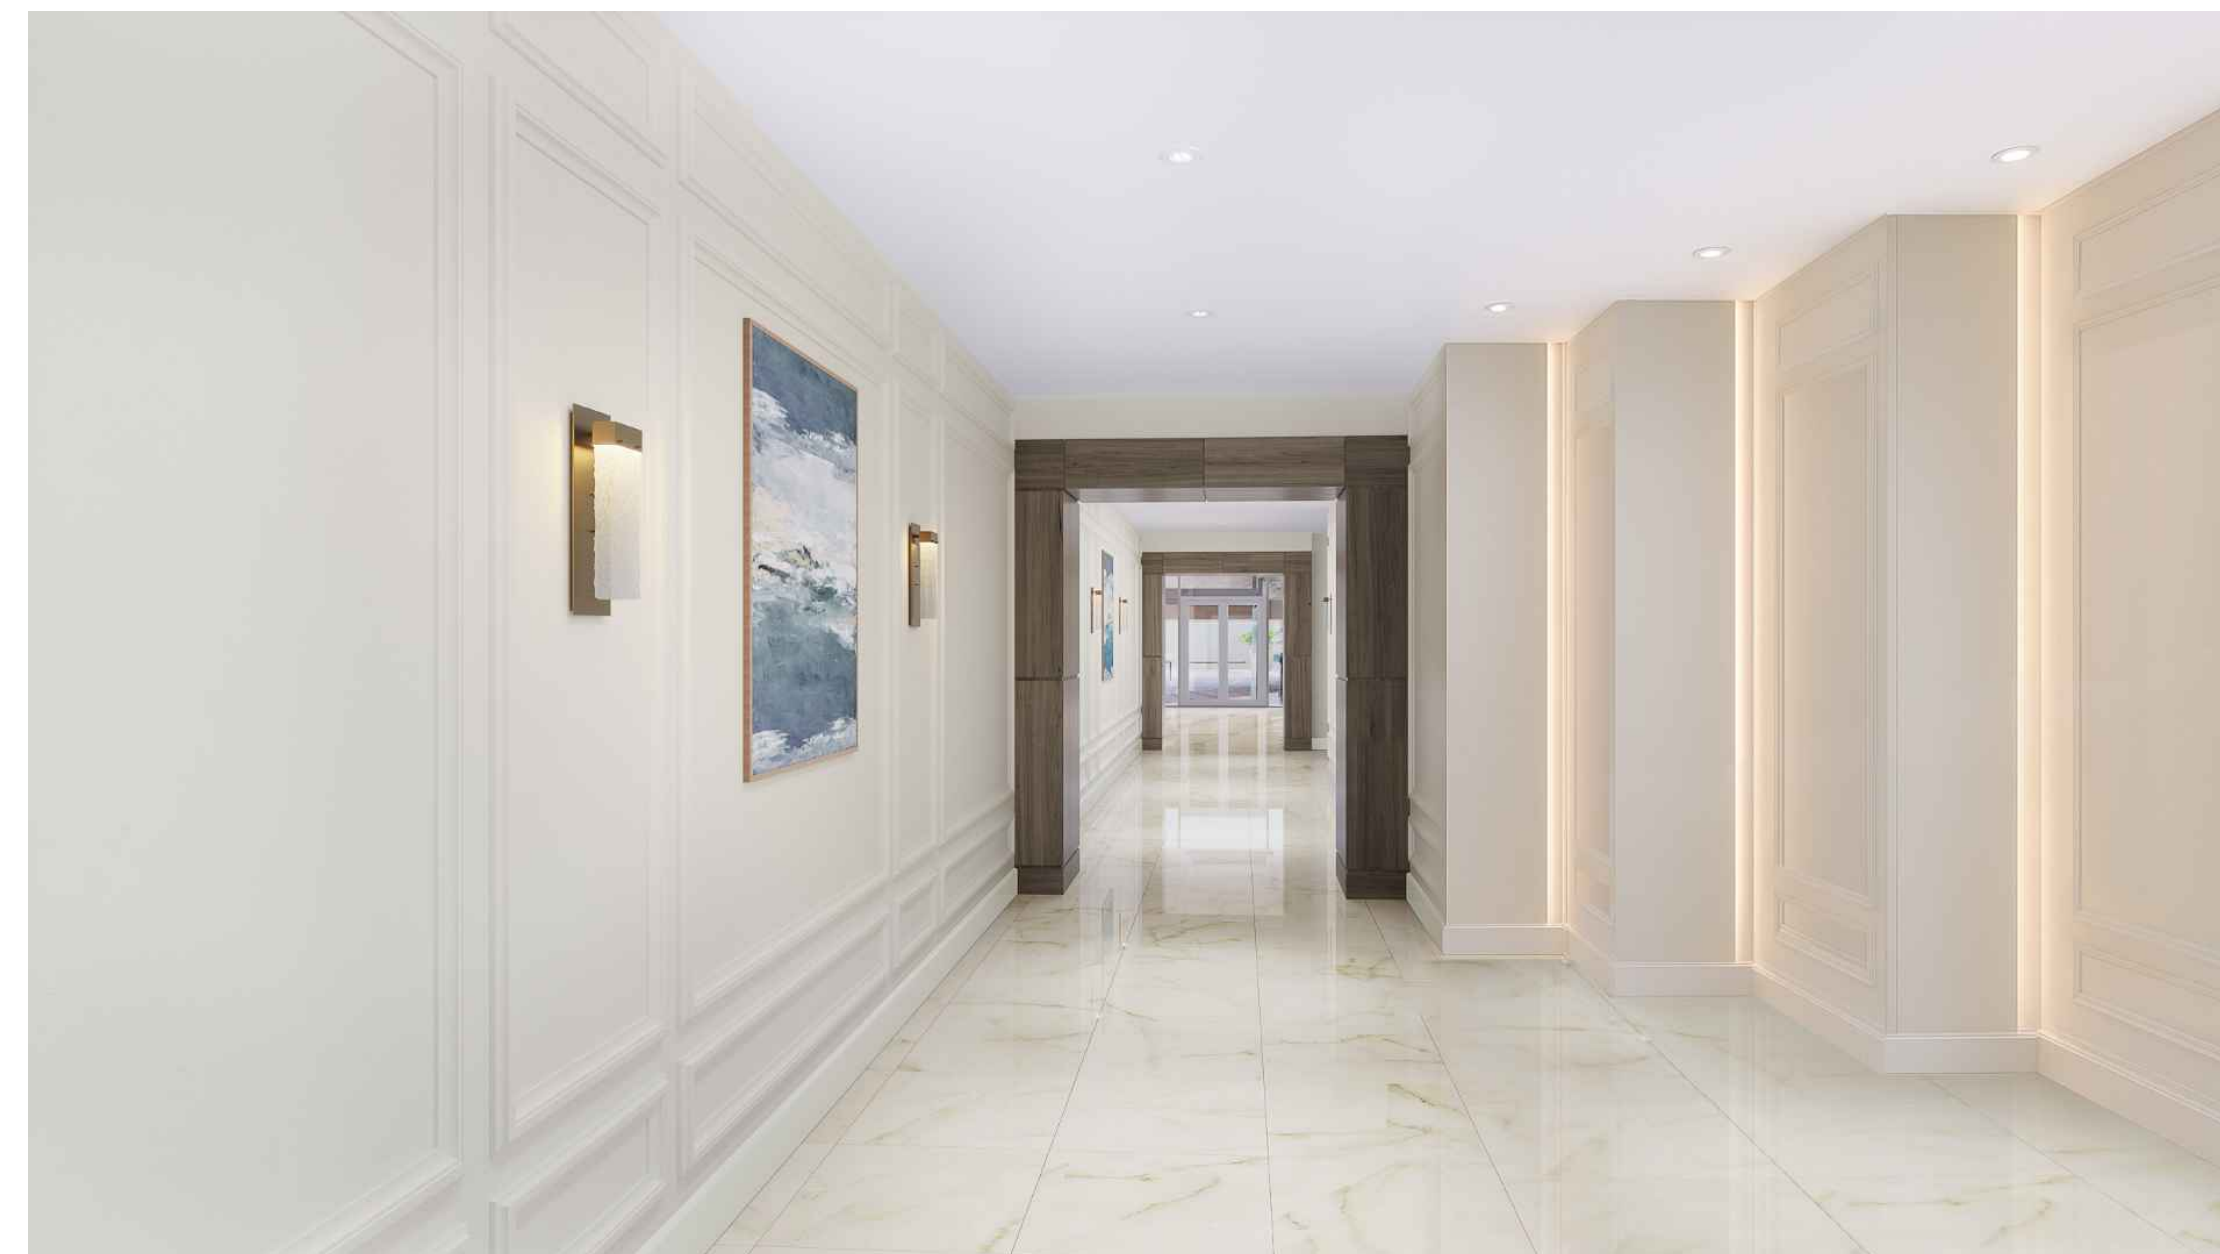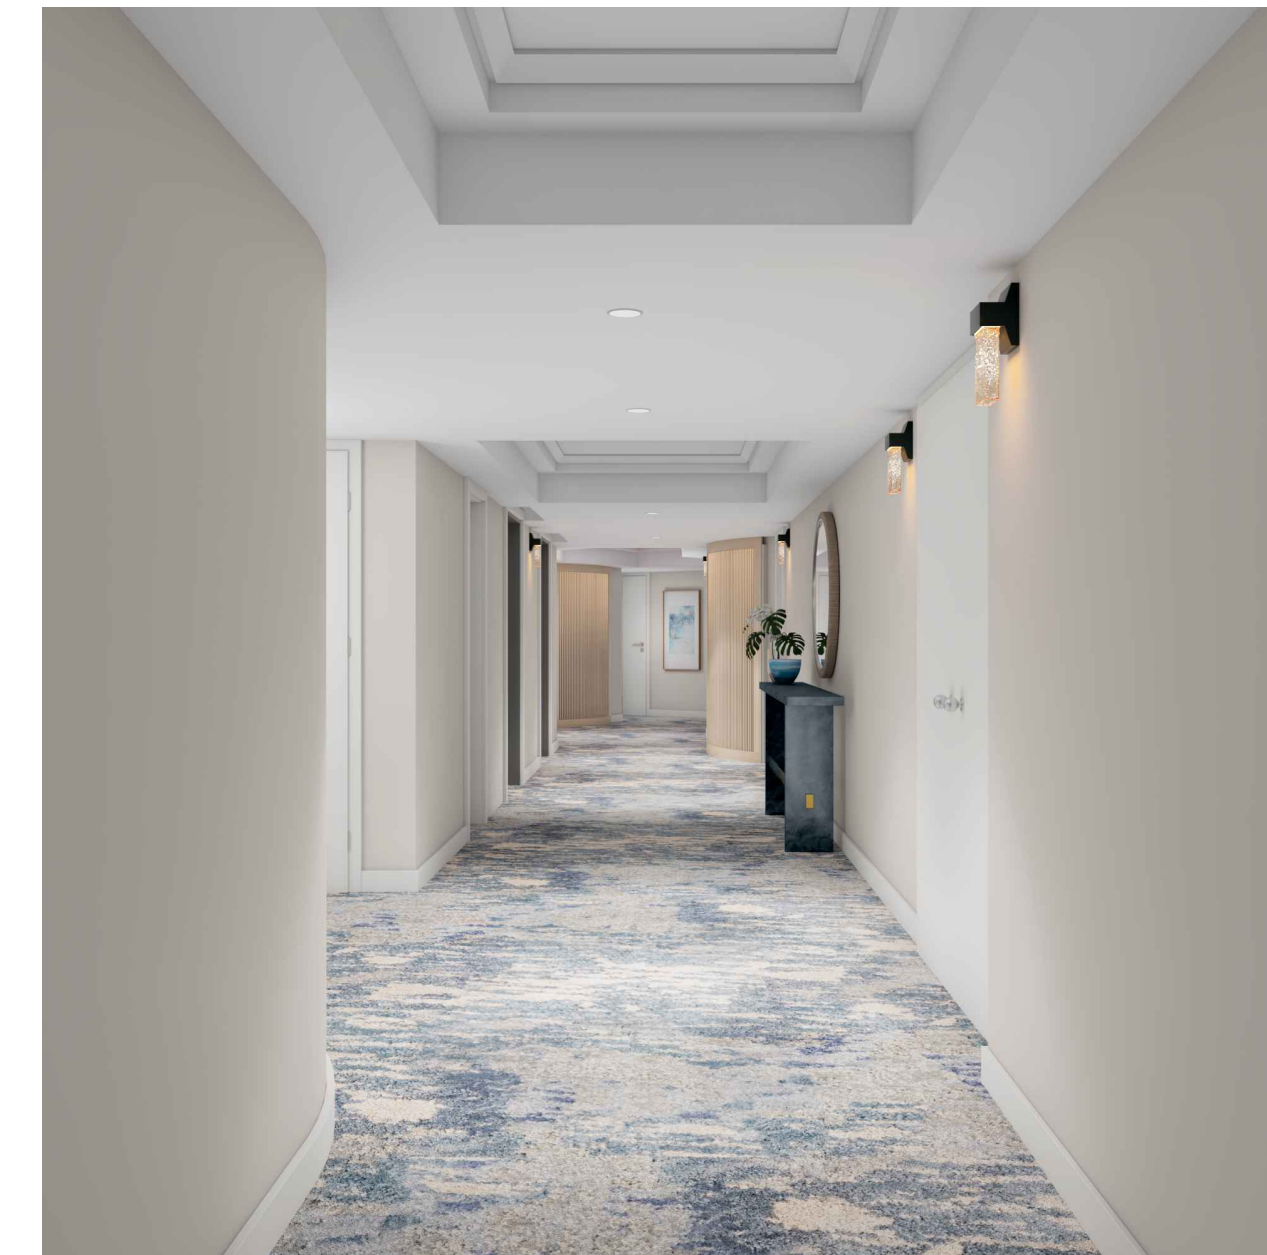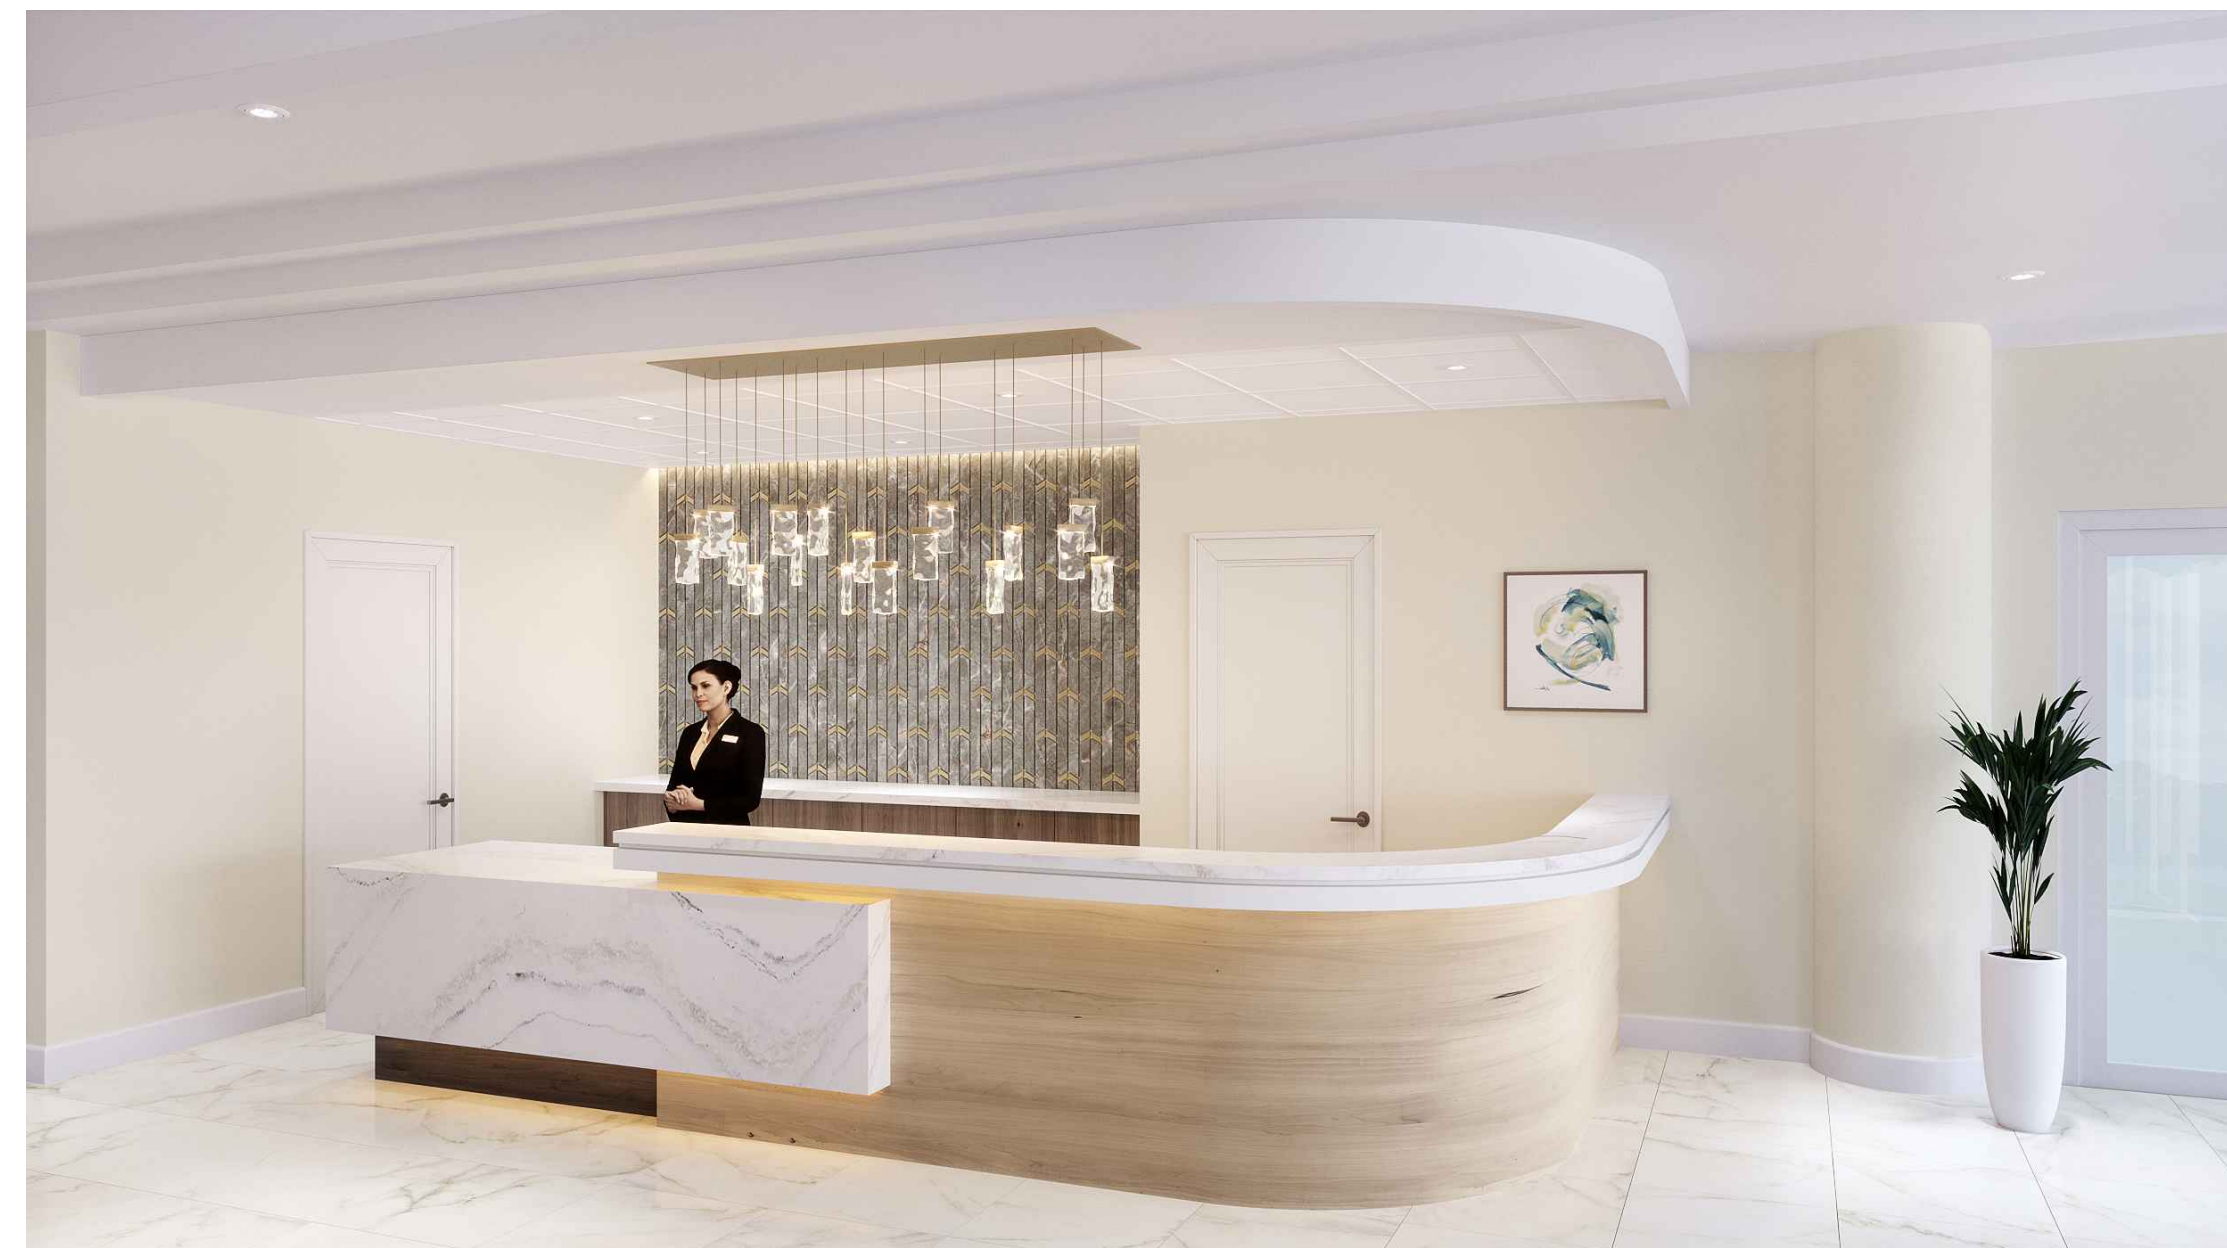

RENDERINGS

VISTAS CONDOMINIUM NAPLES, FLORIDA

DATE	DESCRIPTION	Nº.
	ID SET CONCEPTUAL DEVELOPMENT	1
		2
		3
NOTES:

- NOT FOR CONSTRUCTION - DESIGN INTENT ONLY
- PLANS SUBJECT TO REVISION BASED ON FIELD CONDITIONS, ALL CHANGES AND REVISIONS TO BE VERIFIED ON SITE.
- ALL CONTENTS HAVE BEEN GENERATED BASED ON OWNER PROVIDED, SUPPLIER DRAWINGS, MARKETING SHEETS, PHYSICAL MEASUREMENTS AND/OR ARCHITECTURAL FILES.
- A QUALIFIED GENERAL OR SUB CONTRACTOR SHOULD BE CONSULTED TO FIELD VERIFY ALL DIMENSIONS FOR ACCURACY.
- QUALIFIED PROFESSIONALS SHOULD VERIFY CONFORMANCE WITH ALL LOCAL/STATE BUILDING CODES
- ANY COMMERCIAL CODE OF ASSOCIATION REQUIREMENTS, CLIVE DANIEL HOME ASSUMES NO RESPONSIBILITY FOR ELECTRICAL, MECHANICAL, FIRE RATED ASSEMBLIES OR OTHER ARCHITECTURAL RELATED DESIGN ISSUES.

DATE:

DESIGNER

MARYANNE H. & BLAKE E.
DRAWN BY: A B

	SHEET NO.
--	-----------

ID123

DESIGN DEVELOPMENT ONLY. NOT INTENDED FOR CONSTRUCTION.