




PNC BANK

INTERIOR RENOVATION

PNC FL ESTERO COCONUT TRACE - SITE #1144

3501 VANDENBERG WAY,
ESTERO, FL 33928

100% CONSTRUCTION DOCUMENTS

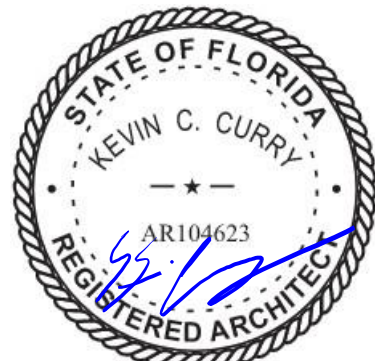

Kevin C Curry
204 CA-1988 C-1000
204 CA-1988 C-1000
204 CA-1988 C-1000
204 CA-1988 C-1000
204 CA-1988 C-1000

05/05/2026

AEC PROJECT NUMBER
2004-036-8338

© 2026 RS&H, INC

SHEET INDEX	
SHEET NUMBER	SHEET NAME
00 GENERAL	
G001	COVER SHEET
G002	GENERAL NOTES, ABBREVIATIONS AND SYMBOLS
G003	ADA COMPLIANCE AND ACCESSIBILITY
G004	RESPONSIBILITY MATRIX
G101	LIFE SAFETY PLAN
G501	PARTITION TYPES
06 STRUCTURAL	
S001	GENERAL STRUCTURAL NOTES
S101	FOUNDATION PLAN AND SECTIONS
07 ARCHITECTURAL	
AS101	ARCHITECTURAL SITE PLAN
AD101	DEMOLITION PLAN
AD111	DEMOLITION REFLECTED CEILING PLAN
AD201	DEMOLITION EXTERIOR ELEVATIONS
A101	DIMENSIONED PLAN
A102	EQUIPMENT AND SIGNAGE FLOOR PLAN
A111	REFLECTED CEILING PLAN
A121	ROOF PLAN
A201	BUILDING ELEVATIONS
A401	INTERIOR ELEVATIONS
A402	INTERIOR ELEVATIONS
A403	ENLARGED RESTROOM PLANS AND INTERIOR ELEVATIONS
A501	INTERIOR DETAILS
A502	CEILING DETAILS
A503	DRIVE UP SECTIONS AND DETAILS
A601	DOOR SCHEDULE, DOOR TYPES, AND NOTES
A701	INTERIOR MILLWORK SECTIONS AND DETAILS
A702	BANKING BAR DETAILS
A703	BANKING BAR DETAILS
A704	CUSTOMER EXPERIENCE STAND DETAILS
A705	CHECK DESK DETAILS
A706	MEDIA WALL DETAILS
08 INTERIORS	
I101	INTERIOR FINISH PLAN
I121	INTERIOR FURNITURE PLAN
I601	ROOM FINISH SCHEDULE, LEGEND AND NOTES

SHEET INDEX	
SHEET NUMBER	SHEET NAME
11 PLUMBING	
P001	PLUMBING GENERAL NOTES, SYMBOLS AND ABBREVIATIONS
PD101	PRESSURE PIPING DEMOLITION PLAN
PD102	DWV PIPING DEMOLITION PLAN
P101	PRESSURE PIPING PLUMBING PLAN
P102	DWV PIPING PLAN
P201	PLUMBING RISER DIAGRAMS
P301	PLUMBING DETAILS
13 MECHANICAL	
M001	HVAC GENERAL NOTES, SYMBOLS AND ABBREVIATIONS
MD101	HVAC DEMOLITION PLAN
M101	HVAC FLOOR PLAN
MP101	OVERALL FIRST FLOOR HVAC PIPING PLAN
M301	HVAC DETAILS
M302	HVAC DETAILS
M401	MECHANICAL SCHEDULES
14 ELECTRICAL	
E001	ELECTRICAL GENERAL NOTES, SYMBOLS AND ABBREVIATIONS
E100	ELECTRICAL SITE PLAN
E101	ELECTRICAL LIGHTING PLAN
ED101	ELECTRICAL DEMO LIGHTING PLAN
E200	ELECTRICAL UNDERGROUND PLAN
E201	ELECTRICAL POWER & COMMUNICATIONS PLAN
ED201	ELECTRICAL DEMO POWER PLAN
E301	ELECTRICAL SECURITY SYSTEMS PLAN
E302	ELECTRICAL FIRE SYSTEMS PLAN
E401	ELECTRICAL DETAILS
E402	ELECTRICAL DETAILS
E501	ELECTRICAL RISER DIAGRAM
E502	ELECTRICAL PANEL SCHEDULES
E503	ELECTRICAL SCHEDULES



1715 N. Westshore Blvd., Suite 600
Tampa, Florida 33607-3999
Phone: 813-289-5550 Fax: 813-289-0263
www.rsandh.com
FL Cert. Nos. AAC001896 * IB28000956 *
5620 * LCC000210 * GB238

ARCHITECT:
RS&H, INC.
1715 N WESTSHORE BLVD SUITE 600
TAMPA, FL 33607
PHONE: (813) 289-5550



MECHANICAL ENGINEER:
RS&H, INC.
10748 DEERWOOD PARK BLVD. SOUTH
JACKSONVILLE, FL 32256
PHONE: (904) 256-2500


STRUCTURAL ENGINEER:
RS&H, INC.
10748 DEERWOOD PARK BLVD. SOUTH
JACKSONVILLE, FL 32256
PHONE: (904) 256-2500

ELECTRICAL ENGINEER:
RS&H, INC.
301 E. PINE ST.
SUITE 350
ORLANDO, FL 32801
PHONE: (407) 893-5900



REVISIONS		
NO.	DESCRIPTION	DATE

ISSUED FOR
CONSTRUCTION

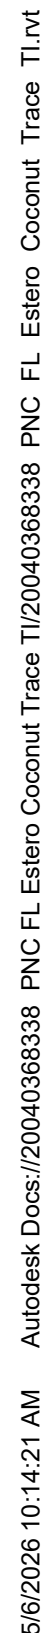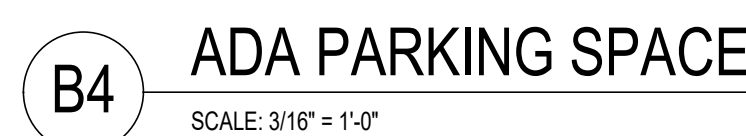[illegible]

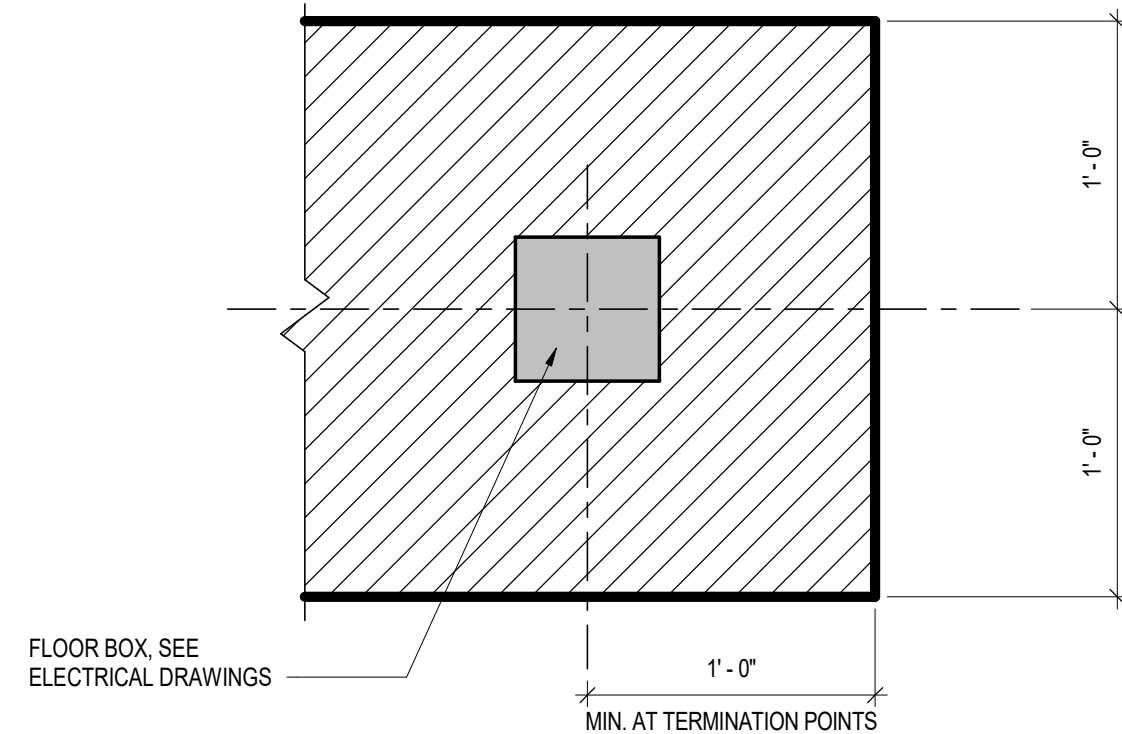

D4 FLOOR BOX LOCATION
SCALE: 1 1/2" = 1'-0"

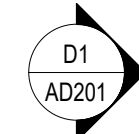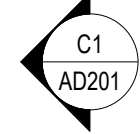

PARTITION LEGEND

- | | |
|---|--|
|  | EXISTING CONSTRUCTION TO BE DEMOLISHED |
|  | EXISTING CONSTRUCTION TO REMAIN |
|  | AREA NOT IN CONTRACT (NIC) U.N.O. |
|  | EXISTING CONSTRUCTION TO BE PARTIALLY DEMOLISHED AND/OR REPAIRED, U.N.O. |

GENERAL DEMOLITION NOTES

1. THE DEMOLITION DRAWINGS HAVE BEEN DEVELOPED FROM EXISTING DRAWINGS PROVIDED TO THE ARCHITECT/ENGINEER BY THE OWNER, AND MAY NOT REFLECT ACTUAL FIELD CONDITIONS. PRIOR TO PROCEEDING WITH ANY WORK, VERIFY THE ACCURACY OF THESE DRAWINGS IN COMPARISON TO EXISTING FIELD CONDITIONS AND THEN IMMEDIATELY NOTIFY THE ARCHITECT IN WRITING OF ANY INCONSISTENCIES BETWEEN THESE DRAWINGS AND ACTUAL CONDITIONS.
2. IF ANY EXISTING FIREPROOFING AND/OR RATED ASSEMBLIES ARE DAMAGED DURING DEMOLITION, THEY MUST BE REPAIRED TO CONFORM TO THE ORIGINAL FIRE PROTECTION REQUIREMENTS. THE INTEGRITY OF EXISTING RATED FLOOR, WALL, BARRIER AND ROOF ASSEMBLIES TO BE MAINTAINED THROUGHOUT ALL PHASES OF CONSTRUCTION.
3. REMOVE EXISTING CONSTRUCTION AS INDICATED. TYPICAL WALL REMOVAL SHALL INCLUDE MECHANICAL, PLUMBING, ELECTRICAL, COMMUNICATIONS AND SECURITY SYSTEMS, CABINETRY, DOORS AND WINDOWS, AND FINISHES CONTAINED AND ATTACHED. REPAIR HOLES IN EXISTING-TO-REMAIN FLOORS, WALLS, BARRIERS AND ROOFS TO COMPLY WITH ORIGINAL FIRE, SMOKE AND SOUND ASSEMBLY FIRE PROTECTION REQUIREMENTS, AND STRUCTURAL INTEGRITY. PREPARE SURFACES TO RECEIVE NEW FINISH PER INTERIOR DESIGN DRAWINGS AND SPECIFICATIONS.
4. SEE OTHER DISCIPLINE DRAWINGS FOR ADDITIONAL DEMOLITION SCOPE.
5. VERIFY THAT THE EXISTING CONSTRUCTION (INCLUDING DAMPERS, DUCT PENETRATIONS, DOORS, WINDOWS, FRAMES, ETC) MEETS THE FIRE, SMOKE AND SOUND ASSEMBLY RATINGS DESIGNATED ON THE DRAWINGS AT ALL WALLS/PARTITIONS/BARRIERS, FLOORS AND ROOFS WHICH ENCLOSE OR TOUCH SPACES WHERE WORK IS BEING PERFORMED. MAKE ANY REPAIRS AND/OR MODIFICATIONS NECESSARY TO BRING THE EXISTING CONSTRUCTION UP TO THE PROPER INDICATED FIRE, SMOKE AND SOUND ASSEMBLY RATINGS. DOORS, WINDOWS, AND FRAMES WHICH DO NOT MEET THE REQUIREMENTS OF THE EXISTING WALL/PARTITION/BARRIER ASSEMBLIES (INCLUDING PROPER LABELS) SHALL BE REPLACED. DESIGNATE AN ALLOWANCE FOR THIS WORK.
6. EXECUTE DEMOLITION IN CONFORMANCE WITH ALL CODES AND ORDINANCES AS SET FORTH BY ALL AUTHORITIES HAVING JURISDICTION.
7. BRACE ALL EXISTING STRUCTURES AND ALL STRUCTURAL ELEMENTS AS NECESSARY DURING DEMOLITION.
8. DO NOT CUT EXISTING OR NEW STRUCTURAL WORK IN ANY MANNER THAT MAY RESULT IN A REDUCTION OF LOAD-BEARING CAPACITY OR LOAD/DEFLECTION RATIO. NOTIFY THE ARCHITECT AND BRIDGE STRUCTURAL ENGINEER IN WRITING OF ALL STRUCTURAL CUTS PRIOR TO EXECUTION.
9. WHERE EXISTING CONSTRUCTION IS FOUND TO CONTAIN ANY HAZARDOUS MATERIAL, IMMEDIATELY NOTIFY THE OWNER AND THE ARCHITECT IN WRITING. NOTE: REMOVAL, DISPOSAL AND REPLACEMENT OF THE HAZARDOUS MATERIAL IS THE SOLE RESPONSIBILITY OF THE OWNER.
10. SEAL ALL EXISTING AND ABANDONED PIPE OR CONDUIT PENETRATIONS IN ACCORDANCE WITH THE APPROPRIATE U.L. DESIGN.
11. REMOVE ALL EXISTING ABANDONED CEILING MOUNTED HANGER WIRES, SUPPORT BRACKETS, HANGER RODS, AND MOUNTING STRAPS.
12. OBTAIN A HOT WORK PERMIT, IN ACCORDANCE WITH NFPA REQUIREMENTS, PRIOR TO BEGINNING ANY WELDING, CUTTING, BRACING, GRINDING OR OTHER ACTIVITIES THAT GENERATES SPARK CAPABLE OF CAUSING COMBUSTION.
13. AS REQUIRED BY NFPA, REMOVE ALL FLAMMABLE ITEMS, INCLUDING BUT NOT LIMITED TO COMPRESSED AIR AND GAS CANS OR CYLINDERS (I.E. BRACING, ACETYLENE, PROPANE TANKS, PAINT CANS, LUBRICANTS, ETC.) FROM THE JOB SITE WHEN THE PROJECT HAS BEEN VACATED BY CONSTRUCTION PERSONNEL AND DURING THE TIME THE FIRE ALARM SYSTEM AND FIRE SUPPRESSION SYSTEM IS INACTIVE.
14. ALL MODIFICATIONS TO THE FIRE ALARM OR FIRE SPRINKLER SYSTEM, INCLUDING AUDIO/VISUAL COMMUNICATION DEVICES, SHALL BE DEFERRED TO THE AUTHORITY HAVING JURISDICTION UNDER SEPARATE SUBMITTAL.
15. REMOVE PORTION OF EXISTING SLAB AS REQUIRED TO INSTALL NEW PLUMBING. COORDINATE WITH PLUMBING DRAWINGS.
16. PERFORM ALL DEMOLITION IN SWIFT AND SAFE MANNER WITH A METHOD THAT KEEPS NOISE AND DISTURBANCE TO A MINIMUM. PERFORM ANY DRILLING OR WELDING DURING NON-BUSINESS HOURS AND WEEKENDS OR AS NOTED IN PROJECT SPECIFICATIONS.
17. PERFORM THE WORK REFERENCED HEREIN WITH NO DISRUPTION TO ON-GOING ACTIVITIES IN ADJACENT TENANT SPACES. THIS INCLUDES AFTER HOURS WORK, OVERTIME, AND ANY AND ALL SPECIAL MEANS AND METHODS.
18. COORDINATE ALL CONSTRUCTION ACTIVITIES IN ADJACENT TENANT SPACES WITH BUILDING MANAGER.

1

- 1 REMOVE EXISTING DOOR AND FRAME. INFILL OPENING TO MATCH ADJACENT WALL CONSTRUCTION.
- 2 REMOVE EXISTING STOREFRONT DOOR. PREPARE FOR NEW STOREFRONT DOOR. GC TO VERIFY EXISTING STOREFRONT CONDITIONS.
- 3 REMOVE EXISTING WALL AND PREPARE TO RECEIVE NEW ATM AND NIGHT DEPOSITORY.
- 4 TRENCH FLOOR AS REQUIRED TO INSTALL NEW FLOOR BOX.
- 5 REMOVE EXISTING FLOORING AND BASE WITHIN THIS ROOM. PREPARE FOR NEW. SEE INTERIOR FINISH PLAN.
- 6 REMOVE EXISTING WALL AND ALL ADJACENT/ATTACHED EQUIPMENT, DOOR, AND FRAME.
- 7 EXISTING STUCCO TO BE REPAINTED. SEE EXTERIOR ELEVATIONS SHEETS.
- 8 EXISTING JANITOR SINK AND PLUMBING WALL TO BE REMOVED.
- 9 REMOVE EXISTING MILLWORK, AND FURNITURE.
- 10 EXISTING BOLLARDS TO REMAIN. REPLACE EXISTING BOLLARD COVERS W/ PNC STANDARD GRAY.
- 11 PRESSURE CLEAN ALL SURFACES AT EXISTING ENCLOSURE AT JOB COMPLETION.
- 12 REMOVE EXISTING DOOR.
- 13 REMOVE EXISTING WALL DOOR. PREP WALL TO RECEIVE NEW DOOR. REFER DOOR SCHEDULE.
- 14 INFILL WALL OPENING TO MATCH ADJACENT WALLS. REFER SHEET A3/A502 FOR TYP. EXT. WALL INFILL.
- 15 DEMO AND REPLACE APPROXIMATELY 20 LINEAR FEET OF EXISTING 6-INCH CURB WITH NEW 6-INCH CURB TO MATCH ADJACENT CONDITIONS. CENTERLINE ATMAHD LOCATION. EXTEND LAYOUT 10 FEET TO THE RIGHT AND 10 FEET TO THE LEFT OF CENTERLINE. TAPERED NEW CONC. CURB BACK TO EXISTING CURB.




PROJECT TITLE:
PNC FL ESTERO COCONUT TRACE
- SITE #1144

PROJECT ADDRESS:
3501 VANDENBERG WAY,
ESTERO, FL 33928

REVISIONS

[illegible]

DATE ISSUED:	05/05/2021
REVIEWED BY:	KR
DRAWN BY:	JC, LM
DESIGNED BY:	RS&H
PROJECT NUMBER:	2004-036-8338
	© 2026 RS&H, INC

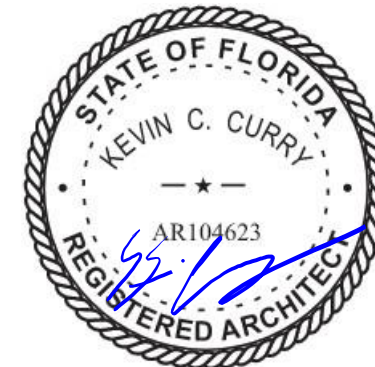


SHEET TITLE:
DEMOLITION PLAN

SHEET ID:

AD101

PROJECT STATUS:
100% CONSTRUCTION
DOCUMENTS


5/6/2026 10:14:23 AM Autodesk Docs://20040368338_PNC FL Estero Coconut Trace TI/20040368338_PNC FL Estero Coconut Trace_T1.rvt

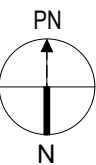

A1

DEMOLITION REFLECTED CEILING PLAN

SCALE: 3/16" = 1'-0"

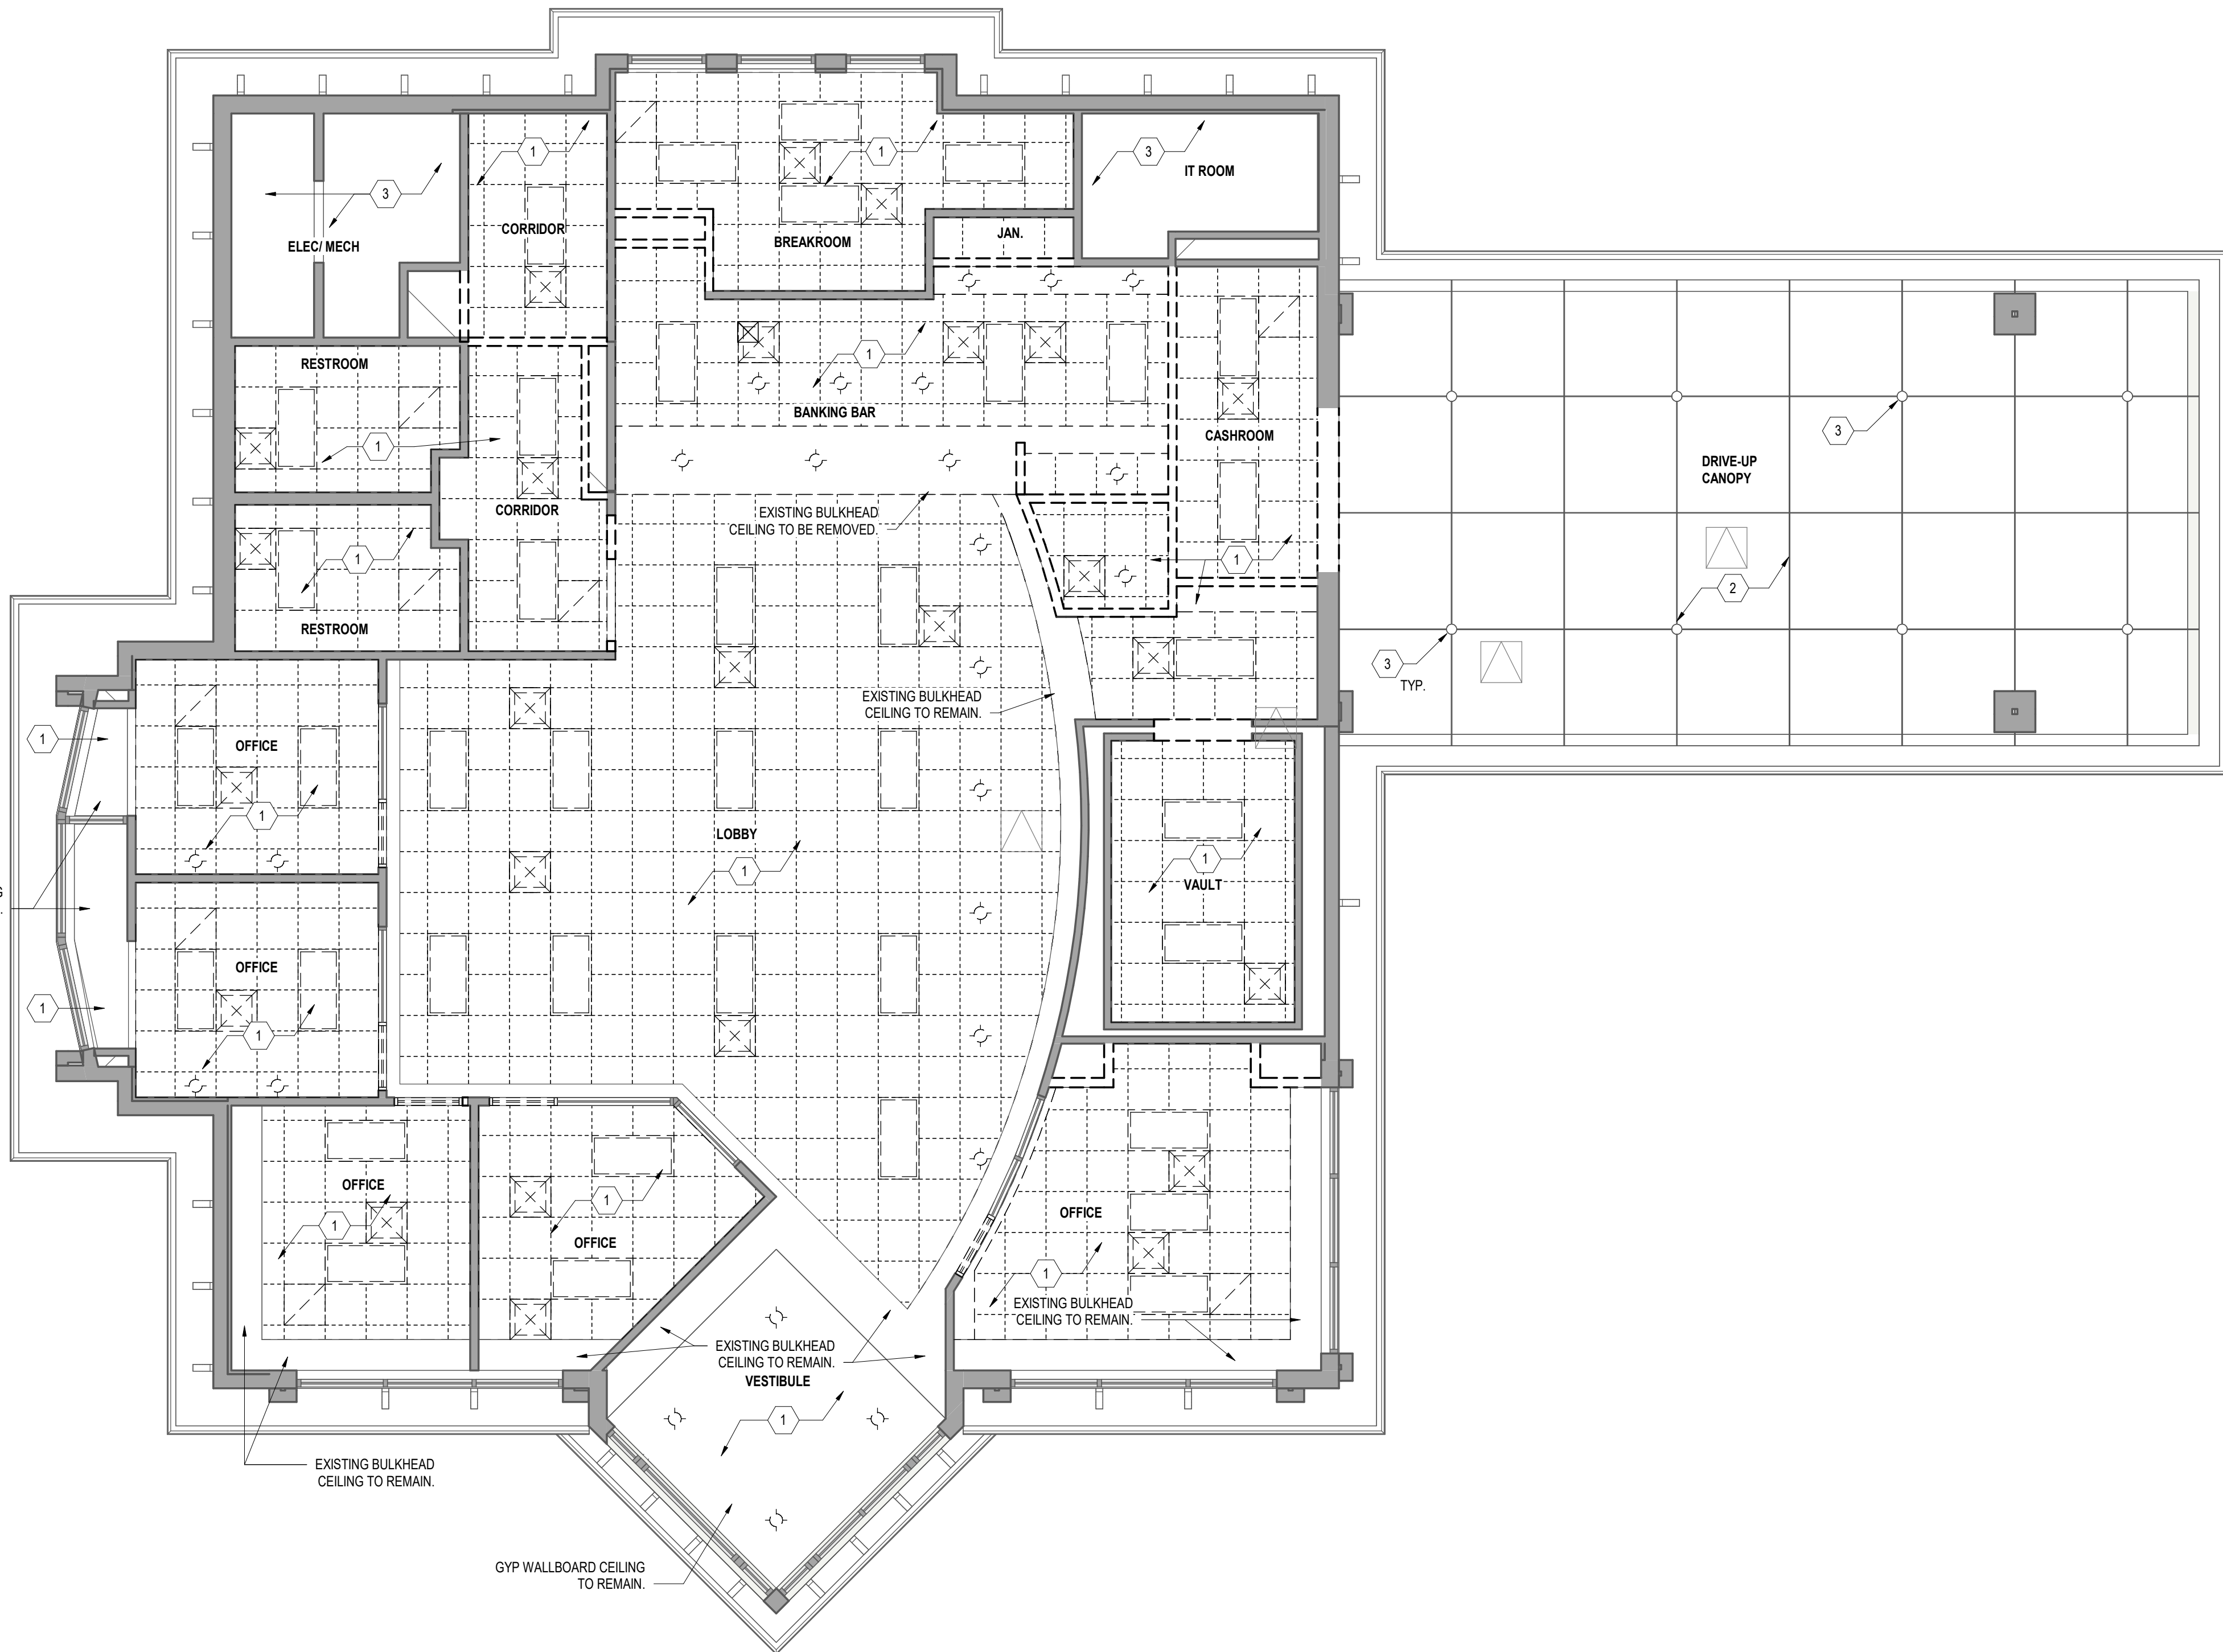

DEMOLITION PLAN KEYNOTES

- 1 REMOVE EXISTING CEILING AND ALL CEILING DEVICES.
- 2 EXISTING CANOPY TO REMAIN AND REPAINTED; PT-3E. SEE EXTERIOR ELEVATION SHEETS.
- 3 EXISTING LIGHTING TO BE REPLACED. SEE ELECTRICAL SHEETS.

DEMOLITION CEILING PLAN LEGEND

FIXTURE LEGEND

- EXISTING 2' X 4' LIGHT FIXTURE
- EXISTING EXTERIOR DOWN LIGHT RECESSED CAN LIGHT FIXTURE
- EXISTING DOWN LIGHT RECESSED CAN LIGHT FIXTURE
- EXISTING EMERGENCY DOWN LIGHT RECESSED CAN LIGHT FIXTURE
- EXISTING 2' X 2' SUPPLY AIR DIFFUSER
- EXISTING 2' X 2' RETURN AIR GRILLE
- EXISTING 1' X 1' RETURN AIR GRILLE

FIXTURE LEGEND

- 2' X 2' SUSPENDED ACOUSTICAL CEILING TILE SYSTEM TO BE REMOVED
- 2' X 4' SUSPENDED ACOUSTICAL CEILING TILE SYSTEM TO BE REMOVED
- 5/8" GWB ON METAL FRAMING TO BE REMOVED

PARTITION LEGEND

- EXISTING CONSTRUCTION TO BE DEMOLISHED
- EXISTING CONSTRUCTION TO REMAIN

GENERAL DEMOLISH NOTES

1. COMPLY WITH NEW CONSTRUCTION AND RCP REQUIREMENTS OF THE GENERAL NOTES IN THIS SET OF DRAWINGS, WHICH ALSO APPLY TO THE DEMOLITION FLOOR PLANS.
2. THE DEMOLITION DRAWINGS HAVE BEEN DEVELOPED FROM EXISTING DRAWINGS PROVIDED TO THE ARCHITECT/ENGINEER BY MIAMI-DADE COUNTY, AND MAY NOT REFLECT ACTUAL FIELD CONDITIONS. PRIOR TO PROCEEDING WITH ANY WORK, VERIFY THE ACCURACY OF THESE DRAWINGS IN COMPARISON TO EXISTING FIELD CONDITIONS AND THEN IMMEDIATELY NOTIFY THE ARCHITECT IN WRITING OF ANY INCONSISTENCIES BETWEEN THESE DRAWINGS AND ACTUAL CONDITIONS.
3. IF ANY EXISTING FIREPROOFING AND/OR RATED ASSEMBLIES (WHICH ARE SUPPOSED TO REMAIN) ARE DAMAGED DURING DEMOLITION, THEY SHALL BE REPAIRED TO CONFORM TO THE ORIGINAL FIRE PROTECTION REQUIREMENTS. ALSO, THE INTEGRITY OF EXISTING RATED FLOOR, WALL, BARRIER AND ROOF ASSEMBLIES (WHICH ARE SUPPOSED TO REMAIN) SHALL BE MAINTAINED THROUGHOUT ALL PHASES OF CONSTRUCTION. (NOTE: AS APPLICABLE, CONTACT ARCHITECT TO VERIFY TESTED ASSEMBLIES TO BE USED FOR REPAIRS.)
4. REMOVE EXISTING CONSTRUCTION AS INDICATED. TYPICAL WALL REMOVAL SHALL INCLUDE MECHANICAL, PLUMBING, ELECTRICAL, COMMUNICATIONS AND SECURITY SYSTEMS CONTAINED THEREIN. REMOVE DOORS, CABINET WORK, CASEWORK, WINDOWS, FRAMES, FINISHES, FIXTURES AND THEIR ATTACHMENTS AS REQUIRED. AFTER REMOVAL, REPAIR HOLES IN EXISTING-TO-REMAIN FLOORS, WALLS, BARRIERS AND ROOFS TO COMPLY WITH ORIGINAL FIRE, SMOKE AND SOUND ASSEMBLIES, FIRE PROTECTION REQUIREMENTS, AND STRUCTURAL INTEGRITY. PREPARE SURFACES TO RECEIVE NEW FINISH PER INTERIOR DESIGN DRAWINGS AND SPECIFICATIONS. (WHERE NEW FINISH IS CALLED FOR ON AN EXISTING SURFACE, REMOVE THE EXISTING FINISH AND PREPARE EXISTING SURFACE TO RECEIVE THE NEW FINISH.)
5. SEE MECHANICAL, PLUMBING, FIRE PROTECTION, ELECTRICAL AND DRAWINGS FOR DEMOLITION OF UTILITIES.
6. AT ALL WALLS/PARTITIONS/BARRIERS, FLOORS AND ROOFS WHICH ENCLOSE OR TOUCH SPACES WHERE WORK IS BEING PERFORMED AS A PART OF THIS PROJECT, VERIFY THAT THIS EXISTING CONSTRUCTION (INCLUDING DAMPERS, DUCT PENETRATIONS, DOORS, WINDOWS, FRAMES, ETC.) MEETS THE FIRE, SMOKE AND SOUND ASSEMBLY RATINGS DESIGNATED ON THE DRAWINGS. MAKE ANY REPAIRS AND/OR MODIFICATIONS NECESSARY TO BRING THE EXISTING CONSTRUCTION (INCLUDING DAMPERS, DUCT PENETRATIONS, DOORS, WINDOWS, FRAMES, ETC.) UP TO THE PROPER INDICATED FIRE, SMOKE AND SOUND ASSEMBLY RATINGS. DOORS, WINDOWS AND FRAMES WHICH DO NOT MEET THE REQUIREMENTS OF THE DESIGNATED WALL/PARTITION/BARRIER ASSEMBLIES (INCLUDING PROPER LABELS) SHALL BE REPLACED. DESIGNATE AN ALLOWANCE FOR THIS WORK.
7. EXECUTE DEMOLITION IN CONFORMANCE WITH ALL CODES AND ORDINANCES AS SET FORTH BY ALL AUTHORITIES HAVING JURISDICTION.
8. THE CONTRACTOR SHALL BRACE ALL EXISTING STRUCTURES AND ALL STRUCTURAL ELEMENTS AS NECESSARY DURING DEMOLITION.
9. DO NOT CUT EXISTING OR NEW STRUCTURAL WORK IN ANY MANNER THAT MAY RESULT IN A REDUCTION OF LOAD CARRYING CAPACITY OR LOAD/DEFLECTION RATIO. NOTIFY THE ARCHITECT IN WRITING OF ALL STRUCTURAL CUTS PRIOR TO EXECUTION SO THAT APPROVAL CAN BE OBTAINED IN ADVANCE FROM THE ARCHITECT.
10. WHERE EXISTING CONSTRUCTION IS FOUND TO CONTAIN ANY HAZARDOUS MATERIAL, IMMEDIATELY NOTIFY THE OWNER AND THE ARCHITECT IN WRITING. NOTE: REMOVAL, DISPOSAL AND REPLACEMENT OF THE HAZARDOUS MATERIAL IS THE SOLE RESPONSIBILITY OF THE OWNER.
11. REPLACE OR REPAIR ANY EXISTING-TO-REMAIN MATERIALS AND FINISHES (CEILING GRID, CEILING TILE, GYPSUM BOARD, FINISHES, DOORS, WINDOWS, FRAMES, WALL PROTECTION, ETC.) WHICH ARE DAMAGED DURING DEMOLITION OR CONSTRUCTION.
12. ISOLATE ALL WORK COMPLETED OUTSIDE THE AREA OF CONSTRUCTION ISOLATE WITH PORTABLE "DUST-BUGGIES" OR WORK BOOTHS.
13. SEAL ALL EXISTING AND ABANDONED PIPE OR CONDUIT PENETRATIONS IN ACCORDANCE WITH THE APPROPRIATE U.L. DESIGN.
14. BUNDLE TIE AND INDEPENDENTLY SUPPORT ALL NEW AND EXISTING LOW VOLTAGE CABLING ABOVE THE CEILING.
15. REMOVE ALL EXISTING ABANDONED CEILING MOUNTED HANGER WIRES, SUPPORT BRACKETS, HANGER RODS, AND MOUNTING STRAPS.
16. OBTAIN A HOT WORK PERMIT, IN ACCORDANCE WITH NFPA 51B AND NFPA 601, PRIOR TO BEGINNING ANY WELDING, CUTTING, BRAZING, GRINDING OR OTHER ACTIVITIES THAT GENERATES SPARK CAPABLE OF CAUSING COMBUSTION.
17. ALL MODIFICATIONS TO THE FIRE ALARM OR FIRE SPRINKLER SYSTEM, INCLUDING AUDIO/VISUAL COMMUNICATION DEVICES, SHALL BE DEFERRED TO THE CITY UNDER SEPARATE SUBMITTAL.
18. WHERE EXISTING CEILING SYSTEMS ARE BEING REMOVED IN THEIR ENTIRETY, ANY CEILING MOUNTED DEVICES SHALL ALSO BE REMOVED (WAPS, FIRE ALARM, CAMERAS, SPEAKERS, ETC.)



1715 N. Westshore Blvd., Suite 600
Tampa, Florida 33607-3999
Phone: 813-289-5550 Fax: 813-289-0263
www.rsandh.com
FL Cert. Nos. AAC001886 * IB26000956 *
5620 * LCC000210 * GB238




PROJECT TITLE:
PNC FL ESTERO COCONUT TRACE
- SITE #1144

PROJECT ADDRESS:
3501 VANDENBERG WAY,
ESTERO, FL 33928

REVISIONS

NO.	DESCRIPTION	DATE

DATE ISSUED: 05/05/2026
REVIEWED BY: KC
DRAWN BY: JC, LM
DESIGNED BY: RS&H
PROJECT NUMBER:
2004-036-8338
© 2026 RS&H, INC

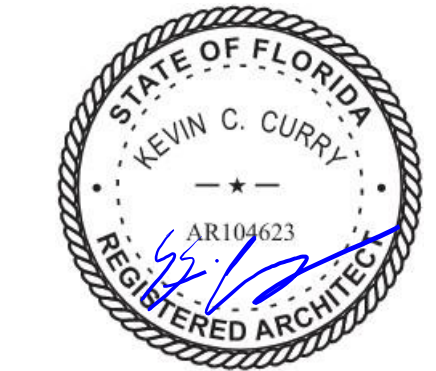

SHEET TITLE:
DEMOLITION
REFLECTED CEILING
PLAN


SHEET ID:

AD111

PROJECT STATUS:
100% CONSTRUCTION
DOCUMENTS




A1 EXTERIOR DEMO ELEVATION - NORTH
SCALE: 1/8" = 1'-0"

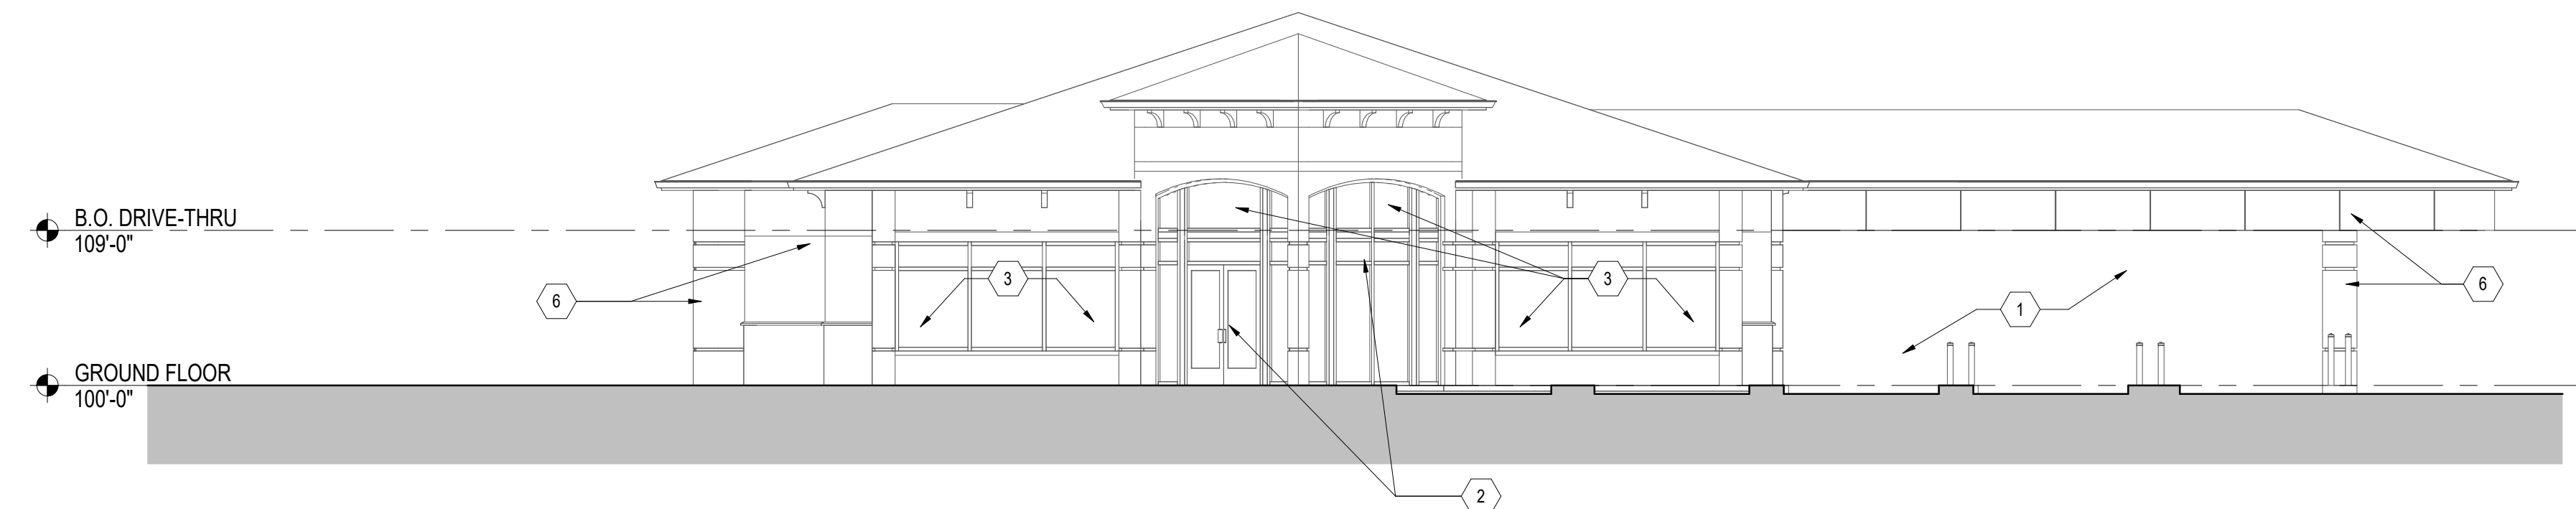

LEGEND

				EXISTING CONSTRUCTION TO BE DEMOLISHED.
---	---	---	---	---



 

QUEST ID



QUEST ID

QUEST ID

[illegible]QUEST ID

QUEST ID

QUEST ID

QUEST ID

QUEST ID

QUEST ID

QUEST ID



QUEST ID

QUEST ID

QUEST ID

QUEST ID



1. nvt



1040

RS&H

1715 N. Westshore Blvd., Suite 600
Tampa, Florida 33607-3999
Phone: 813-289-5550 Fax: 813-289-0263
www.rsandh.com
FL Cert. Nos. AAC001886 * IB26000956 *
5620 * LCC000210 * GB238

PNC BANK

- PROJECT ADDRESS:**
3501 VANDENBERG WAY,
ESTERO, FL 33928

EXTERIOR PAINT LEGEND					
FINISH	DESCRIPTION	MANUFACTURER	PRODUCT	COLOR	COMMENT


[illegible]

REVIEWED BY: KC

RAWN BY: JC, LM

PROJECT NUMBER:

2004-036-8338





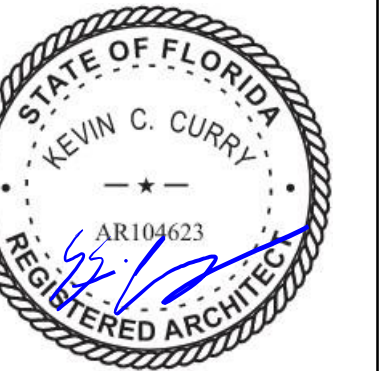


SHEET TITLE:
BUILDING ELEVATIONS

SHEET ID:

SHEET ID:

SHEET ID:

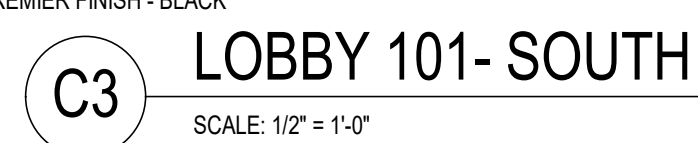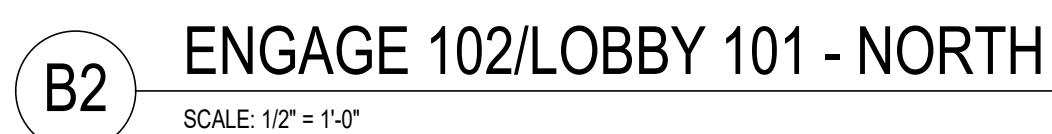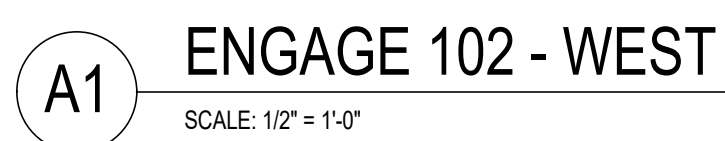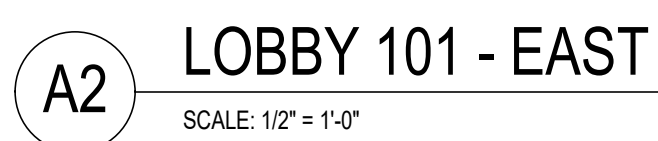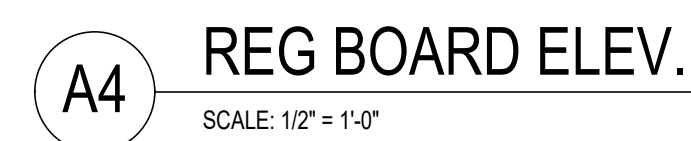



PROJECT ADDRESS:
01 VANDENBERG WAY,
ESTERO, FL 33928

[illegible]



DATE ISSUED:	05/05/2026
REVIEWED BY:	KC
RAWN BY:	JC, JT
DESIGNED BY:	RS&H
PROJECT NUMBER:	
2004-036-8338	
© 2026 RS&H, INC	



A402

PROJECT STATUS:
100% CONSTRUCTION
DOCUMENTS



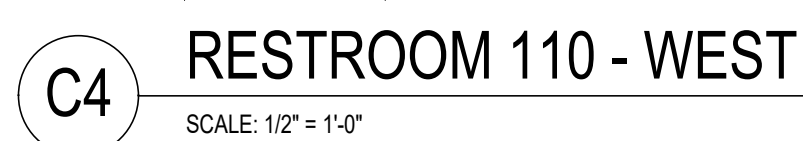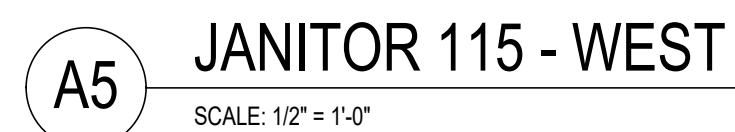

RESTROOM SHEET NOTES

1. PROVIDE 5/8" MOISTURE RESISTANT GYPSUM BOARD AT ALL WET WALL LOCATIONS. BASIS OF DESIGN - NATIONAL GYPSUM GOLD BOND XP GYPSUM BOARD WITH SPORGARD.
2. ALIGN TOP OF FRP WITH TOP OF DOOR FRAME.
3. SEE SHEET G003 FOR ADA CLEARANCES AND MOUNTING HEIGHTS.

1715 N. Westshore Blvd., Suite 600
Tampa, Florida 33607-3999
Phone: 813-289-5550 Fax: 813-289-0263
www.rsandh.com
FL Cert. Nos. AAC001886 * IB26000956 *
5620 * LCC000210 * GB238




PROJECT TITLE:
PNC FL ESTERO COCONUT TRACE
- SITE #1144

PROJECT ADDRESS:
3501 VANDENBERG WAY,
ESTERO, FL 33928

REVISIONS

[illegible]

DATE ISSUED:	05/05/2026
REVIEWED BY:	KC
DRAWN BY:	JC, JT
DESIGNED BY:	RS&H
PROJECT NUMBER:	2004-036-8338
	© 2026 RS&H, INC

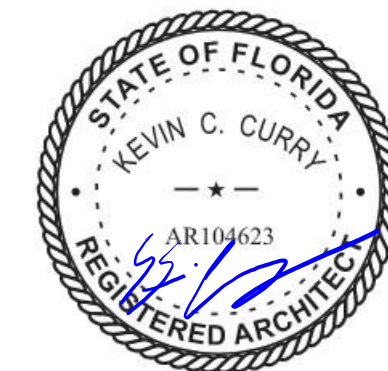

SHEET TITLE:

**ENLARGED
RESTROOM PLANS
AND INTERIOR
ELEVATIONS**

SHEET ID:

A403

PROJECT STATUS:
100% CONSTRUCTION
DOCUMENTS



SCALE: 1 1/2" = 1'-0"



SCALE: 1 1/2" = 1'-0"



SCALE: 3" = 1'-0"






REVISIONS



DATE ISSUED:	05/05/2026
REVIEWED BY:	KC
DRAWN BY:	JC, JT
DESIGNED BY:	RS&H

SHEET ID:




PROJECT STATUS:
100% CONSTRUCTION
DOCUMENTS

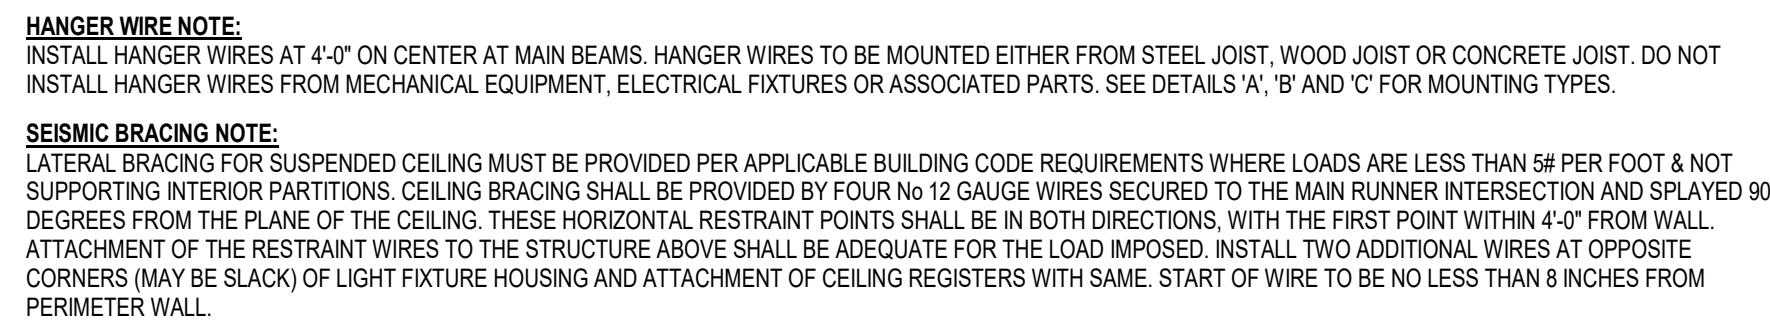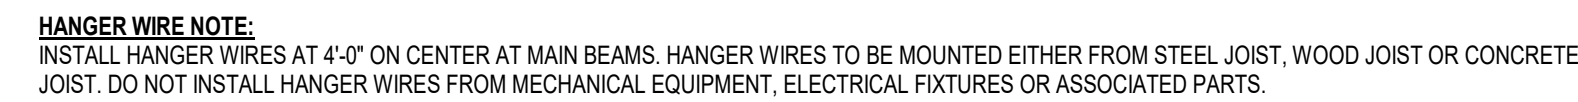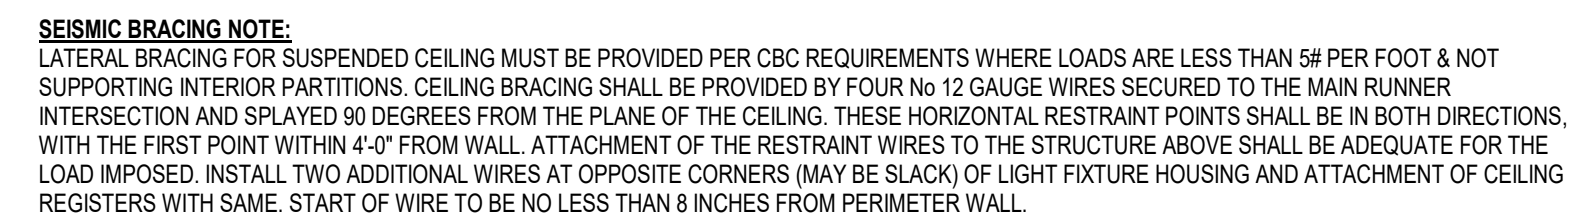

SCALE:NTS

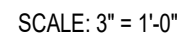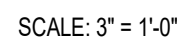

SCALE:NTS

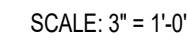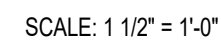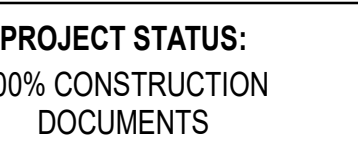




PROJECT ADDRESS:
1 VANDENBERG WAY,
ESTERO, FL 33928

[illegible]

DATE ISSUED:	05/05/2026
REVIEWED BY:	KC
DRAWN BY:	JC, JT
DESIGNED BY:	RS&H
PROJECT NUMBER:	
2004-036-8338	
© 2026 RS&H, INC	

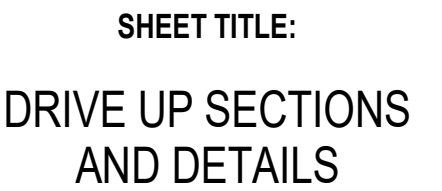


SHEET ID:

PROJECT STATUS:
100% CONSTRUCTION
DOCUMENTS



1. COORDINATE WITH MANUFACTURERS REPRESENTATIVE FOR REQUIRED CONNECTION DETAILS AND OVERLAP REQUIREMENTS FOR AIRVAPOR BARRIERS.
2. INSTALL MANUFACTURER APPROVED BASE TERMINATION DETAIL, VERIFY IN FIELD CONNECTION TO EDGE OF SLAB AND EXISTING BELOW GRADE WATER PROOFING.
3. COORDINATE OPENING WITH ATM AND AHD CUT SHEETS FOR SIZE AND LOCATION.
4. COORDINATE BLOCKING REQUIREMENTS WITH DRIVE-UP SURROUND VENDOR.

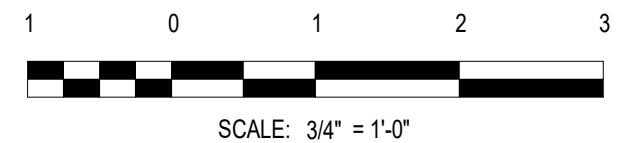




PROJECT ADDRESS:
3501 VANDENBERG WAY,
ESTERO, FL 33928

[illegible]




DATE ISSUED:	05/05/2026
REVIEWED BY:	KC
DRAWN BY:	KA, LM
DESIGNED BY:	RS&H
PROJECT NUMBER:	
2004-036-8338	
© 2026 RS&H, INC	

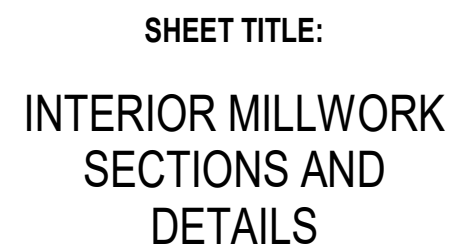

SHEET ID:

A701


PROJECT STATUS:
100% CONSTRUCTION
DOCUMENTS

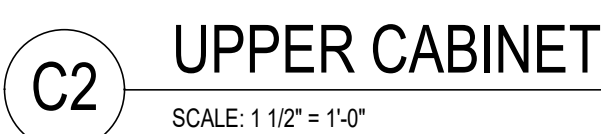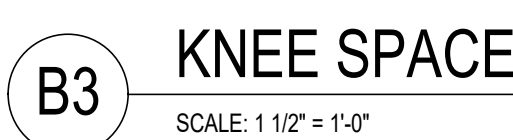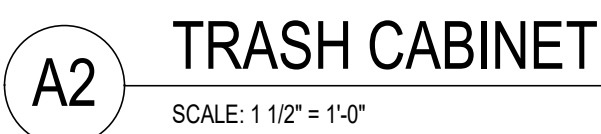

1. FABRICATE AND INSTALL CASEWORK TO AWTI CUSTOM QUALITY STANDARDS FOR FLUSH OVERLAY CONSTRUCTION.
2. BASE MOLDING AND ALL CABINETS SUPPLIED BY MANUFACTURER.
3. PLASTIC LAMINATE TOPS ARE 25" DEEP, U.N.O.
4. ALL CABINETS ARE TO BE SECURELY ATTACHED TO BUILDING STRUCTURE WITH ANCHORING DEVICES OF APPROPRIATE TYPE, SIZE, AND QUANTITY TO MEET PREVAILING CODES. ANCHORING DEVICES PROVIDED BY INSTALLATION CONTRACTORS.
5. THE KICKS ALONG EACH ELEVATION THAT ARE SEPARATED BY LESS THAN 2" ARE TO BE MADE FLUSH WITH A 3" MIN. DEPTH.
6. QUANTITY OF MASTER KEYS IS FIVE (5), U.N.O.
7. DOOR / DRAWER FRONTS AND EXPOSED CABINET EXTERIORS TO BE PLASTIC LAMINATE IN COLOR AS INDICATED ON INTERIOR ELEVATIONS AND INTERIOR FINISH SCHEDULE.
8. INTERIOR OF ALL CABINETS AND DRAWERS ARE TO BE WHITE MELAMINE, U.N.O.
9. COUNTERTOPS WILL NOT BE SUPPLIED WITH CUT OUT FOR COLUMNS. FIELD TRIM REQUIRED.
10. ALL COUNTERSPLASH PARTS FOR COLUMNS WILL BE SUPPLIED OVERSIZE TO ALLOW FOR FIELD TRIM.
11. ALL CUT OUTS FOR SINKS, GROMMETS, APPLIANCES, ETC. ARE TO BE FIELD CUT.
12. COUNTERTOPS AND BACK SPLASHES ARE TO BE CAULKED.
13. IF END SPLASHES ARE REQUIRED AGAINST WALLS, THEY WILL BE CUT TO DEPTH OF COUNTERTOP OR DEEPER. FIELD TRIM MAY BE REQUIRED.
14. ALL CABINETS ARE 24" DEEP. NO ISLAND PLANS & INTERIOR ELEVATIONS.
15. CABINETS AND SHELVING SHALL HAVE PLASTIC LAMINATE ON ALL EXTERIOR (EXPOSED) SURFACES AND POLYESTER LAMINATE ON ALL INTERIOR (SEMI-EXPOSED) SURFACES. (SEE FINISH SCHEDULE)
16. SHELVING IN JANITOR CLOSET ARE 12" WIDE WHITE MELAMINE SHELVES ON STANDARD W/ ADJUSTABLE BRACKETES U.N.O.
17. PROVIDE (1) 3" GROMMET FOR EVERY 3'-0" OF COUNTER TOP. COORDINATE FINAL LOCATIONS WITH OWNER.
18. FIELD CHECKS INCLUDE NOT ONLY WALL DIMENSIONS BUT ALSO VERIFICATION OF ACTUAL FIELD CONDITIONS LIKE BANK ELEVATIONS & DIMENSIONS, WALL LOCATIONS, COLUMN LOCATIONS & DIMENSIONS, PIPING PANEL LOCATIONS & DIMENSIONS, NECESSARY CHASE AND ANGLE INFORMATION, AND THE LOCATION OF CABINET DOORS & DRAWERS, AND REQUIRED ACCESSIBILITY COMPLIANCE REQUIREMENTS.
19. SPECIFIC FIELD CHECK DIMENSIONS WILL NOT BE REQUESTED ON DRAWINGS WITH THE FULL UNDERSTANDING THAT ALL REQUIRED INFORMATION WILL BE PROVIDED BY THE GENERAL CONTRACTOR OR INSTALLATION CONTRACTOR.
20. ALL FIELD CHECK INFORMATION TO BE NOTED TO BE NOTED ON SHOP DRAWING ELEVATIONS.
21. WALL TO WALL DIMENSIONS SHOULD BE TAKEN ALONG THE BACK WALL AND APPROXIMATELY 2 FEET OUT, IF DIMENSIONS VARY 1/4" NOTE ON SHOP DRAWING ELEVATIONS, OTHERWISE NOTE SMALLER OF THE TWO DIMENSIONS.
22. IF FIELD CONDITIONS INDICATE CABINET REQUIREMENTS OTHER THAN SHOWN IN THESE DRAWINGS, THE FIELD CHECK INFORMATION TO BE NOTED ON SHOP DRAWING ELEVATIONS.
23. ALL ROUGH-IN DIMENSIONS ON DRAWINGS ARE TO CENTERLINE OF SINK CABINETS.
24. RADIUS ALL SOLID SURFACE COUNTERTOP CORNERS BY 1".

RS&H

1715 N. Westshore Blvd., Suite 600
Tampa, Florida 33607-3999
Phone: 813-289-5550 Fax: 813-289-0263
www.rsandh.com
FL Cert. Nos. AAC001886 * IB26000956 *
5620 * LCC000210 * GB238

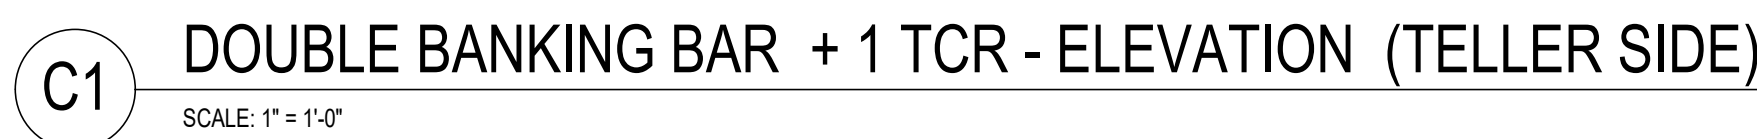


PROJECT TITLE:
PNC FL ESTERO COCONUT TRACE
- SITE #1144

PROJECT ADDRESS:
3501 VANDENBERG WAY,
ESTERO, FL 33928

[illegible]

DATE ISSUED:	05/05/2026
REVIEWED BY:	KC
DRAWN BY:	KA, LM
DESIGNED BY:	RS&H
PROJECT NUMBER:	
2004-036-8338	
© 2026 RS&H, INC	

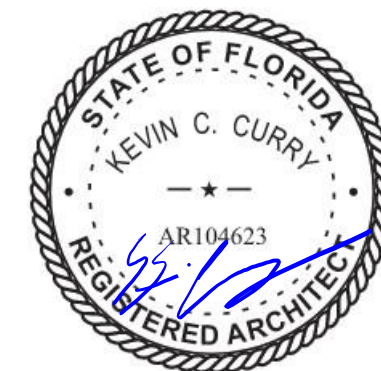

SHEET TITLE:
BANKING BAR DETAILS

SHEET ID:

A702

PROJECT STATUS:
100% CONSTRUCTION
DOCUMENTS



1715 N. Westshore Blvd., Suite 600
Tampa, Florida 33607-3999
Phone: 813-289-5550 Fax: 813-289-0263
www.rsandh.com
FL Cert. Nos. AAC001886 * IB26000956 *
5620 * LCC000210 * GB238



PROJECT ADDRESS:
01 VANDENBERG WAY,
ESTERO, FL 33928

[illegible]


DATE ISSUED:	05/05/2026
REVIEWED BY:	KC
RAWN BY:	KA, LM
DESIGNED BY:	RS&H
PROJECT NUMBER:	
2004-036-8338	
© 2026 RS&H, INC	



A703


PROJECT STATUS:
100% CONSTRUCTION
DOCUMENTS

SCALE: 1" = 1'-0"

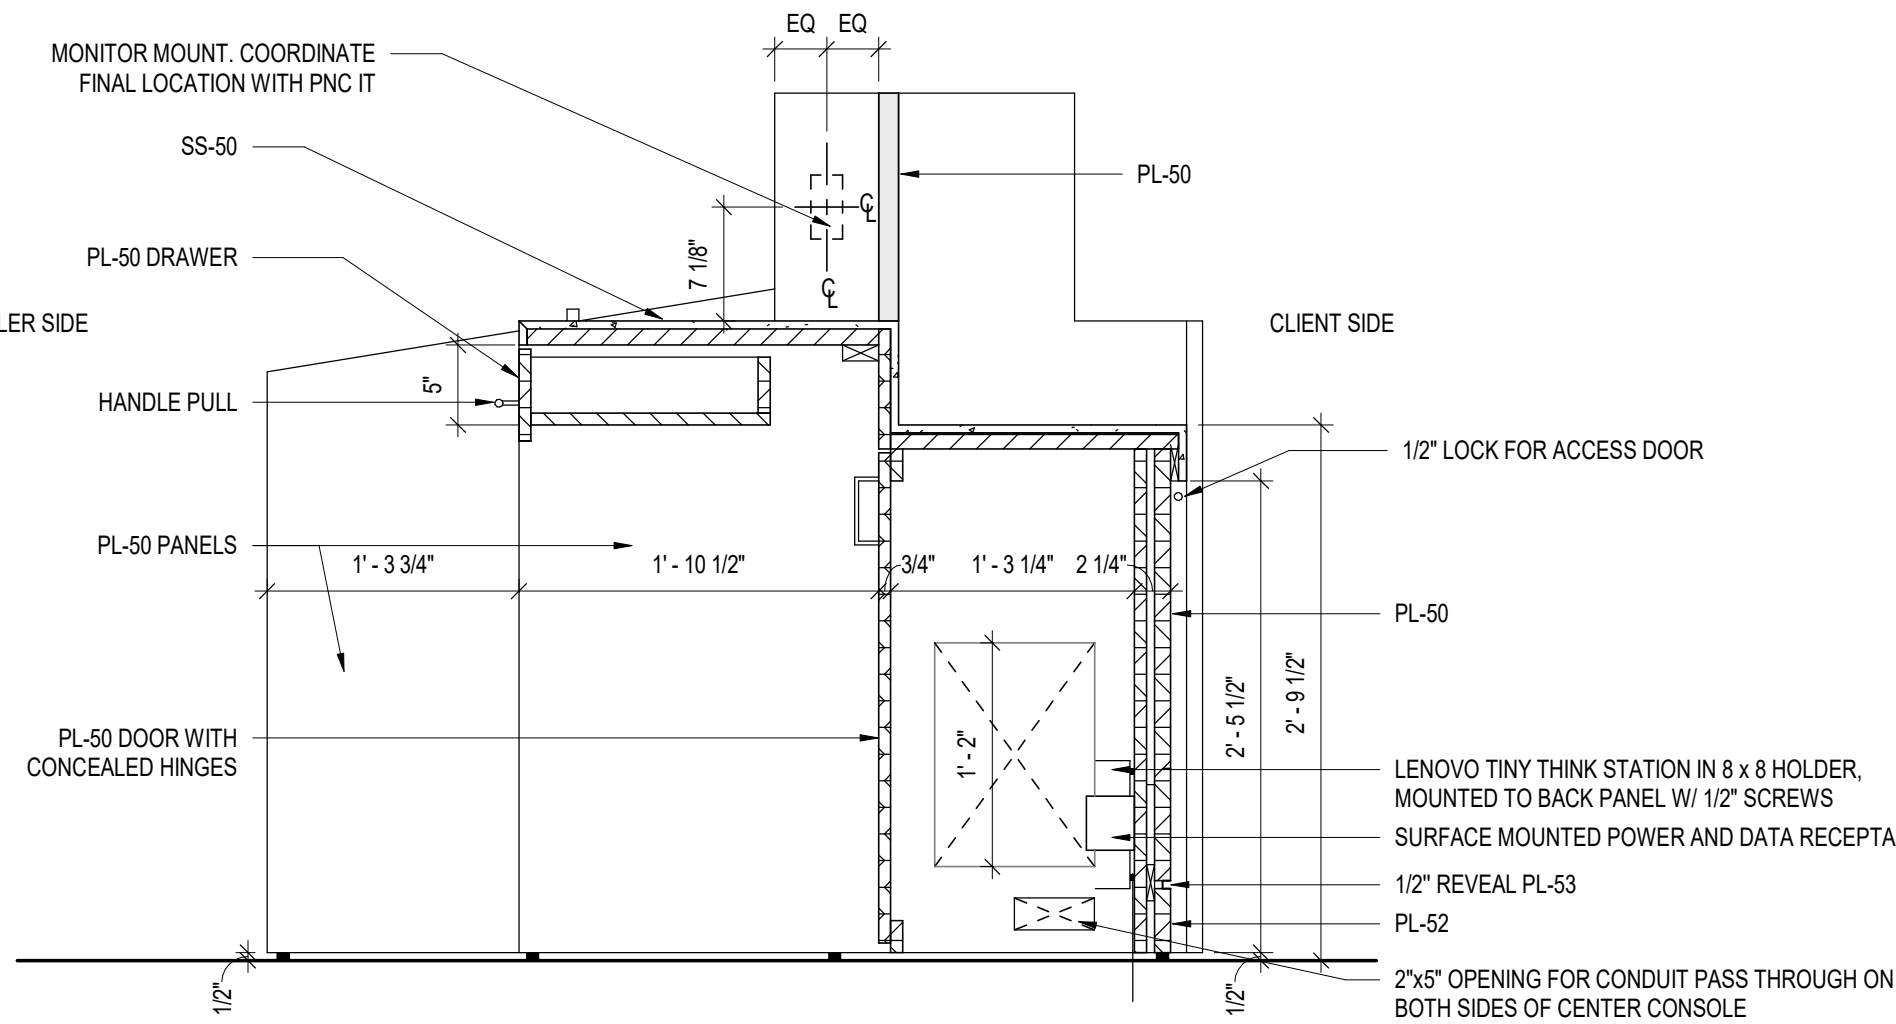


SCALE: 1" = 1'-0"

SCALE: 1" = 1'-0"

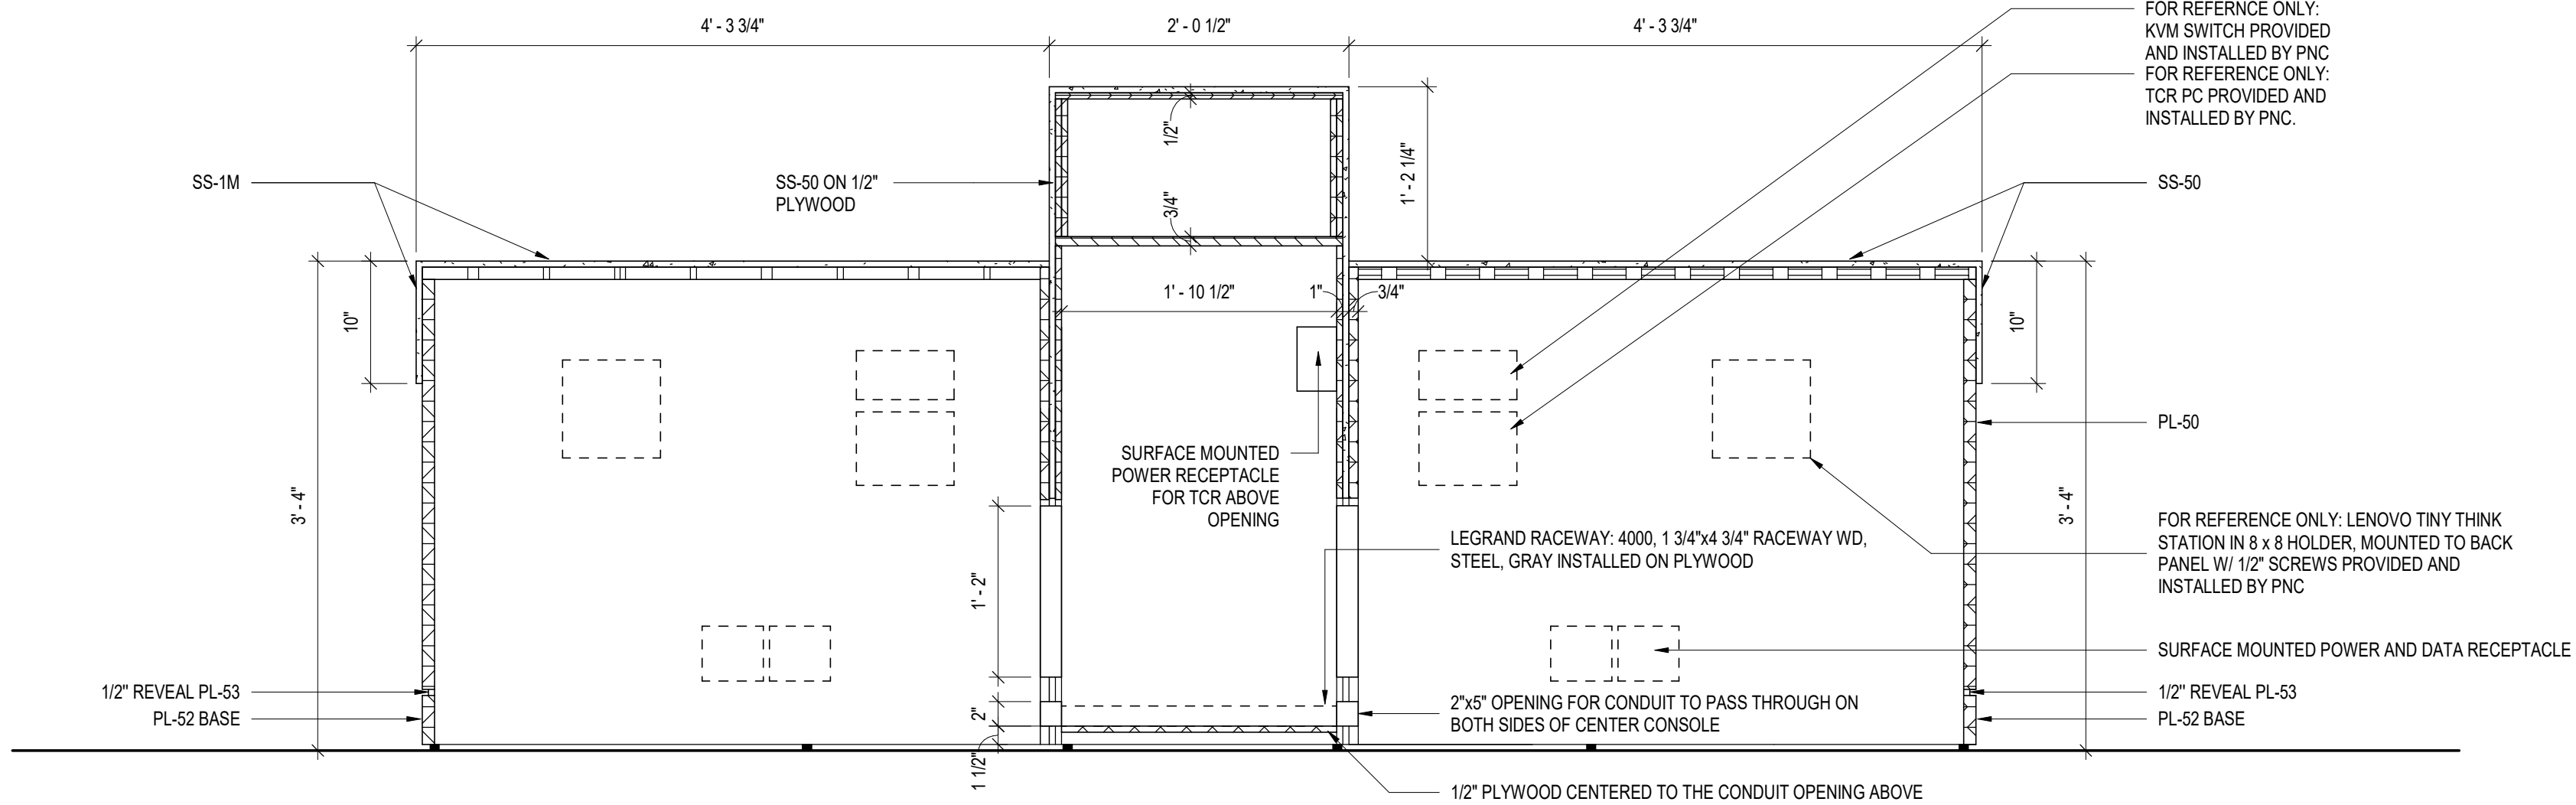


SCALE: 1" = 1'-0"


AT) SC

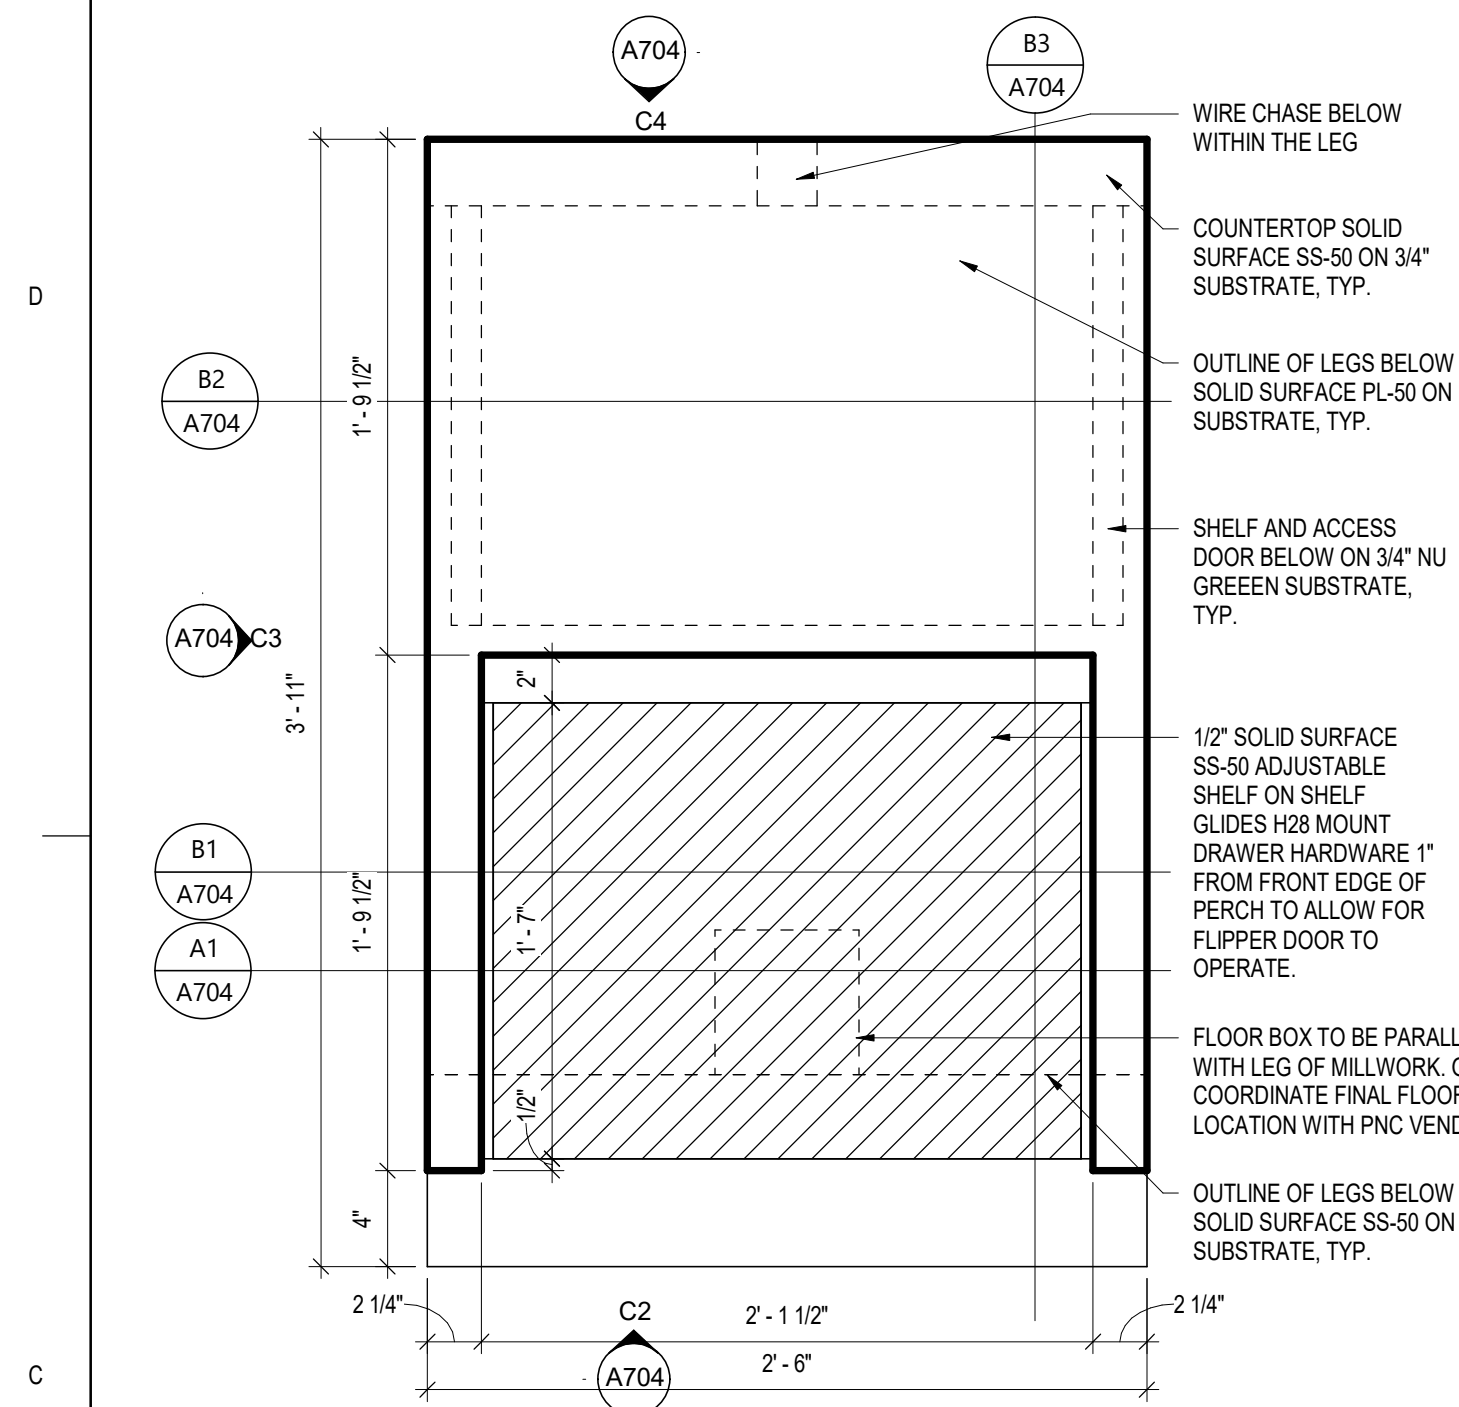


C1 **CES FLOOR PLAN**
SCALE: 1 1/2" = 1'-0"

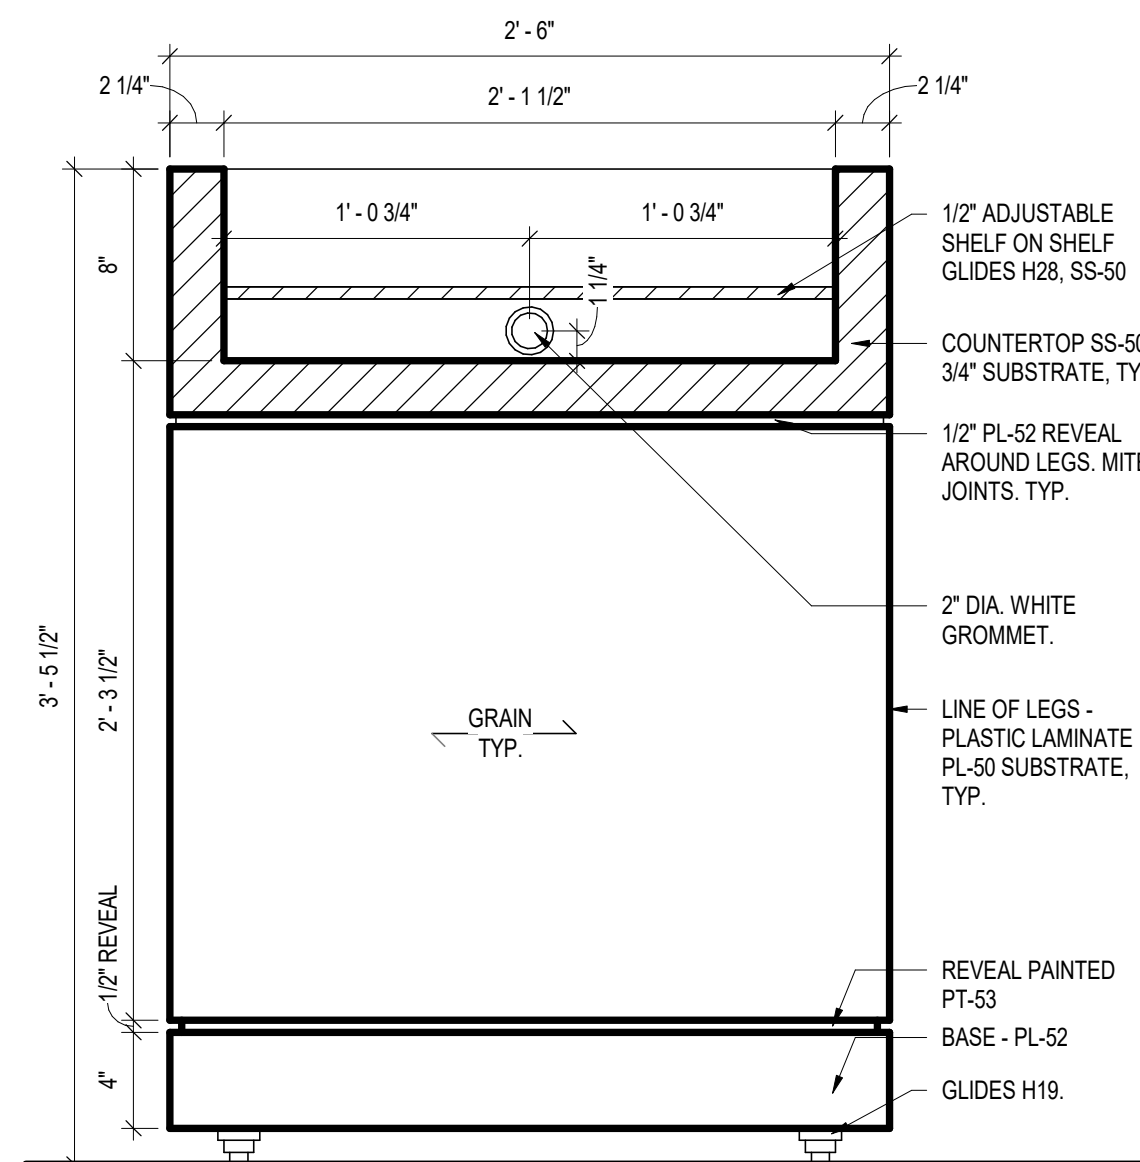


C2 CES ELEVATION - EAST
SCALE: 1 1/2" = 1'-0"

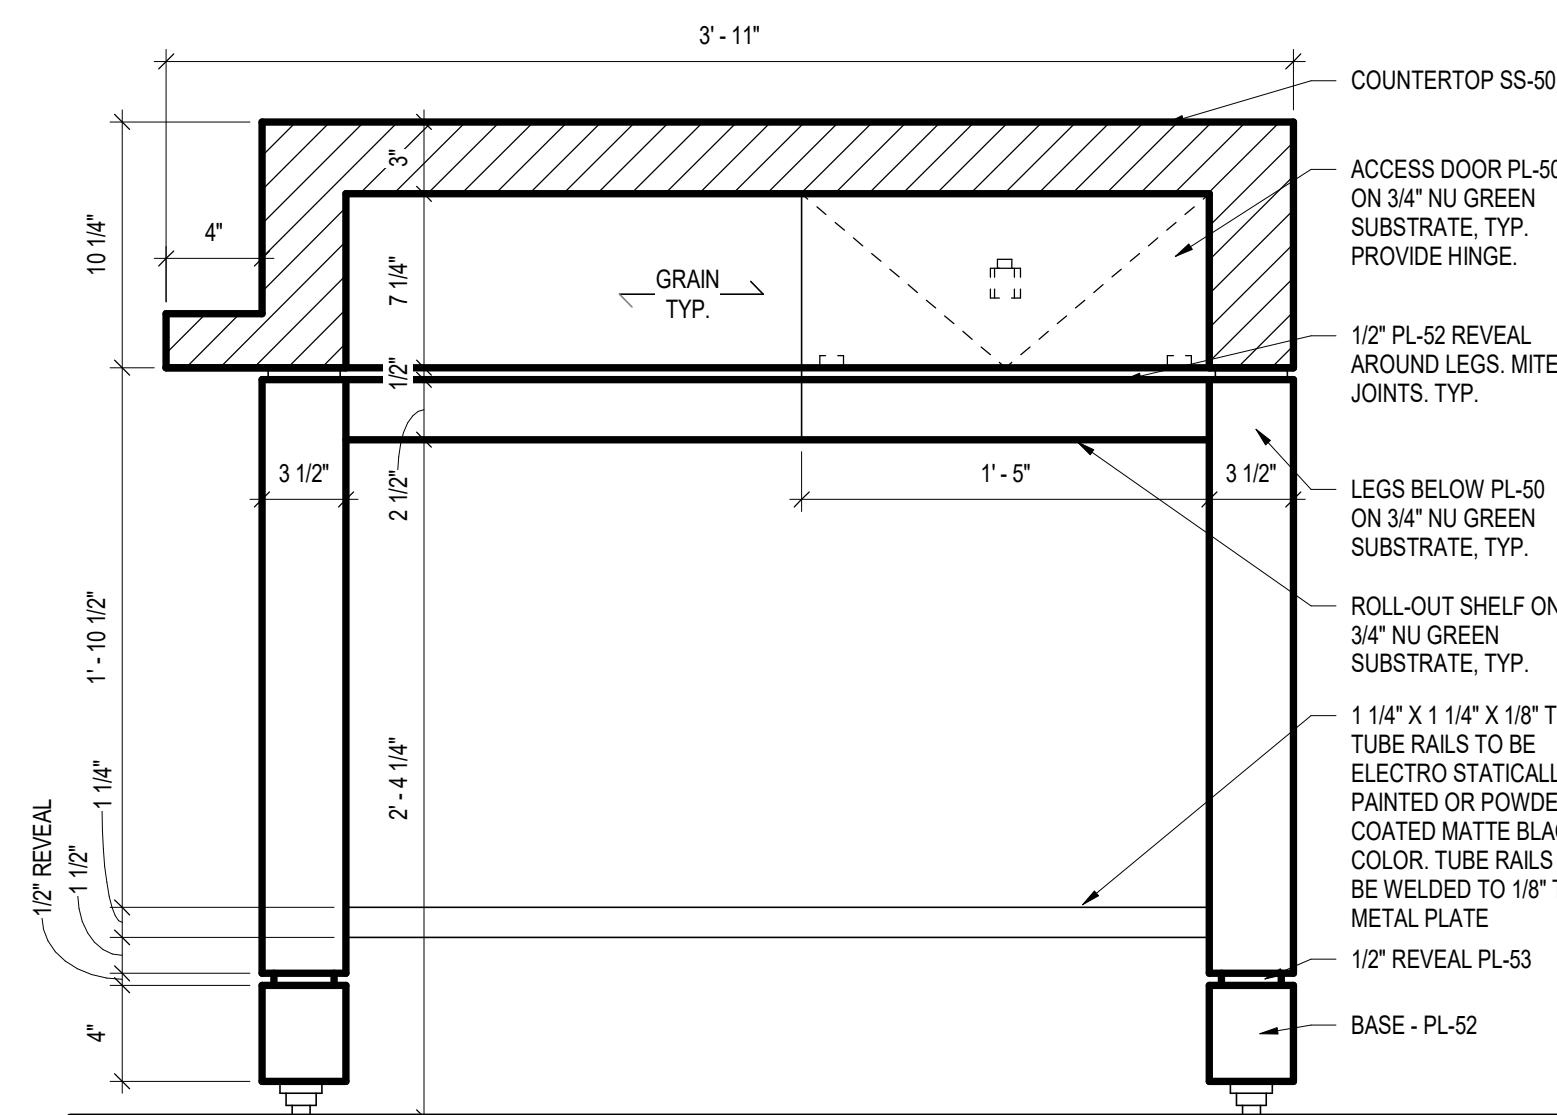


C3 CES ELEVATION - SOUTH
SCALE: 1 1/2" = 1'-0"

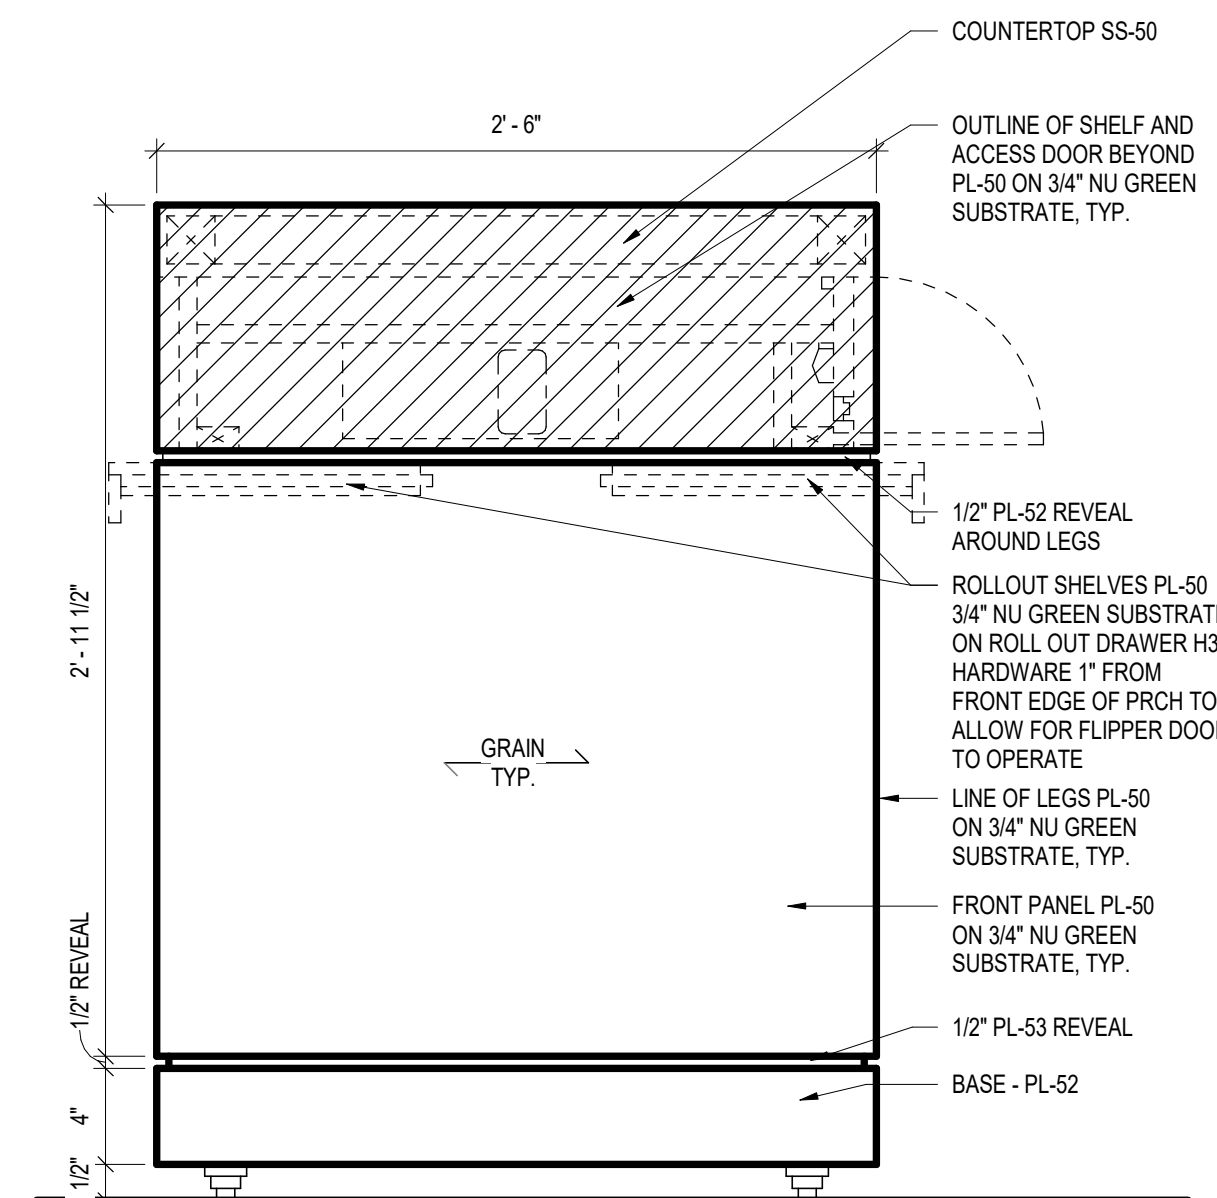


C4 CES ELEVATION - NORTH
SCALE: 1 1/2" = 1'-0"

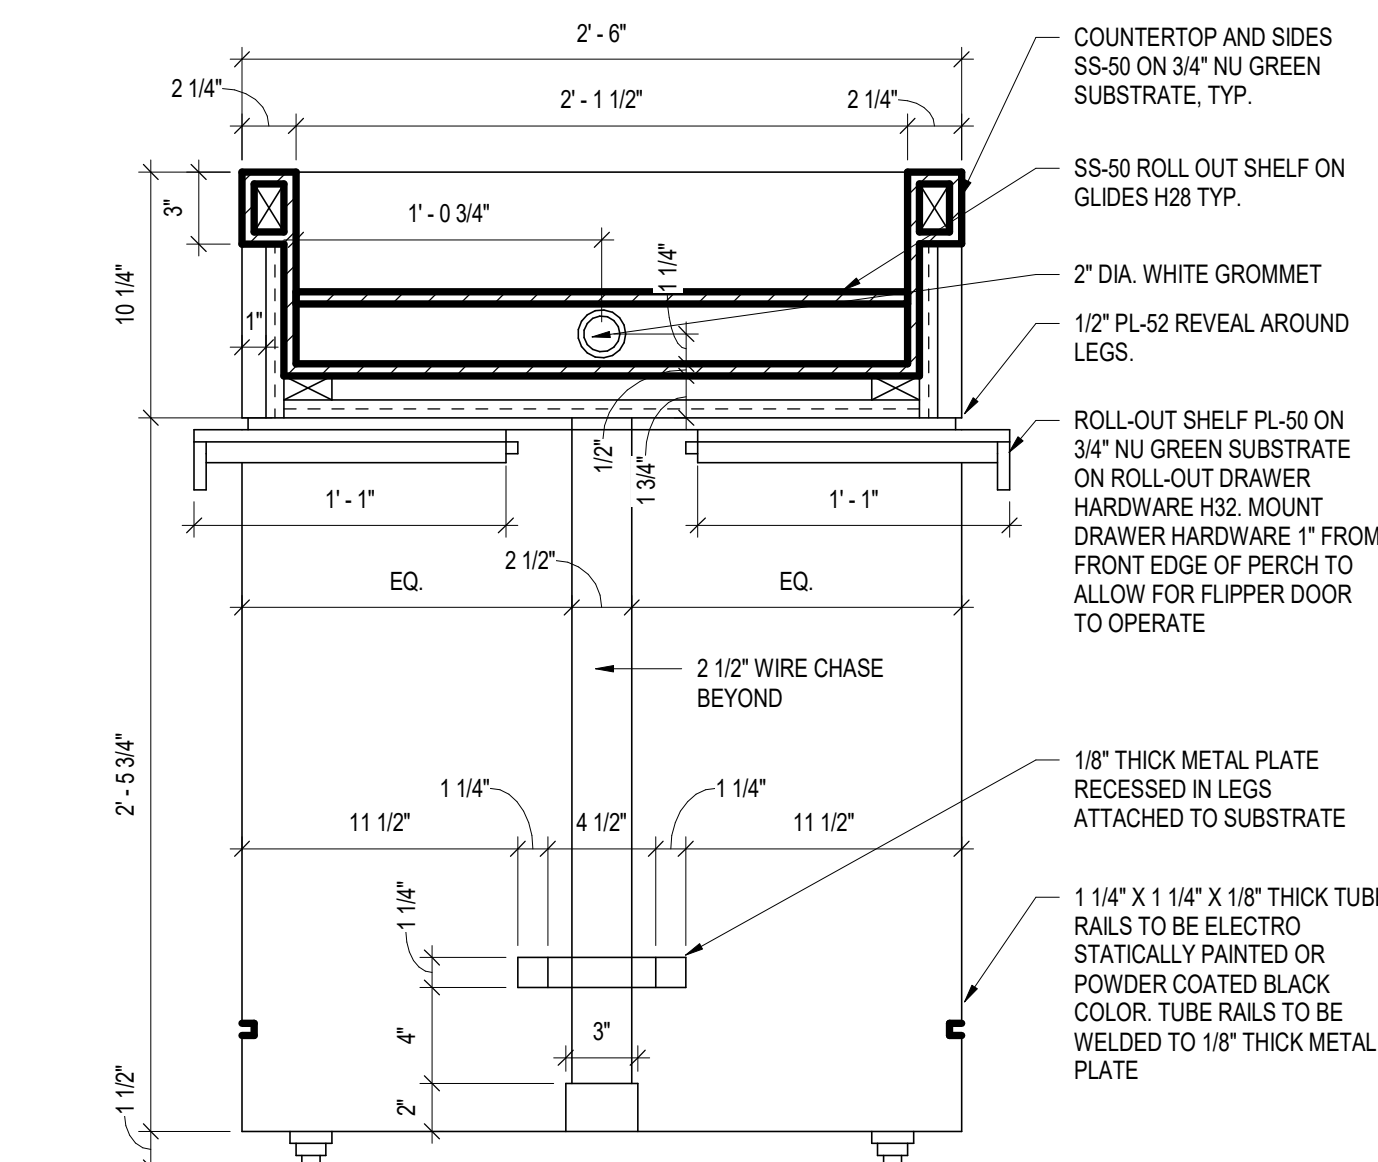


B1 CES DETAIL SECTION 1
SCALE: 1 1/2" = 1'-0"

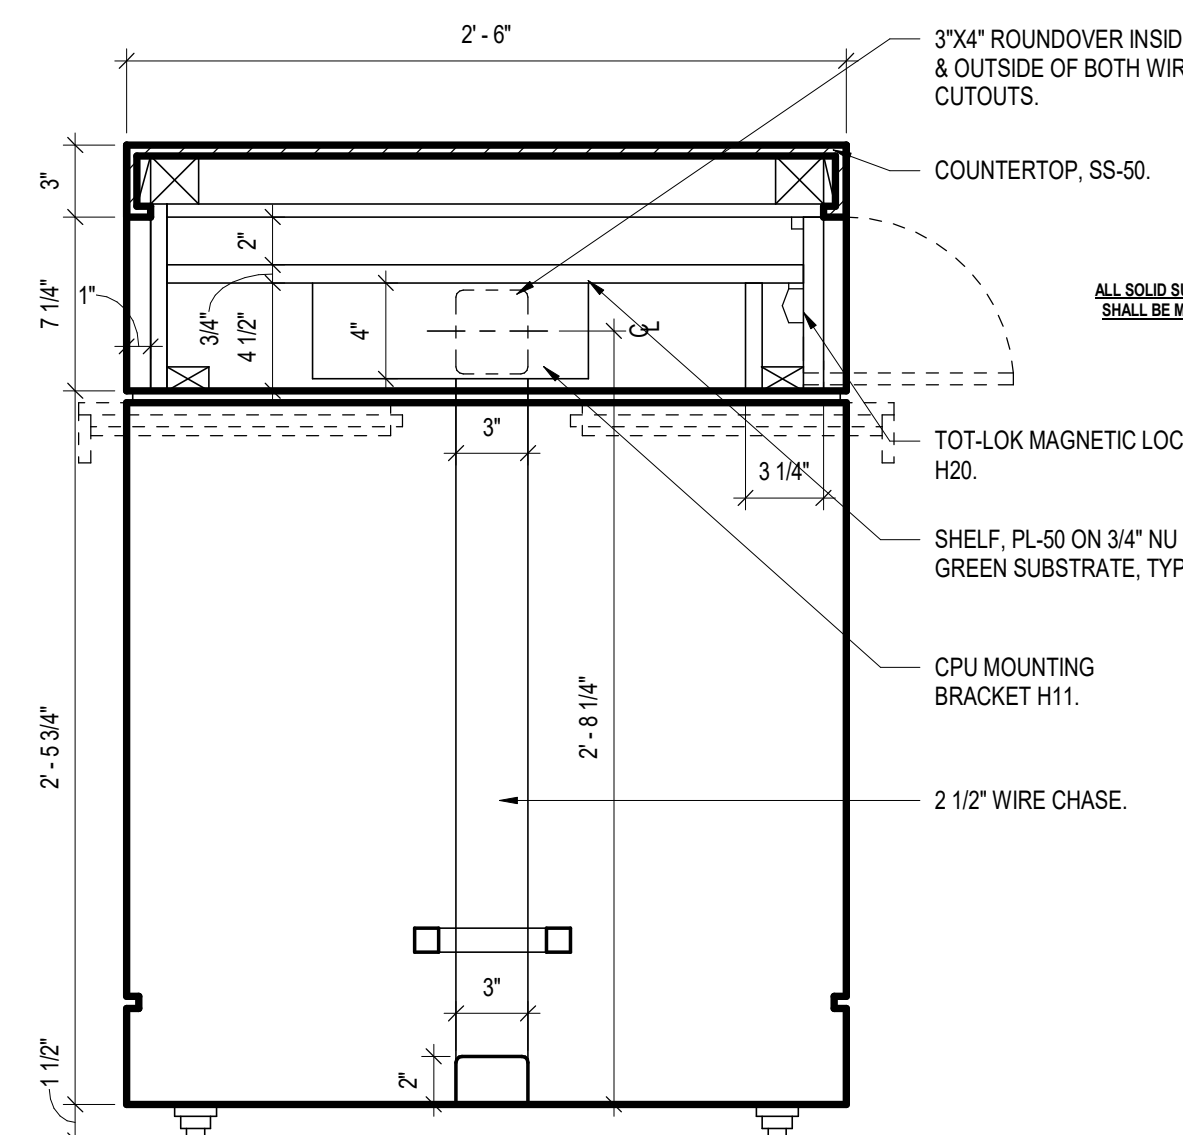

B2 CES DETAIL SECTION 2
SCALE: 1 1/2" = 1'-0"

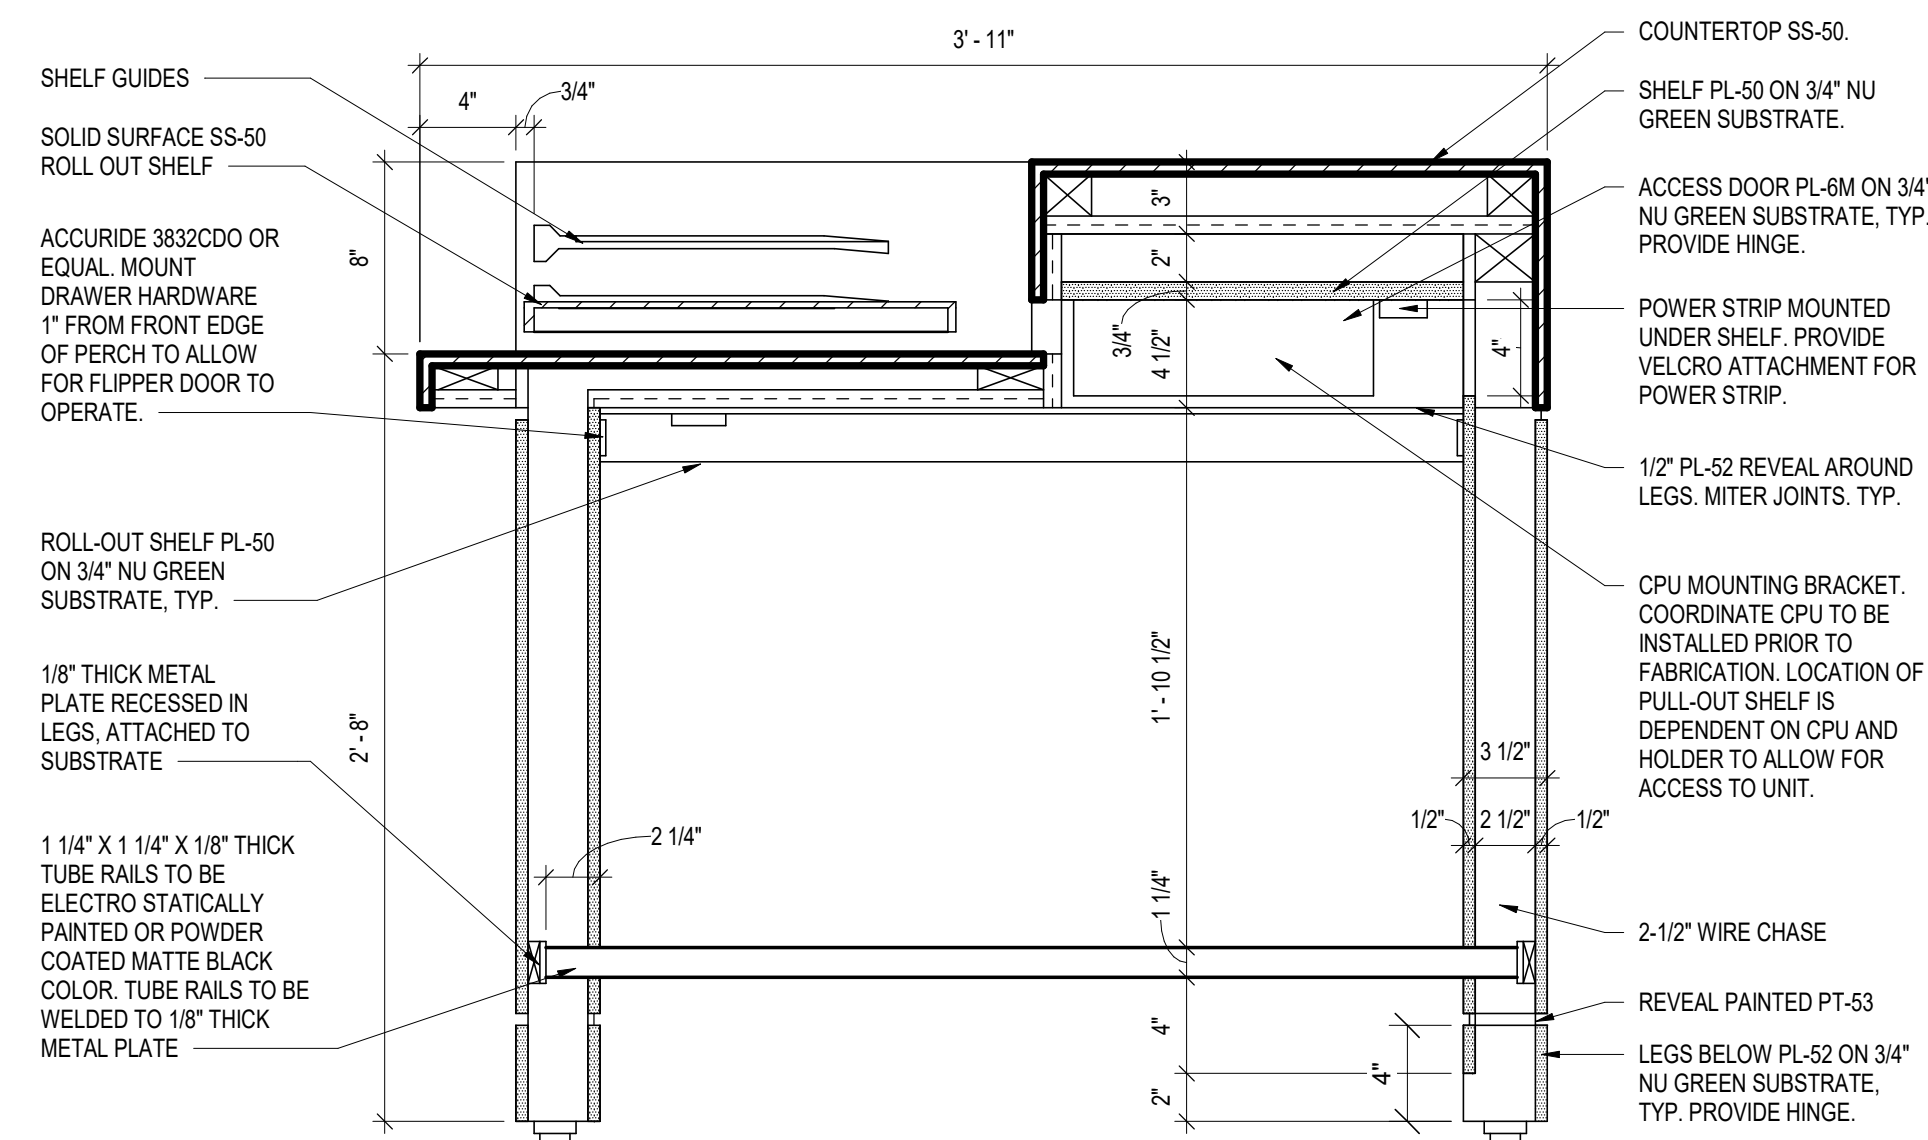

B3 CES DETAIL SECTION 3
SCALE: 1 1/2" = 1'-0"

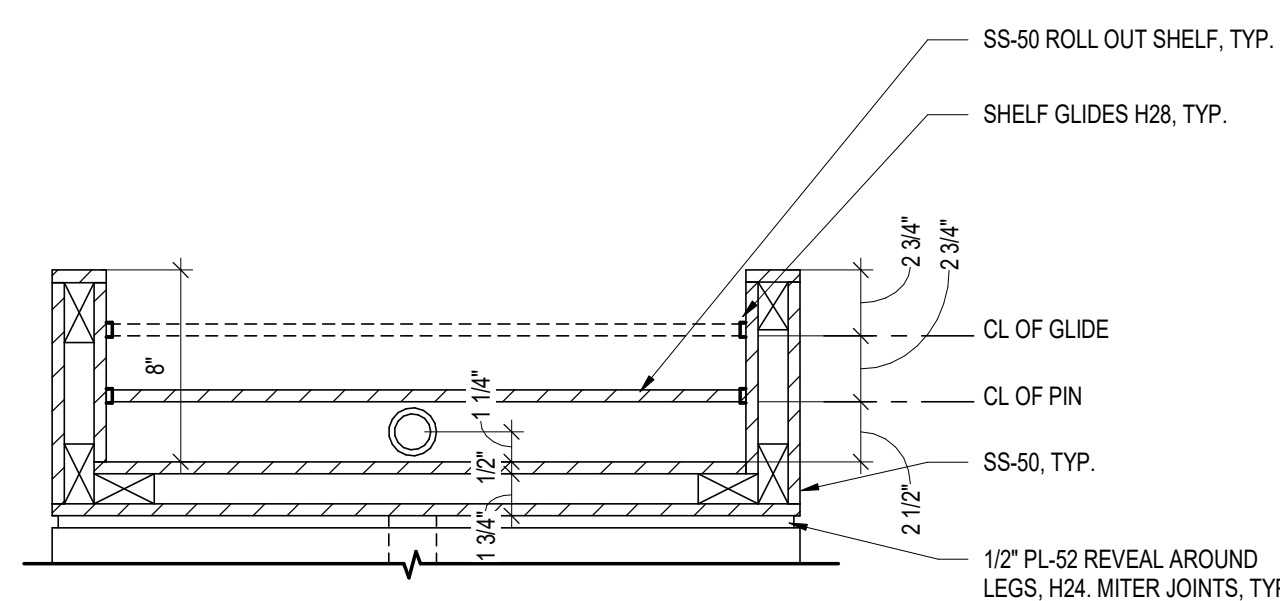

A1 **CES DETAIL OF SS SHELF**
SCALE: 1 1/2" = 1'-0"

CLIENT EXPERIENCE STAND HARDWARE SCHEDULE

H11 CPU BRACKET - DOUG MOFFETT CPUJA BLACK FINISH BY MILLWORKER
NOTE: PNC PM SHALL VERIFY WITH CS PRIOR TO MILLWORK FABRICATION TYPE OF
BRACKET TO BE USED. BRACKET MAY NOT BE NEEDED PENDING CS'S EQUIPMENT
DETERMINATION.

H19 GLIDES - MOMASTER CARB. BALL TRANSFER #640K45
T20 LAT-MAGNETIC LOCK BY REVA SHELF. MODEL #113401-R BY MILLWORKER

H21 HINGE- 90 DEGREE FLAP HINGE WITH 3MM CU PLATE BY GRASSMARC AM. INC.
H22 04/04/05 BY MILLWORKER

H243 REVEAL - RICHELIEU - 12" X 18" FLAT BRUSHED ALUMINUM MOLDING. #MRB5901-MR
BY MILLWORKER

H245 GLIDES - 1/4" BLUM EPOXY SLIDE WHITE

H32 DRAWER GLIDES - ACURIDE; MODEL #383290 DETENT IN AND OUT VERTICAL DRAWER
ADJUSTMENT CAM. FINISH: (C) CLEAR ELECTROPLATE OR EQUAL

INTERIOR MILLWORK FINISH LEGEND

FINISH	DESCRIPTION	MANUFACTURER	PRODUCT	COLOR	COMMENTS
PL-50	PLASTIC LAMINATE	WILSONART	-	WALNUT HEIGHTS 7965-12	FINISH: SOFTGRAIN
PL-51	PLASTIC LAMINATE	WILSONART	-	CHARCOAL VELVET 15504	FINISH: TRACELESS
PL-52	PLASTIC LAMINATE	FORMICA	-	BUSHED BRONZETONE ALUMINUM M2126	FINISH: DECOMETAL
PL-53	PLASTIC LAMINATE	WILSONART	-	BLACK 1595	FINISH: MATTE 60
SS-50	SOLID SURFACE	DURASEIN	DREAMY COLLECTION	SUN KISSED	-

RS&H

1715 N. Westshore Blvd., Suite 600
Tampa, Florida 33607-3999
Phone: 813-289-5550 Fax: 813-289-0263
www.rsandh.com
FL Cert. Nos. AAC001886 * IB26000956 *
5620 * LCC000210 * GB238




PROJECT TITLE:
PNC FL ESTERO COCONUT TRACE
- SITE #1144

PROJECT ADDRESS:
3501 VANDENBERG WAY
ESTERO, FL 33928

REVISIONS

[illegible]

DATE ISSUED:	05/05/2024
REVIEWED BY:	K
DRAWN BY:	KA, L
DESIGNED BY:	RS&
PROJECT NUMBER:	
2004-036-8338	
© 2026 RS&H, INC	

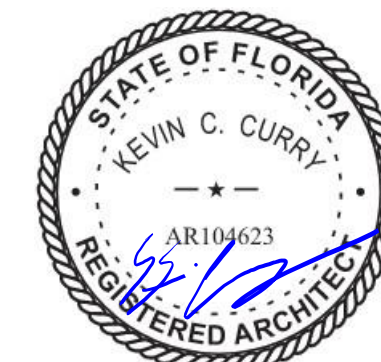

SHEET TITLE:

**CUSTOMER
EXPERIENCE STAND
DETAILS**

SHEET ID:

A704

PROJECT STATUS:
100% CONSTRUCTION
DOCUMENTS


FINISH	DESCRIPTION	MANUFACTURER	PRODUCT	COLOR	COMMENTS
PL-50	PLASTIC LAMINATE	WILSONART	-	WALNUT HEIGHTS 7665-12	FINISH: SOFTGRAIN 12
PL-51	PLASTIC LAMINATE	WILSONART	-	CHARCOAL VELVET 15504	FINISH: TRACLESS 31
PL-52	PLASTIC LAMINATE	FORMICA	-	BRUSHED BRONZETONE ALUMINUM M2126	FINISH: DECOMETAL 99
PL-53	PLASTIC LAMINATE	WILSONART	-	BLACK 1595	FINISH: MATTE 60
SS-50	SOLID SURFACE	DURANEON	DREAMY COLLECTION	SN KISSED	-




[illegible]

SHEET ID: 1


PROJECT STATUS:
100% CONSTRUCTION
DOCUMENTS

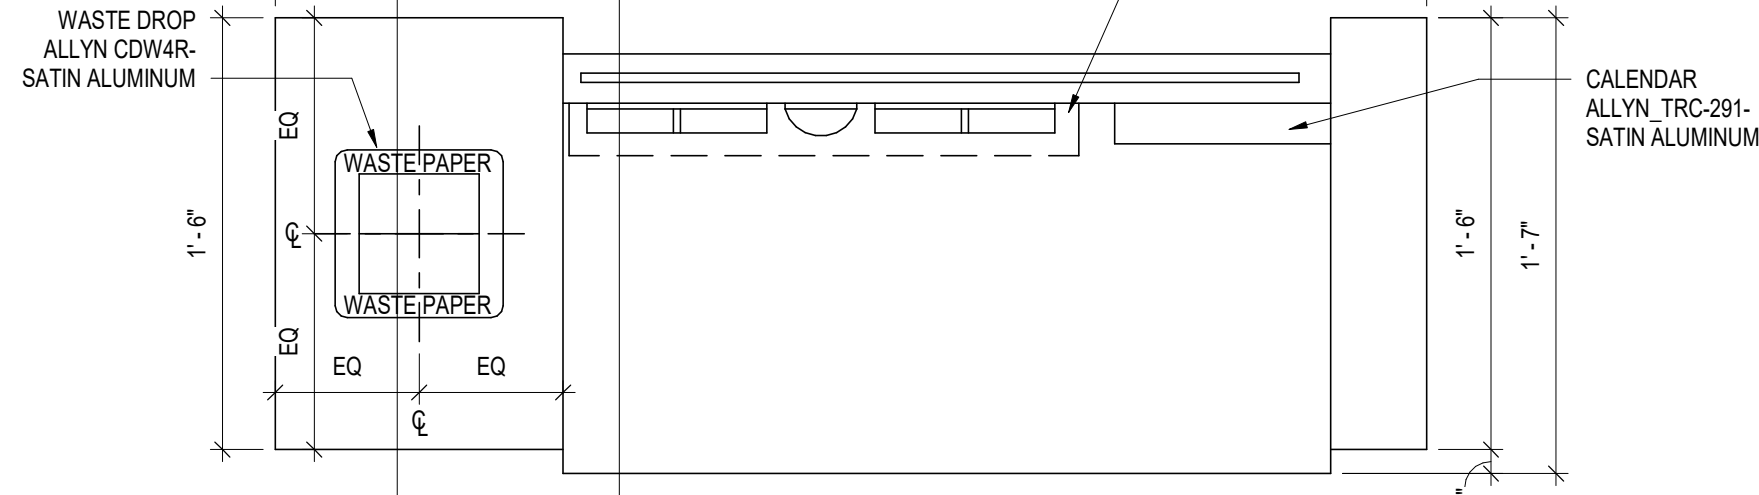


B1 CHECK DESK - PLAN
SCALE: 1 1/2" = 1'-0"

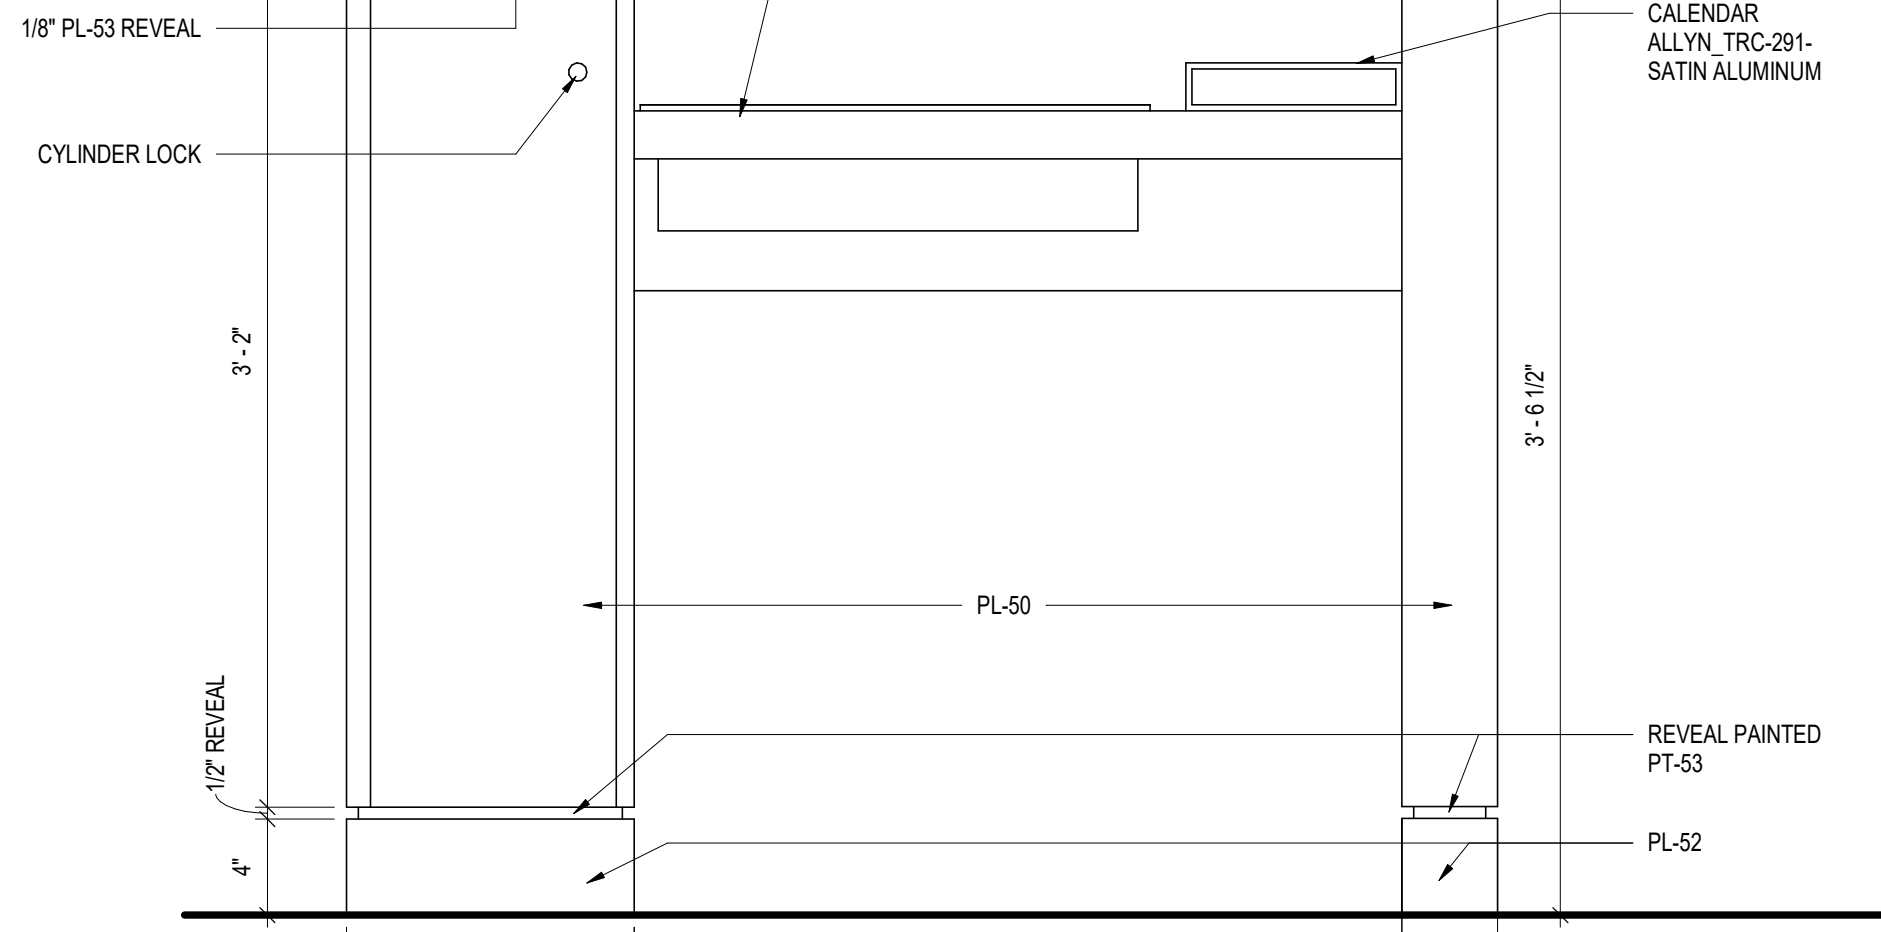


A1 CHECK DESK - ELEVATION
SCALE: 1 1/2" = 1'-0"

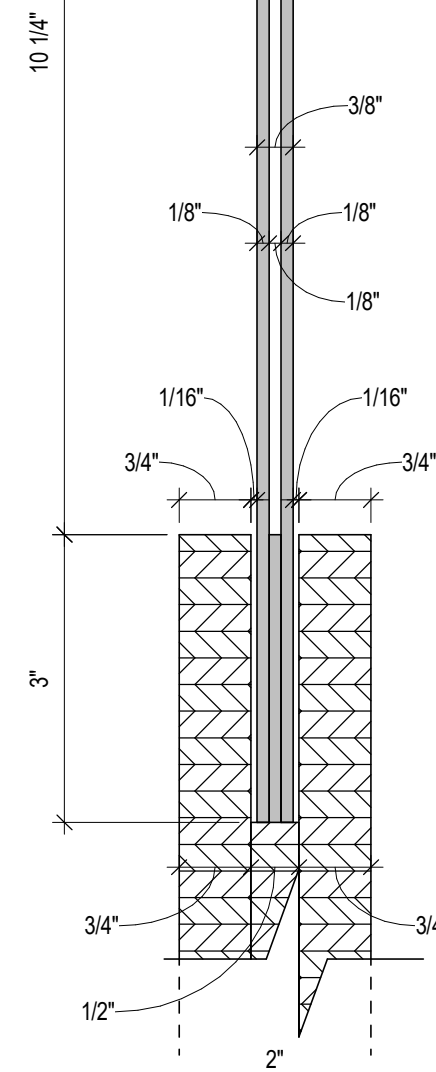


B2 CHECK DESK - ACRYLIC INSERT DETAIL
SCALE: 6" = 1'-0"

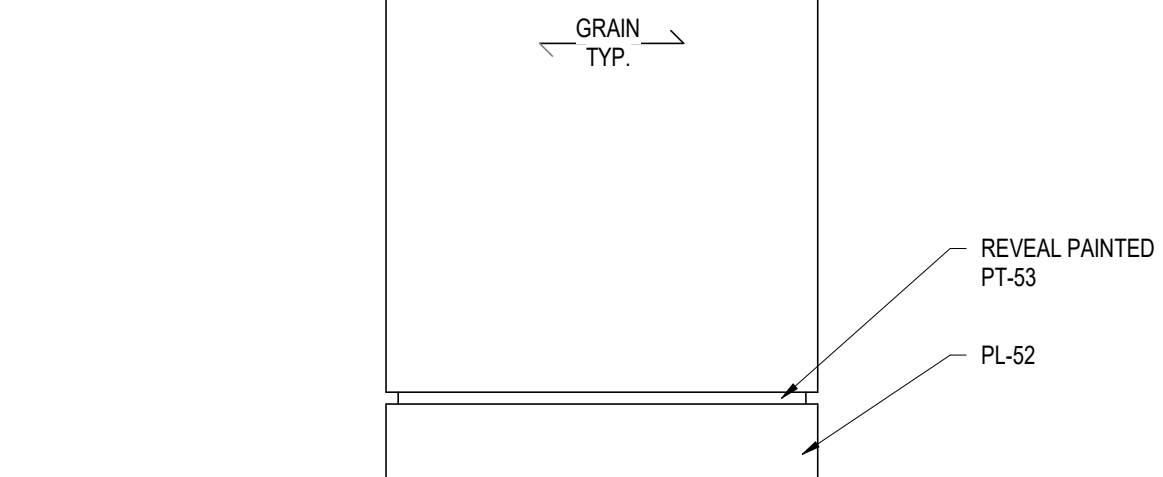


A2 CHECK DESK ELEVATION
SCALE: 1 1/2" = 1'-0"

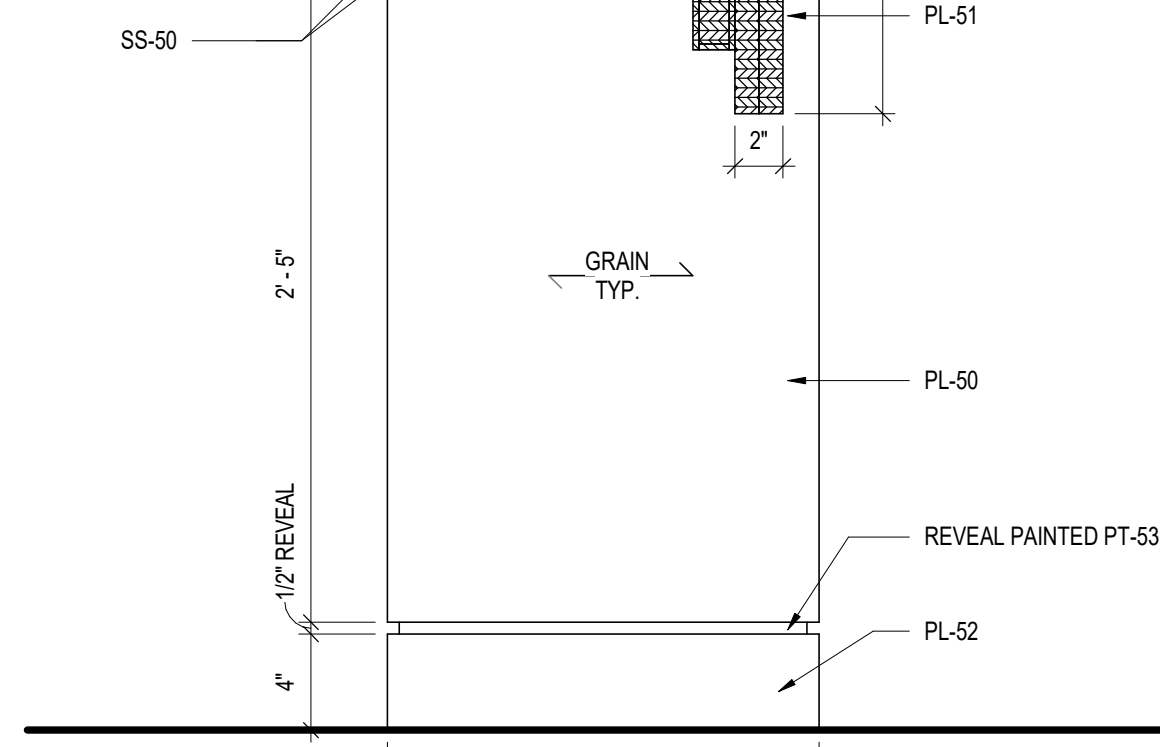

A4 CHECK DESK - DETAIL
SCALE: 1 1/2" = 1'-0"

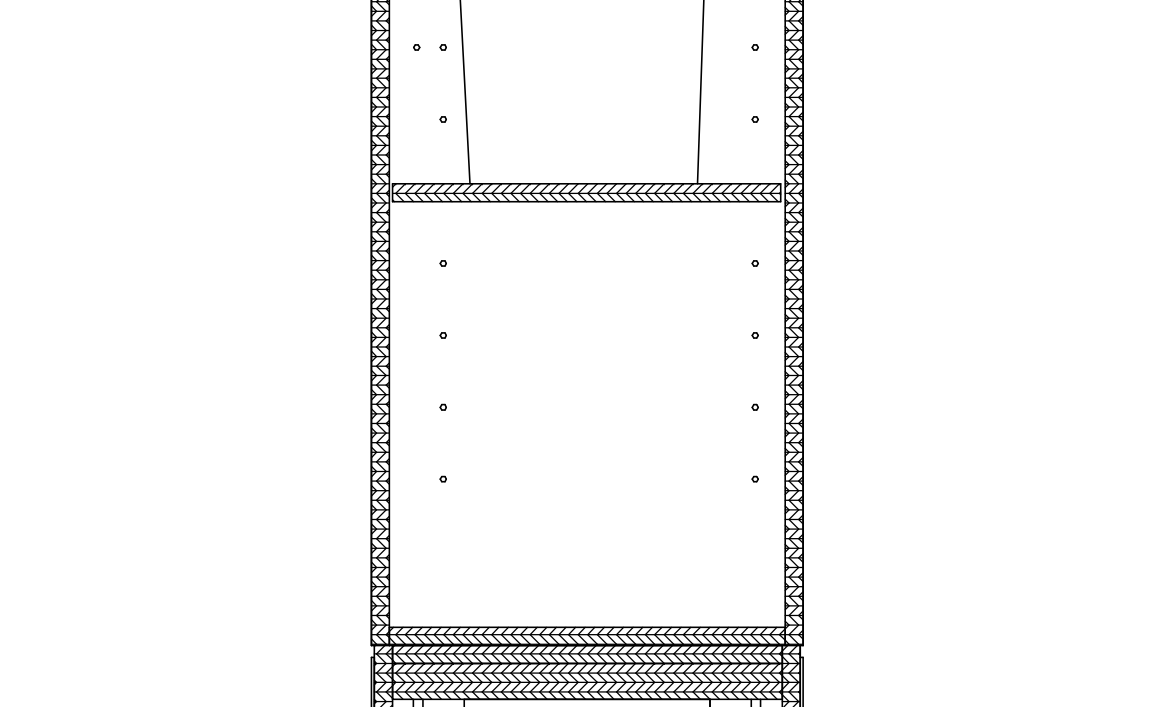


A5 CHECK DESK - DETAIL
SCALE: 1 1/2" = 1'-0"

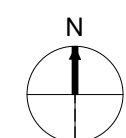

SCALE: 3/16" = 1'-0"


8 0 8

SCALE: 1/8" = 1'-0"

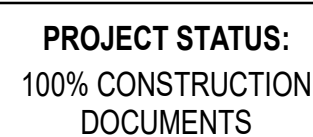



SCALE: 3/16" = 1'-0"

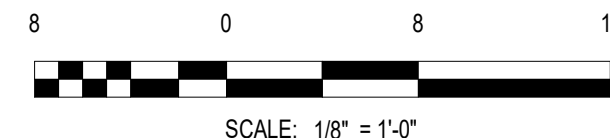

PROJECT ADDRESS:
3501 VANDENBERG WAY
ESTERO, FL 33928

REVISIONS

[illegible]


DATE ISSUED: 05/05/202

REVIEWED BY: _____ N

DRAWN BY: CH

DESIGNED BY: RS&J

PROJECT NUMBER:
2004-036-8338

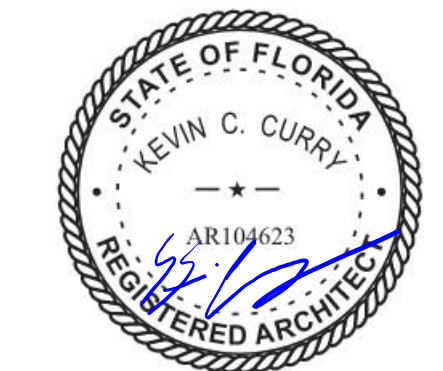

SHEET TITLE:

INTERIOR FURNITURE
PLAN






SHEET ID:

1121


PROJECT STATUS:
100% CONSTRUCTION
DOCUMENTS

INTERIOR FINISH LEGEND - PREMIER						
FINISH	DESCRIPTION	MANUFACTURER	PRODUCT	COLOR	SIZE	COMMENTS
FLOORS						
CPT-1M	CARPET TILE	MOHAWK GROUP	FILTERING FORM BT583	DAKOTA 989	24" X 24", 7.5 MM THICK	INSTALLATION: BRICK ASHLAR
CPT-2	INTERFACE		STEP REPEAT SR899	GRANITE 104939	50CM X 50CM	INSTALLATION: MONOLITHIC
CPT-50	CARPET TILE	MOHAWK GROUP	BIOTOPE GT357	OAK BOLETTE 849	12" X 36", 9 MM THICK	INSTALLATION: HALF LAP
LVT-1	LUXURY VINYL TILE	INTERFACE	TEXTURED STONES	POLISHED CEMENT A00301	50CM X 50CM	INSTALLATION: BRICK ASHLAR
RS-1	RESILIENT SHEET VINYL	MOHAWK GROUP	MEDELLA FLECK C2061	STONE WALL 84987	2.5 MM THICK	PROVIDE 6" INTEGRAL COVE BASE, CAP WITH TS-4. PROVIDE MANUFACTURER'S COVE FILLER STRIP. USE COORDINATING WELD ROD
SDT-1	STATIC DISSIPATIVE VINYL TILE	TARKETT	IQ GRANIT SD	GRANIT GREY 0948	24" X 24"	INSTALL: MONOLITHIC, GLUE DOWN; PROVIDE COPPER GROUNDING STRIP
T-50	PORCELAIN FLOOR TILE	CAESAR CERAMICS	ORIGIN	CANYON	24" X 48", 9 MM THICK	INSTALLATION: STACK BOND
WALL BASE						
RB-50	GENERAL RUBBER BASE	ROPPE	FASHION PV4085	SMOKE 174	4.25" H	-
RB-51	BACK OF HOURSE RUBBER BASE	ROPPE	PINNACLE	SMOKE 174	4" H	PROVIDE TOLESS BASE AT CAPET; PROVIDE TOE (COVE) BASE AT RESILIENT FLOORING. ROLLED GOODS ONLY, NO CUT LENGTHS
RB-52	VESTIBULE ACCENT BASE	ROPPE	FASHION PV4085	DARK GRAY 150	4.25" H	USE AT VESTIBULE ON WALLS RECEIVING PT-52; SEE FINISH PLANS
WALLS						
PT-50	GENERAL PAINT	BENJAMIN MOORE	ULTRA SPEC 500	HORIZON OC-53	-	WALL FINISH: EGGSHELL, DOOR & FRAME FINISH: SEMI-GLOSS, CEILING FINISH: FLAT
PT-50A	RESTROOM PAINT	BENJAMIN MOORE	ADVANCE INTERIOR PAINT	HORIZON OC-53	-	FINISH: SATIN
PT-51	ACCENT PAINT	BENJAMIN MOORE	ULTRA SPEC 500	STONINGTON GRAY HC-170	-	WALL FINISH: EGGSHELL, DOOR & FRAME FINISH: SEMI-GLOSS
PT-52	ACCENT PAINT	BENJAMIN MOORE	ULTRA SPEC 500	AMBLER SLATE CW-685	-	WALL FINISH: EGGSHELL, DOOR & FRAME FINISH: SEMI-GLOSS; PROVIDE BLACK FINISH FOR ALL COVERPLATES AND BLACK FINISH FOR ALL SWITCHES (TOGGLES, SLIDES, ETC.), RECEPTACLES, AND NETWORK CONNECTIONS AT ALL WALLS SCHEDULED TO RECEIVE PT-52
PT-52D	OPEN TO DECK	BENJAMIN MOORE	DRYFALL	COLOR TO MATCH PT-52	-	FINISH: FLAT, EXPOSED METAL DECK, JOISTS, DUCTS, AND PLUMBING
PT-53	STOREFRONT PAINT	BENJAMIN MOORE	ELECTROSTATIC PAINT	BLACK 2132-10	-	DOOR AND DOOR/STOREFRONT FRAME FINISH: SEMI-GLOSS
WC-50	LOBBY WALLCOVERING	MOUMENTUM	KESSEL LV-KE-11	VESPER	-	INSTALLATION: NON-REVERSE HANG, ALIGN AND MATCH PATTERN WHEN INSTALLING; DRYWALL FINISH: LEVEL 5; PROVIDE STAINLESS STEEL FINISH FOR ALL COVERPLATES AND GRAY FINISH FOR ALL SWITCHES (TOGGLES, SLIDES, ETC.), RECEPTACLES, AND NETWORK CONNECTIONS AT ALL WALLS SCHEDULED TO RECEIVE WC-50
WC-51	OFFICE WALLCOVERING	WOLF GORDON	LILLE	FOIL	-	INSTALLATION: REVERSE HANG, RANDOM MATCH; DRYWALL FINISH: LEVEL 5; PROVIDE STAINLESS STEEL FINISH FOR ALL COVERPLATES AND GRAY FINISH FOR ALL SWITCHES (TOGGLES, SLIDES, ETC.), RECEPTACLES, AND NETWORK CONNECTIONS AT ALL WALLS SCHEDULED TO RECEIVE WC-51
PLY-1	FIRE TREATED PLYWOOD	-	-	-	3/4" THICK	INSTALL TO 8' AFF; REFER TO ELECTRICAL DRAWINGS FOR MORE INFORMATION
FRP-1	FIBER REINFORCED PANEL	INPRO	PALLADIUM RIGID SHEET WALL PROTECTION	GALA 0380	4' X 8' X 0.04" THICK	INSTALL ABOVE RESILIENT SHEET COVE BASE; PROVIDE COORDINATING MOLDING AND TRIM. INSTALLATION: JAN: TOP EDGE MOUNTED AT 54" AFF. RESTROOM: INSTALL PANEL VERTICALLY. REFERENCE ELEVATIONS FOR ADDITIONAL INFORMATION
WP-50	DECORATIVE WALL PANEL	B+N	ICONIC - CURTAIN	MATTE WHITE	48" W X 96" H	GC TO SUBMIT SHOP DRAWINGS PRIOR TO ORDER PLACEMENT FOR ARCHITECT APPROVAL. REFERENCE ELEVATIONS; FINISH: MATTE WHITE, #903. INSTALLATION: PER WALL AND PANEL. CLEAT SYSTEM PER MANUFACTURER INSTRUCTIONS. CLEATS TO BE PROVIDED WITH PANELS. VENDOR TO PROVIDE TRIM PIECES FOR ANY EXPOSED CUT EDGES. MEP DEVICES NOT TO BE PLACED OR MOUNTED ON PANELS, LOCATED ACCORDINGLY
CEILINGS						
ACT-1	ACOUSTIC CEILING TILE	ARMSTRONG	ULTIMA 1912	WHITE	24" X 24"	GRID: SUPRA FINE XL 9/16" WHITE
WB-1M	ACOUSTIC WOOD BAFFLES	ARMSTRONG	WOODWORKS GRILL - FORTE- 6323L8511GWN	NATURAL WALNUT (GWN)	SLAT HEIGHT: 3-1/4", SLAT WIDTH: 1-1/4"	GRID: PRELUDE XL 360 PAINTED GRID; BLACK; UTILIZE MANUFACTURER PROVIDED 6" TRIM PIECE ALONG ALL 4 SIDES, TRIM PIECE TO ALIGN WITH BOTTOM SIDE OF SLAT FOR LEVEL TRANSITION; FIELD CUT GRID AS REQUIRED; ATTACH TO CEILING USING AIRCRAFT CABLES. LIGHT FIXTURES AND CABLES WIRED CENTRALLY AND GROUPED TOGETHER. CEILING SYSTEM TO BE ALIGNED WITH CARPET INSET BELOW; PROVIDE BLACK VINYL COATED AIRCRAFT CABLES
CASEWORK						
PL-50	PLASTIC LAMINATE	WILSONART	-	WALNUT HEIGHTS 7965K-12	-	FINISH: SOFTGRAIN 12 HORIZONTAL GRAIN INSTALL
PL-51	PLASTIC LAMINATE	WILSONART	-	CHARCOAL VELVET 15504	-	FINISH: TRACELESS 31
PL-52	PLASTIC LAMINATE	FORMICA	-	BRUSHED BRONZETONED ALUMINUM M2126	-	FINISH: DECOMETAL 99
PL-53	PLASTIC LAMINATE	WILSONART	-	BLACK 1595	-	FINISH: MATTE 60
SS-50	SOLID SURFACE	DURASEIN	DREAMY COLLECTION	SUN KISSED	SLAB THICKNESS 1/2"	INSTALLATION: VEINING TO BE CONTINUOUS ACROSS SURFACE PLANES; MILLWORKER TO PROVIDE WHITE GROMMET IN ALL SOLID SURFACE COUNTERS WHERE APPLICABLE. REF: MILLWORK DETAILS
TRANSITIONS						
TS-1	CARPET TO RESILIENT FLOOR	TARKETT	SLIM LINE SLT-XX-A	MEDIUM GRAY 28	-	SIZED TO FIT SCHEDULED FLOOR. PROVIDE A SMOOTH AND LEVEL TRANSITION. SEE DETAIL A11601
TS-3	PORCELAIN TILE	SCHLUTER	SCHIENE	SATIN ANODIZED	-	SIZED TO FIT SCHEDULED FLOOR. PROVIDE A SMOOTH AND LEVEL TRANSITION. SEE DETAIL B11601
TS-4	FLASH COVE CAP	TARKETT	COVE CAP SCC-XX-B	MEDIUM GRAY 28	-	USE WITH RS-1; GAUGE TO MATCH MATERIAL THICKNESS. SEE DETAIL A13601
GROUT						
GR-1	GROUT	CUSTOM BUILDING PRODUCTS	FUSION PRO	09 NATURAL GRAY	JOINT SIZE PER MANUFACTURER RECOMMENDATION	-
WINDOW FILM						
V-1	WINDOW VINYL	LUMAR	BARCODE	-	-	CONTRACTOR PROVIDED AND INSTALLED; GC TO THOROUGHLY CLEAN GLAZING, REMOVING ANY DIRT, DEBRIS, DUST, OR OTHER IMPURITIES FROM GLAZING PRIOR TO INSTALL OF VINYL FILM
WINDOW TREATMENT						
WT-1	MANUAL ROLLER SHADE	DRAPER	FLEXSHADE SYSTEM - CLUTCH OPERATED	WHITE	-	SHADECLOTH: PHIFER SHEERWEAVE 2500 OYSTER P12 1% OPEN

INTERIOR FINISH SCHEDULE													
ROOM NO.	ROOM NAME	FLOOR FINISH	BASE FINISH	WALL FINISH				CEILING FINISH	MILLWORK FINISHES			WINDOW TREATMENT	REMARKS
				NORTH	EAST	SOUTH	WEST		BASE	UPPER	TOP/SPLASH		
100	24/7 ATM VESTIBULE	CPT-2	RB-50, RB-52	PT-50, PT-52, WP-50, PL-50	PT-50, PT-52, PL-50	PT-50	PT-50, PT-52, WP-50, PL-50	PT-50, PT-52	PL-50, PL-51, PL-52	-	SS-50	WT-1	SEE ELEVATION FOR WALL AND CEILING FINISH EXTENTS
101	LOBBY	T-50, CPT-50	RB-50	PT-50, PT-51, PT-52	PT-51, PT-52	PT-50, PT-51	PT-50, PT-51	ACT-1, PT-51, WB-1M	PL-50, PL-51, PL-52	-	SS-50	-	-
102	ENGAGE	T-50, CPT-50	RB-50	PT-50	-	PT-50, PT-51	PT-50, PT-51	ACT-1, WB-1M	PL-50, PL-52, SS-50	PL-50, SS-50	-	-	-
103	OFFICE	CPT-1M	RB-50	PT-50	PT-50	PT-51	WC-51	ACT-1, PT-51	-	-	-	WT-1	-
104	OFFICE	CPT-1M	RB-50	PT-50	WC-51	PT-51	PT-50	ACT-1, PT-51	-	-	-	WT-1	-
105	OFFICE	CPT-1M	RB-50	PT-50, PT-51	PT-50	WC-51, PT-51	PT-51	ACT-1, PT-51	-	-	-	WT-1	-
106	OFFICE	CPT-1M	RB-50	PT-50	PT-50	WC-51, PT-51	PT-51	ACT-1, PT-51	-	-	-	WT-1	-
107	BANKING BAR	CPT-1M	RB-50	WC-50	PT-52	-	PT-52	ACT-1, PT-51	PL-50, PL-51, PL-52	-	SS-50, PL-51	-	SEE ELEVATION FOR WALL AND CEILING FINISH EXTENTS
108	OFFSTAGE	CPT-1M	RB-51	PT-51	PT-50	PT-50	PT-50	ACT-1	-	-	SS-50	-	-
109	HALLWAY	CPT-1M	RB-51	PT-51	PT-51	PT-51	PT-51	ACT-1	-	-	-	-	-
110	RESTROOM	RS-1	FRP-1, PT-50A	FRP-1, PT-50A	FRP-1, PT-50A	PT-50A	FRP-1, PT-50A	ACT-1	-	PL-50	-	-	ALIGN TOP EDGE OF FRP-1 WITH TOP EDGE OF DOOR FRAME
111	RESTROOM	RS-1	PT-50A	FRP-1, PT-50A	FRP-1, PT-50A	FRP-1, PT-50A	FRP-1, PT-50A	ACT-1	-	PL-50	-	-	ALIGN TOP EDGE OF FRP-1 WITH TOP EDGE OF DOOR FRAME
112	CLOSET	CPT-1M	RB-51	PT-50	PT-50	PT-50	PT-50	ACT-1	-	-	-	-	-
113	ELEC / MECHANICAL	SDT-1	RB-51	PT-50	PT-50	PT-50	PT-50	-	-	-	-	-	-
114	BREAK ROOM	LVT-1	RB-51	PT-50, PT-51	PT-50	PT-50	PT-50	ACT-1	PL-50	PL-50	SS-50	WT-1	-
115	JAN.	RS-1	RS-1	PT-50	PT-50	FRP-1, PT-50	FRP-1, PT-50	-	-	-	-	-	-
116	IT	SDT-1	RB-51	PLY-1, PT-50	PLY-1, PT-50	PLY-1, PT-50	PLY-1, PT-50	-	-	-	-	-	-
117	CASH ROOM	CPT-1M	RB-51	PT-50	PT-50	PT-50	PT-50	ACT-1	-	PL-50	SS-50	-	-
118	STORAGE	CPT-1M	RB-51	PT-50	PT-50	PT-50	PT-50	ACT-1	-	-	-	-	-
119	OFFICE	CPT-1M	RB-50	PT-50	PT-51	PT-51	PT-50	ACT-1, PT-51	-	-	-	WT-1	-

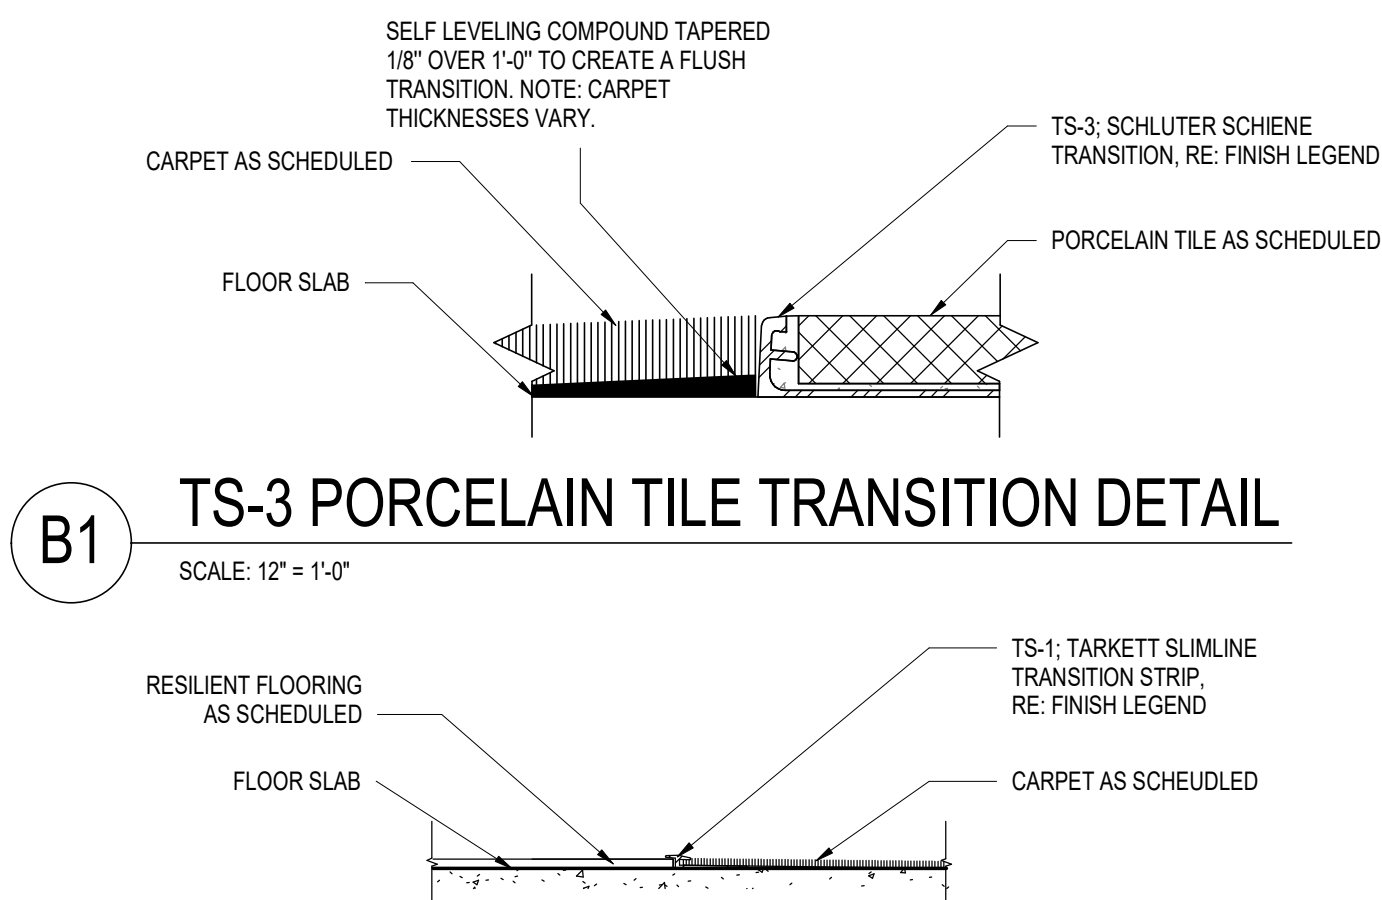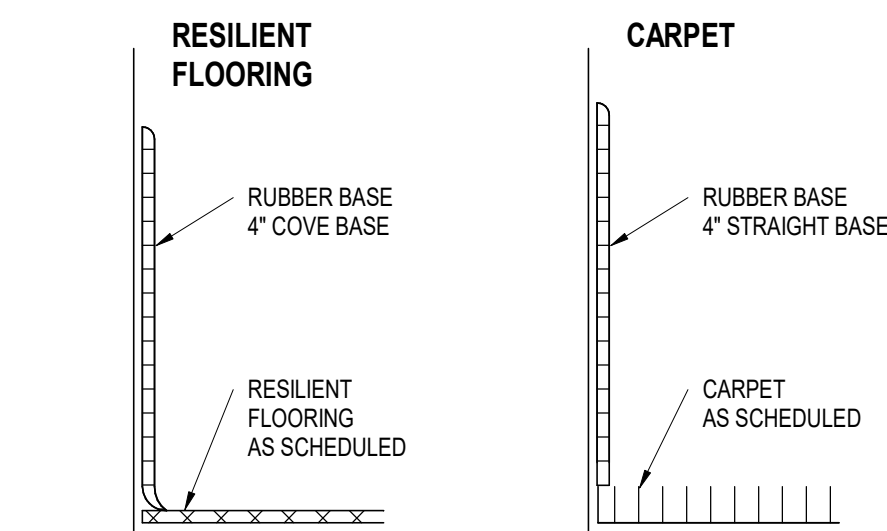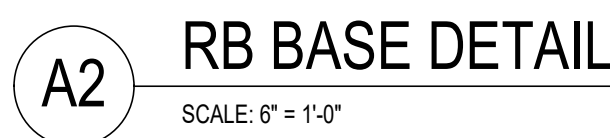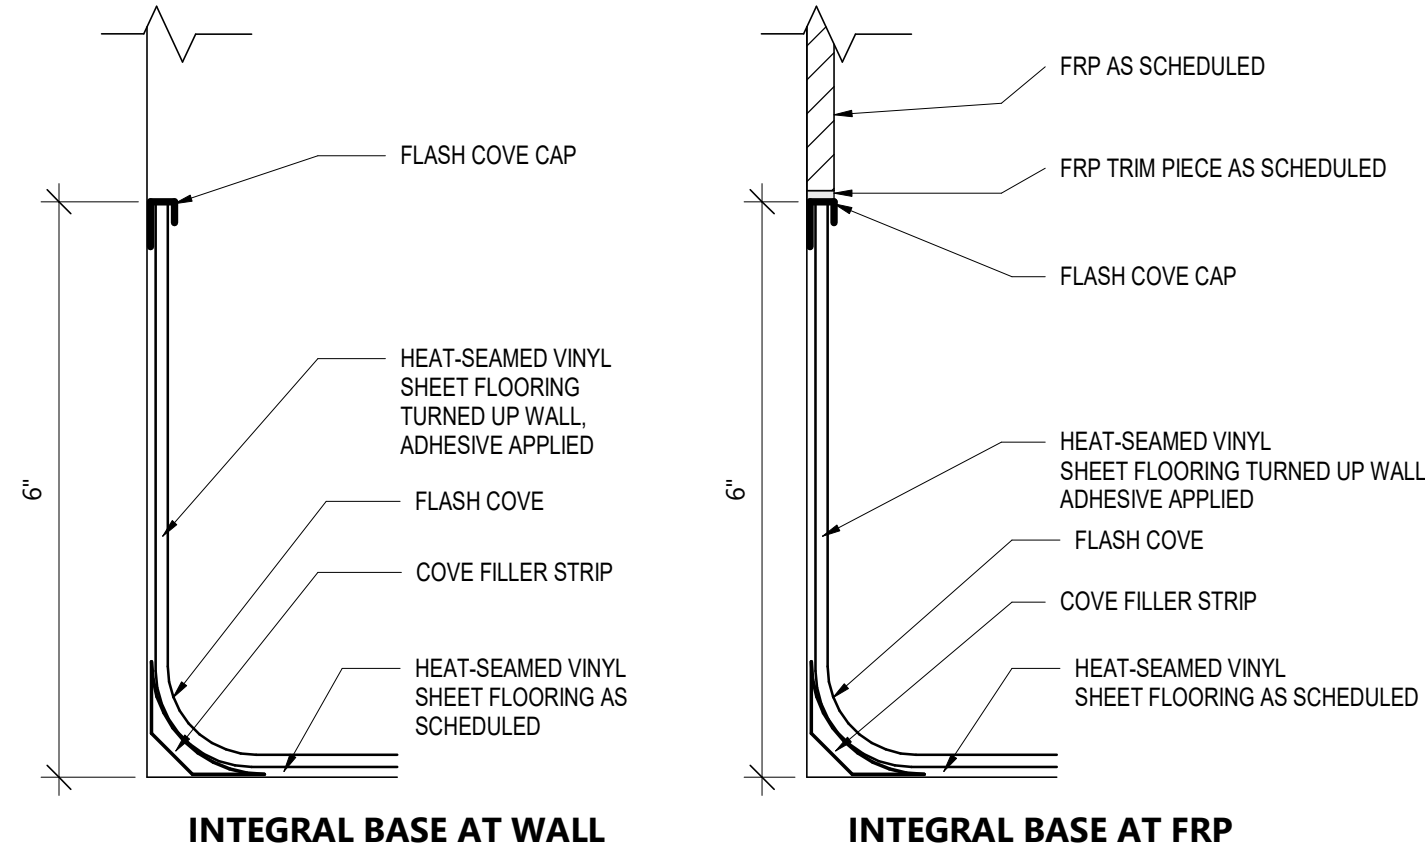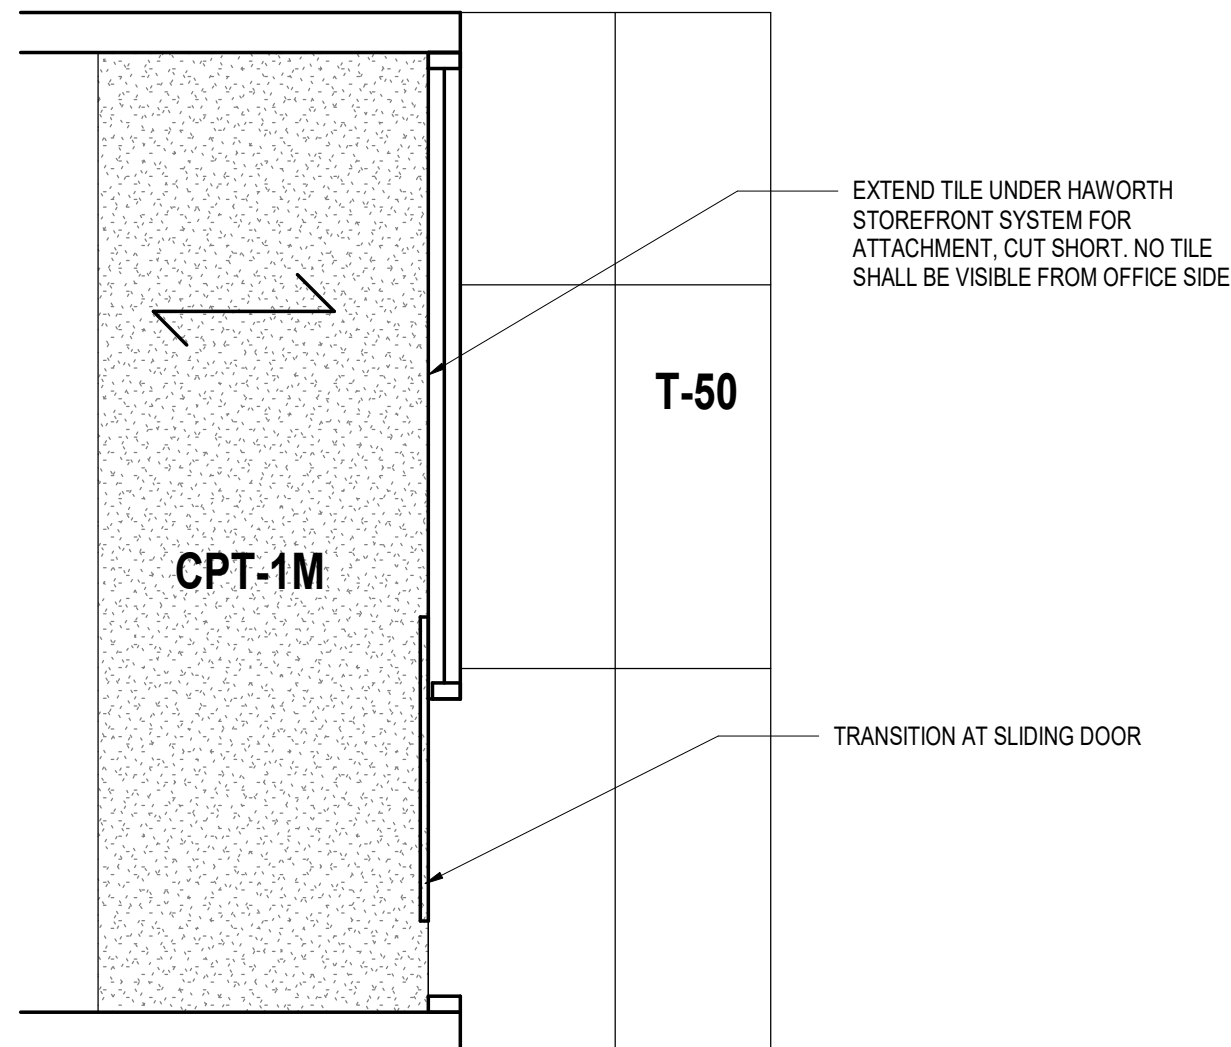

B4 ENLARGED TRANSITION AT SLIDING DOOR
SCALE: 1/2" = 1'-0"

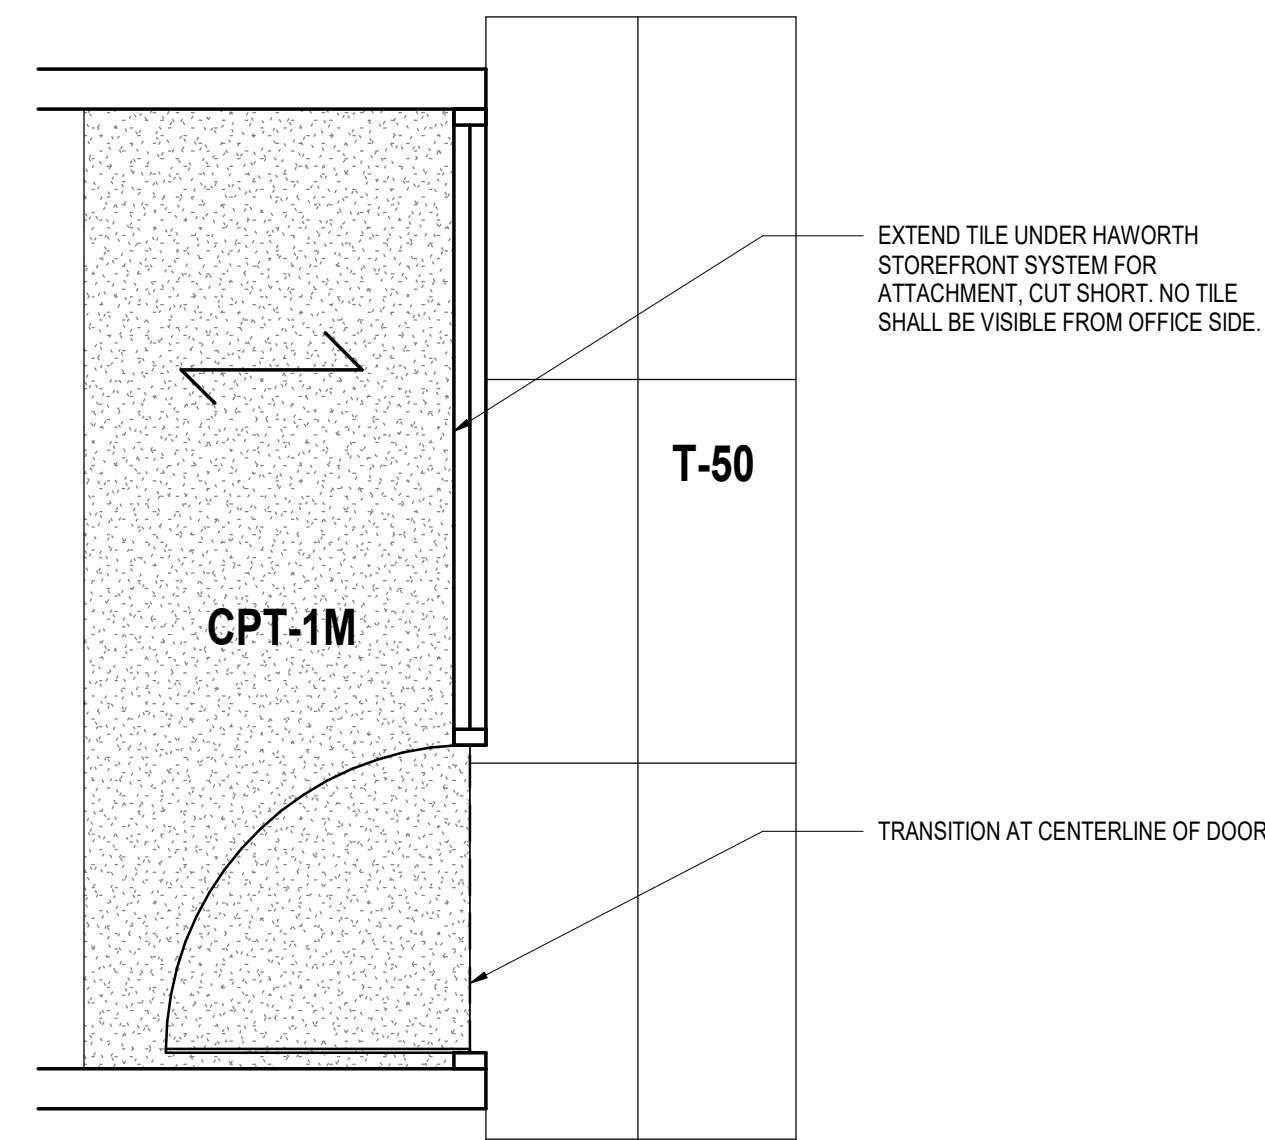

A4 ENLARGED TRANSITION AT SWING DOOR
SCALE: 1/2" = 1'-0"



1715 N. Westshore Blvd., Suite 600
Tampa, Florida 33607-3999
Phone: 813-289-5550 Fax: 813-289-0263
www.rsandh.com
FL Cert. Nos. AAC001886 * IB26000956 *
5620 * LCC000210 * GB238



PROJECT TITLE:
PNC FL ESTERO COCONUT TRACT
- SITE #1144

PROJECT ADDRESS:
3501 VANDENBERG WAY,
ESTERO, FL 33928

REVISIONS

[illegible]

DATE ISSUED: 05/05/202


REVIEWED BY: _____ NI

DRAWN BY: CH

DESIGNED BY: RS&I

PROJECT NUMBER:

2004-036-8338

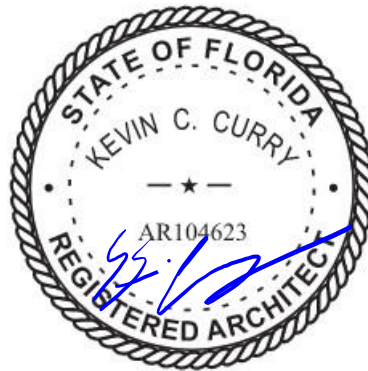

SHEET TITLE:

**ROOM FINISH
SCHEDULE, LEGEND
AND NOTES**

SHEET ID:

1601

PROJECT STATUS:
100% CONSTRUCTION
DOCUMENTS