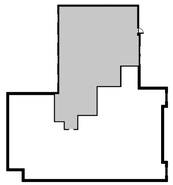

2ND FLOOR KEY PLAN

SCALE: NOT TO SCALE

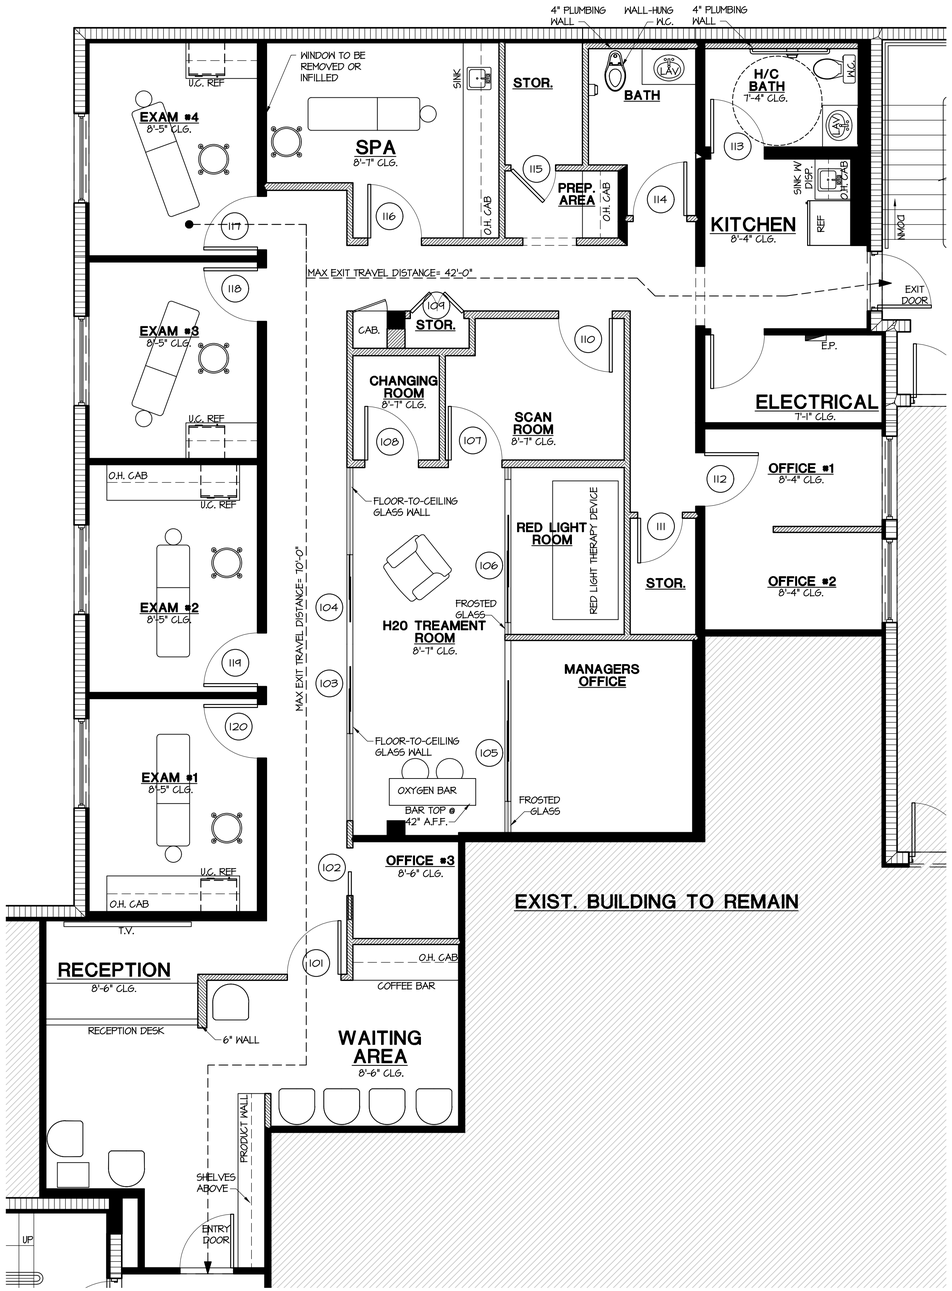

NOTE PLAN

SCALE: 1/4" = 1'-0"

WALL LEGEND

EXISTING STUD WALL

EXISTING CMU WALL

NEW STUD WALL

FIRE SPRINKLER NOTE

THIS BUILDING IS EQUIPPED WITH AN EXISTING NFPA 13 FIRE SPRINKLER SYSTEM. THE MODIFICATIONS TO THIS SYSTEM WILL IMPACT LESS THAN 50 HEADS. ALL MODIFICATIONS TO THIS SYSTEM WILL BE UNDER A SEPARATE PERMIT, PULLED BY A LICENSED FIRE SPRINKLER CONTRACTOR DEPICTING ALL REQUIRED MODIFICATIONS AND ADDITIONS TO THE EXISTING SYSTEM.

FIRE ALARM NOTE

THIS BUILDING IS EQUIPPED WITH AN EXISTING FIRE ALARM SYSTEM. THE MODIFICATIONS FOR THIS SYSTEM WILL BE LESS THAN $5,000 AND WILL BE UNDER A SEPARATE PERMIT PULLED BY A LICENSED FIRE ALARM CONTRACTOR DEPICTING ALL REQUIRED MODIFICATIONS AND ADDITIONS TO THE EXISTING SYSTEM TO PROVIDE COVERAGE IN ACCORDANCE WITH NFPA 72.

GENERAL NOTES

1. COORDINATION OF CONSTRUCTION, INCLUDING VERIFICATION OF DIMENSIONS AND FIELD CONDITIONS, IS THE RESPONSIBILITY OF THE CONTRACTOR. ANY DISCREPANCIES SHALL BE BROUGHT TO THE ATTENTION OF THE DESIGN FIRM PRIOR TO CONSTRUCTION.
2. ALL ELECTRICAL SYSTEMS, EQUIPMENT, HEATING, VENTILATING, AIR CONDITIONING, PLUMBING FIXTURES AND OTHER SYSTEMS TO BE AT OR ABOVE DESIGNED FLOOR ELEVATION. NO EQUIPMENT OR SYSTEMS LISTED ABOVE ARE TO BE INSTALLED BELOW DESIGNED FLOOD ELEVATION.

GENERAL DIM. NOTES

1. COORDINATION OF CONSTRUCTION, INCLUDING VERIFICATION OF DIMENSIONS AND FIELD CONDITIONS, IS THE RESPONSIBILITY OF THE CONTRACTOR. ANY DISCREPANCIES SHALL BE BROUGHT TO THE ATTENTION OF THE DESIGN FIRM PRIOR TO CONSTRUCTION.

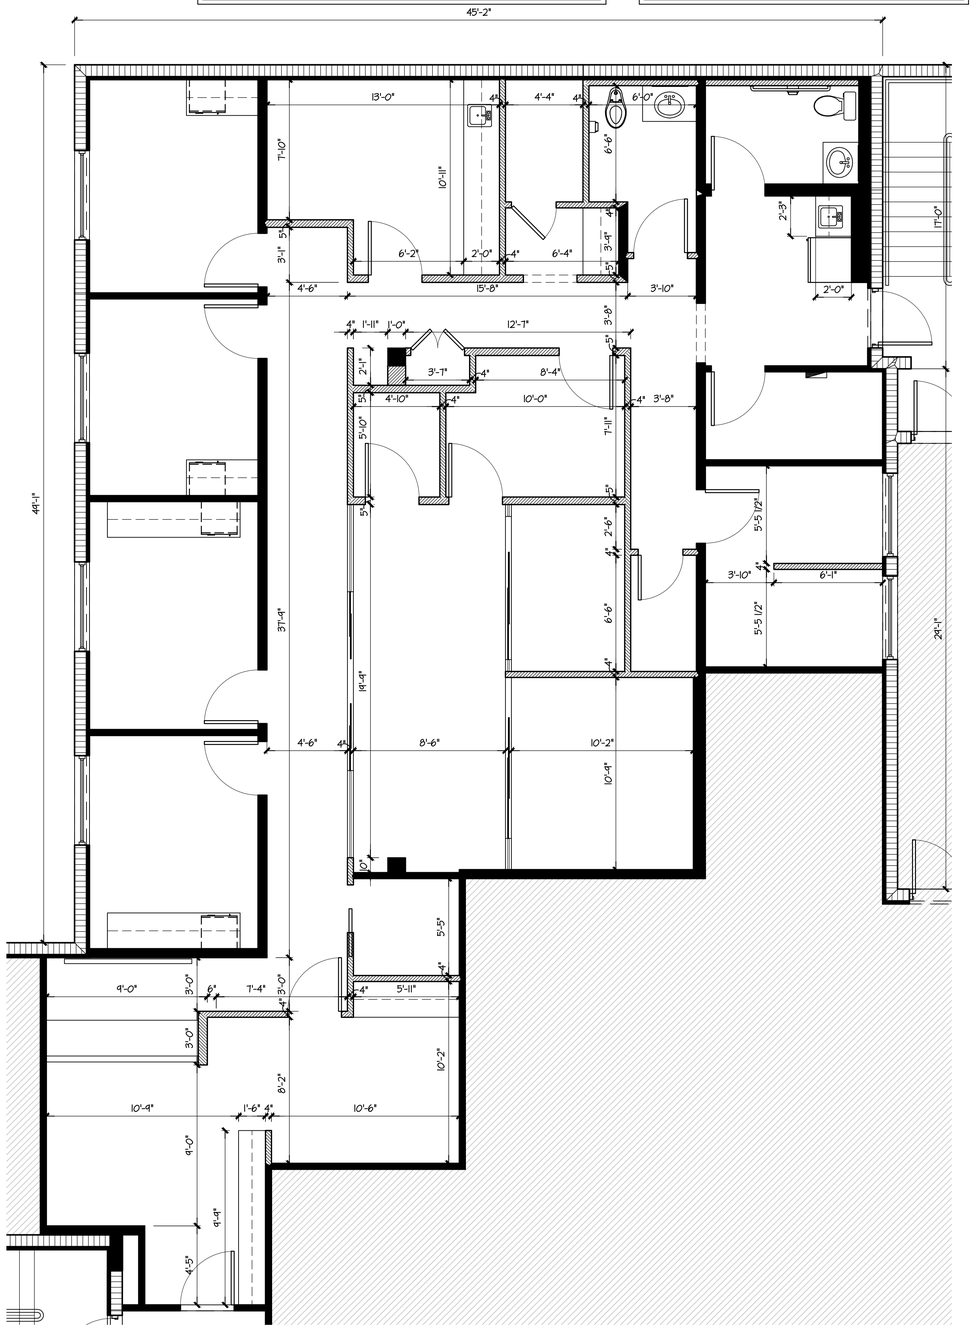

DIMENSION PLAN

SCALE: 1/4" = 1'-0"

JMDG ARCHITECTURE PLANNING + INTERIORS

633 TAMIAMI TRAIL N. SUITE 300
NAPLES, FL 34102
239 594 9778
www.jmdg-architecture.com

THE DRAWING INFORMATION AND DESIGN CONCEPT ON THIS PRINTED COPY OR ELECTRONIC FILE MEDIUM IS THE EXCLUSIVE COPYRIGHT PROTECTED PROPERTY AND CREATION OF JMDG ARCHITECTURE AND SHALL NOT BE REPRODUCED IN WHOLE OR IN PART WITHOUT THE EXPRESSED WRITTEN CONSENT OF JMDG ARCHITECTURE © 2025 JMDG ARCHITECTURE

PROJECT GLAMMERS

633 TAMIAMI TRAIL N. SUITE #201
NAPLES, FLORIDA

REVISIONS

NO.	DATE	DESCRIPTION

DRAWING SET

CONSTRUCTION DOCUMENTS
7/14/2026

PROJECT MANAGER: RTM
DRAWN / CHECKED GAB/ RTM

PROJECT NUMBER
26-42

SHEET TITLE

SHEET NUMBER