
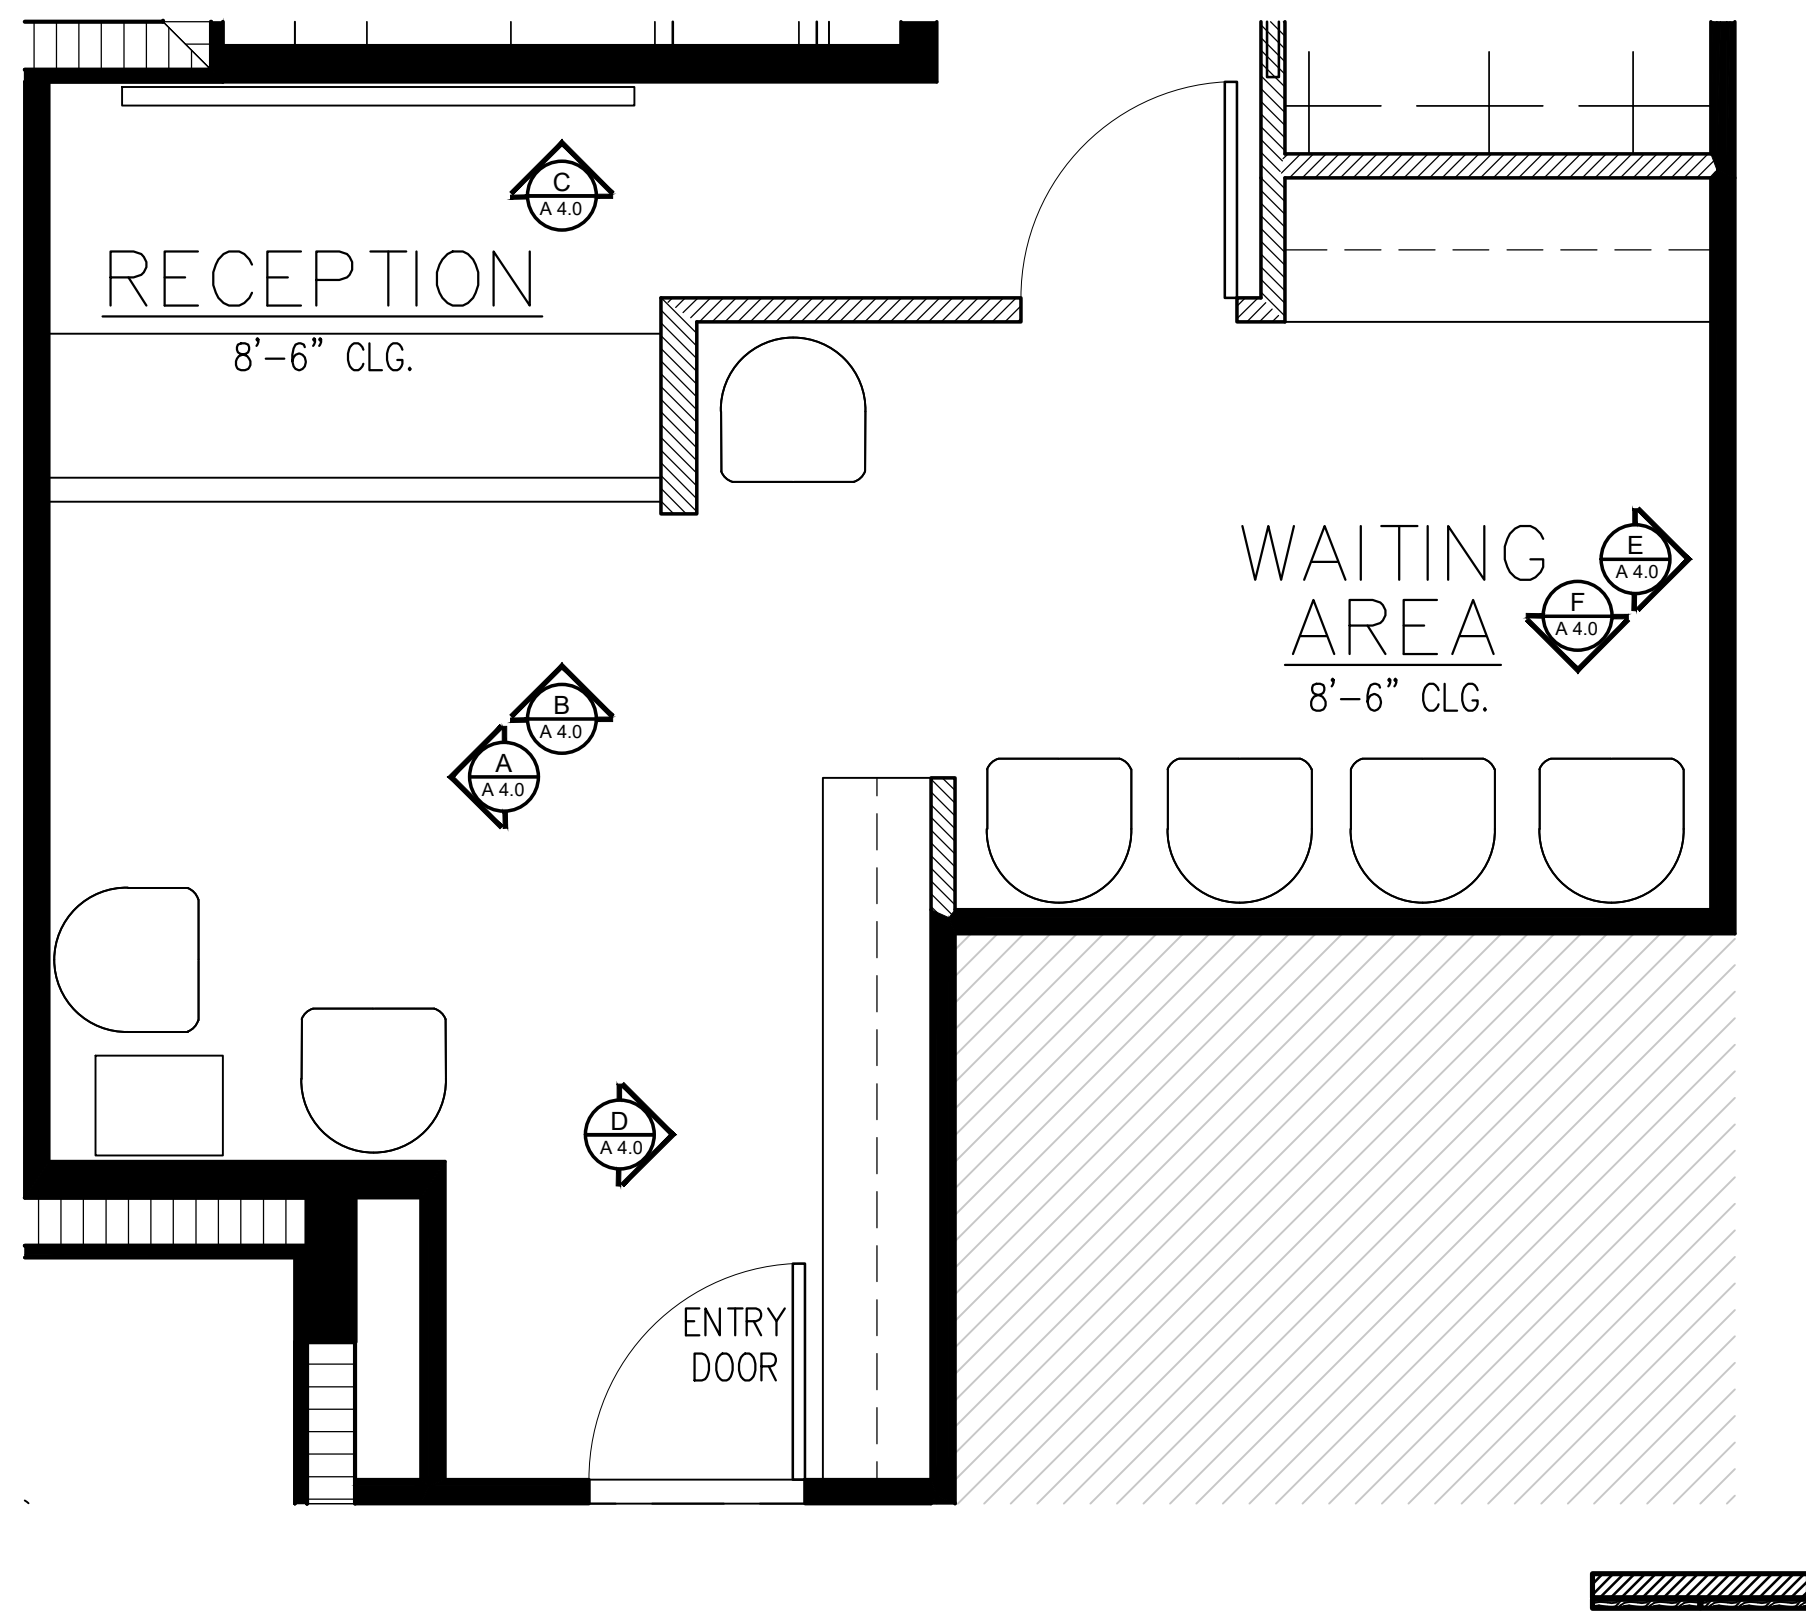
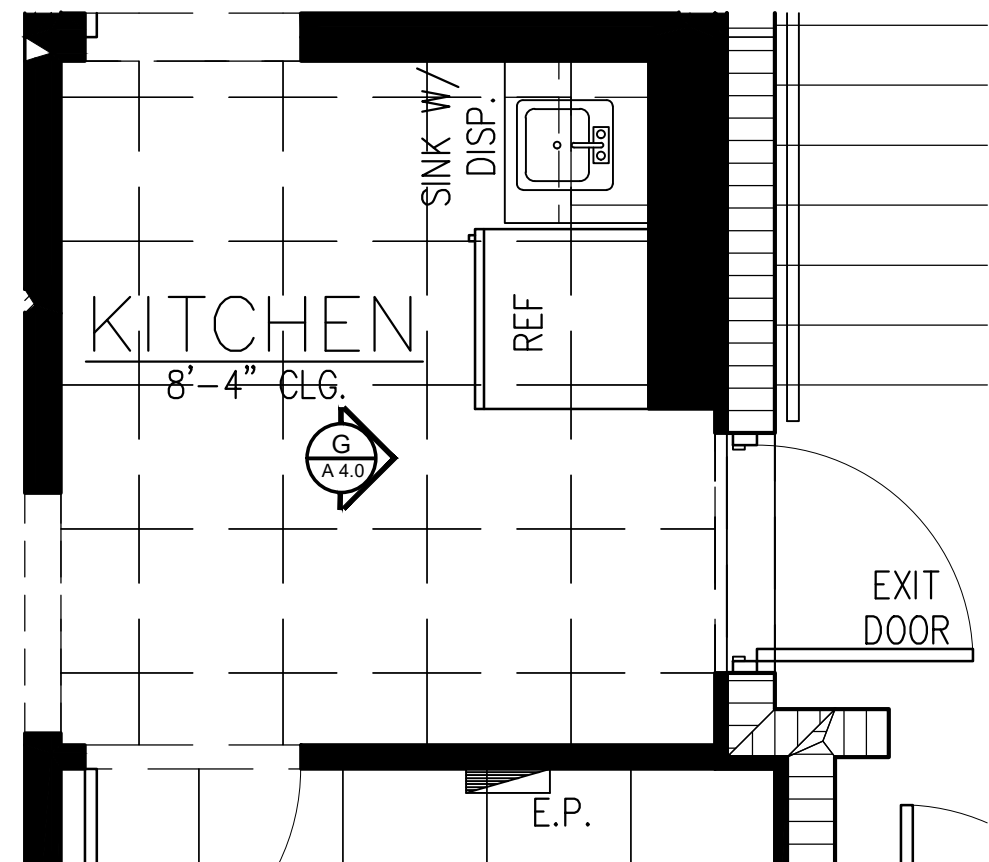
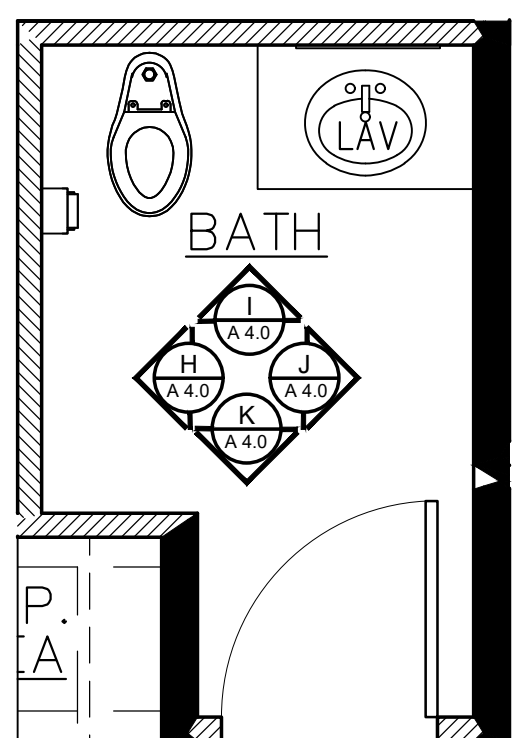
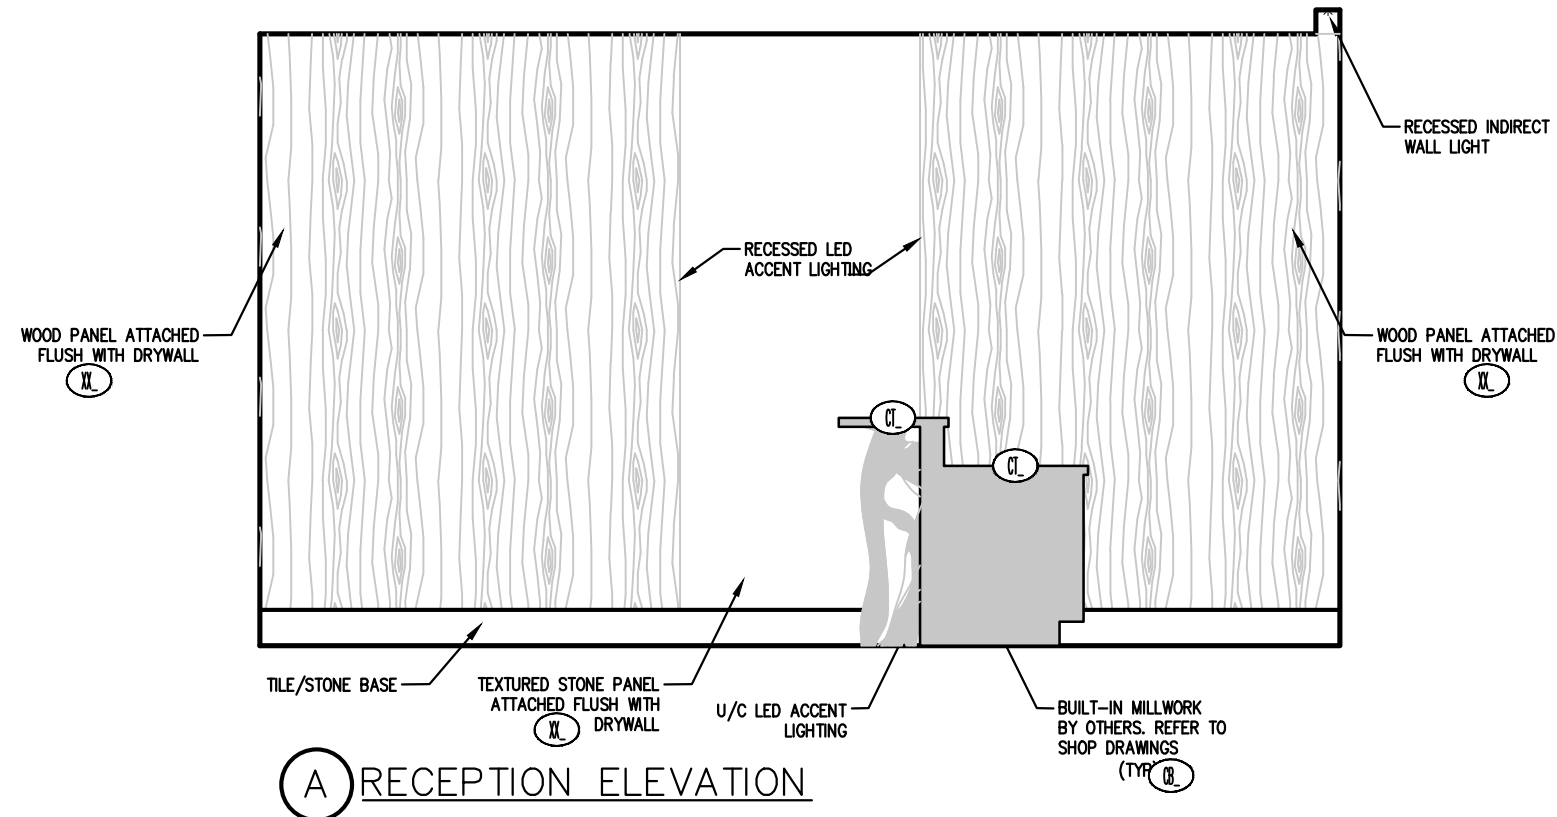
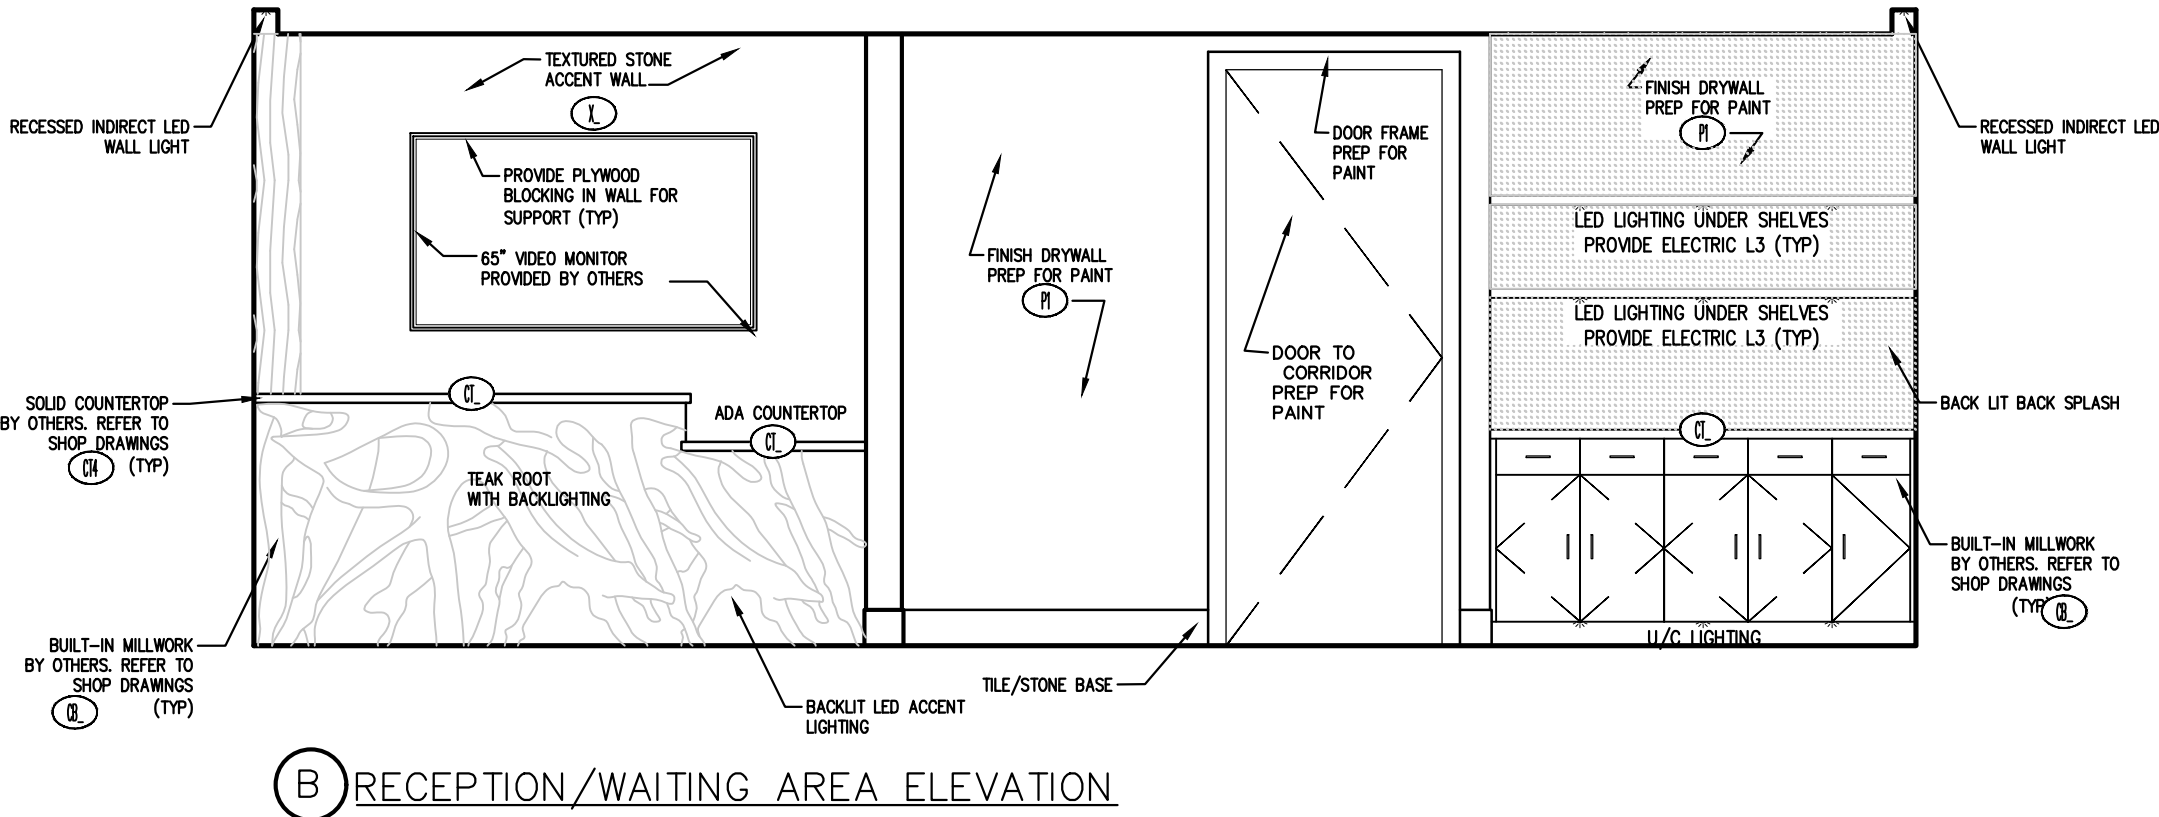
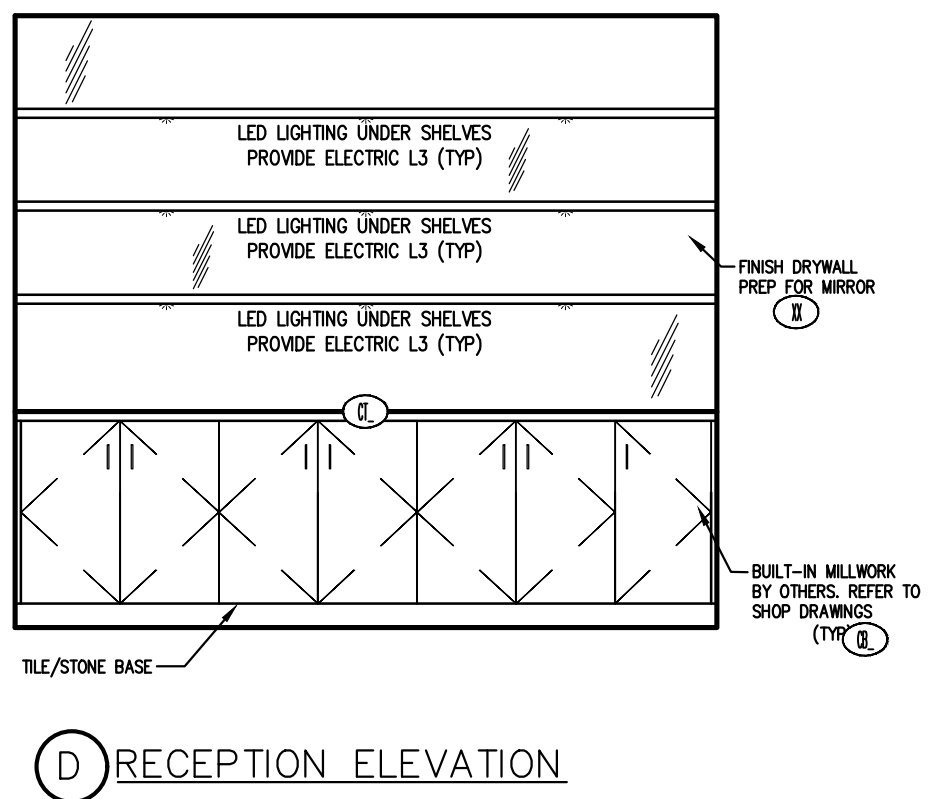
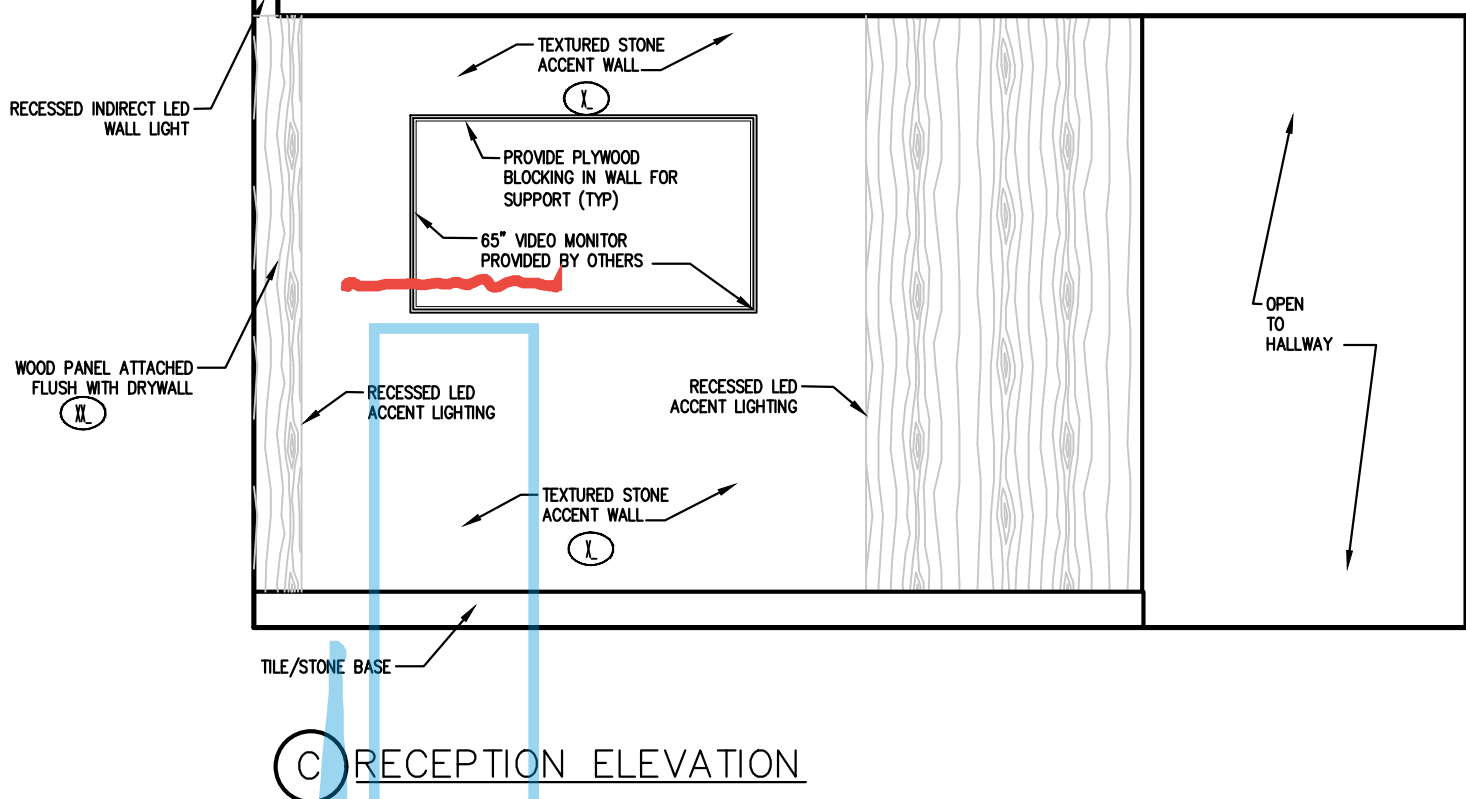
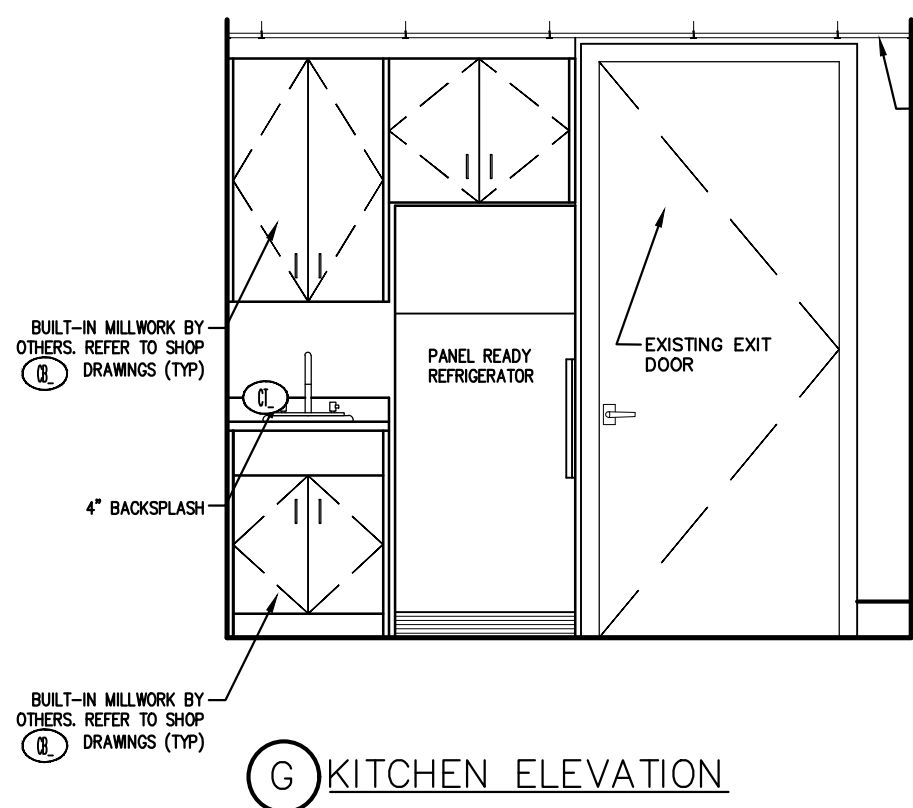
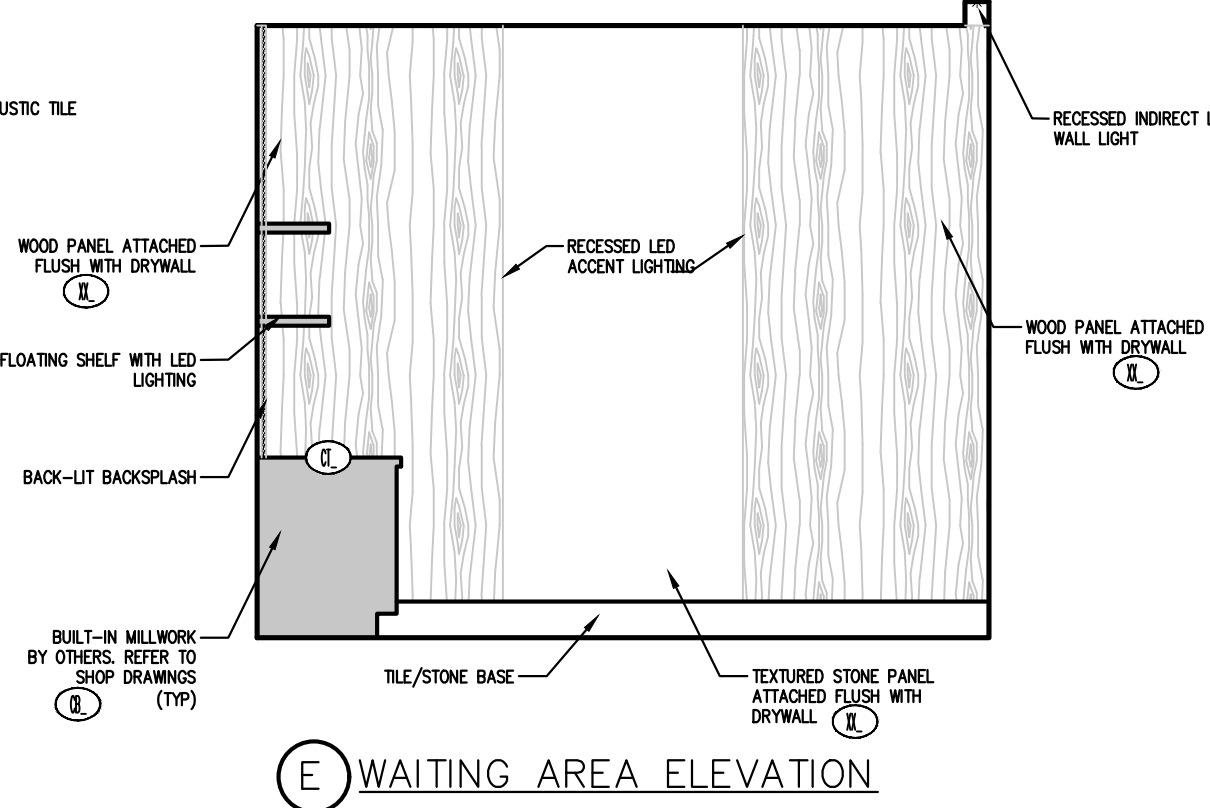
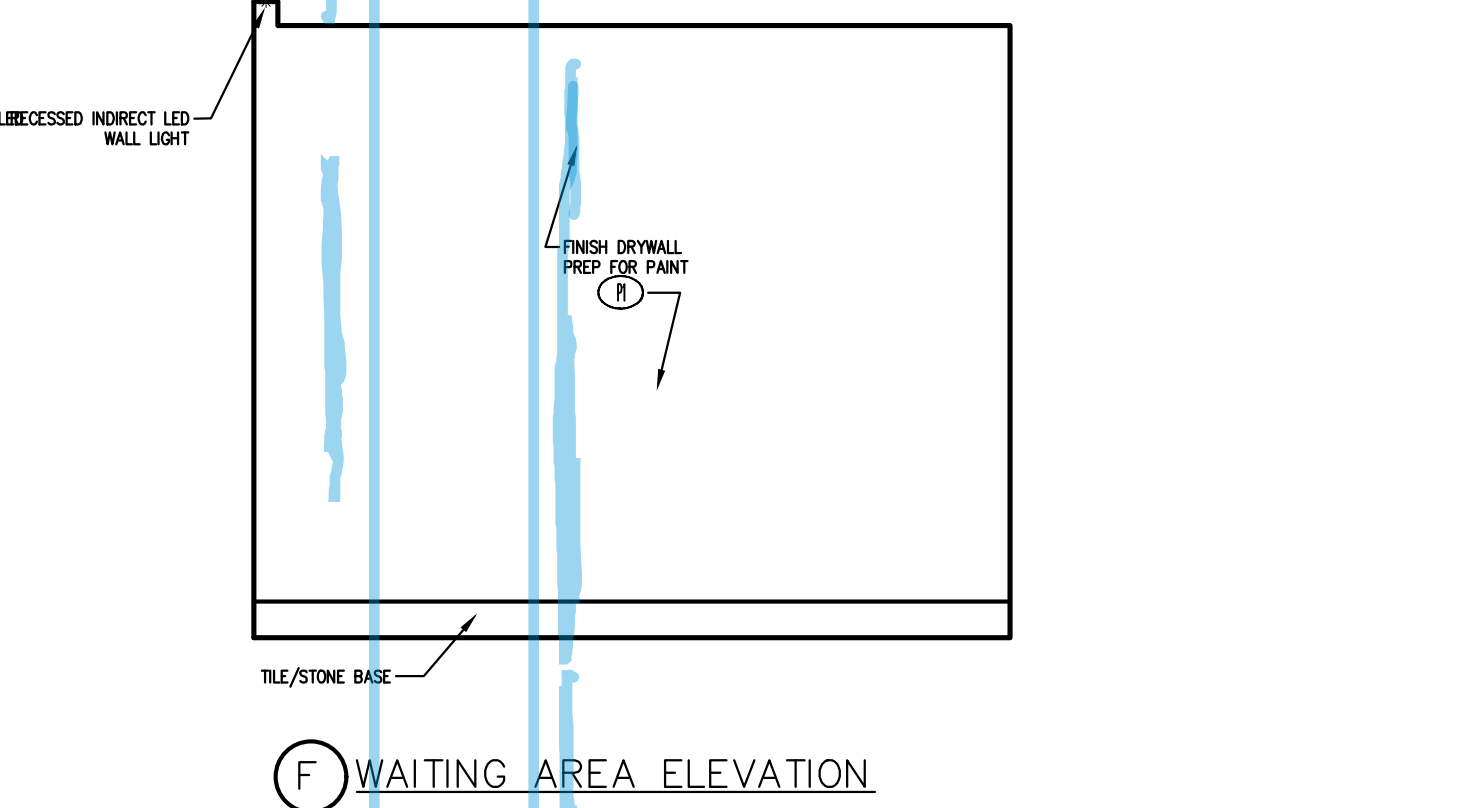
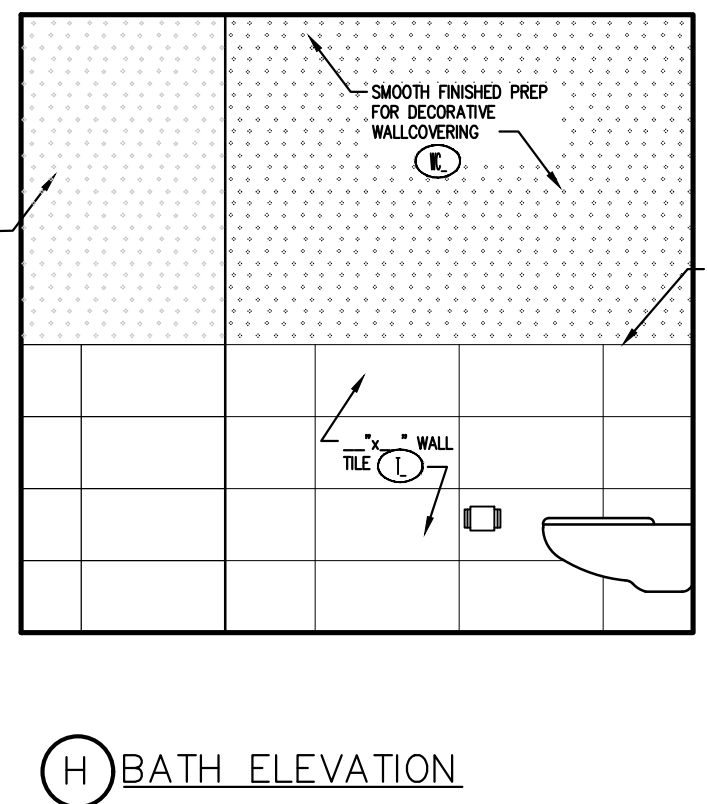
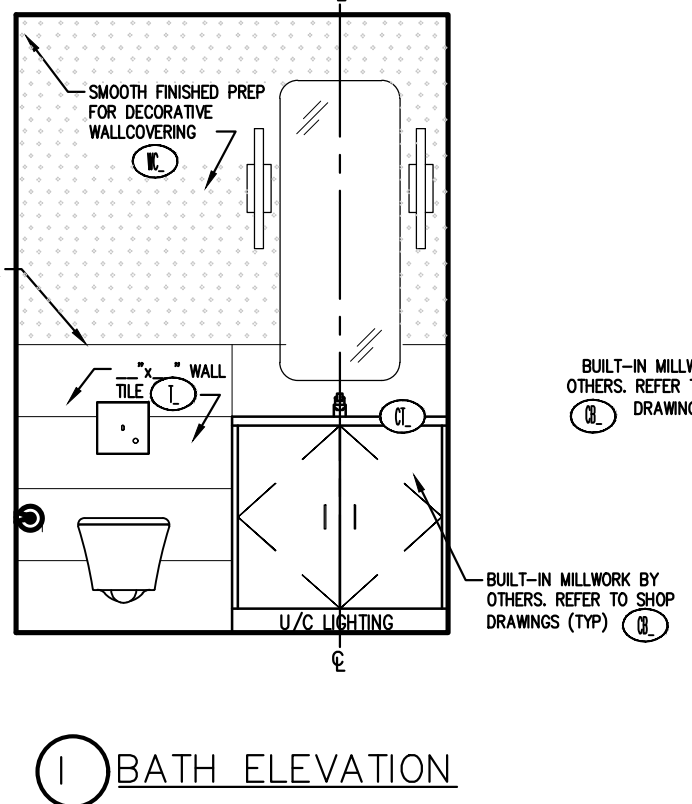
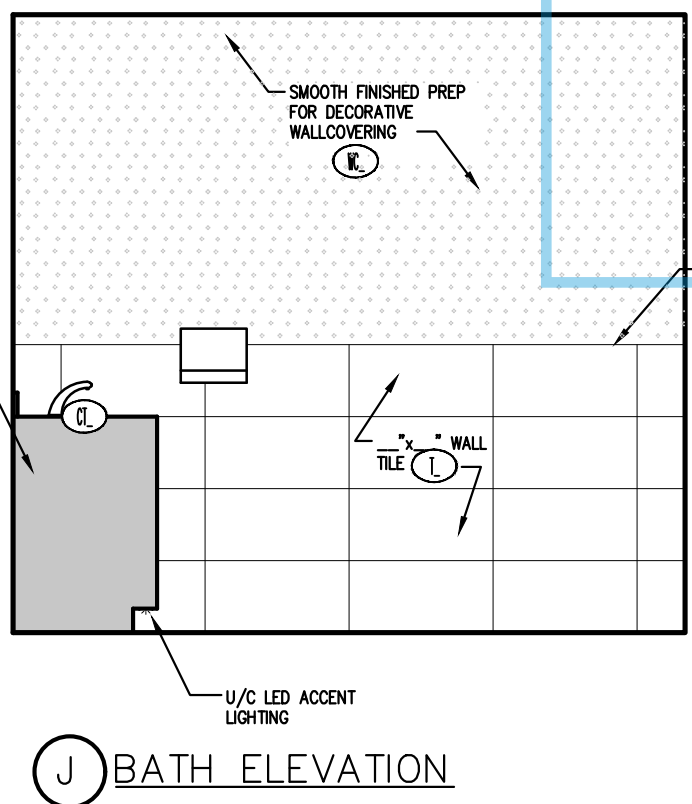


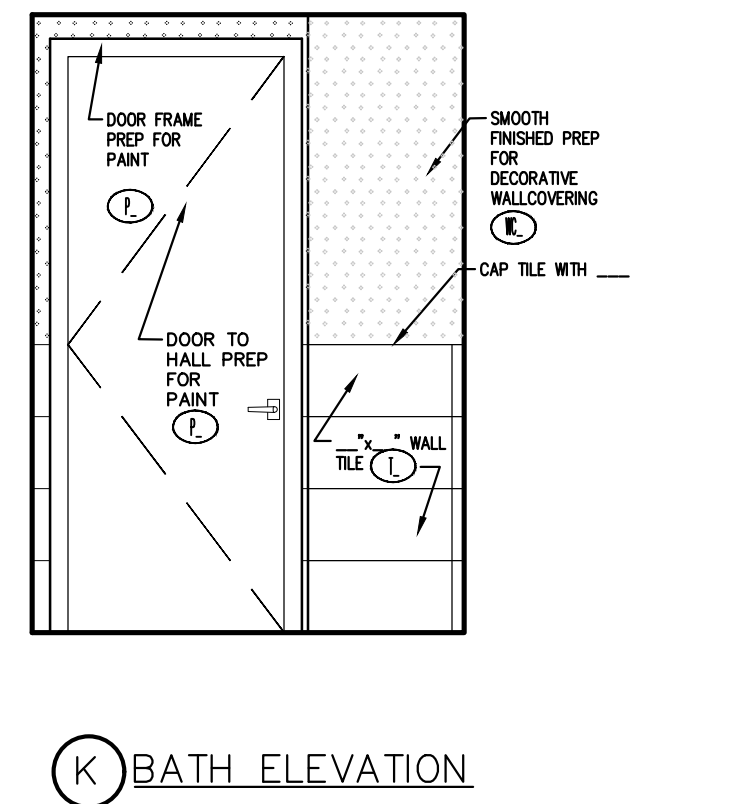

INTERIOR ELEVATIONS
SCALE: 3/8" = 1'-0"

PROJECT GLAMMERS
633 TAMiami TRAIL N, SUITE #201
NAPLES, FLORIDA

REVISIONS		
NO.	DATE	DESCRIPTION

DRAWING SET
CONSTRUCTION DOCUMENTS
7/14/2026

PROJECT MANAGER: RTM
DRAWN / CHECKED: GAB/ RTM

PROJECT NUMBER
26-42

SHEET TITLE
INTERIOR ELEVATIONS

SHEET NUMBER
A4.0