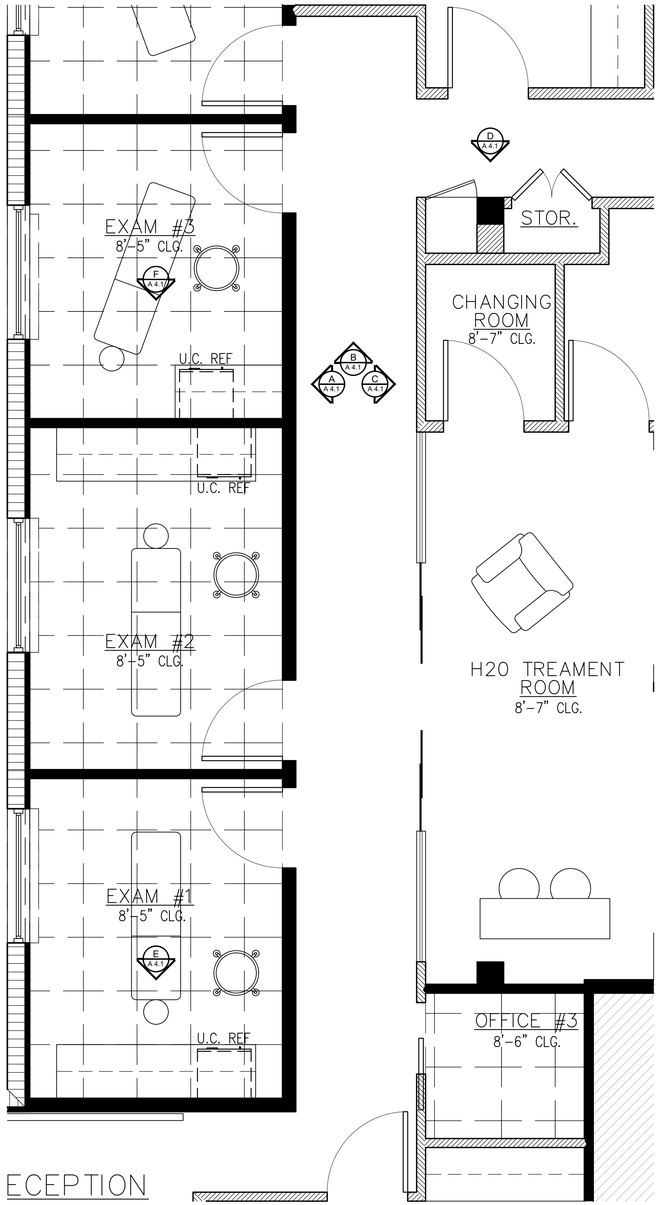

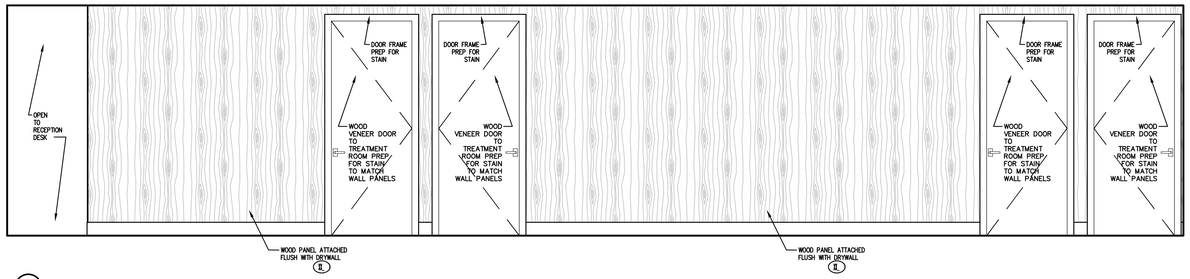

A HALLWAY ELEVATION

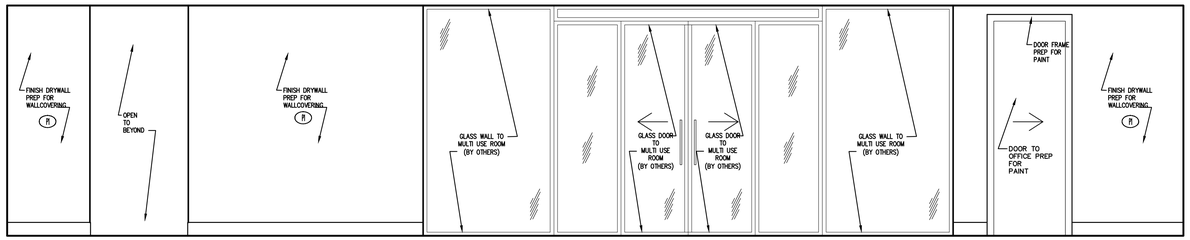

C HALLWAY ELEVATION

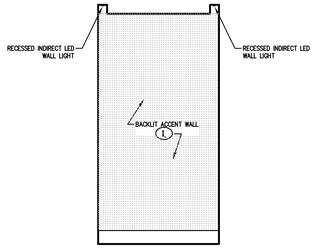

B HALL ELEVATION

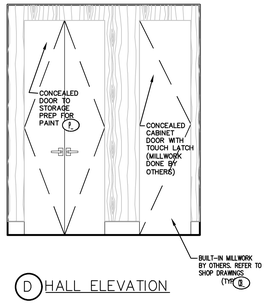

D HALL ELEVATION

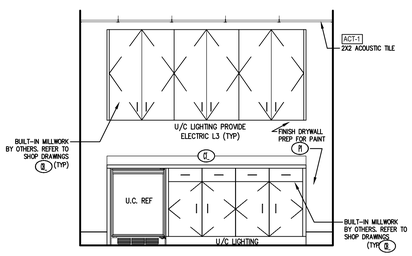

E TYP. LARGE CABINETRY

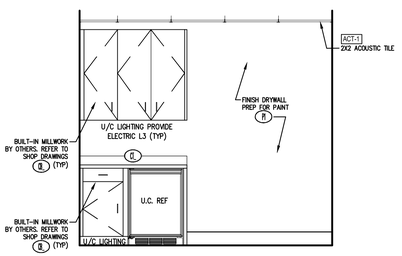

F TYP. SMALL CABINETRY

INTERIOR ELEVATIONS
SCALE: 3/8" = 1'-0"

JMDG ARCHITECTURE PLANNING + INTERIORS
633 TAMIAMI TRAIL N. SUITE 300
NAPLES, FL 34102
239 594 9778
www.jmdg-architecture.com

THE DRAWING INFORMATION AND DESIGN CONCEPT ON THIS PRINTED COPY OR ELECTRONIC FILE MEDIUM IS THE EXCLUSIVE COPYRIGHT PROTECTED PROPERTY AND CREATION OF JMDG ARCHITECTURE AND SHALL NOT BE REPRODUCED IN WHOLE OR IN PART WITHOUT THE EXPRESSED WRITTEN CONSENT OF JMDG ARCHITECTURE © 2025 JMDG ARCHITECTURE

PROJECT GLAMMERS
633 TAMIAMI TRAIL N. SUITE #201
NAPLES, FLORIDA

REVISIONS

NO.	DATE	DESCRIPTION

DRAWING SET
CONSTRUCTION DOCUMENTS
7/14/2026

PROJECT MANAGER: RTM
DRAWN / CHECKED GAB/ RTM

PROJECT NUMBER
26-42

SHEET TITLE
INTERIOR ELEVATIONS

SHEET NUMBER
A4.1