EXISTING PARTITION / STRUCT. WALL TO REMAIN

NEW PARTITION WALL

GENERAL NOTES

1. GENERAL CONTRACTOR (GC) HAS SOLE RESPONSIBILITY TO COORDINATE MECHANICAL, ELECTRICAL, LIGHTING, PLUMBING AND FIRE PROTECTION INSTALLATIONS. LIGHT FIXTURE PLACEMENT TAKES PRECEDENCE OVER ALL OTHER TRADES. GC WILL ALSO BE REQUIRED TO PROPERLY SCHEDULE THE WORK OF ANY TELECOMMUNICATIONS, SECURITY/ AUDIO VISUAL WORK.
2. GC TO COORDINATE LIGHT FIXTURE DEPTH AND PLACEMENT WITH ALL OTHER ABOVE CEILING WORK PRIOR TO ORDERING OF LIGHT FIXTURES.
3. CEILING SUPPORT SYSTEMS ARE NOT DESIGNED OR INTENDED TO SUPPORT THE WEIGHT OF ADDITIONAL EQUIPMENT, CABLES, CONDUITS, MECHANICAL EQUIPMENT OR ANY OTHER ITEMS. ALL SUCH ELEMENTS ARE TO BE INDEPENDENTLY SUPPORTED FROM THE BUILDING STRUCTURE BY AT LEAST TWO (2) OPPOSITE CORNERS.
4. DO NOT SUBSTITUTE MATERIALS, EQUIPMENT, OR METHODS UNLESS SUCH SUBSTITUTIONS HAVE BEEN SPECIFICALLY APPROVED FOR THIS PROJECT BY THE ARCHITECT OR ENGINEER.
5. COORDINATE WITH RCP FOR MOUNTING HEIGHTS WHERE APPLICABLE.
6. SWITCHING PLAN AND LIGHTING CONTROLS TO BE PROVIDED BY OWNER'S AV CONSULTANT.
7. REFER TO AND COORDINATE WITH ELECTRICAL ENGINEER'S SPECIFICATIONS, SCHEDULES AND DRAWINGS.
8. ALL FINISH CEILING HEIGHTS TO BE INSTALLED AS INDICATED ON DRAWINGS. ANY CHANGES TO FINISH HEIGHTS SHALL BE APPROVED BY ARCHITECT PRIOR TO INSTALLATION.
9. GC SHALL INSTALL AND COORDINATE ALL REQUIRED ACCESS PANELS TO ACCESS EQUIPMENT, VALVES, SWITCHES OR OPERABLE DEVICES, AS WELL AS FILTERS, DAMPERS AND ETC.
10. THE ARCHITECTURAL RCP SHALL BE USED TO LOCATE ALL DIFFUSERS, RETURN GRILLES HOWEVER LOCATIONS MUST BE VERIFIED & COORDINATED WITH DUCTWORK ABOVE CLGS-REFER TO MECH DRAWINGS.
11. ONE (1) LIGHT FIXTURE IN EACH SPACE TO BE TIED TO EMERGENCY POWER. ALL EXIT SIGNS SHALL BE ON EMERGENCY POWER. REFER TO ELECTRICAL DRAWINGS FOR MORE INFORMATION.
12. LIGHT FIXTURE SYMBOLS WITH DIAGONAL SHADING INDICATE EMERGENCY POWER/NIGHT LIGHT FIXTURE LOCATIONS- REFER TO ELECTRICAL DRAWINGS.
13. REFER TO ELECTRICAL DRAWINGS FOR CIRCUITING & SWITCHING INFORMATION.

RCP LEGEND

- WALL SCONCE
- 2x2 TROFFER LIGHT
- RECESSED ADJUSTABLE DOWNLIGHT - REFER TO LIGHTING CONSULTANT
- SUSPENDER CYLINDER DOWNLIGHT - REFER TO LIGHTING CONSULTANT
- PICTURE LIGHT
- EXIT LIGHT - BOD: EDGELIT EXIT BY EXITRONIX, S900UM-WB-SR-R-AG
- EMERGENCY LIGHT - REFER TO FA
- NEW CCTV CAMERA
- ALARM BELL/STROBE
- GENERAL ALARM
- SPRINKLER HEAD
- CARBON MONOXIDE
- HEAT DETECTOR
- SMOKE DETECTOR
- WALL MOUNTED DIFFUSER - FINISH TO MATCH WALL U.O.N - REFER TO MECHANICAL
- LINEAR DIFFUSER - FINISH TO MATCH CEILING U.O.N. - REFER TO MECHANICAL
- 12" X 12" OR 24" X 24" SUPPLY DIFFUSER - REFER TO MECHANICAL
- 12" X 12" OR 24" X 24" RETURN DIFFUSER - REFER TO MECHANICAL
- 4'-0" x 1'-0" AP 2'-0" — NEW ACCESS PANEL (GC TO COORDINATE LOCATION OF ACCESS PANEL TO ALLOW ACCESS TO MECHANICAL EQUIPMENT) (BASIS OF DESIGN: BAUCO PLUS II) (GC TO PROVIDE SHOP DRAWINGS) REFER TO RCP FOR FINISHES.

NOTE:
1. SYMBOLS ARE FOR GRAPHIC PURPOSES ONLY. REFER TO AND COORDINATE WITH CONSULTANT'S DRAWINGS.

PLAN LEGEND

- 2x2 ACOUSTIC CEILING TILES
- GYPSUM BOARD CEILING (REFER TO ID FOR PAINT FINISH)

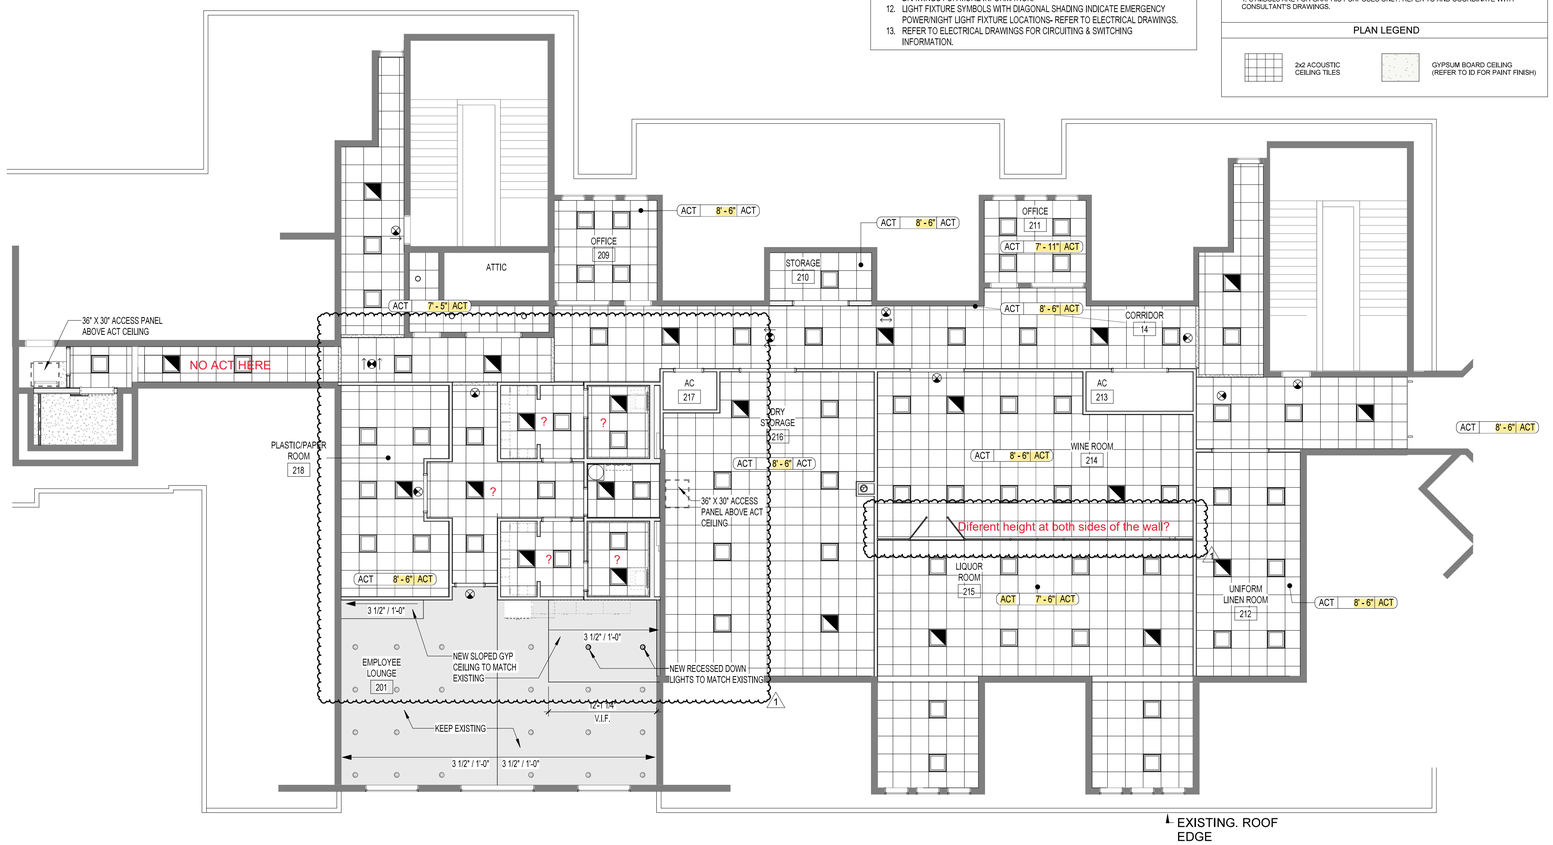

EMPLOYEE AREA REFLECTED CEILING PLAN

1/8" = 1'-0"

1 / A-1.03

N

To the best of the architect's or engineer's knowledge, the plans and specifications comply with the applicable minimum building codes and the applicable fire-safety standards as determined by the local authority in accordance with this section and Chapter 633, Florida Statutes.

REV	DESCRIPTION	DATE:
1	REVISION 1 / SUBMITTAL 2	10/27/2025

© GS4 studios

garciastromberg

Jorge H. Garcia, RA, NCARB
Chief Executive Officer
AR0013056

Peter T. Stromberg, RA, NCARB
President
AR0013051

2365 Vista Parkway, Suite 16 | West Palm Beach, FL 33411 | TEL: 561.478.5855

CLIENT
FC FOUNDATION, INC.
3470 CLUB CENTER BLVD
NAPLES, FL 34114

PROJECT
EMPLOYEE AREA & POOL RESTROOM RENOVATIONS

CONSTRUCTION DOCUMENTS 2025.06.17

DRAWING NAME
EMPLOYEE AREA - REFLECTED CEILING PLAN

PROJECT NUMBER: 23013-07

SHEET NUMBER:
A-1.03

PRINT DATE:
10/27/2025 12:52:46 PM