


NOT FOR CONSTRUCTION

LOBBY LAYOUT

VISTAS CONDOMINIUM
NAPLES, FLORIDA

SHEET NO. _____

ID107.1

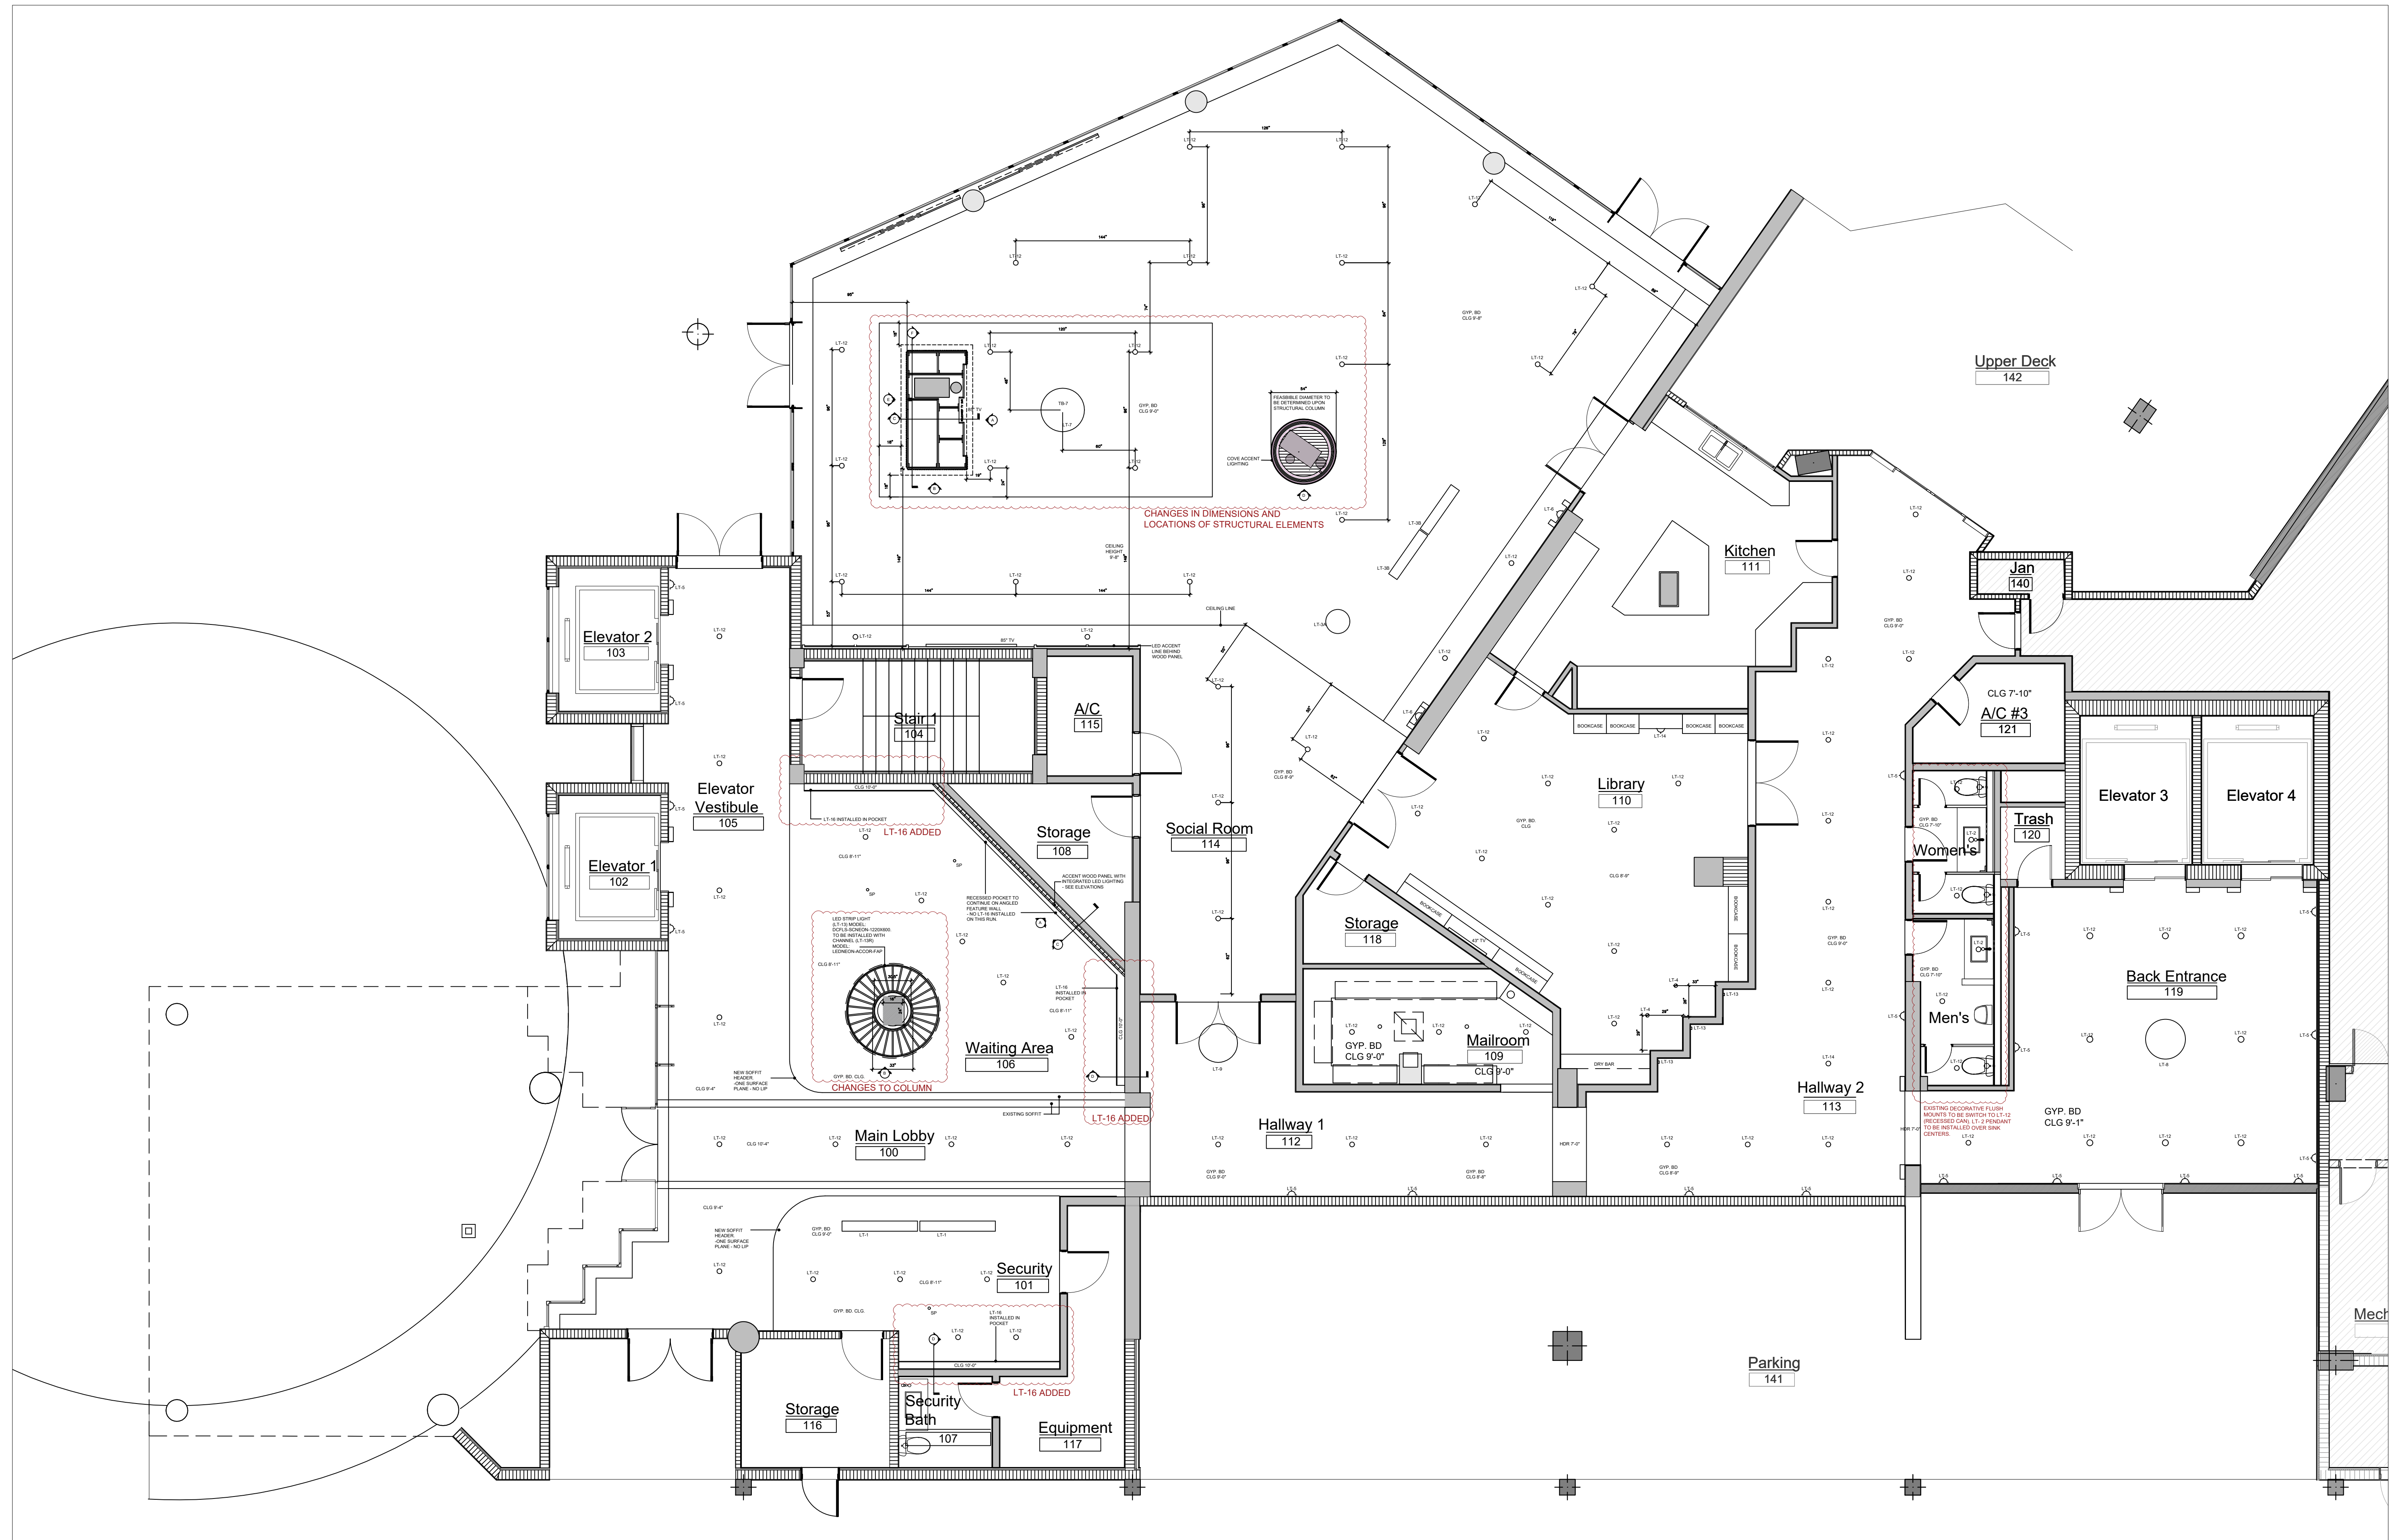

3/16"-1'-0"

DESIGN DEVELOPMENT ONLY. NOT INTENDED FOR CONSTRUCTION.

NO.	DESCRIPTION
1	ID SET CONCEPTUAL DEVELOPMENT
2	
3	
- NOTES:
- NOT FOR CONSTRUCTION - DESIGN INTENT ONLY
 - PLANS SUBJECT TO REVISION BASED ON FIELD CONDITIONS.
 - ALL AREAS AND DIMENSIONS TO BE VERIFY ON SITE.
 - ALL CONTENTS HAVE BEEN GENERATED BASED ON OWNER AND GC. SUPPLIED DRAWINGS, MARKETING SHEETS, PHYSICAL MEASUREMENTS AND/OR ELECTRONIC FILES.
 - A QUALIFIED GENERAL OR SUB CONTRACTOR SHOULD BE CONSULTED TO FIELD VERIFY ALL DIMENSIONS FOR ACCURACY.
 - QUALIFIED PROFESSIONALS SHOULD VERIFY CONFORMANCE WITH ALL LOCAL/STATE BUILDING CODES AND ANY COMMUNITY OR ASSOCIATION REQUIREMENTS.
 - CLIVE DANIEL HOME ASSUMES NO RESPONSIBILITY FOR STRUCTURAL, ELECTRICAL, MECHANICAL, FIRE RATED ASSEMBLIES OR OTHER ARCHITECTURAL RELATED DESIGN ISSUES.

DATE:

08/27/2026

DESIGNER


MARYANNE H. - BLAKE E. - ADNI B.

DRAWN BY:

B. E.


SHEET NO.

ID112.1

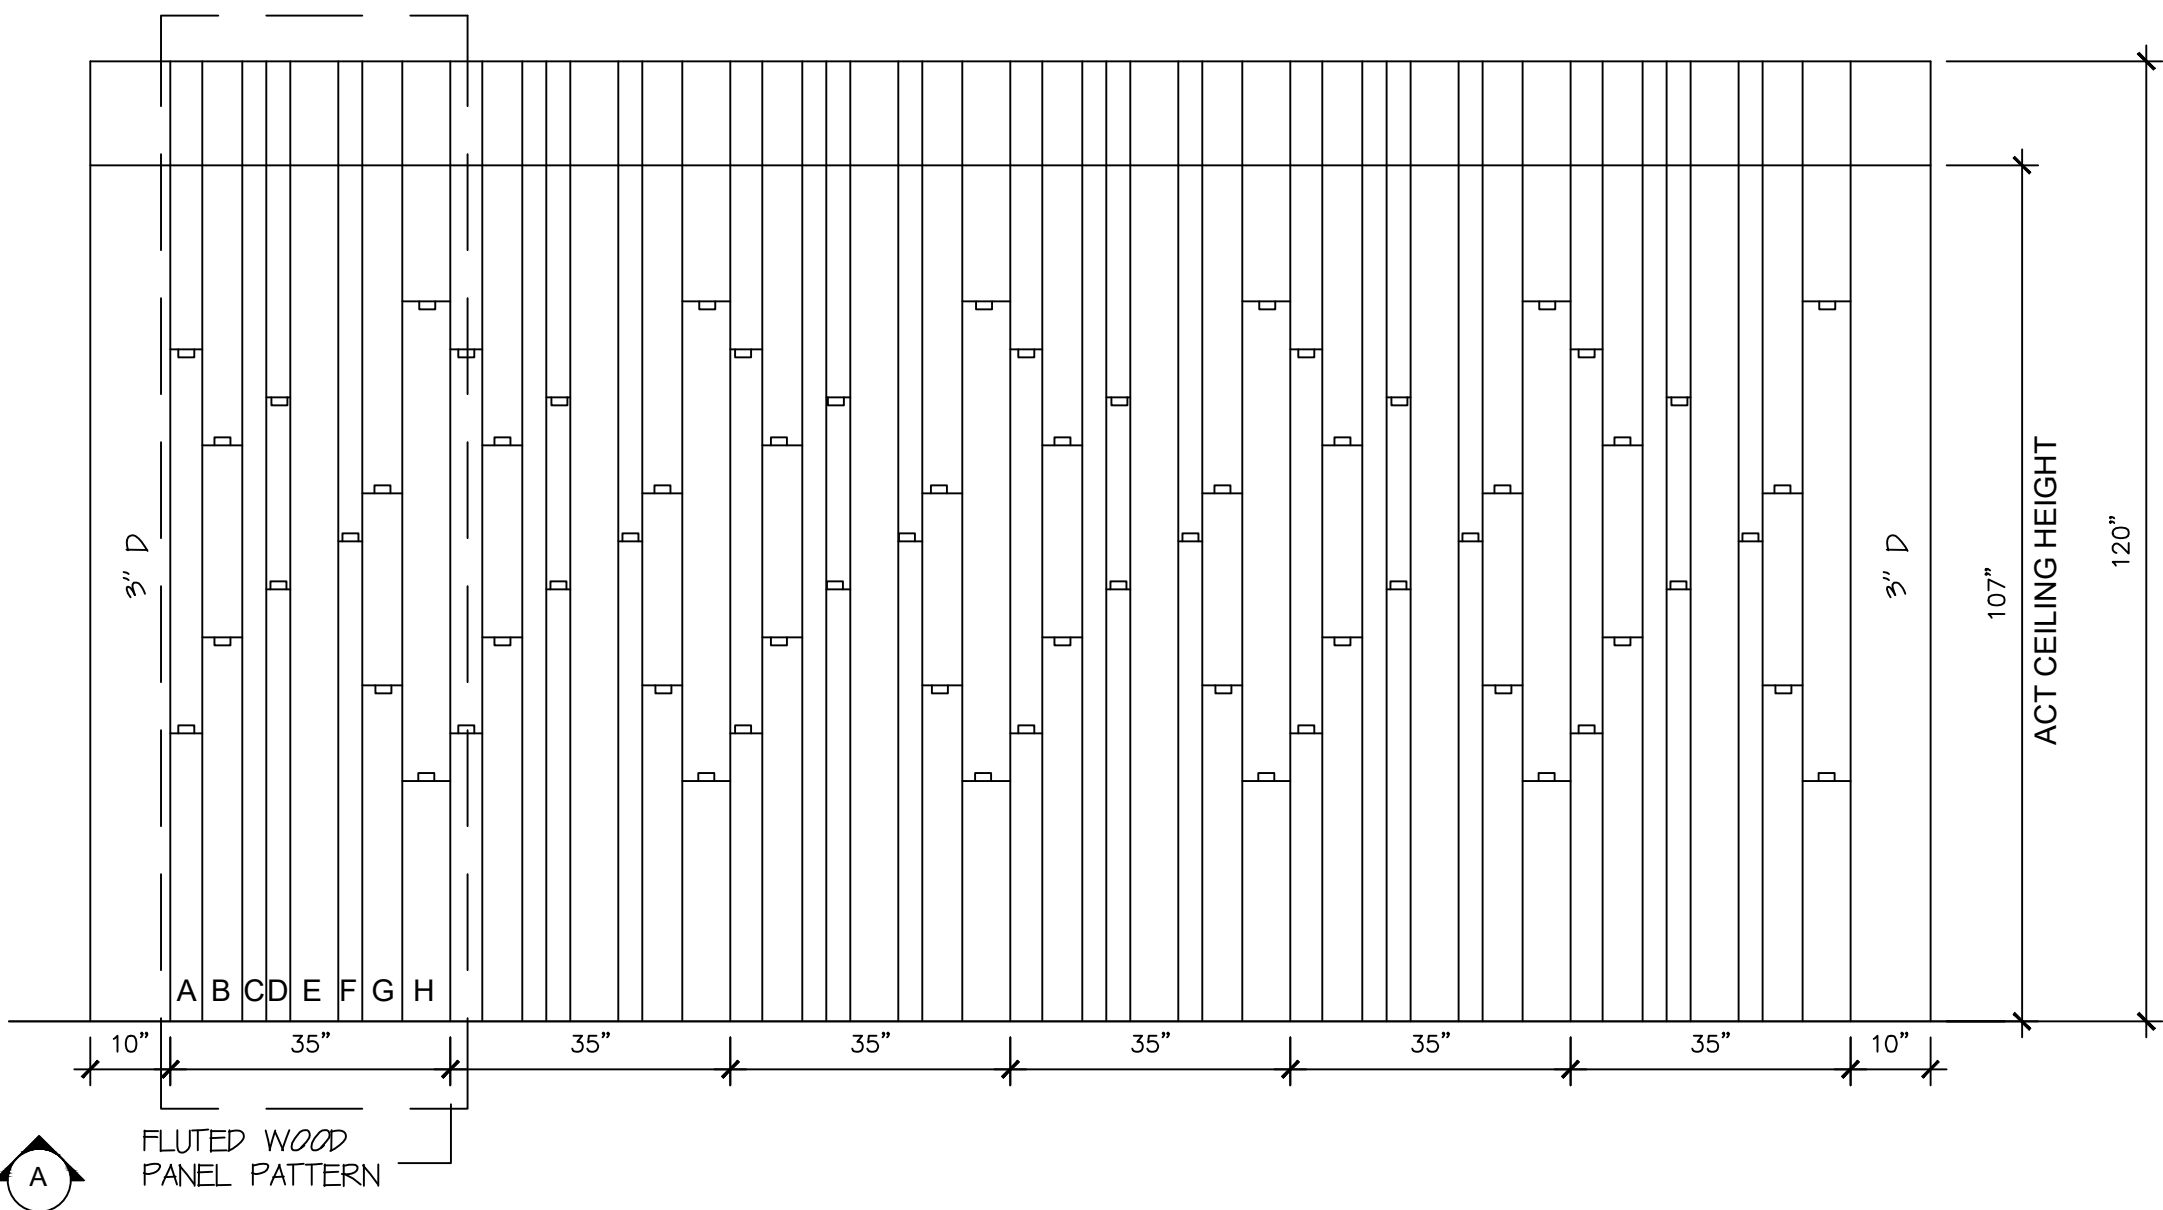

E4 - LOBBY ACCENT WALL

1/2"= 1'-0"

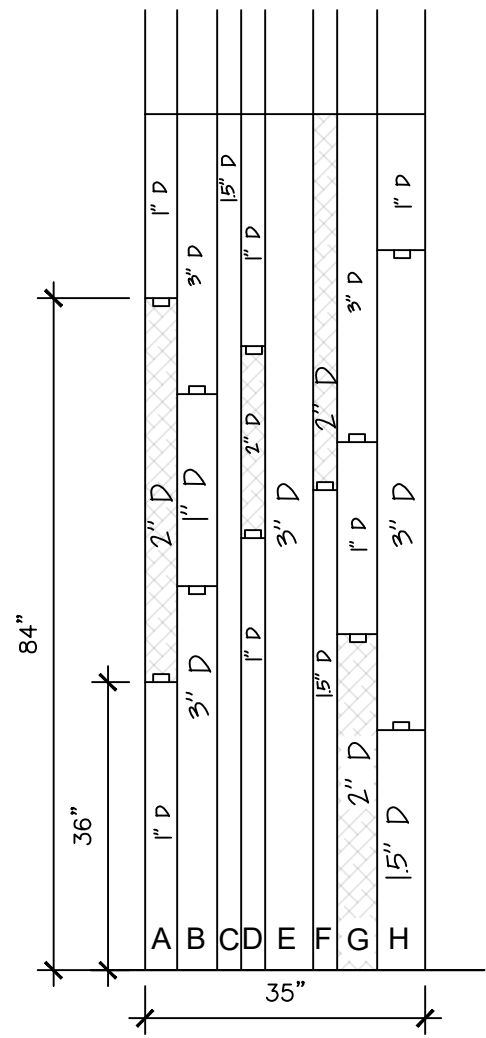


LOBBY WOOD ACCENT PATTERN

1/2"= 1'-0"

LEGEND


- A = 4" W
- B = 5" W
- C = 3" W
- D = 3" W
- E = 6" W
- F = 3" W
- G = 5" W
- H = 6" W

COLUMN DESIGN INTENT

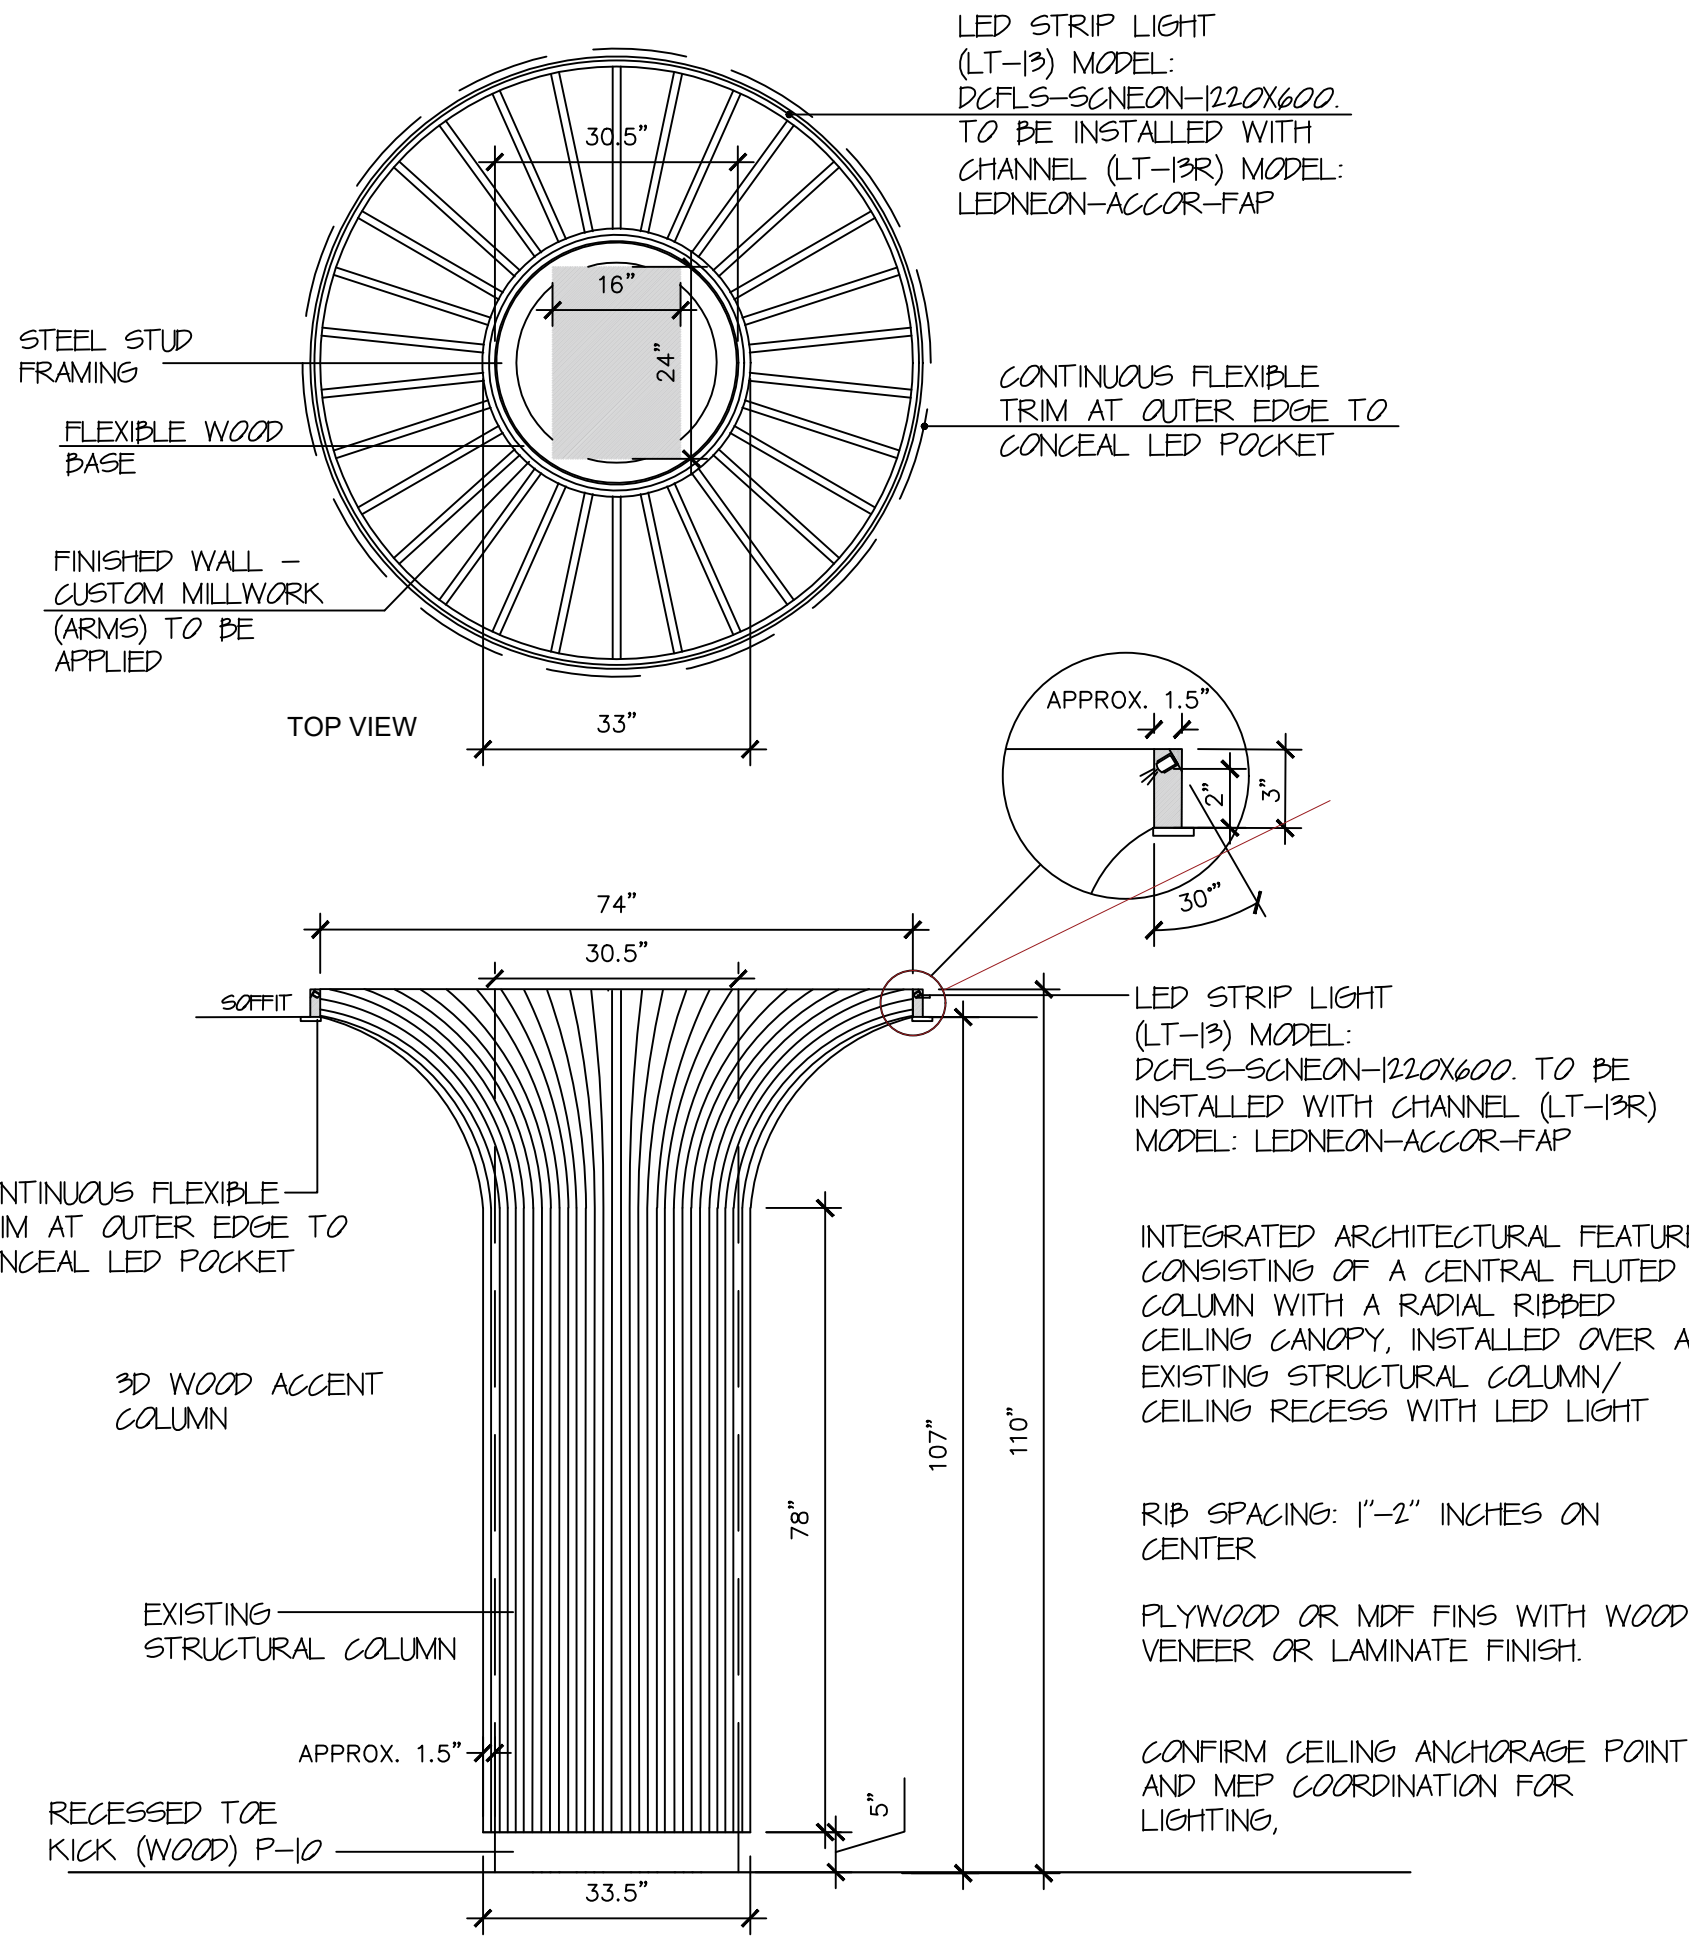


E4 - LOBBY ACCENT COLUMN

1/2"= 1'-0"

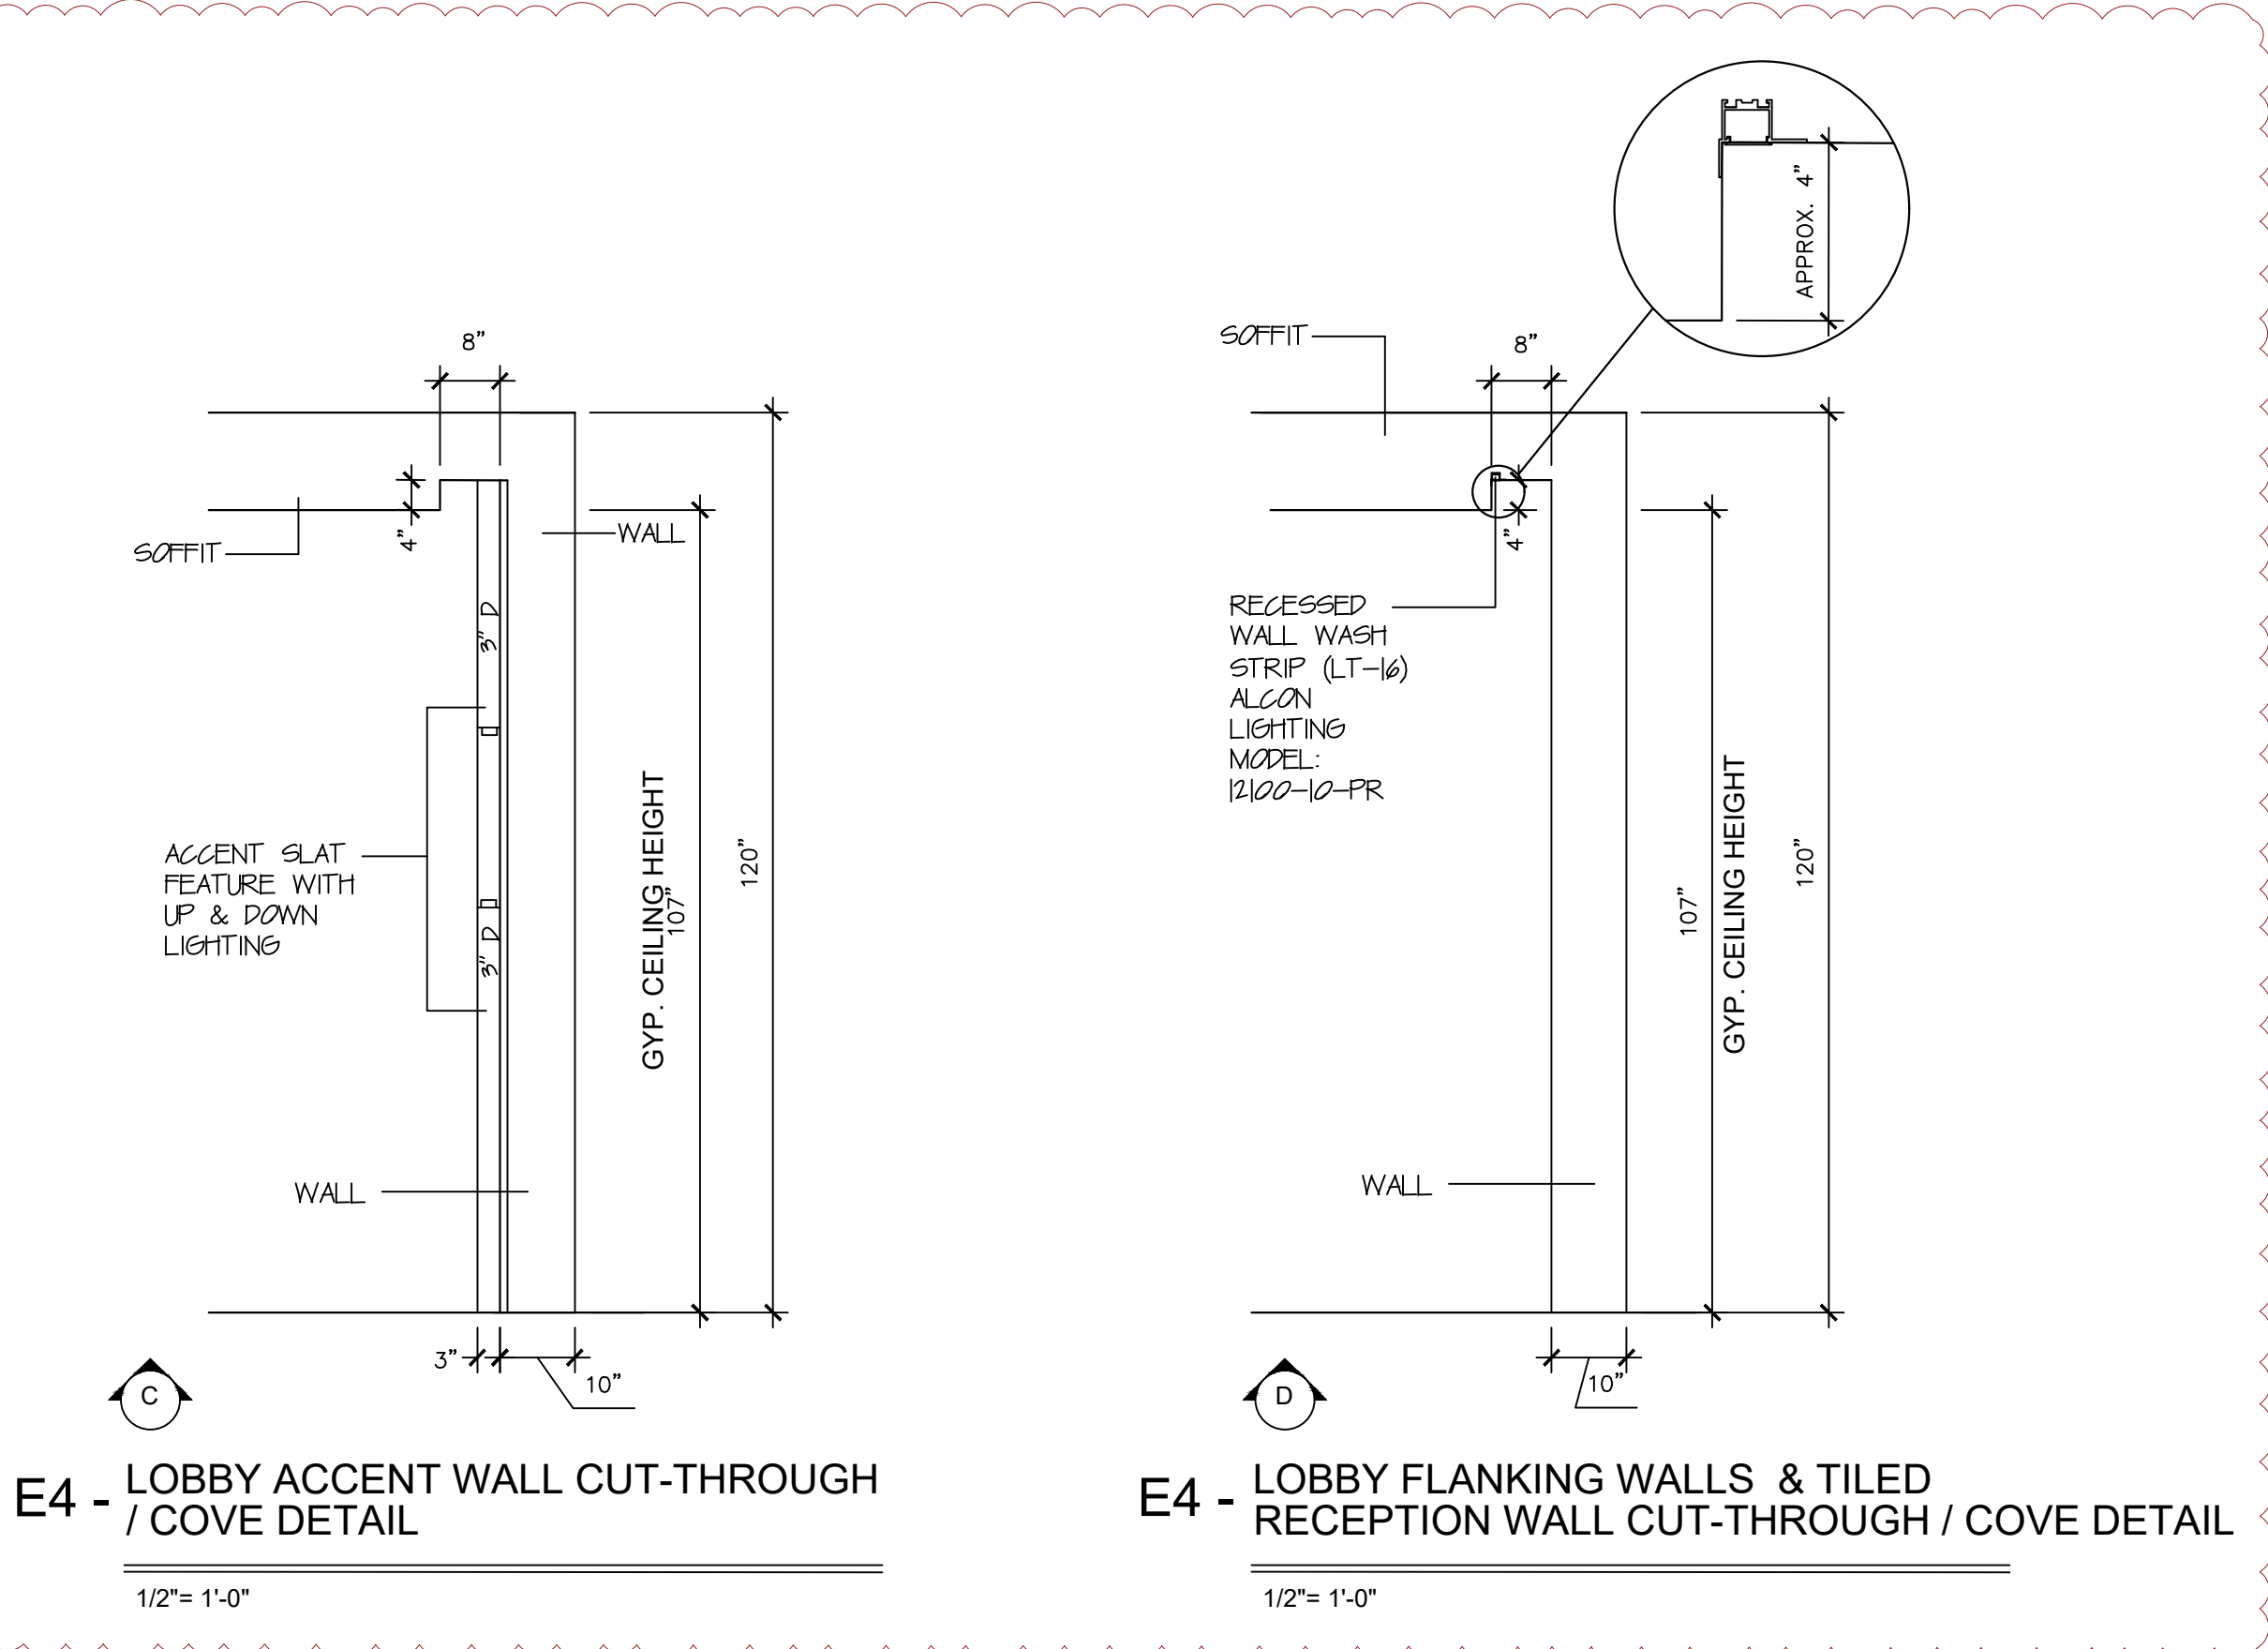

E4 - LOBBY ACCENT WALL CUT-THROUGH / COVE DETAIL

1/2"= 1'-0"

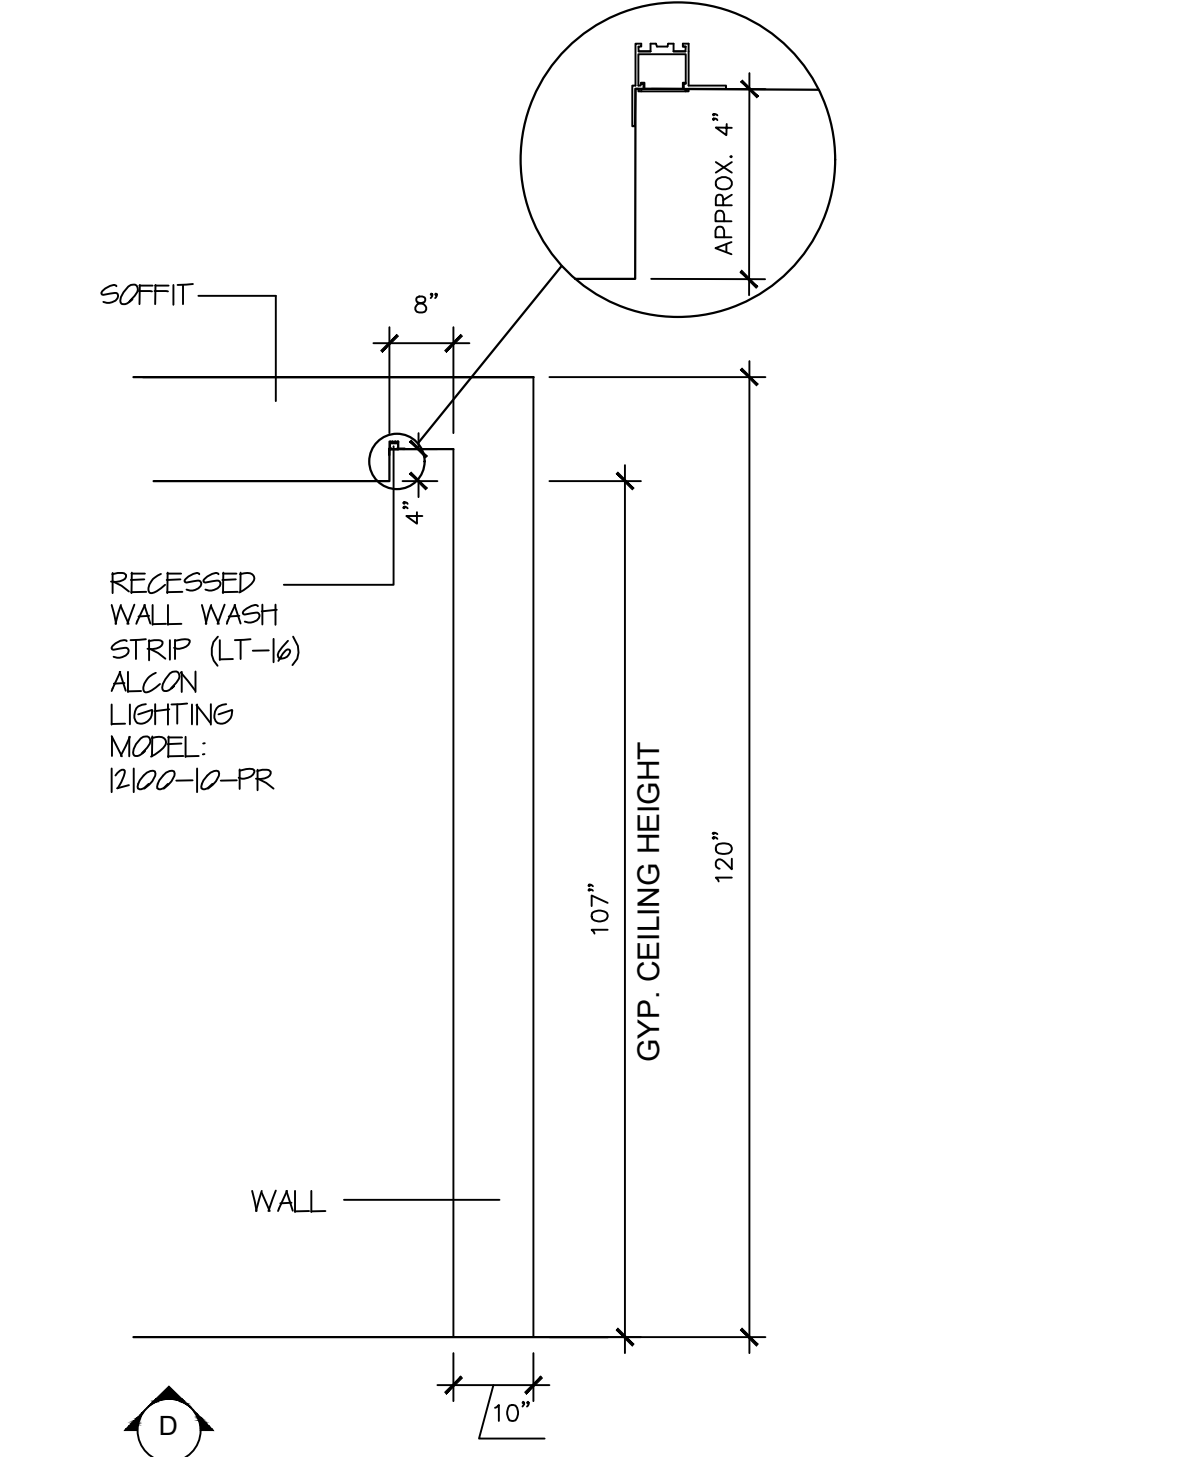


E4 - LOBBY FLANKING WALLS & TILED RECEPTION WALL CUT-THROUGH / COVE DETAIL


1/2"= 1'-0"

CHANGES TO STRUCTURAL ELEMENTS

CHANGES TO STRUCTURAL ELEMENTS

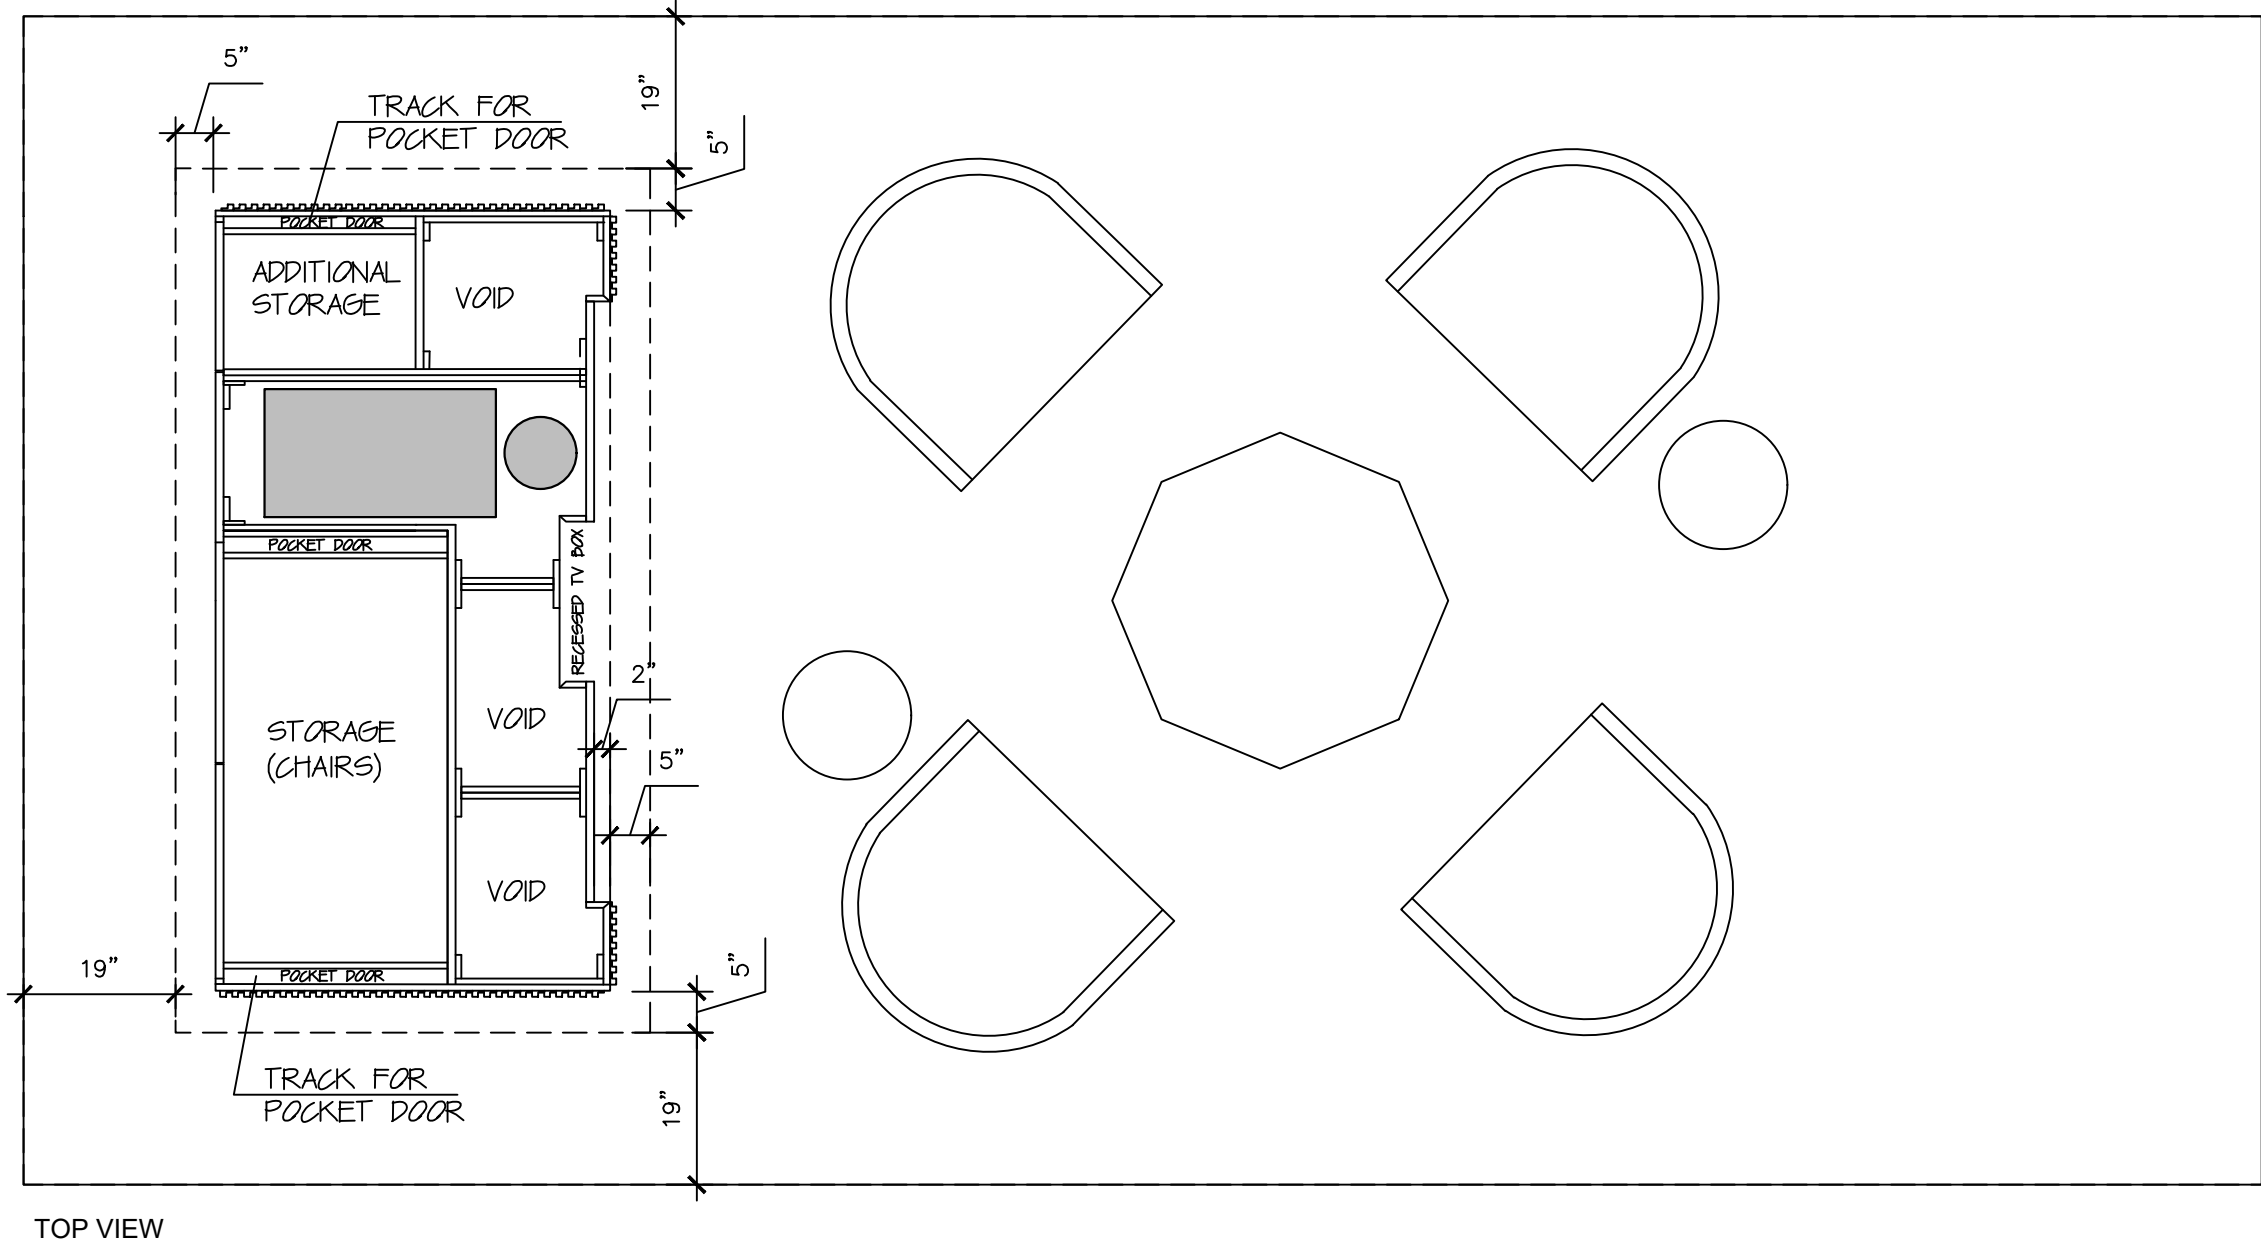


TOP VIEW

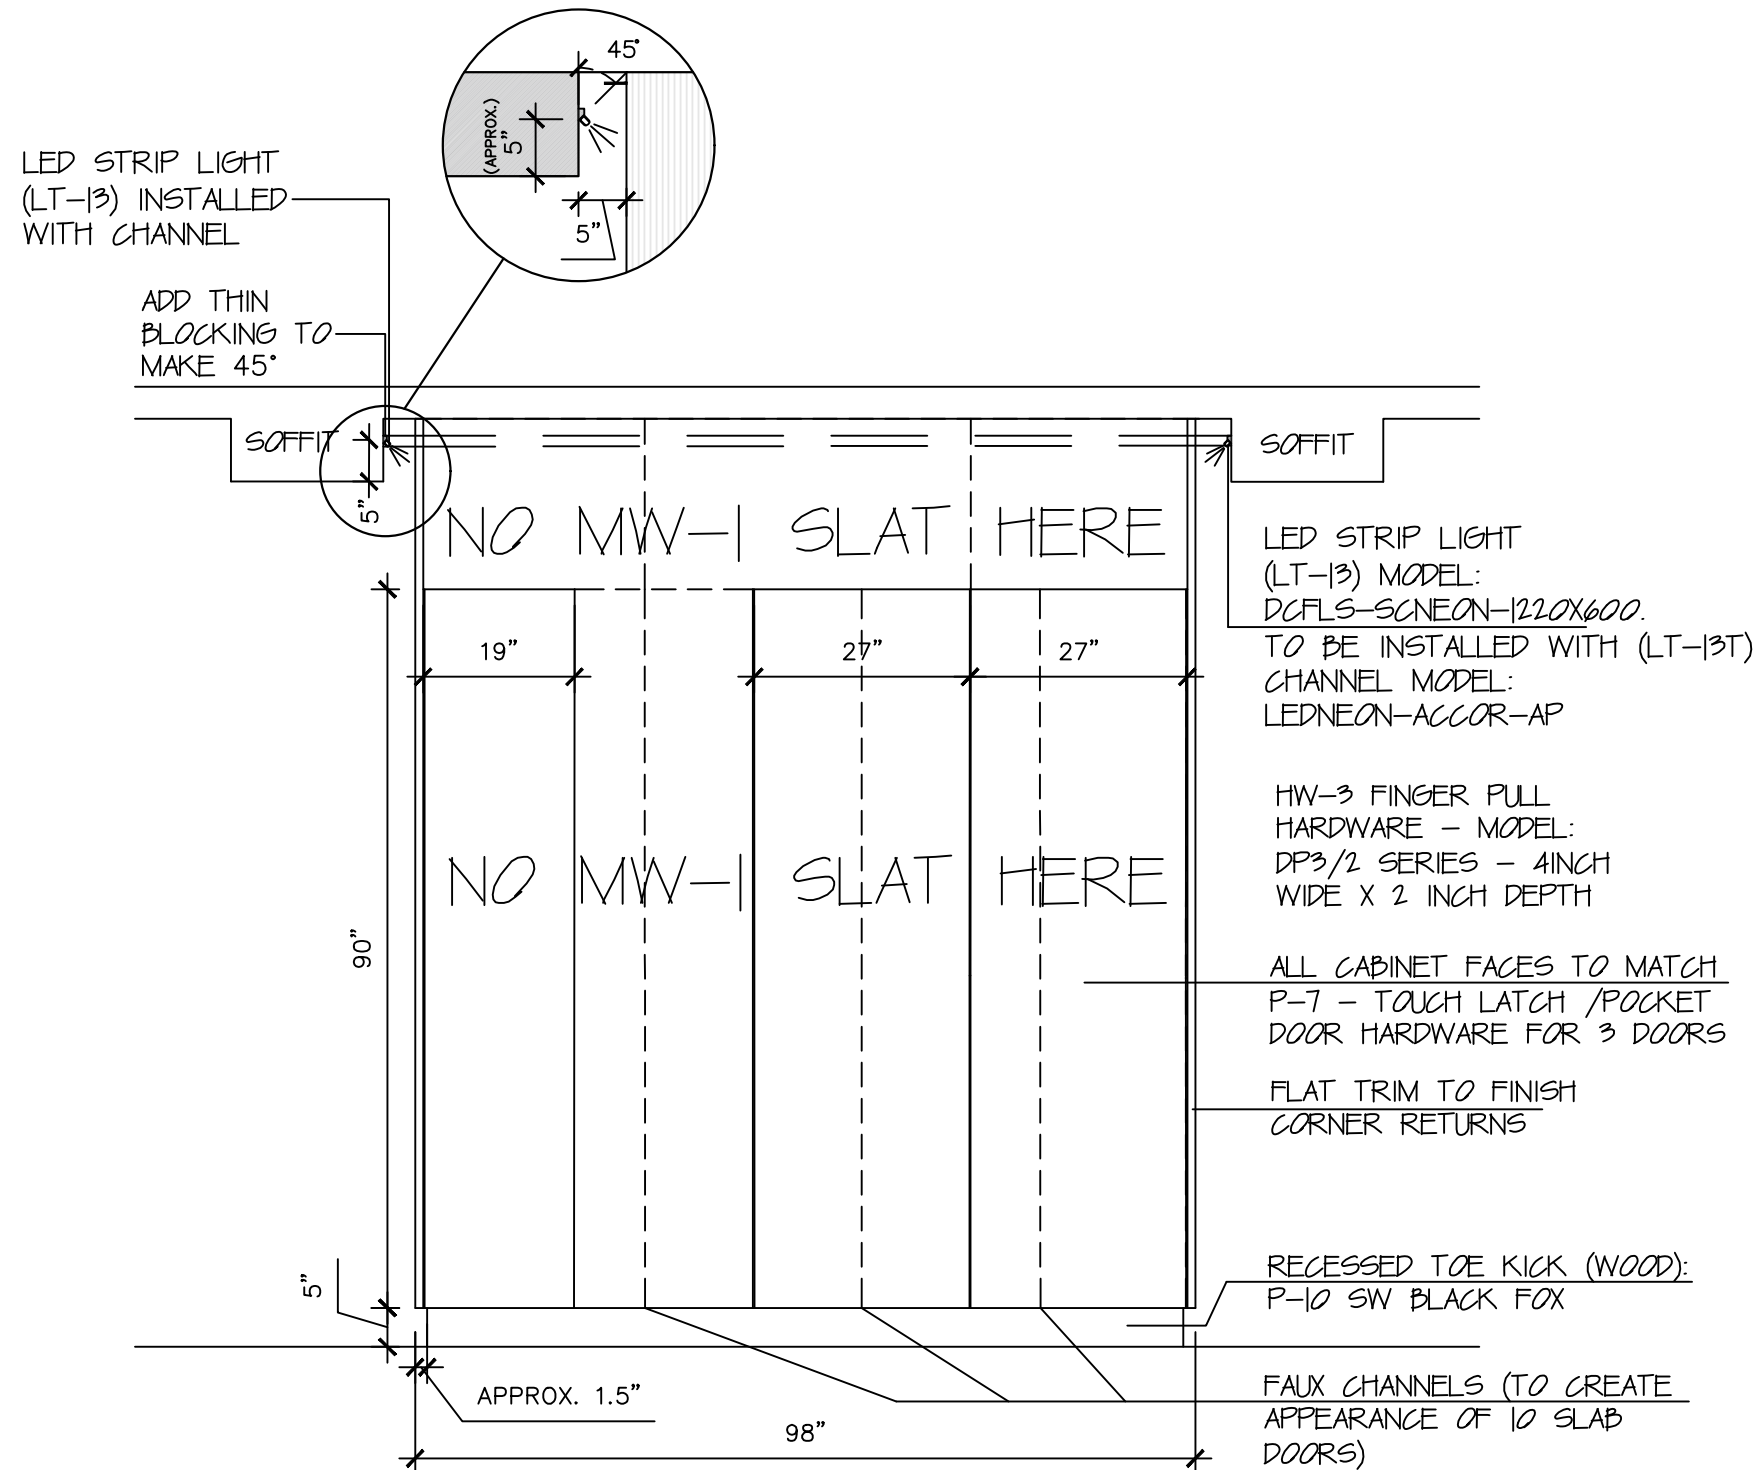


E16 - SOCIAL ROOM
DECORATIVE SLAT STRUCTURE

1/2"= 1'-0"

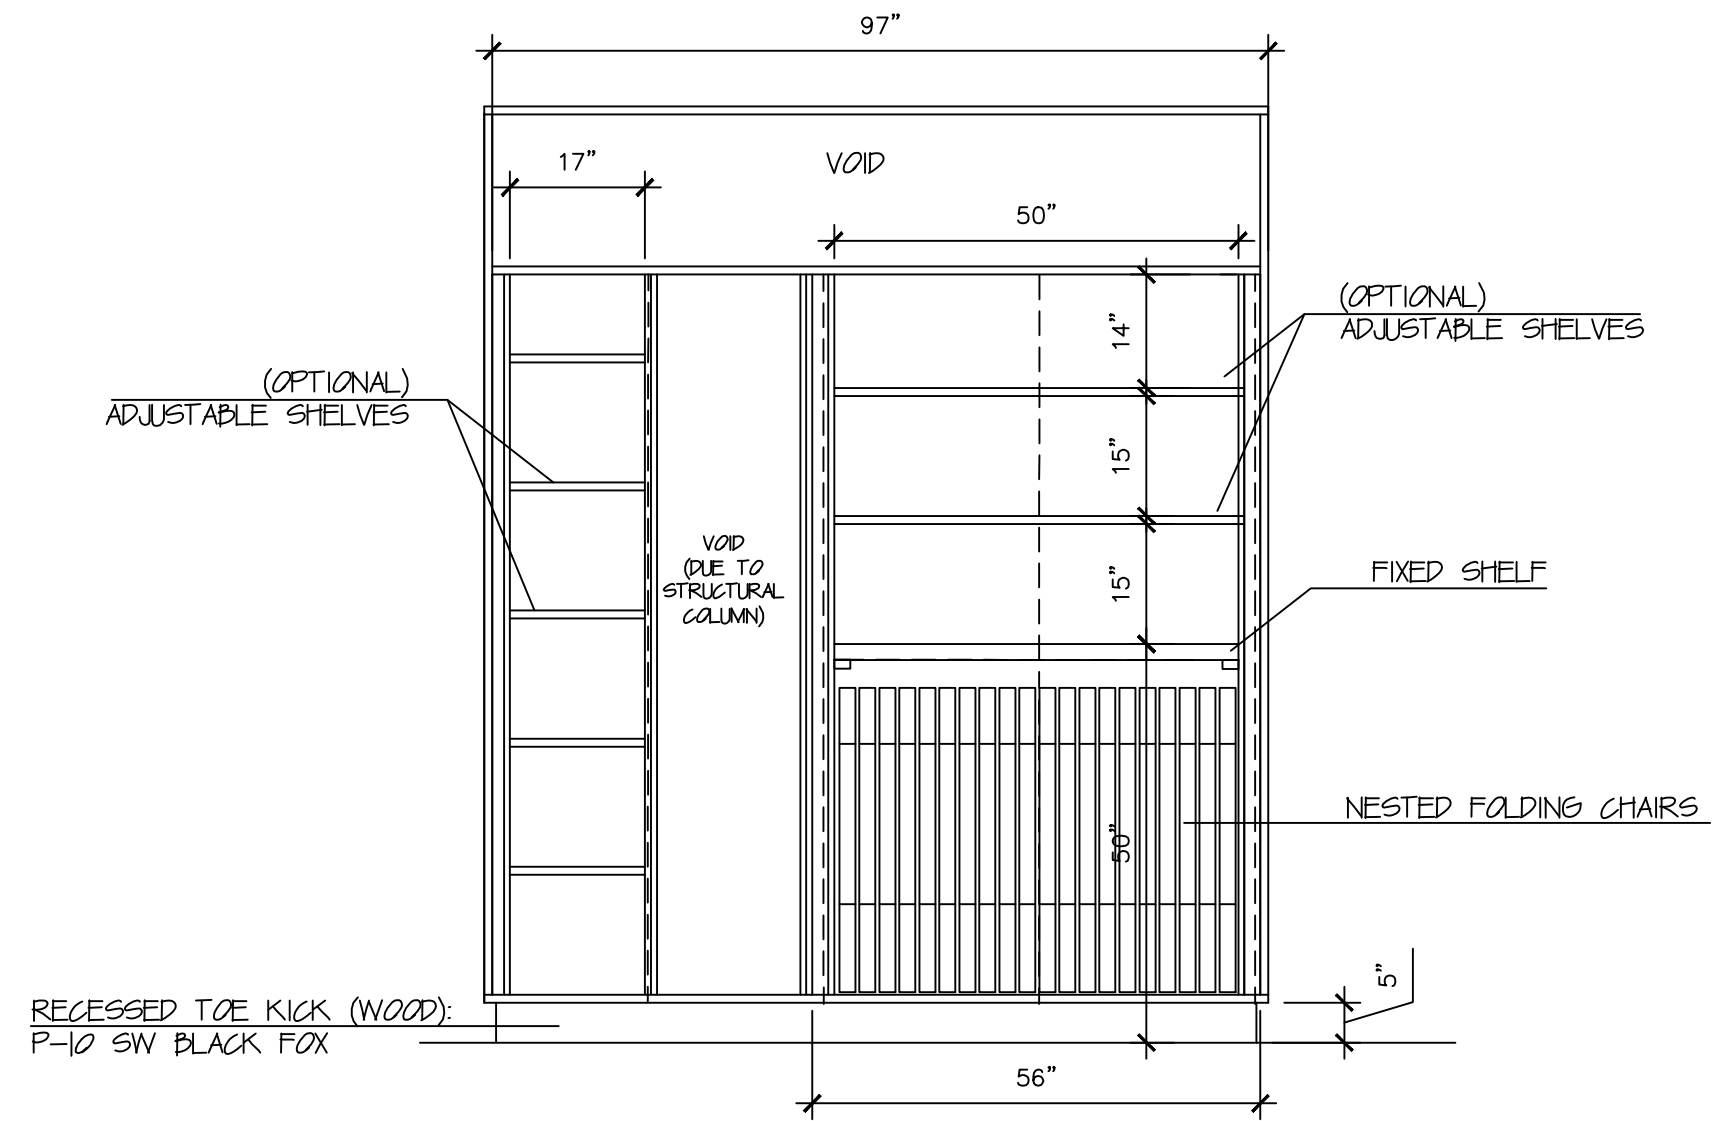


E16 - SOCIAL ROOM DECORATIVE
SLAT STRUCTURE - CUT THROUGH

1/2"= 1'-0"

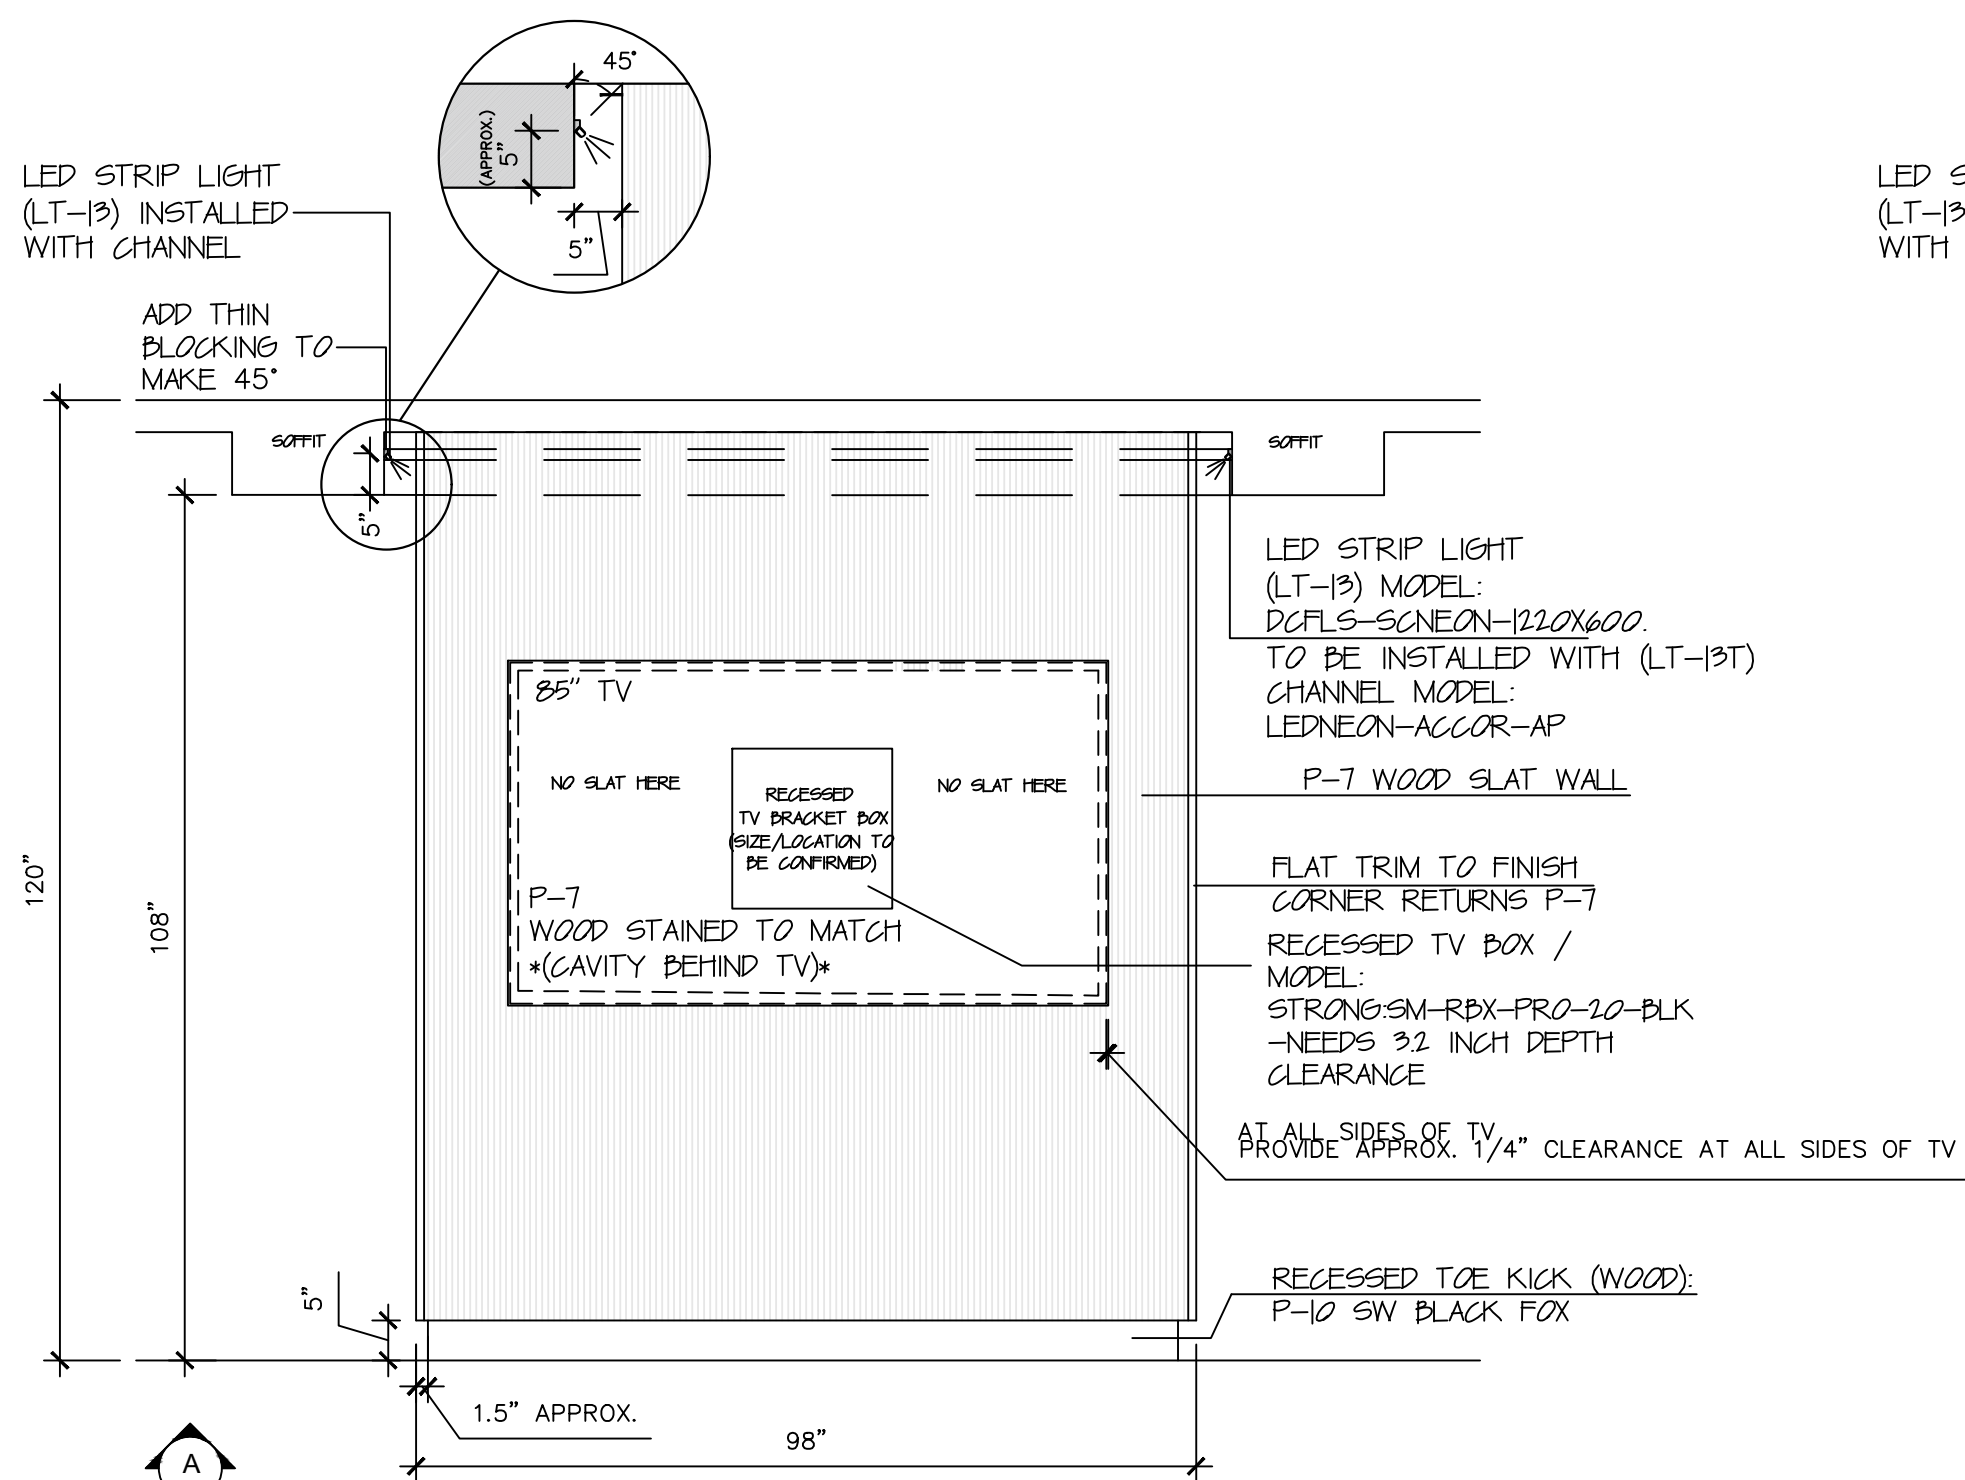


E14 - SOCIAL ROOM DECORATIVE SLAT STRUCTURE

1/2"= 1'-0"

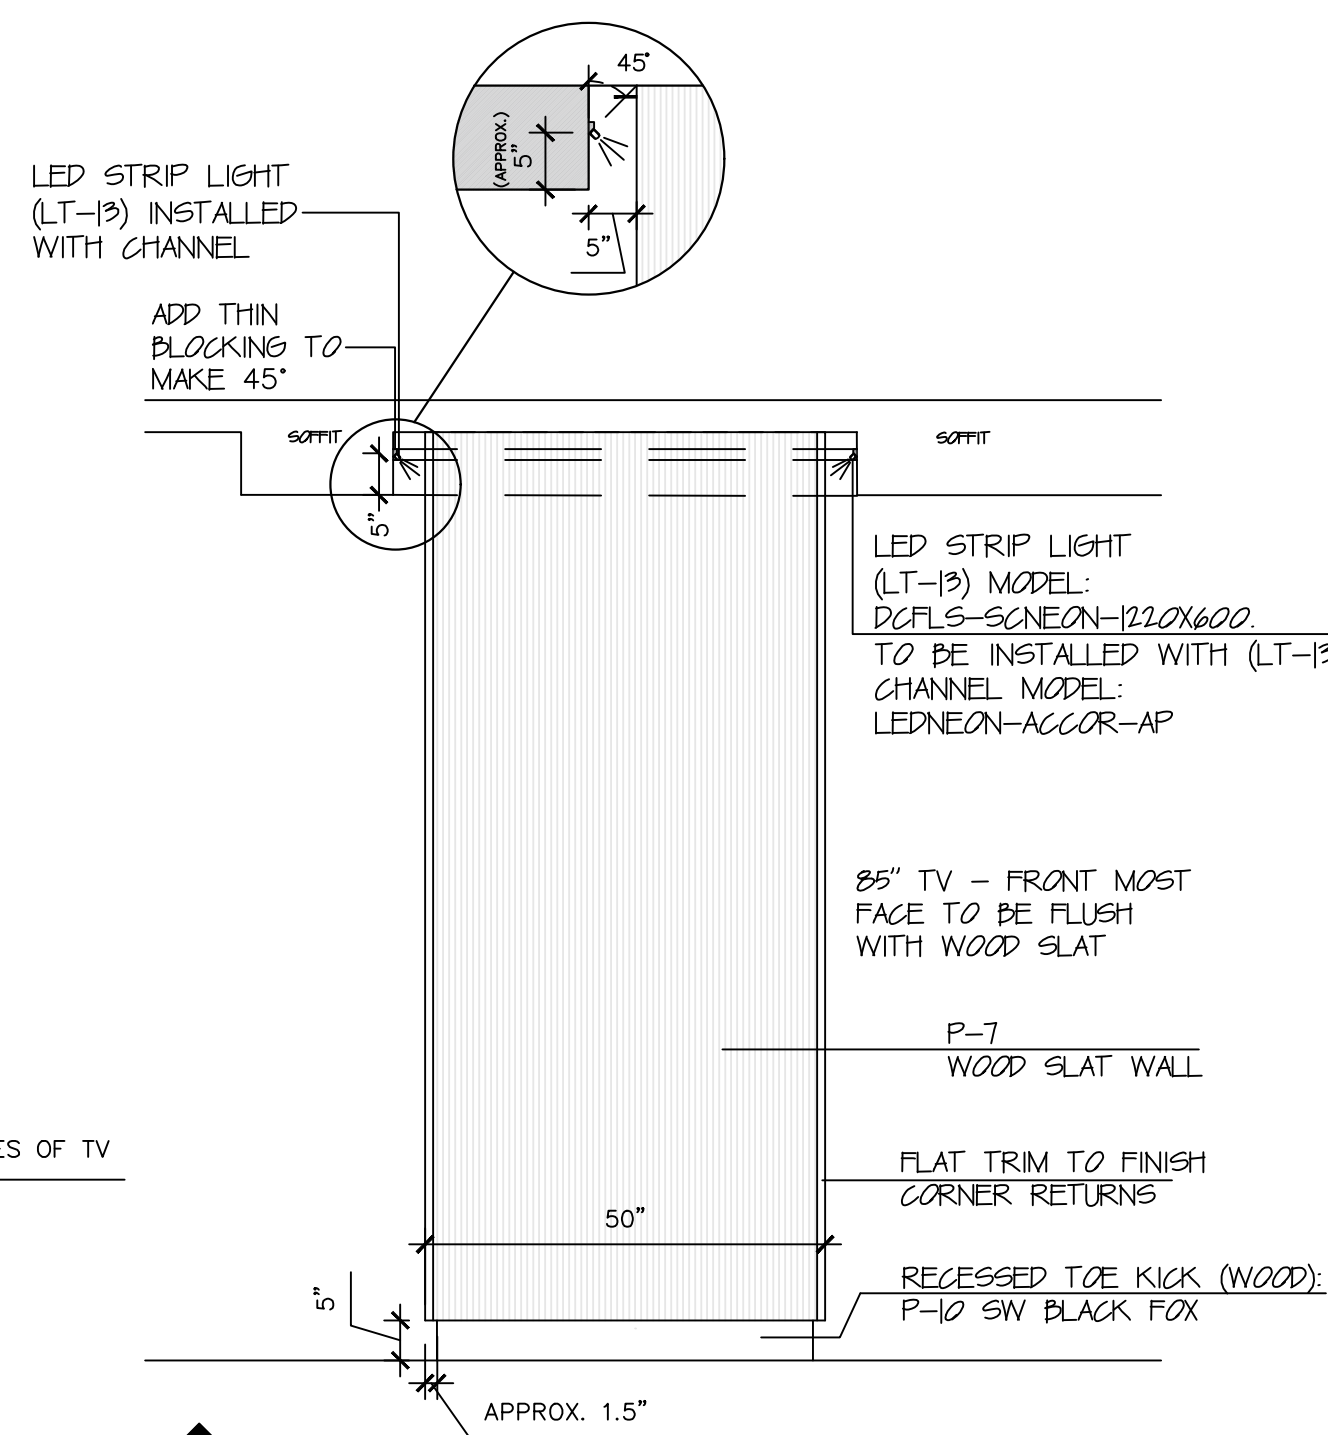


E14 - SOCIAL ROOM
DECORATIVE SLAT STRUCTURE

1/2"= 1'-0"

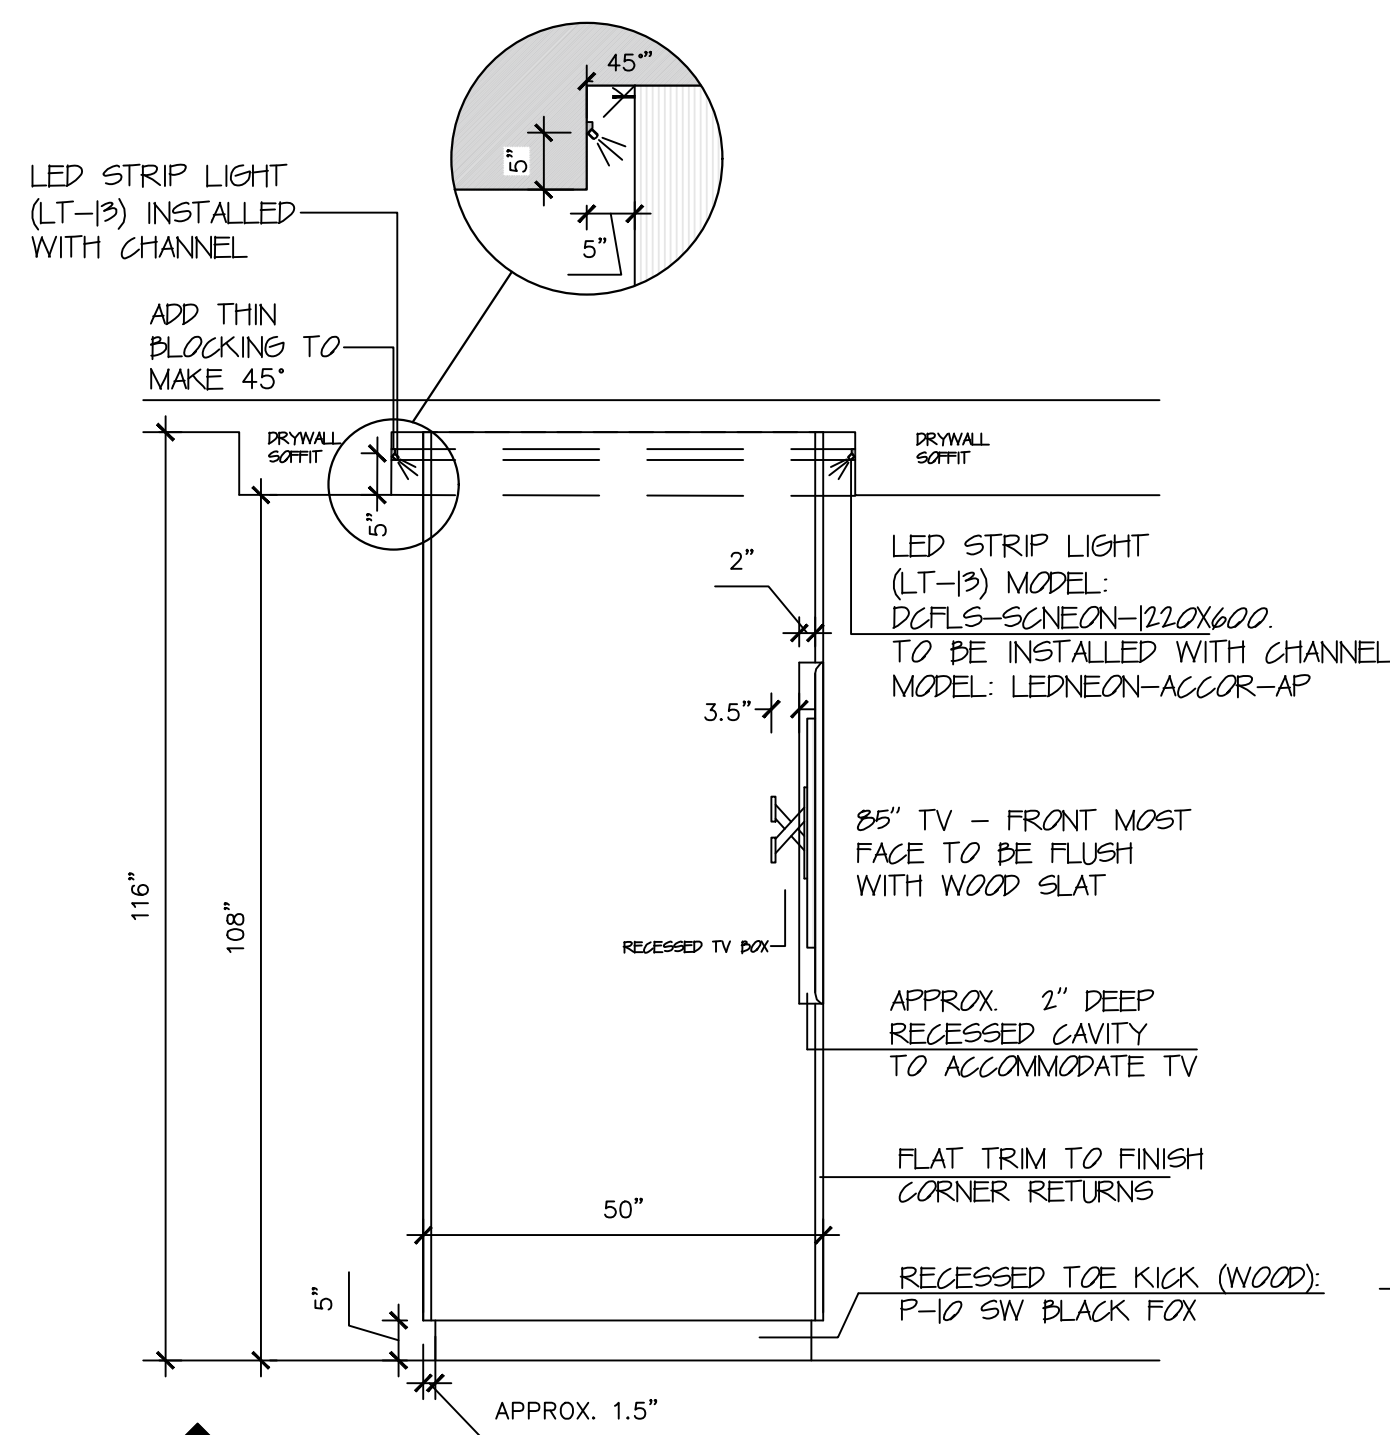

E14 - SOCIAL ROOM DECORATIVE
SLAT STRUCTURE - CUT THROUGH

1/2"= 1'-0"

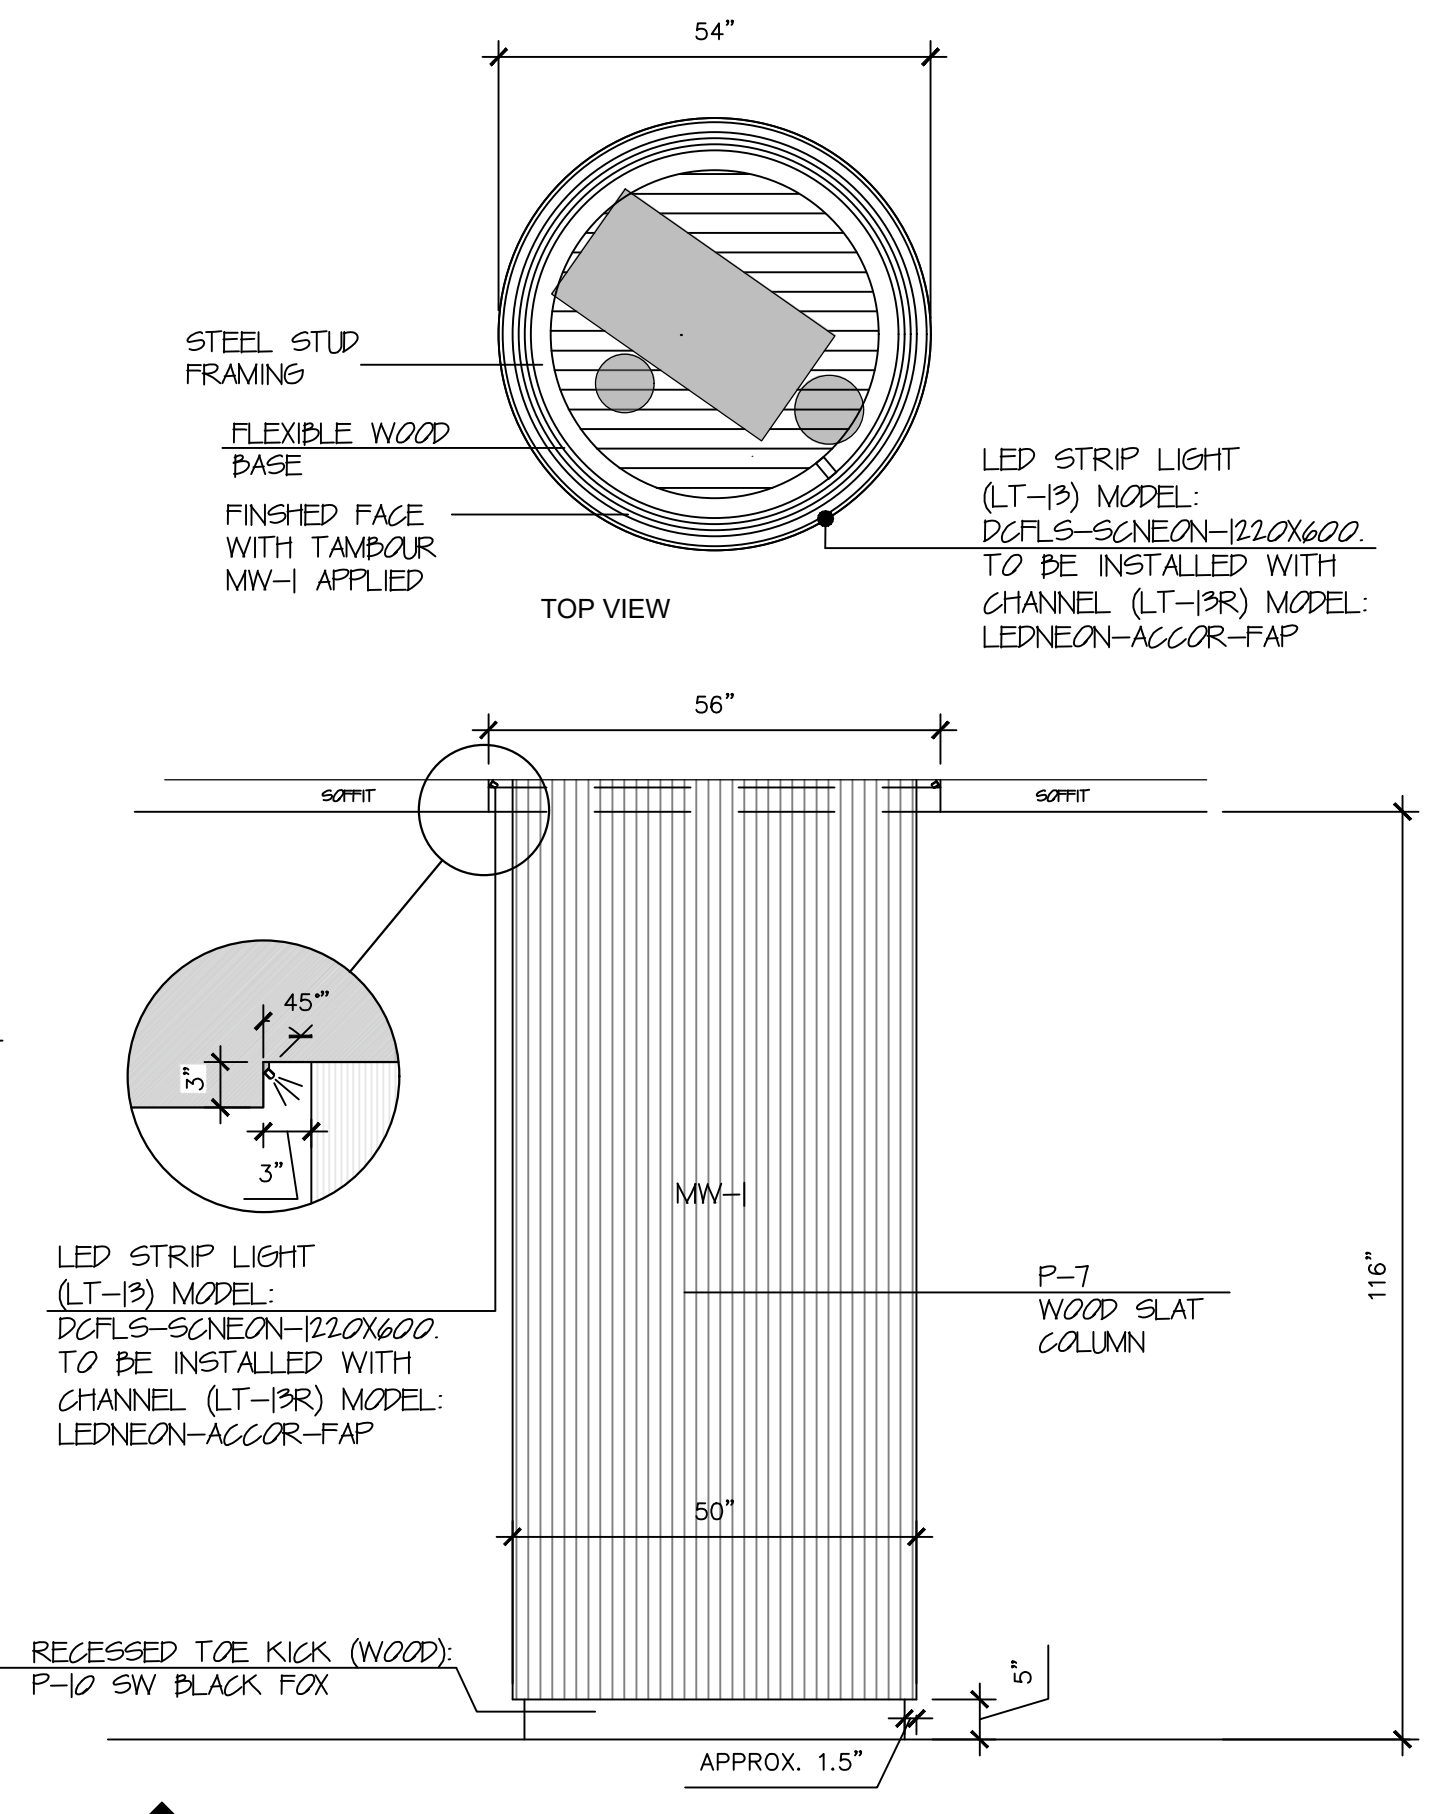

E16 - SOCIAL ROOM CIRCULAR COLUMN

1/2"= 1'-0"

CD

CLIVE | DANIEL
HOME

2777 TAMiami TRAIL N
NAPLES FL 34103
(239) 261-4683
www.clivedaniel.com
1B26001785

CLIVE | DANIEL
HOUSABILITY

CDH DESIGN GROUP
Lubner Group LLC d/b/a
Clive Daniel/The Lubner Group
does not provide architectural,
structural, engineering, nor
MEP services.
NOT FOR CONSTRUCTION

ELEVATIONS
VISTAS CONDOMINIUM
NAPLES, FLORIDA

NO.	DESCRIPTION	DATE
1	ID SET CONCEPTUAL DEVELOPMENT	08/27/2026
2		
3		
- NOTES:
- NOT FOR CONSTRUCTION - DESIGN INTENT ONLY
 - PLANS SUBJECT TO REVISION BASED ON FIELD CONDITIONS.
 - ALL AREAS AND DIMENSIONS TO BE VERIFIED ON SITE.
 - ALL CONTENTS HAVE BEEN GENERATED BASED ON OWNER AND GC. SUPPLIED DRAWINGS, MARKETING SHEETS, PHYSICAL MEASUREMENTS AND/OR ELECTRONIC FILES.
 - A QUALIFIED GENERAL OR SUB CONTRACTOR SHOULD BE CONSULTED TO FIELD VERIFY ALL DIMENSIONS FOR ACCURACY.
 - QUALIFIED PROFESSIONALS SHOULD VERIFY CONFORMANCE WITH ALL LOCAL/STATE BUILDING CODES AND ANY COMMUNITY OR ASSOCIATION REQUIREMENTS.
 - CLIVE DANIEL HOME ASSUMES NO RESPONSIBILITY FOR STRUCTURAL, ELECTRICAL, MECHANICAL, FIRE RATED ASSEMBLIES OR OTHER ARCHITECTURAL RELATED DESIGN ISSUES.

DATE: 08/27/2026

DESIGNER: MARYANNE H. & BLAKE E.

DRAWN BY: A.B.

SHEET NO.

ID116.1

DESIGN DEVELOPMENT ONLY. NOT INTENDED FOR CONSTRUCTION.