


REVISIONS		
NO.	DATE	DESCRIPTION

DRAWING SET	
CONSTRUCTION DOCUMENTS	
06/17/2026	
PROJECT MANAGER:	RTM
DRAWN / CHECKED	GAB/ RTM

PROJECT NUMBER
26-42


SHEET TITLE
DEMO CEILING PLAN

SHEET NUMBER
A2.1

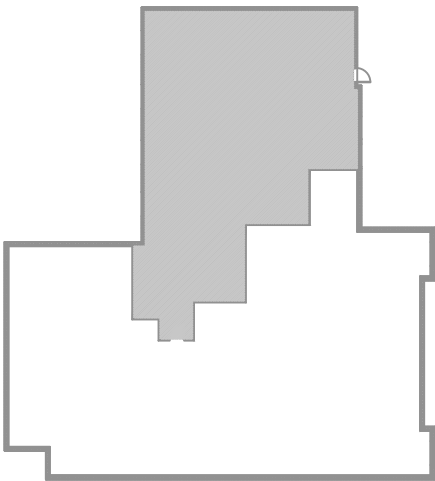

2ND FLOOR KEY PLAN

SCALE: NOT TO SCALE

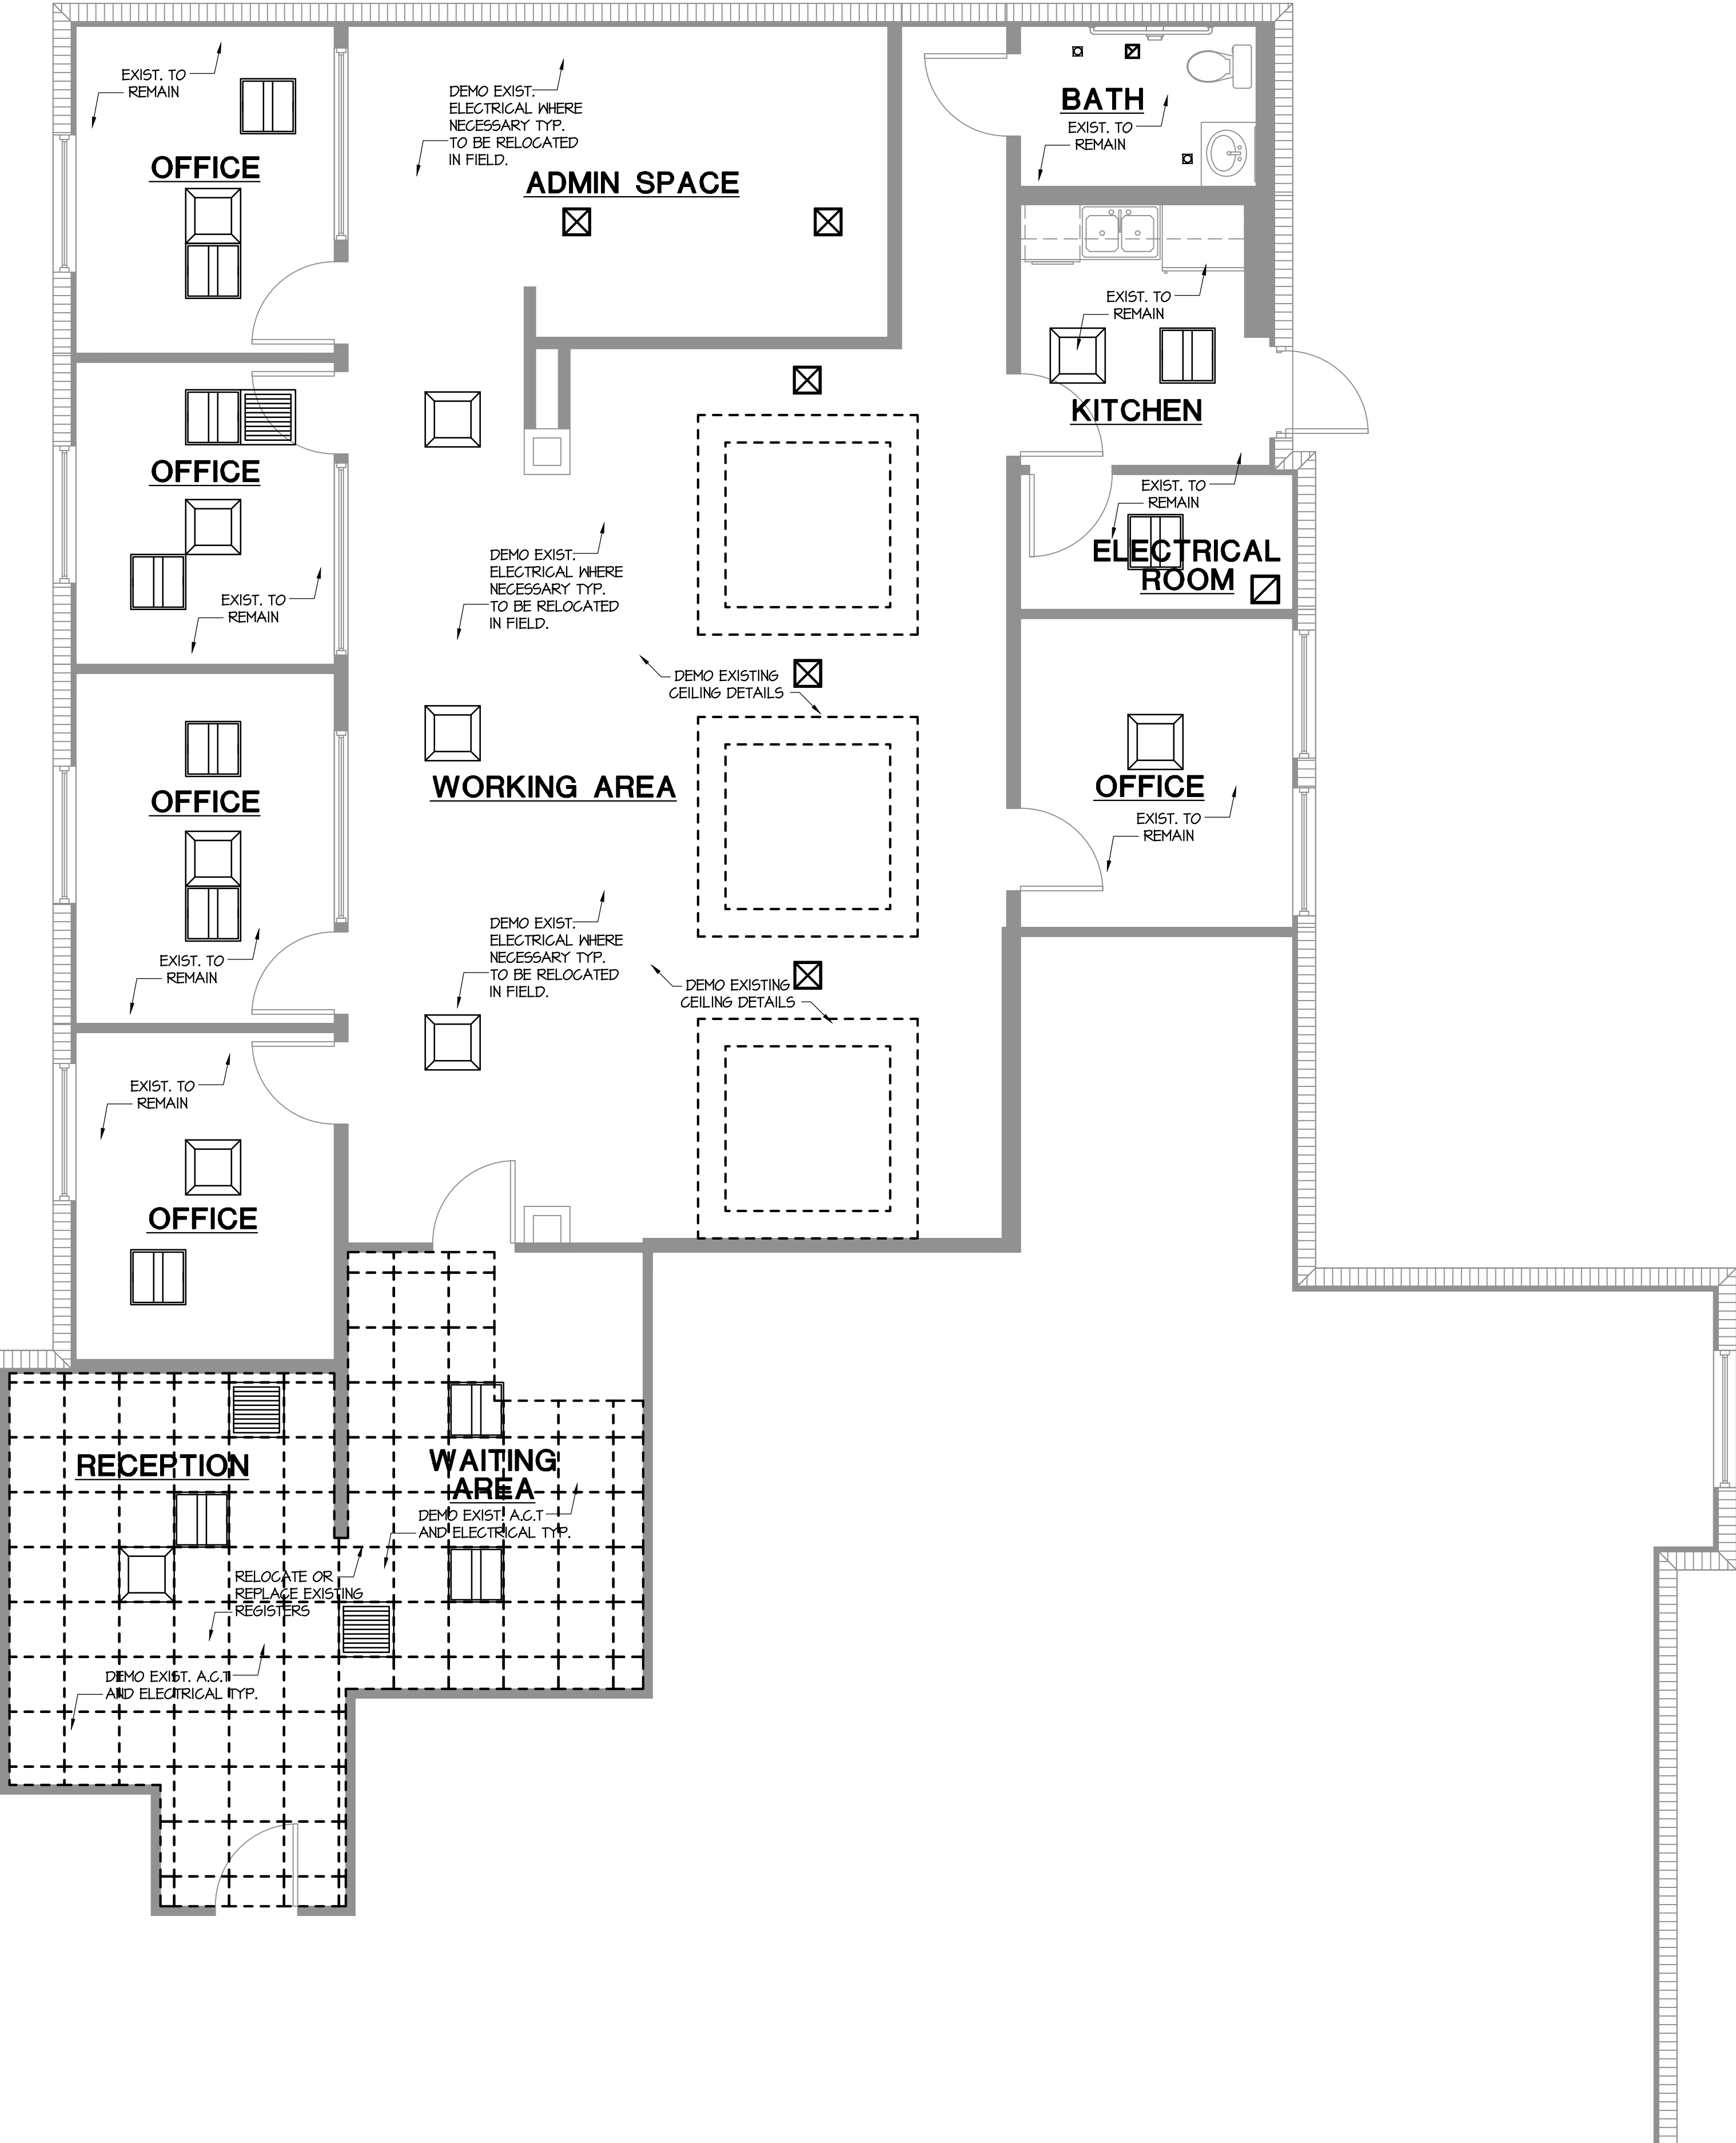

DEMO CEILING PLAN

SCALE: 1/4" = 1'-0"

CEILING LEGEND	
	ACT-1
	GMB-1 PAINTED GYPSUM CEILING BOARD
	LED DOWN LIGHT
	RETURN DIFFUSER
	EXHAUST FAN

MECH. LEGEND	
	SUPPLY DIFFUSER
	RETURN AIR DUCT
	2X2 LED CENTER BASKET TROFFER LIGHT